


DEVELOPMENTS IN DESIGN LTD

WWW.DEVELOPMENTSINDSIGN.CO.UK
TEL.01344 641286

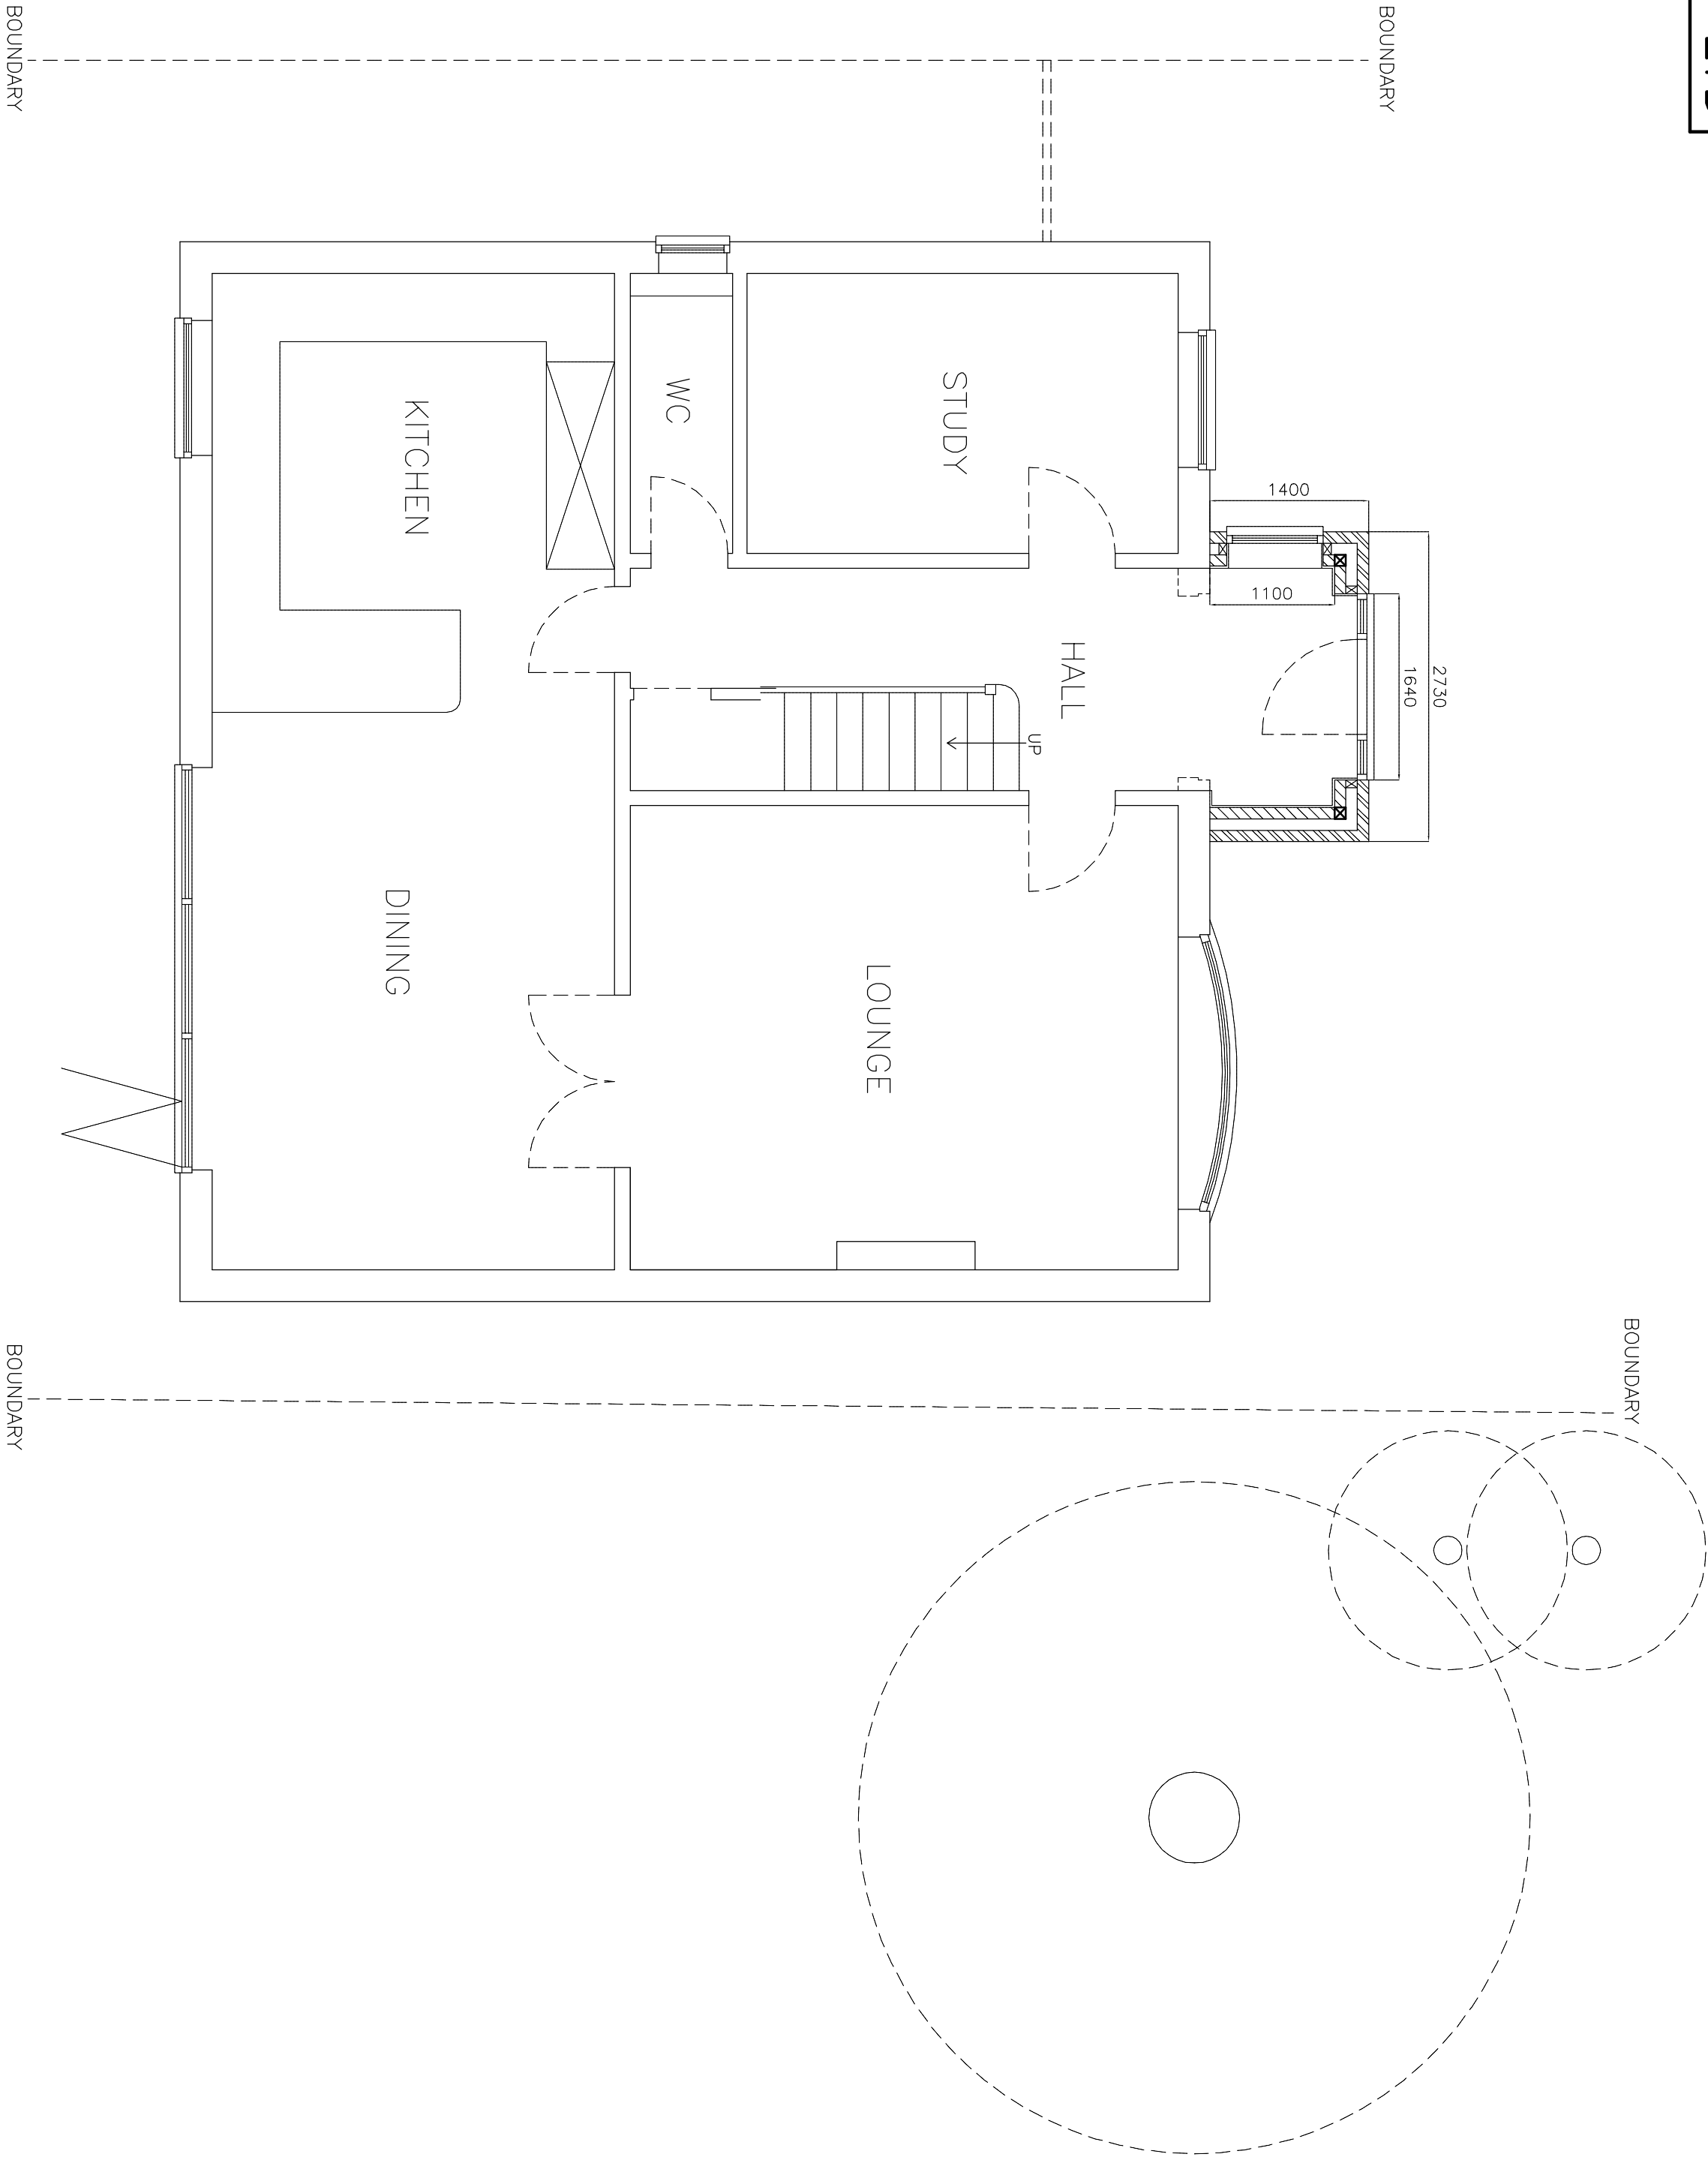


PROPOSED GROUND FLOOR PLAN

PROPOSED FRONT EXTENSION

MRS J GAULT

14 TWIN OAKS EMMER GREEN BERKS RG4 8SW

 

DRAWING NO. GL.004
DATE 28.10.25
SCALE 1:50