



DEVELOPMENTS IN DESIGN LTD

WWW.DEVELOPMENTSINDESIGN.CO.UK
TEL.01344 641286

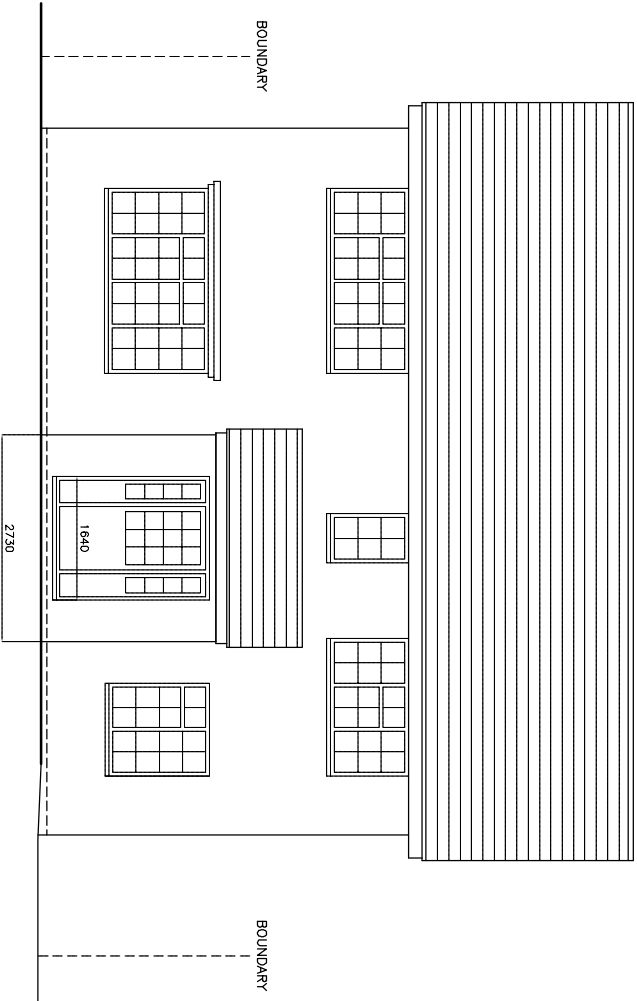


PROPOSED FRONT ELEVATION

ROOF TILES, GREY PLAIN TILES
BRICKWORK, RED MIX FACING BRICK
ALL GUTTERING AND DOWNPIPES WHITE PLASTIC
WINDOWS WHITE UPVC
ALL EXTERNAL TIMBER CLAD IN WHITE UPVC

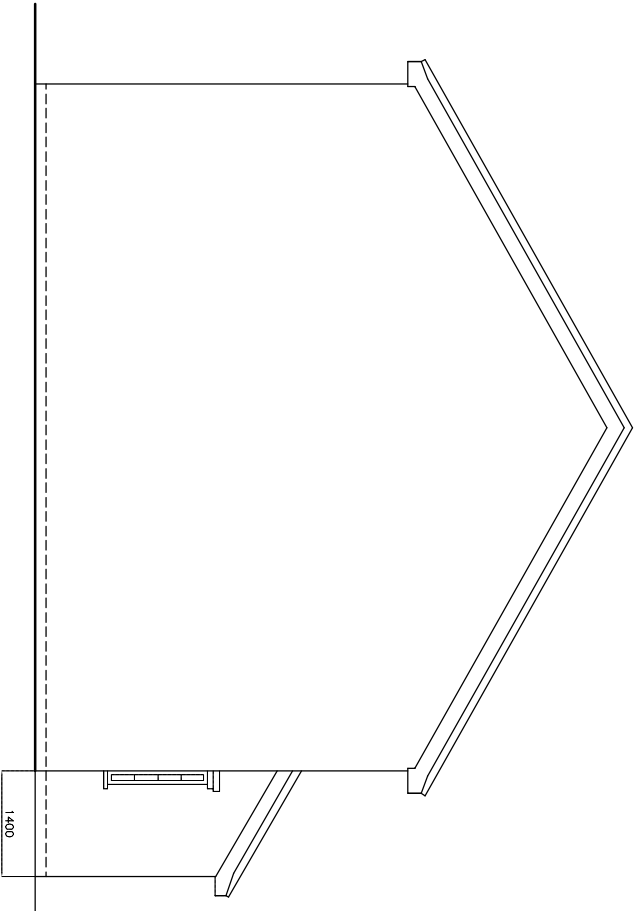


PROPOSED SIDE ELEVATION

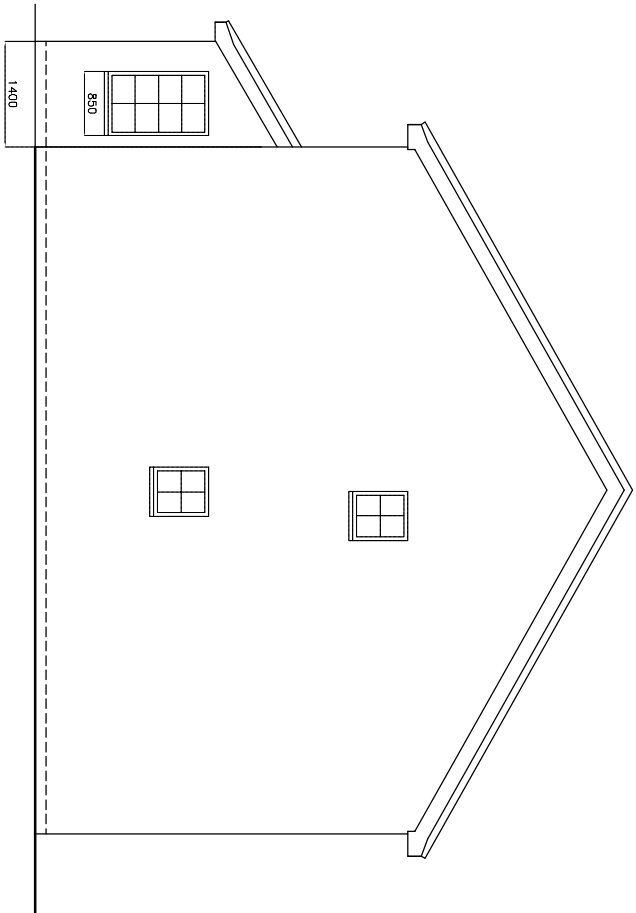

PROPOSED SIDE ELEVATION

PROPOSED FRONT EXTENSION

 

DRAWING NO. GL.002
DATE 28.10.25
SCALE 1:100

MRS J GAULT

14 TWIN OAKS EMMER GREEN BERKS RG4 8SW