



DEVELOPMENTS IN DESIGN LTD

WWW.DEVELOPMENTSINDSIGN.CO.UK
TEL.01344 641286

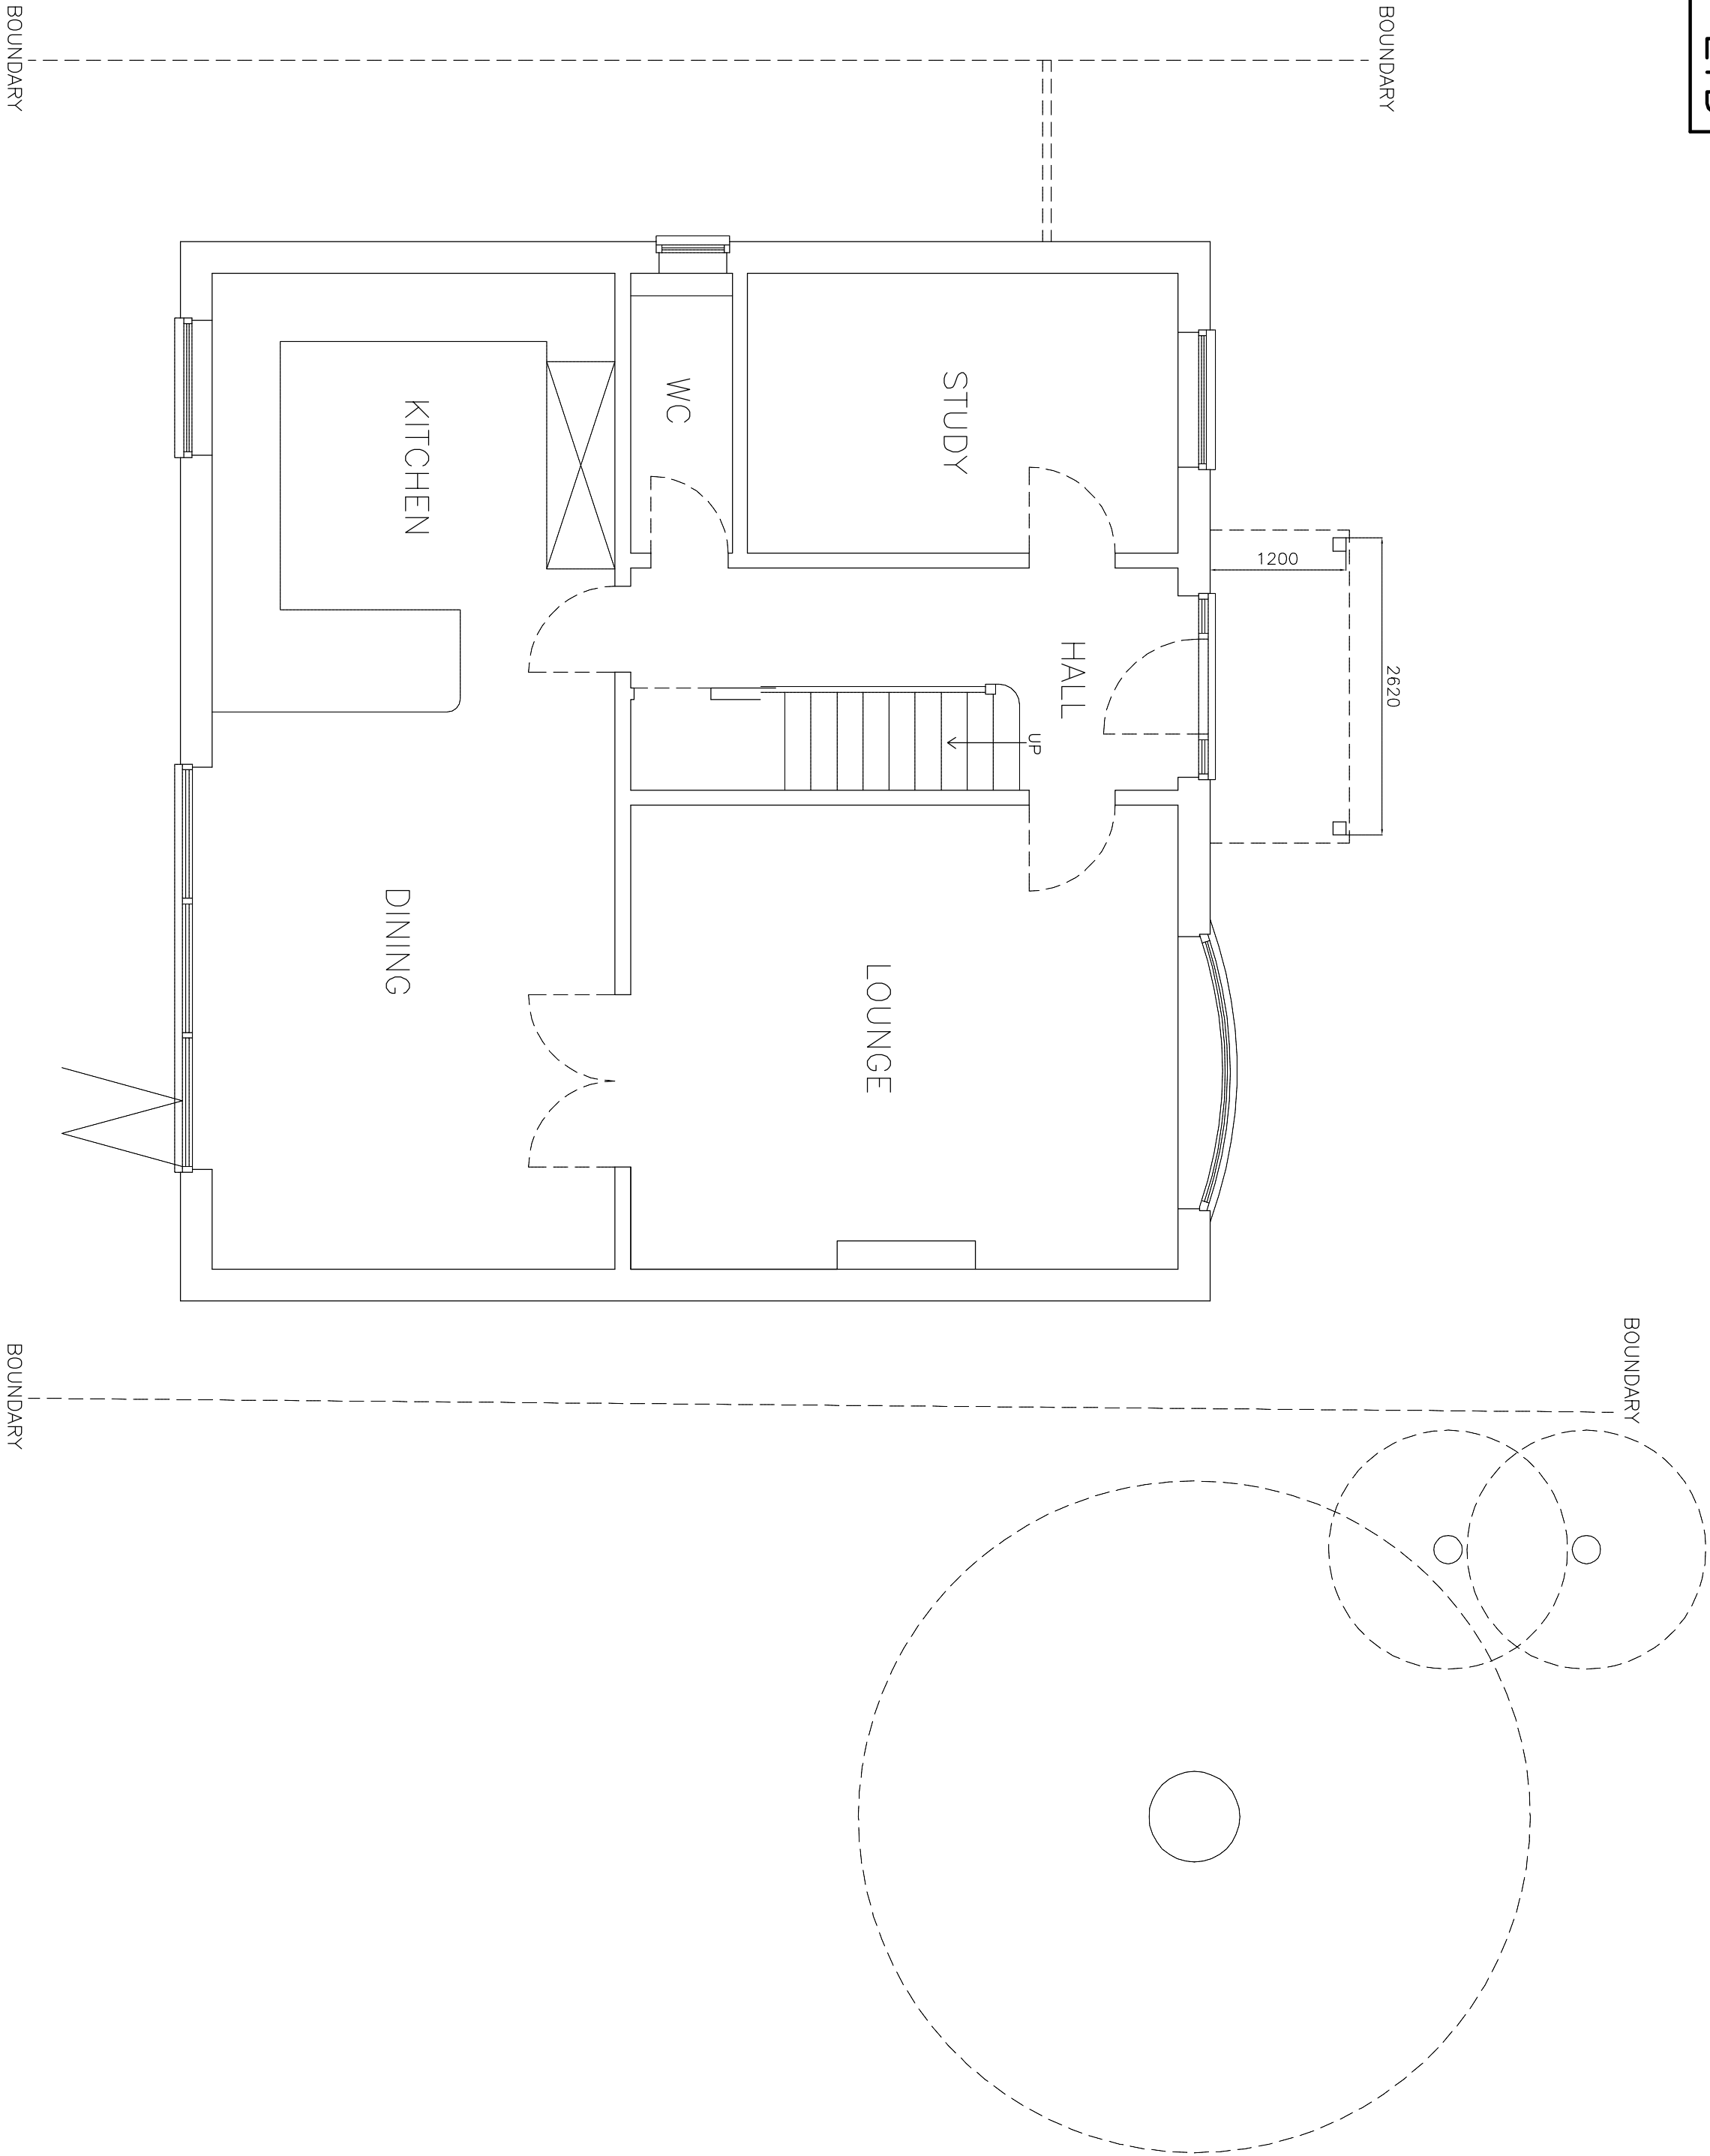

EXISTING GROUND FLOOR PLAN

PROPOSED FRONT EXTENSION

 

DRAWING NO. GL.003
DATE 28.10.25
SCALE 1:50

MRS J GAULT

14 TWIN OAKS EMMER GREEN BERKS RG4 8SW