



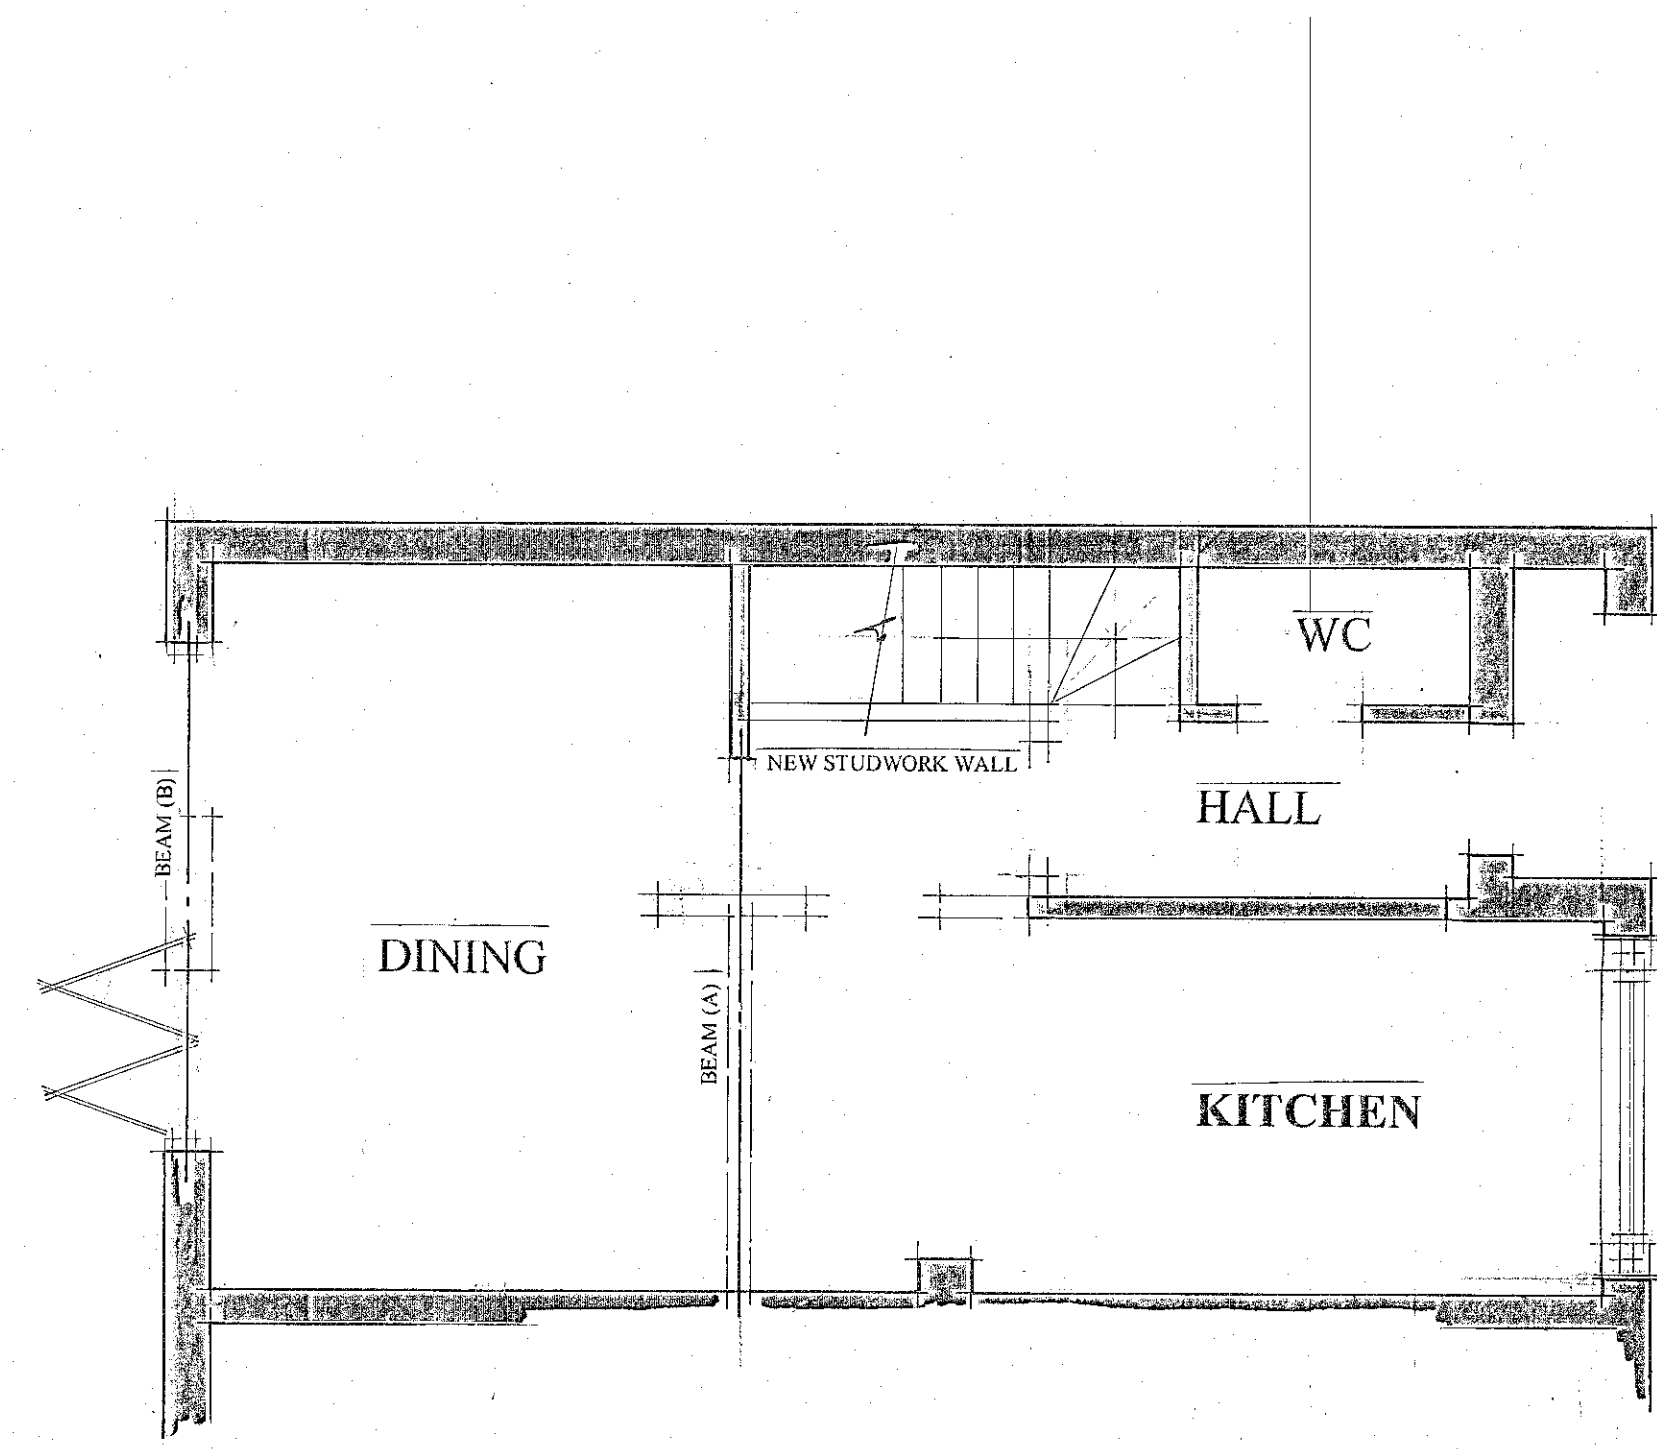


PROPOSED FLOOR PLAN

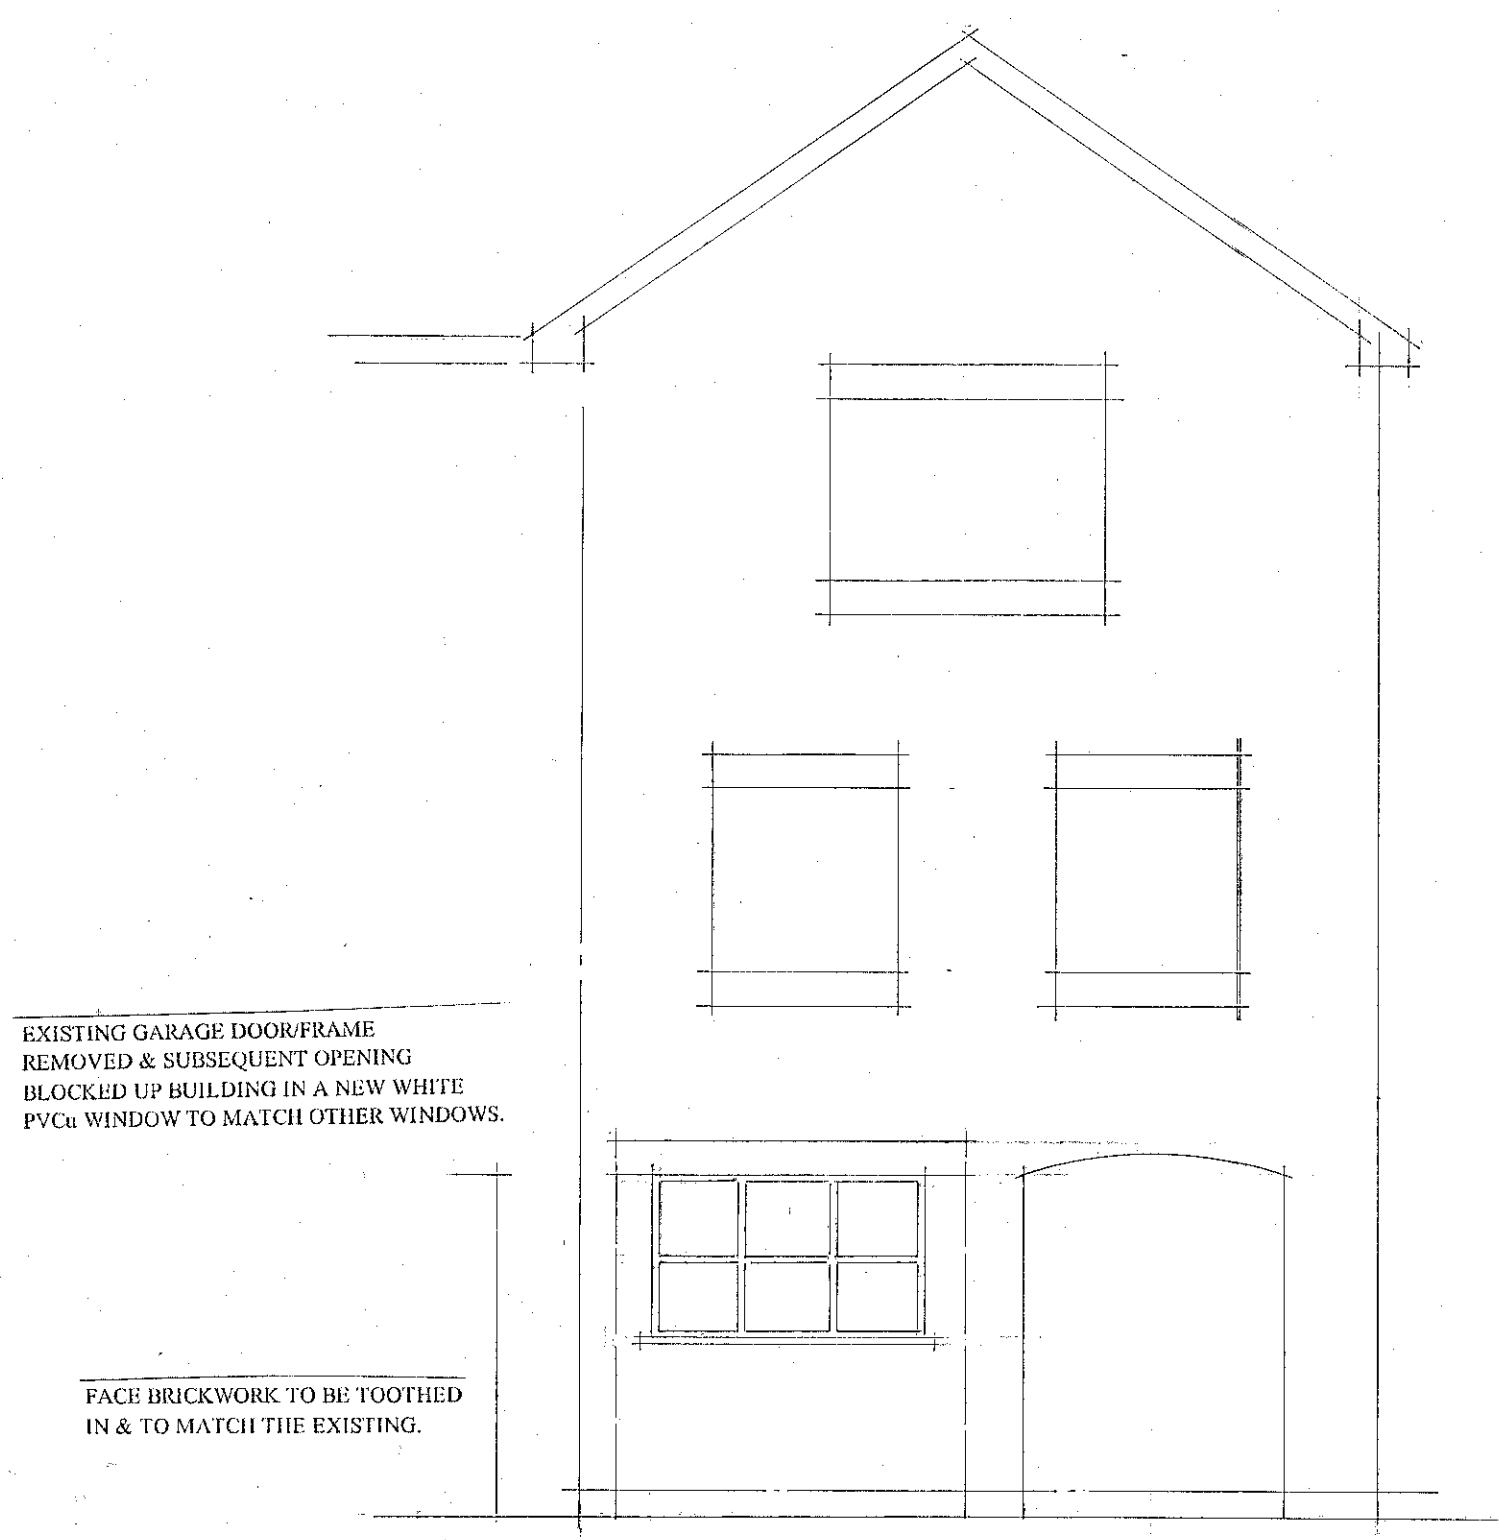

PROPOSED FRONT ELEVATION



PROPOSED REAR ELEVATION

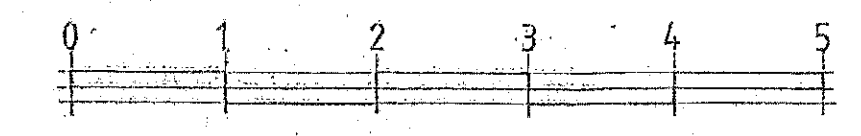

NOTES:
All dimensions must be checked on site and not scaled from this drawing.

A	Date	Revisions

© copyright

Client

Job Title
**28,ELLIOTS WAY,
CAVERSHAM,
READING.
BERKS
RG4 8BF**

Drawing Title
**PROPOSED CHANGE
OF USE OF GARAGE
TO A HABITABLE ROOM.**

SCALE 1/50

Date
NOVEMBER 2025

Drg. No.	Rev.
TL/001/25	