



Roof Plan

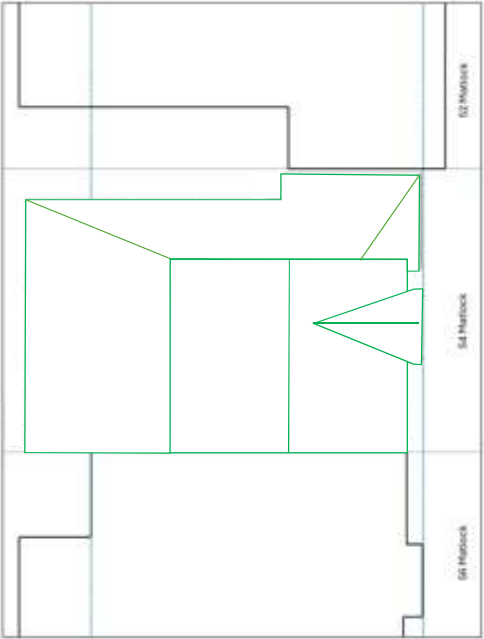

Proposed



Existing

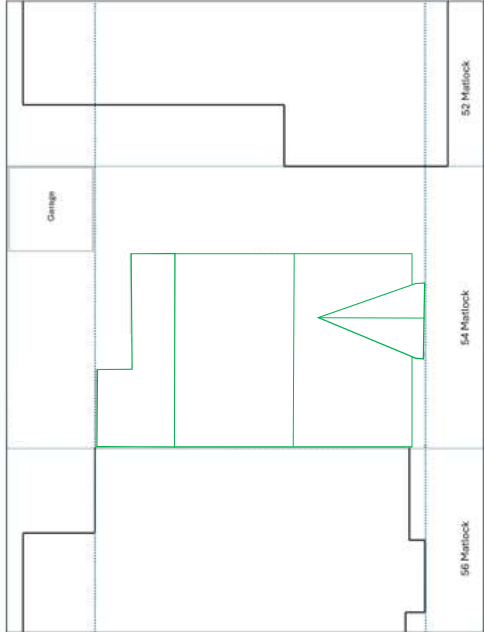

Existing & Proposed Roof Plans

Drawing No. 001

Scale 1:100 @ A3

Date: 07/10/2025