


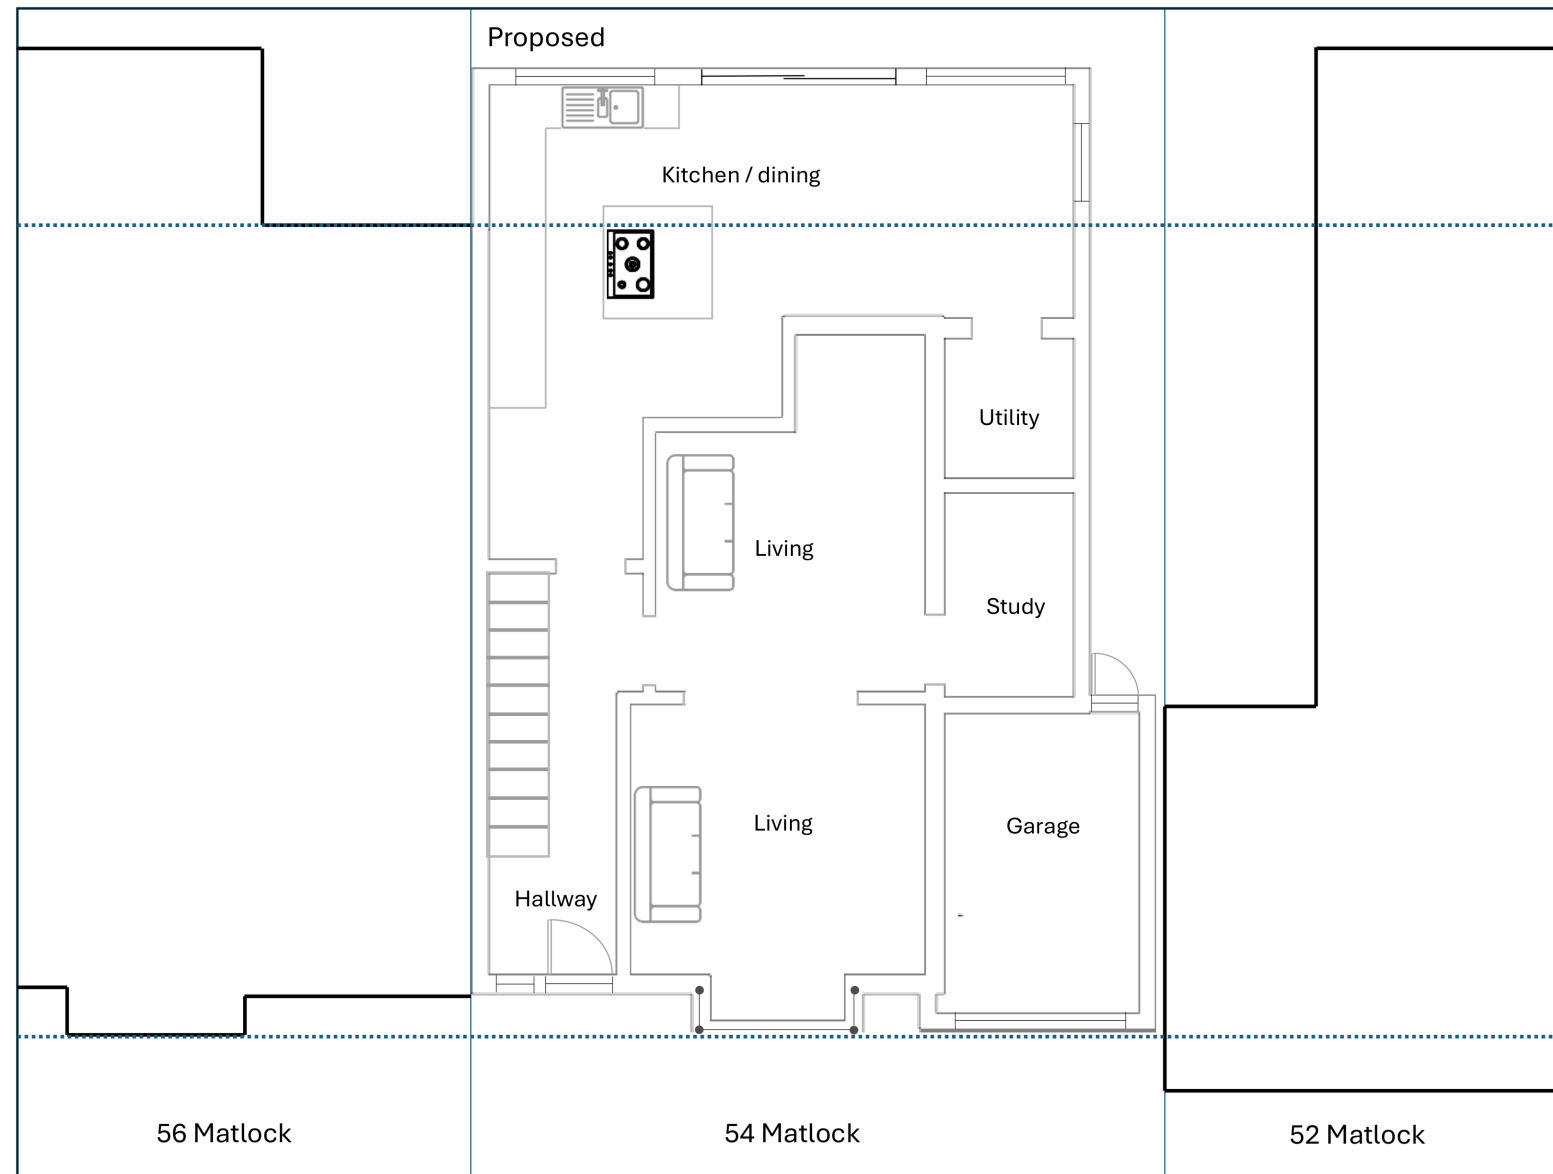

Proposed Ground Floor Plan

Drawing No: 002

Scale 1:100 @ A3

Date: 07/10/2025