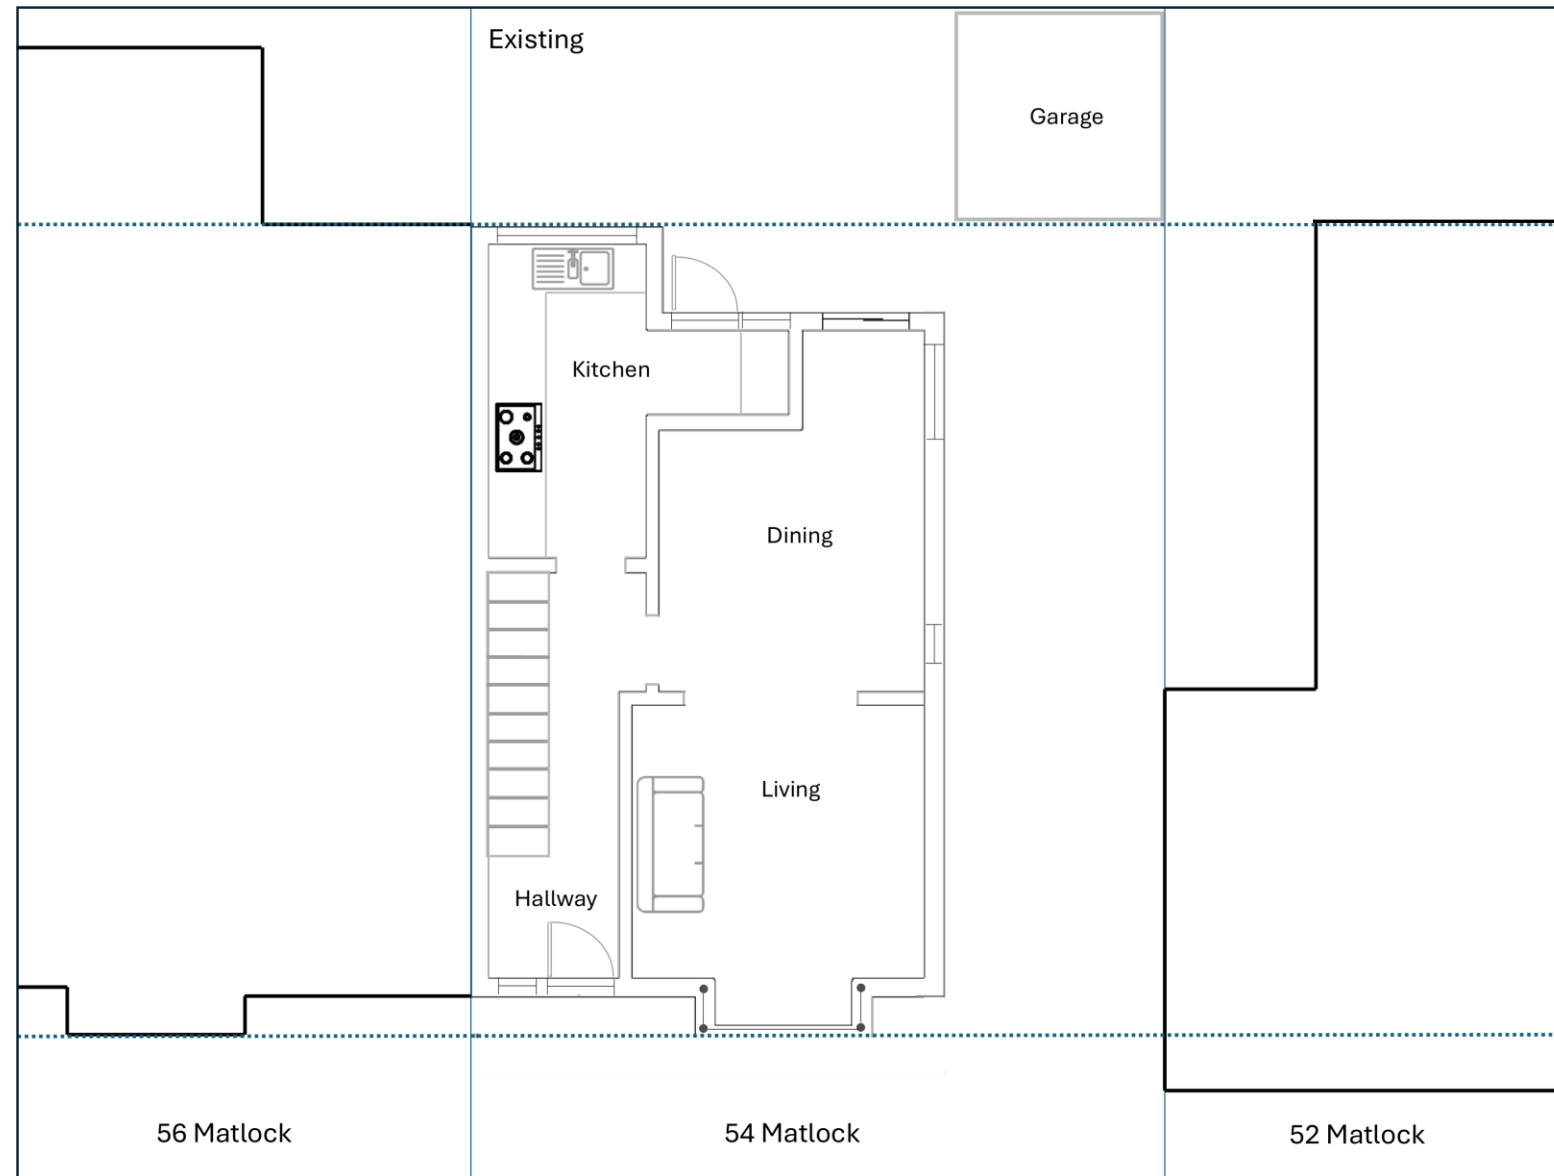


Existing Ground Floor Plan

Drawing No: 001

Scale 1:100 @ A3

Date: 07/10/2025