




© Crown copyright and database rights 2025 OS AC0900646383. Public rights of way shown on this map are based on the latest data from Local Authority definitive maps. The representation does not constitute an endorsement of any other road, track or path is not evidence of the existence of a right of way.


59 WOODCOTE RD
Supplied by: www.ukmapcentre.com
Product Info: www.ukmapcentre.com/location-plans-1250-scale
Serial No: 376539
Centre Coordinates: 470280, 175596
Production Date: 26/09/2025





 


2 x proposed Cherry tree's
to replace
T1 & T2

61 Woodcote Rd

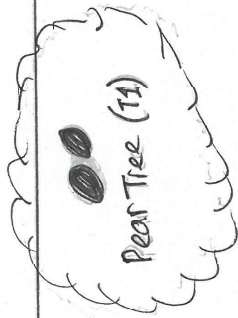


Retained Mature Laurel Hedge Row

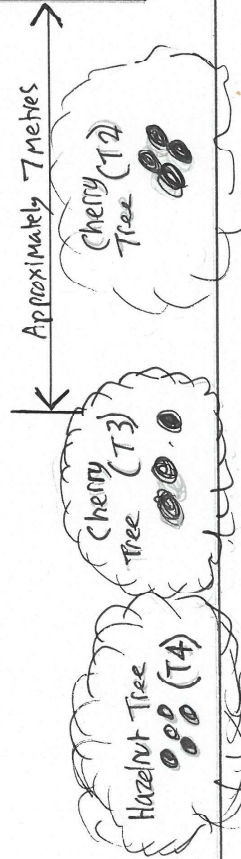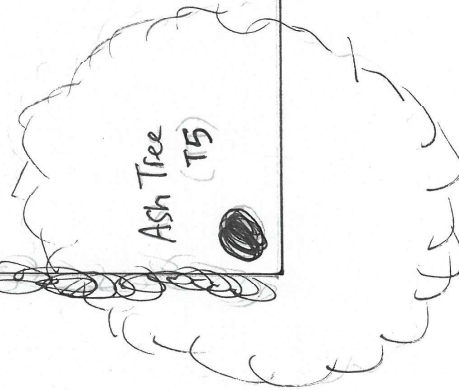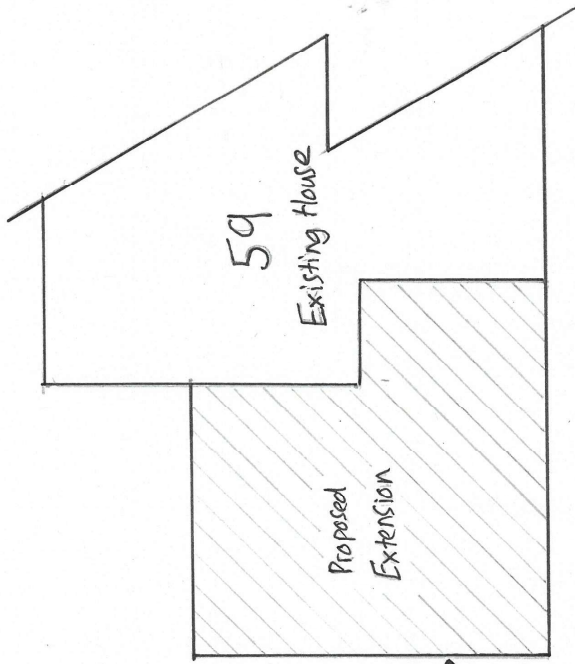


57 Woodcote Rd

Address	59 Woodcote Rd
Scale	1:100
Drawn by	James Miller
Title	Arboriculture Plan
Date	5/10/25

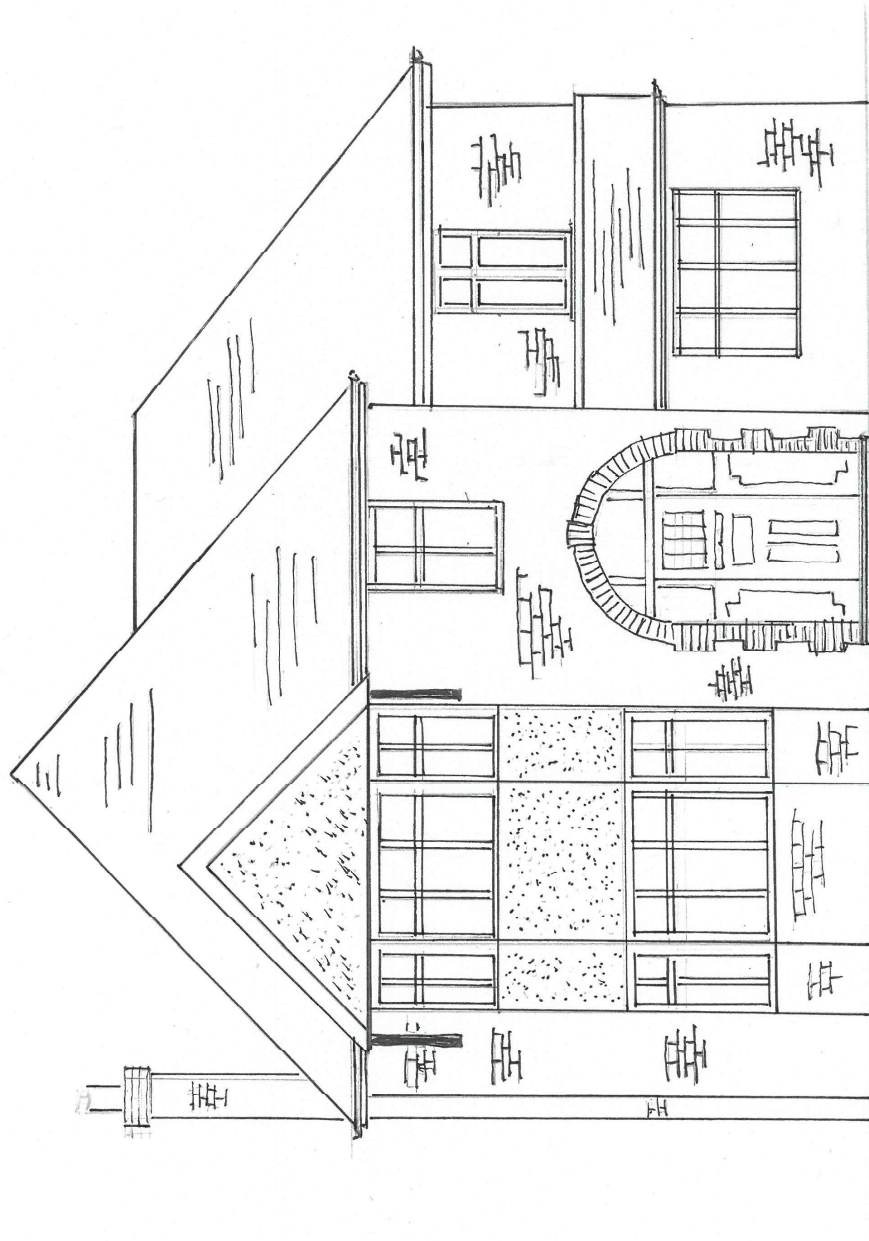


0 1:50 Scale Bar 3

Address 59 Woodcote Road R64 7EX
Scale 1:50
Drawn by James Miller
Title Front Elevation - Existing & Proposed
Date 25/2/2023

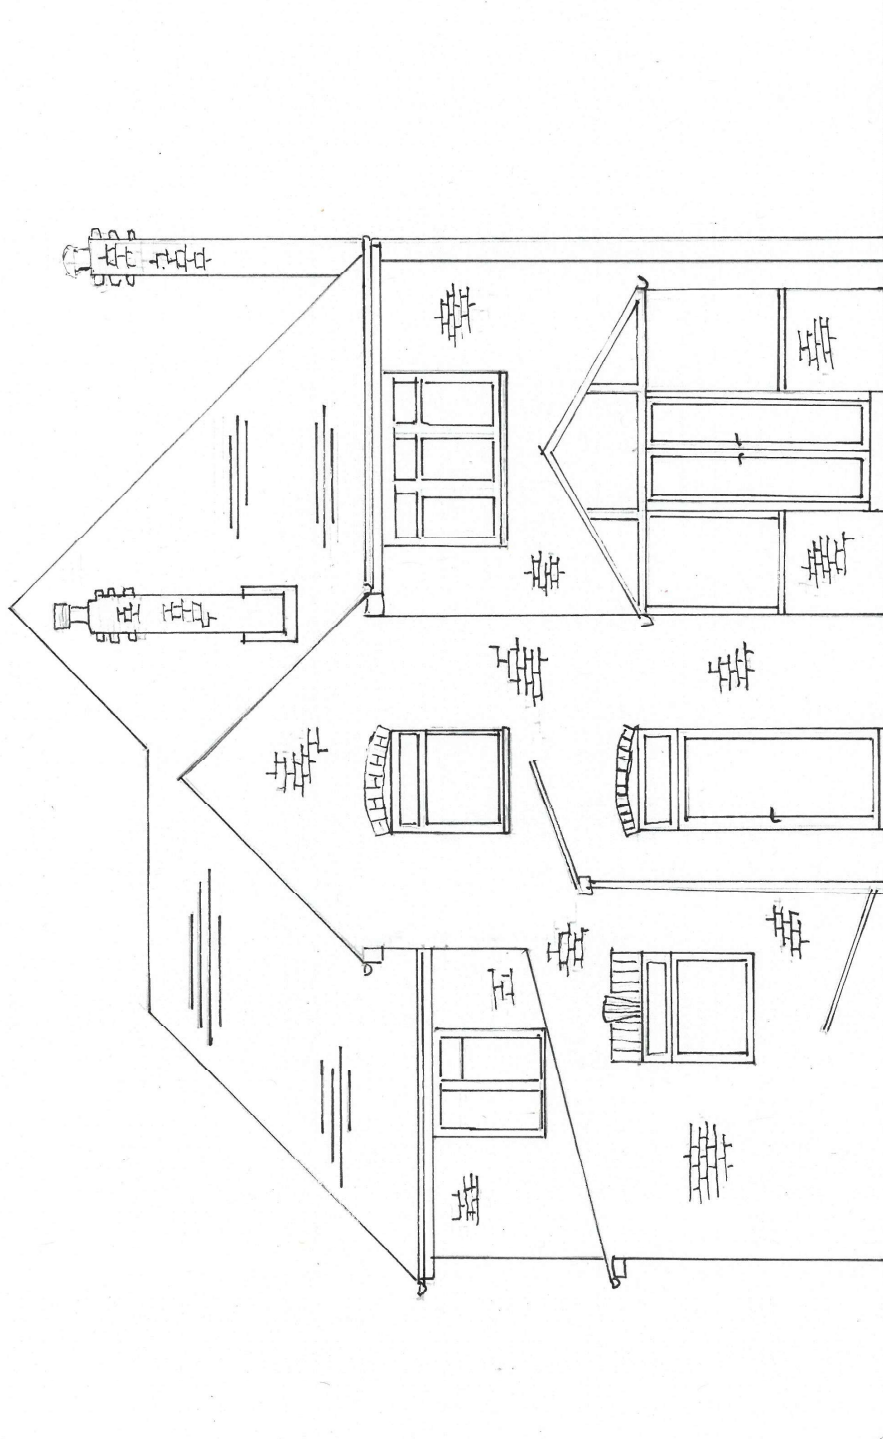


Address 59 Woodcote Road
 Scale 1:50
 Drawn by James Miller
 Title Rear Elevation Existing
 Date 10/4/2023

0 1:50 Scale bar 3

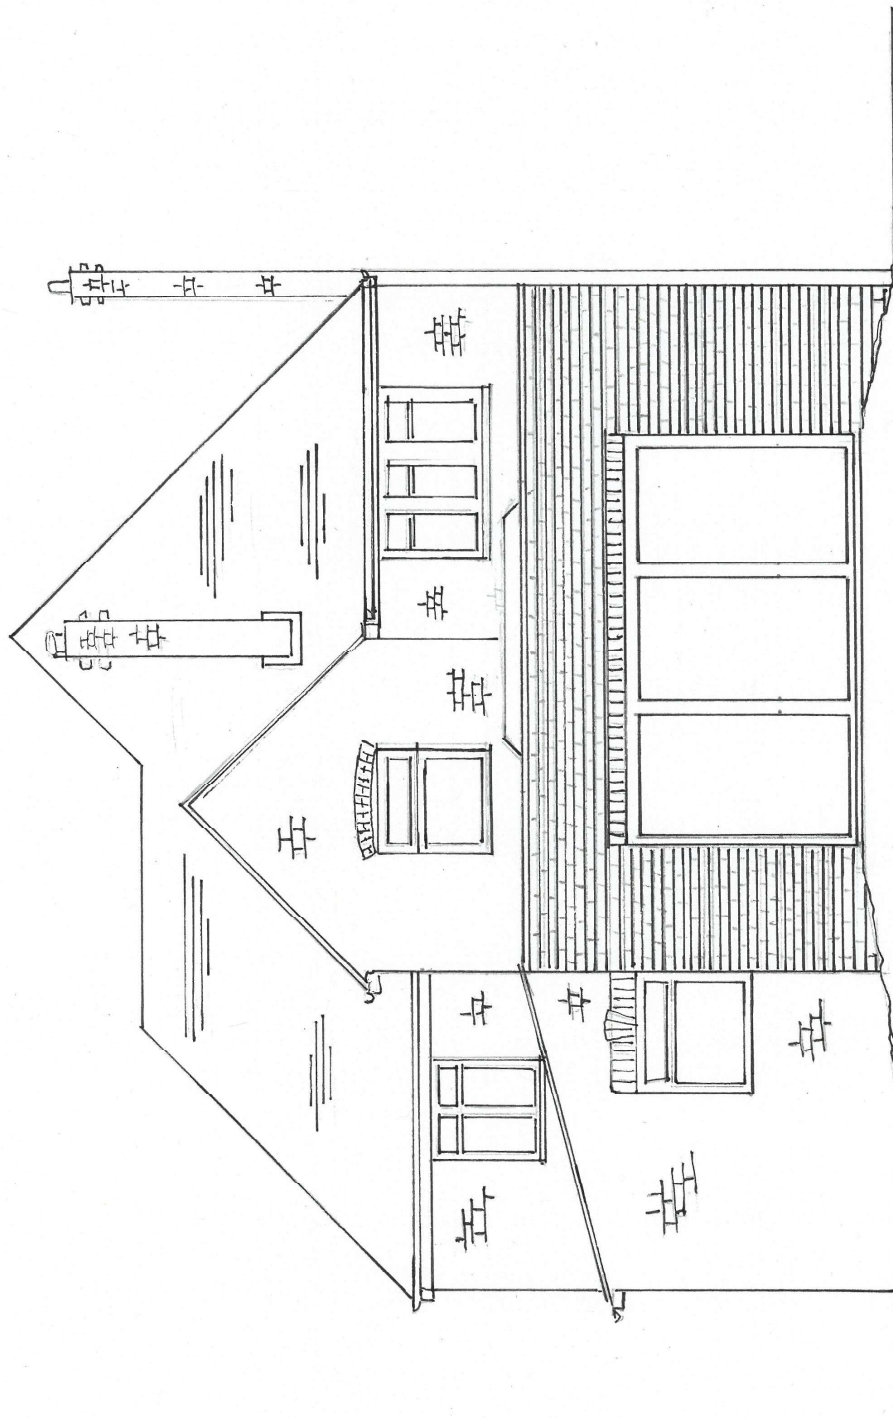


0 1 2 3
1:50 Scale bar

Address 59 Woodcote Road
Scale 1:50
Drawn by James Miller
Title Rear Elevation Proposed
Date 10/4/2023

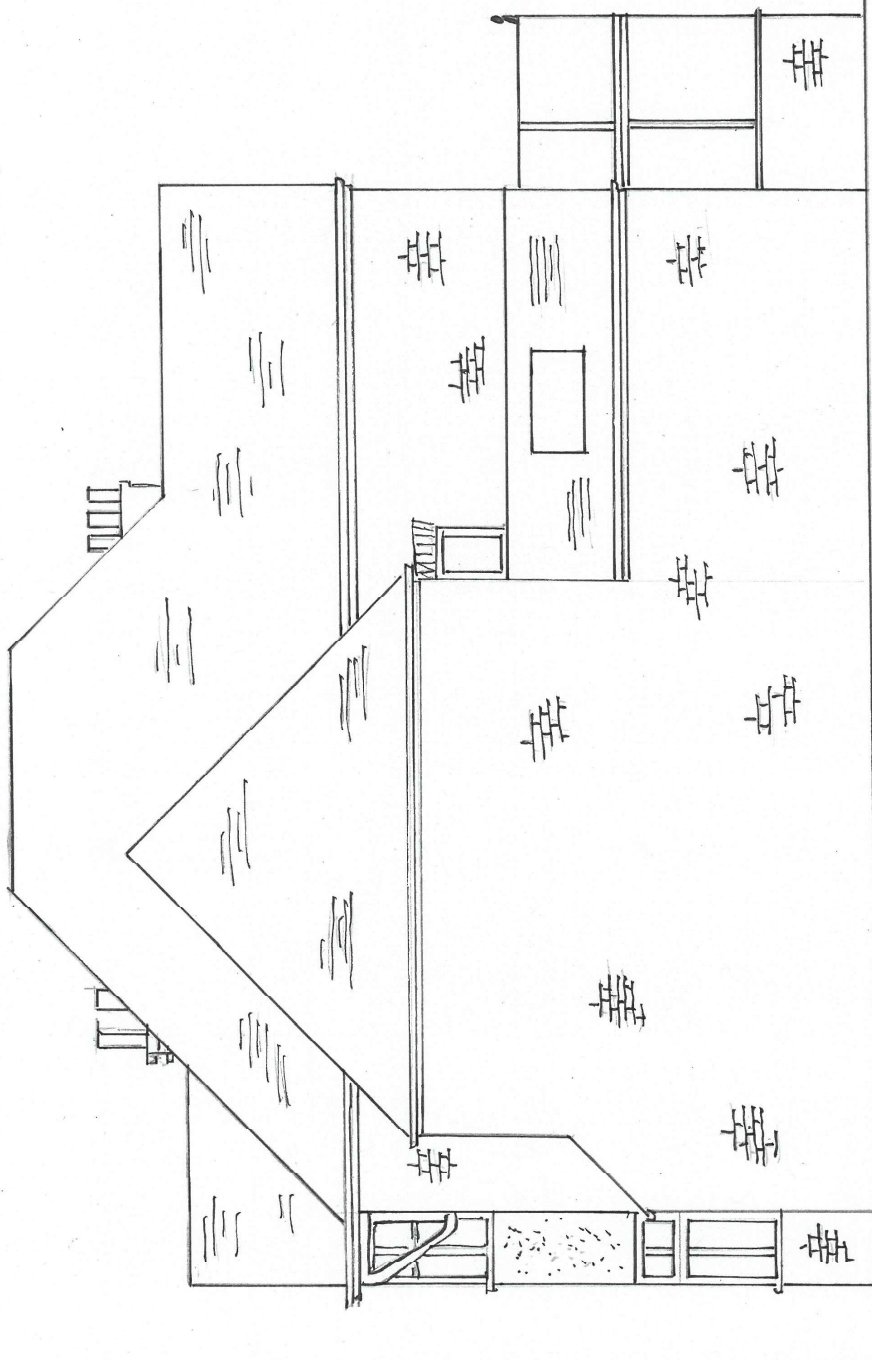


0 1:50 scale bar 3

Address	59 Woodcote Road
Scale	1:50
Drawn by	James Miller
Title	Side Elevation (North) Existing
Date	26/10/2023

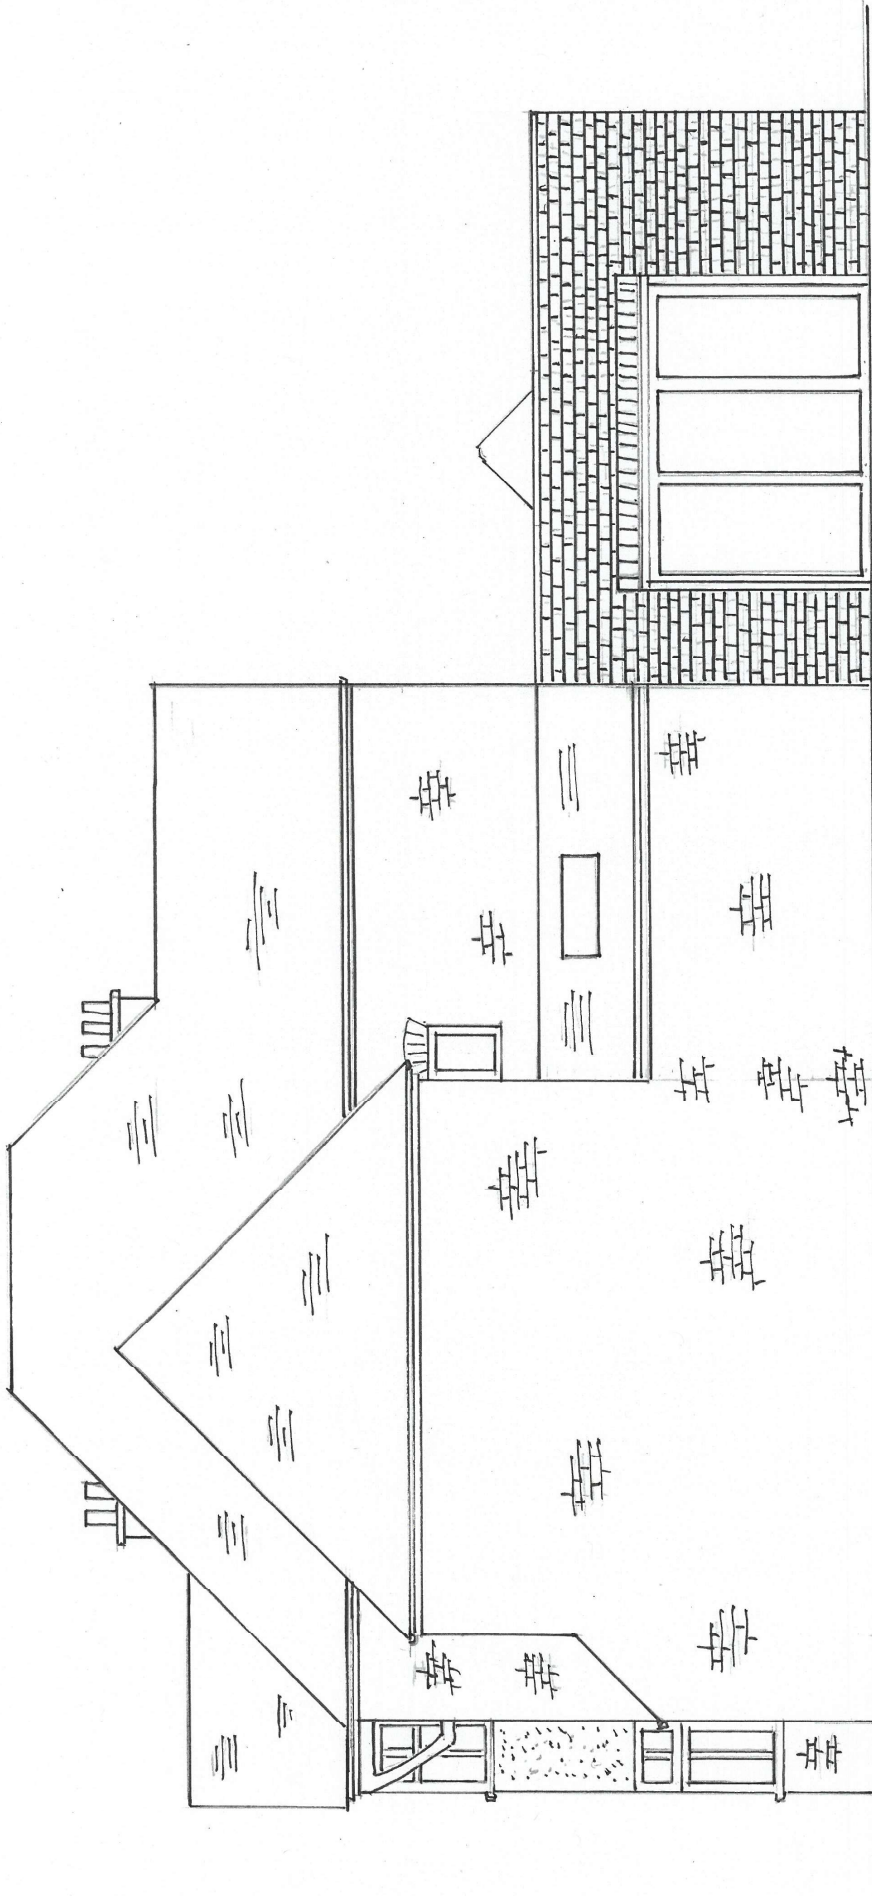


0 1:50 Scale bar 3

Address	59 Woodcote Road
Scale	1:50
Drawn by	James Miller
Title	Side Elevation (North) Proposed
Date	11/11/2023

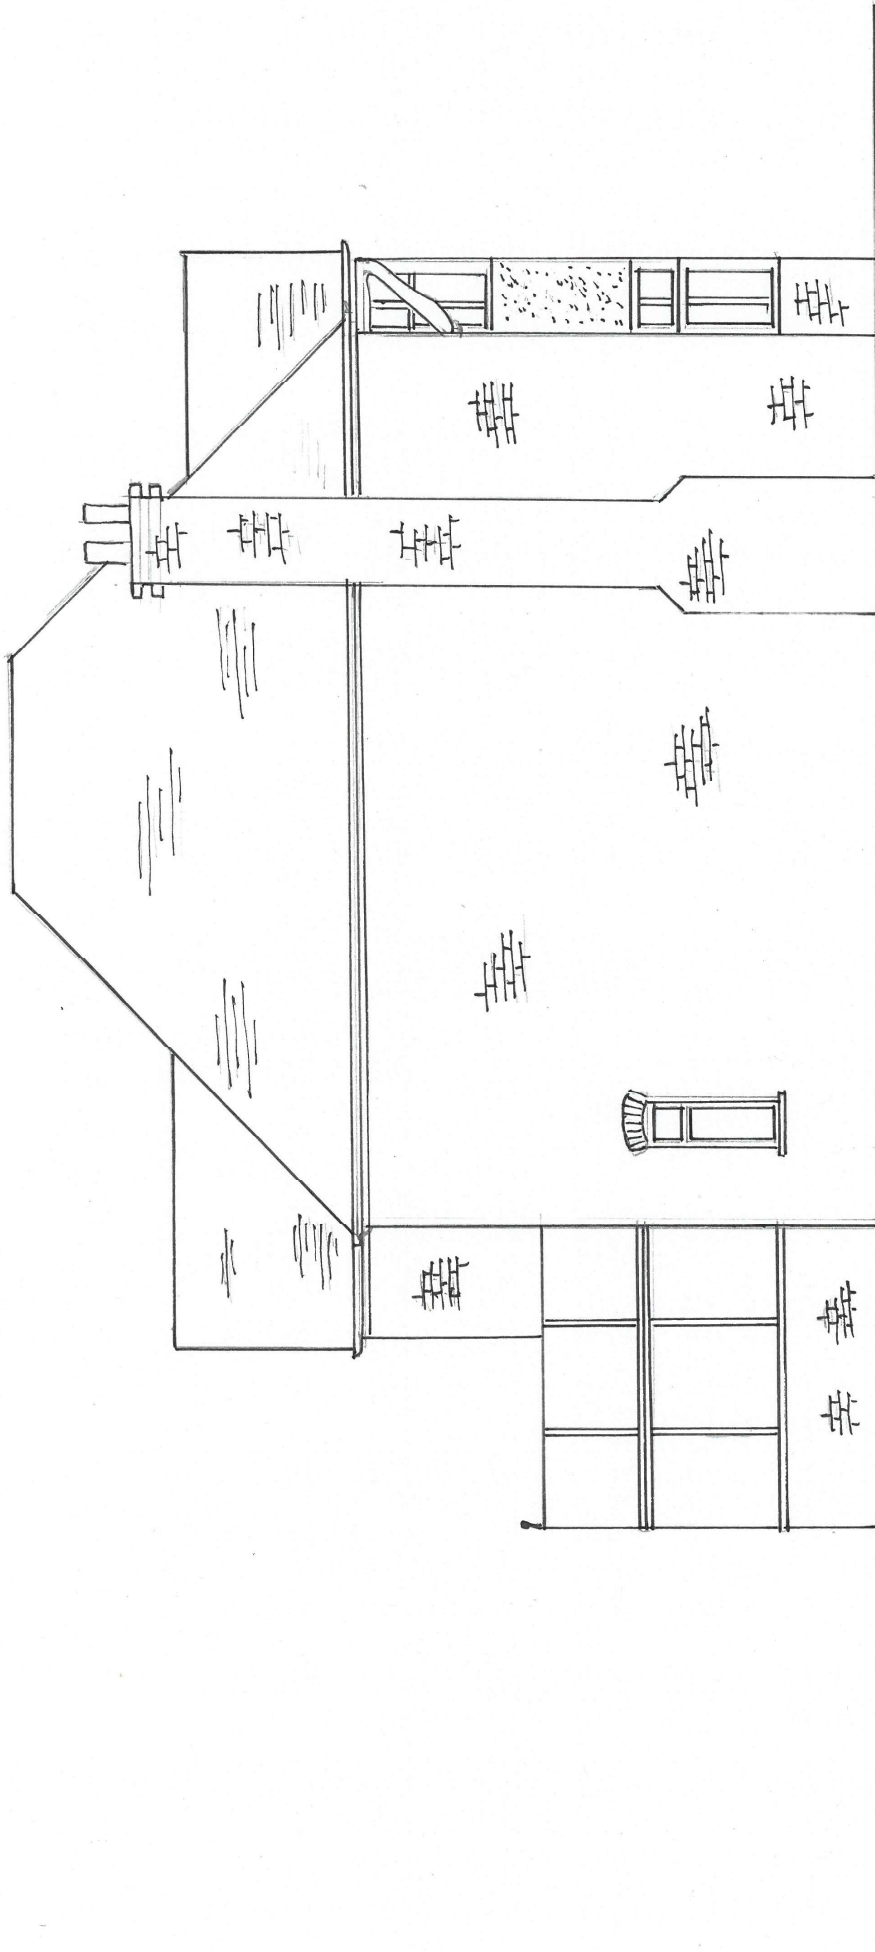

0 1:50 Scale bar 3


Address	59 Woodside Road
Scale	1:50
Drawn by	James Miller
Title	Side Elevation (South) Existing
Date	23/10/2023

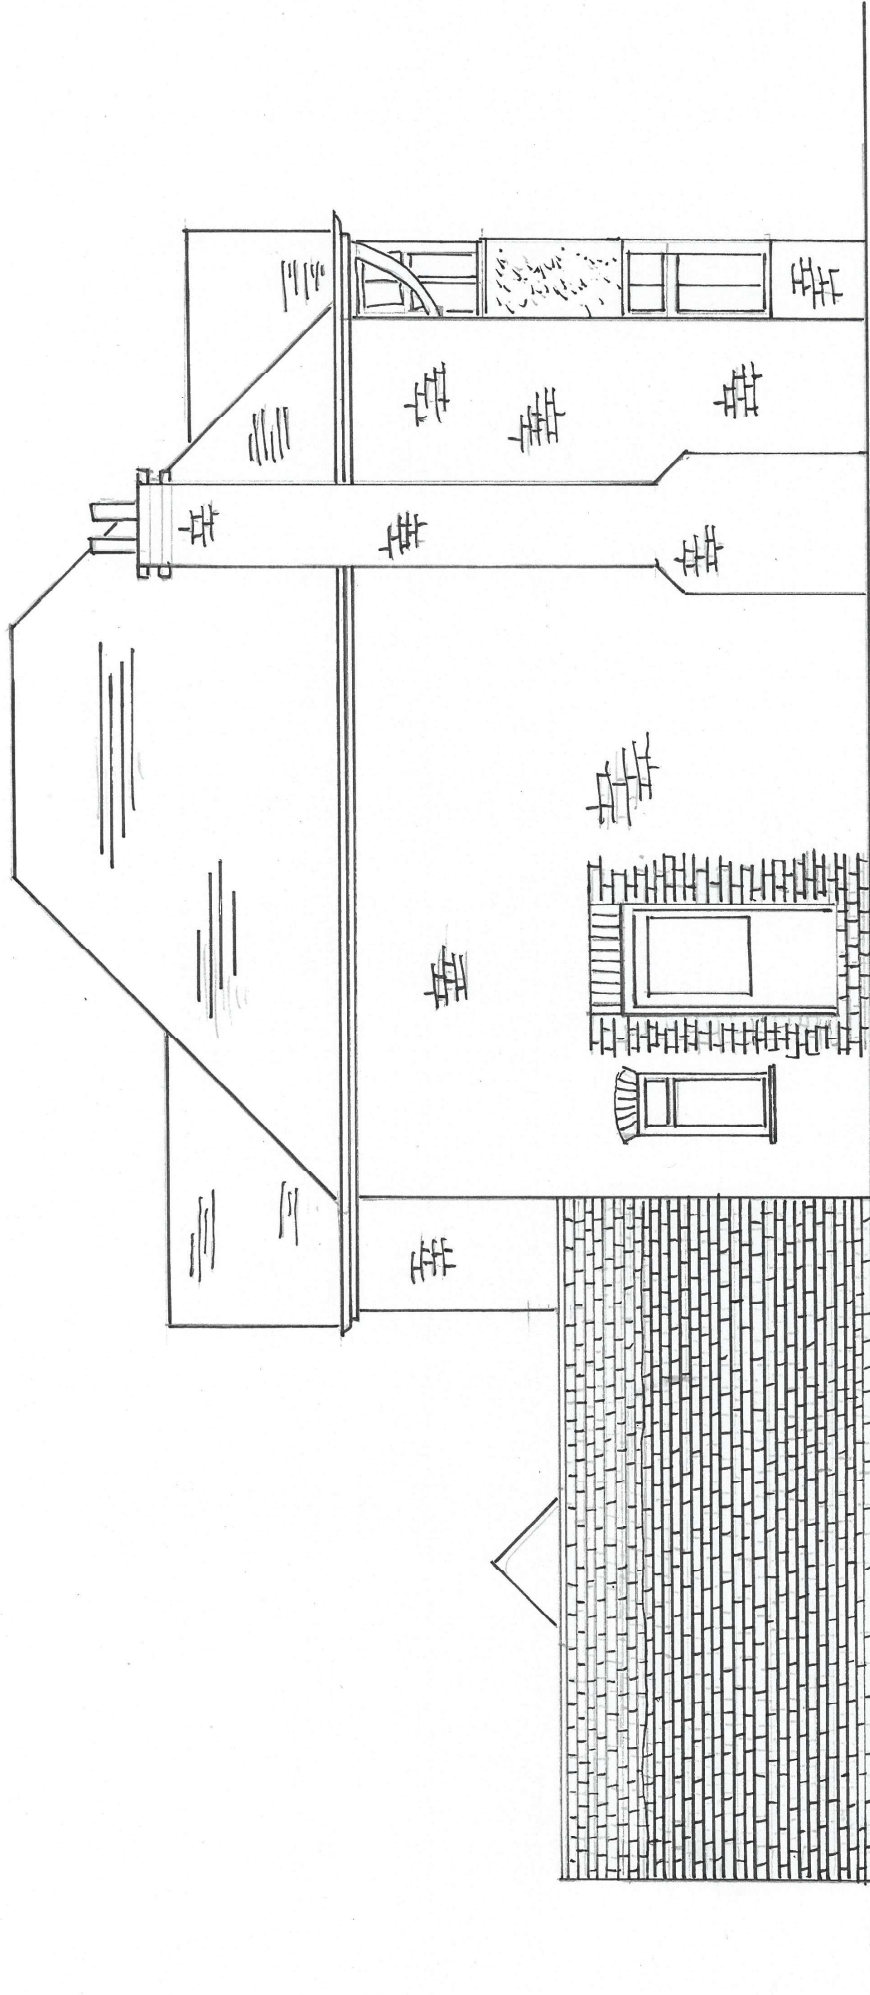

0 1/50 scale bar 3


Address
Scale
Drawn by
Title
Date

59 Woodcote Road
1:50
James Miller
Side Elevation (South) Proposed
23/10/2023

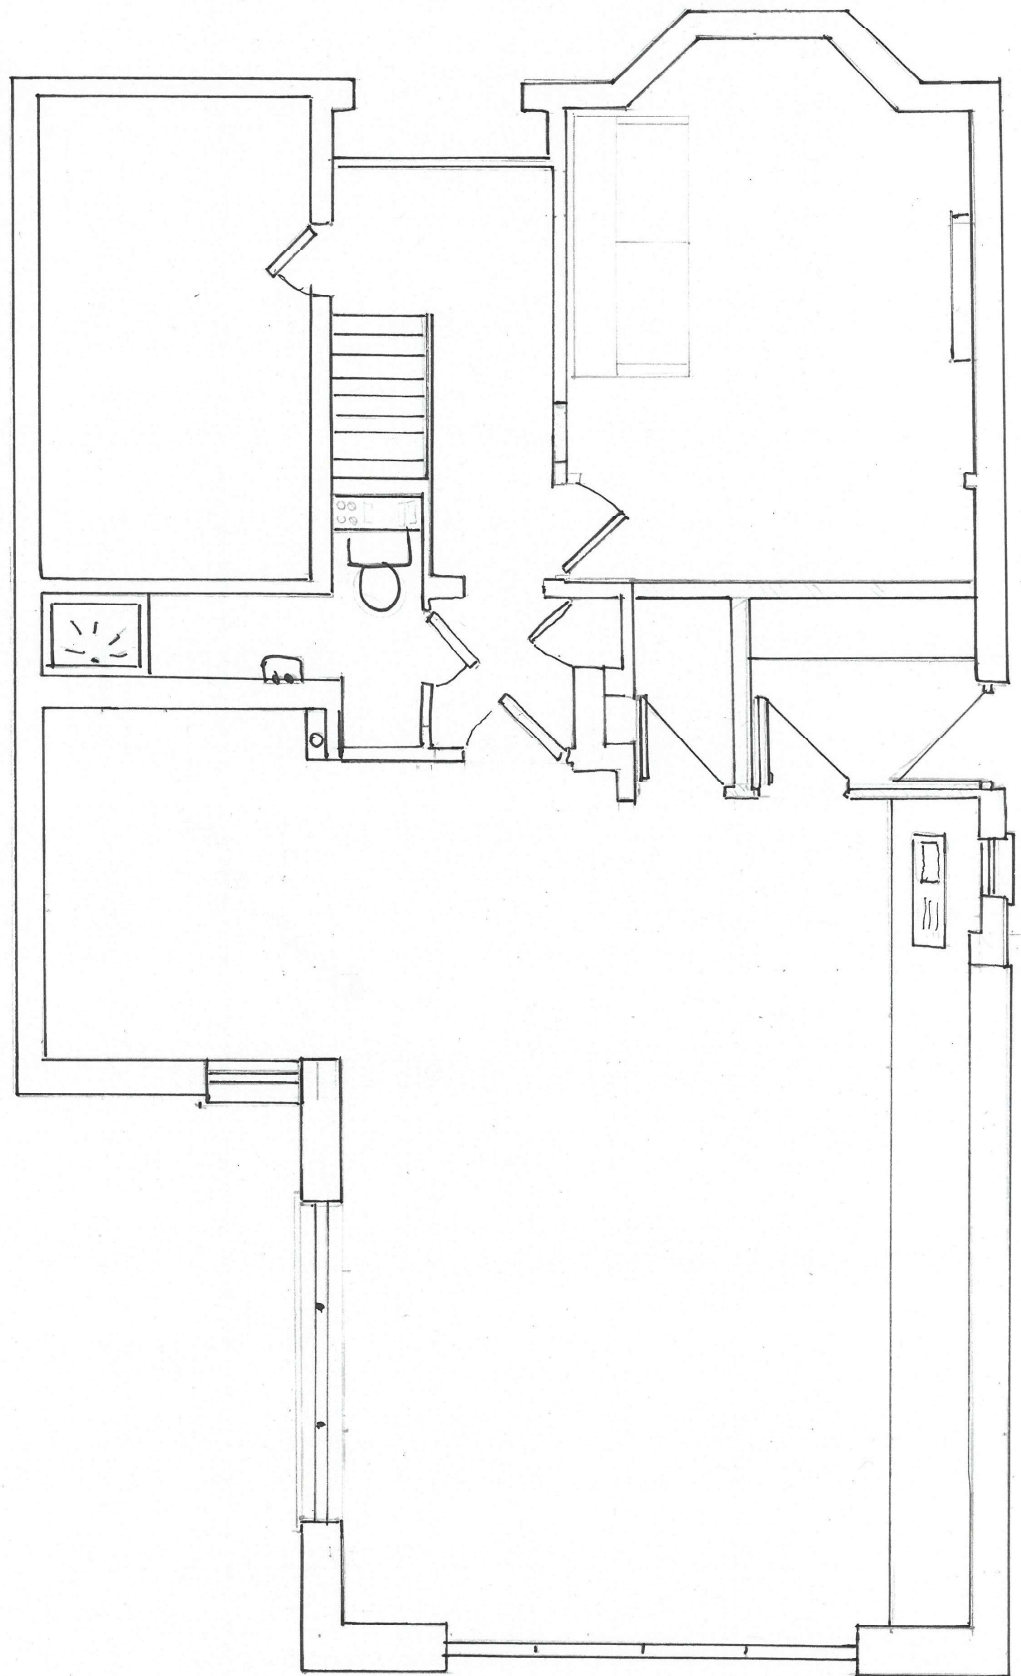

0 1:50 scale bar 3


Address 59 Woodcote Road
Scale 1:50
Drawn by James Miller
Title Proposed Plan
Date 8/4/2023

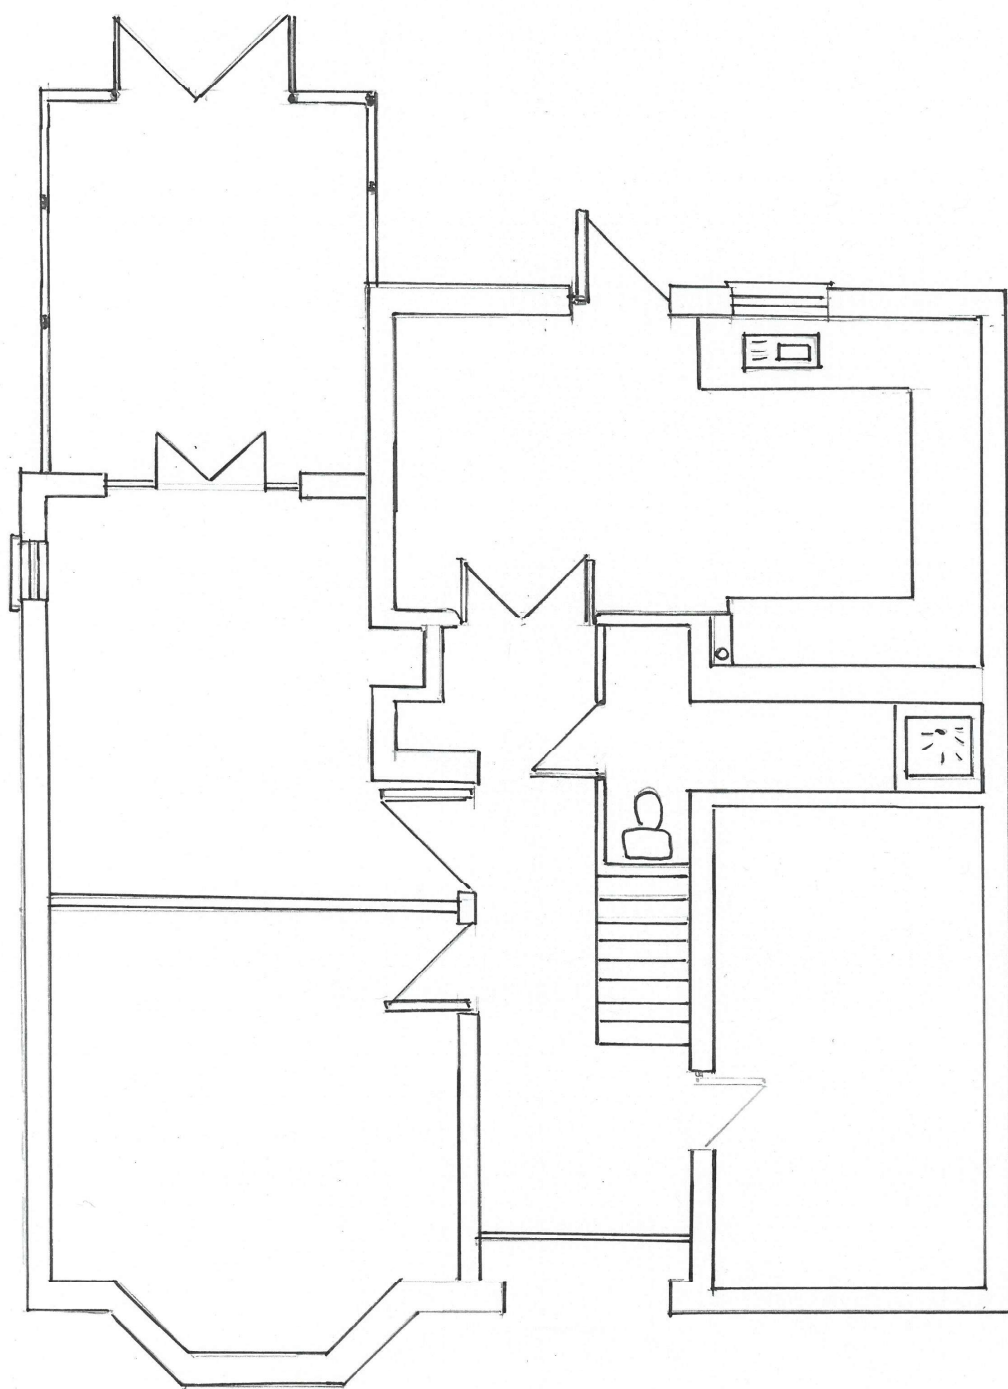

North
Arrow

0 1:50 Scale bar 3


Address 59 Woodcote Road
Scale 1:50
Drawn by James Miller
Title Existing Ground Floor Plan
Date 25/9/2025

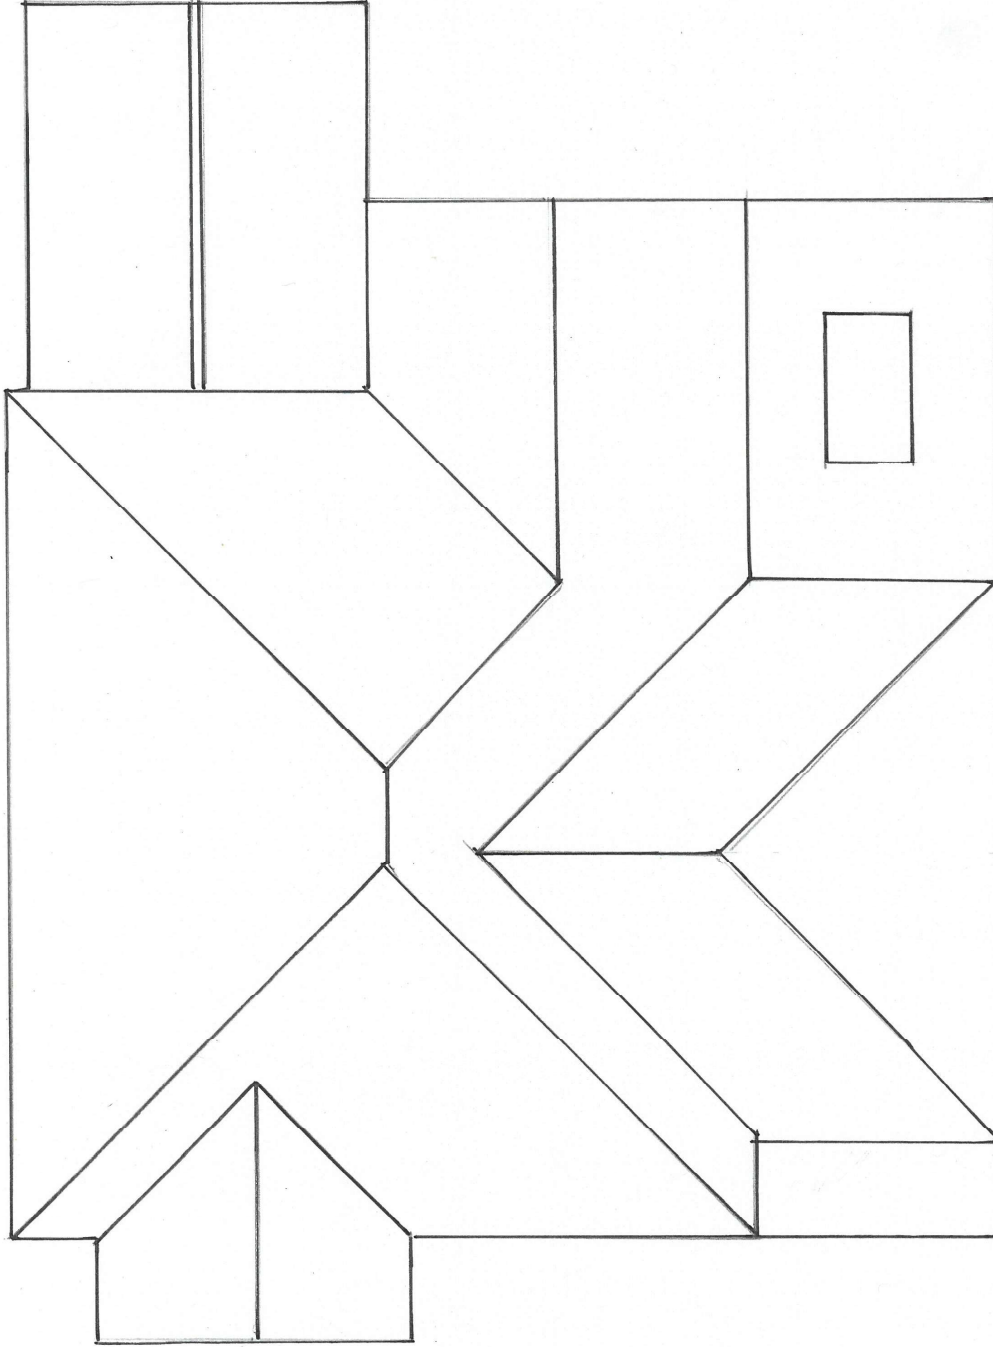

0 1:50 Scale bar 3



Address	59 Woodcote Road
Scale	1:50
Drawn by	James Miller
Title	Existing Roof Plan
Date	25/9/2025

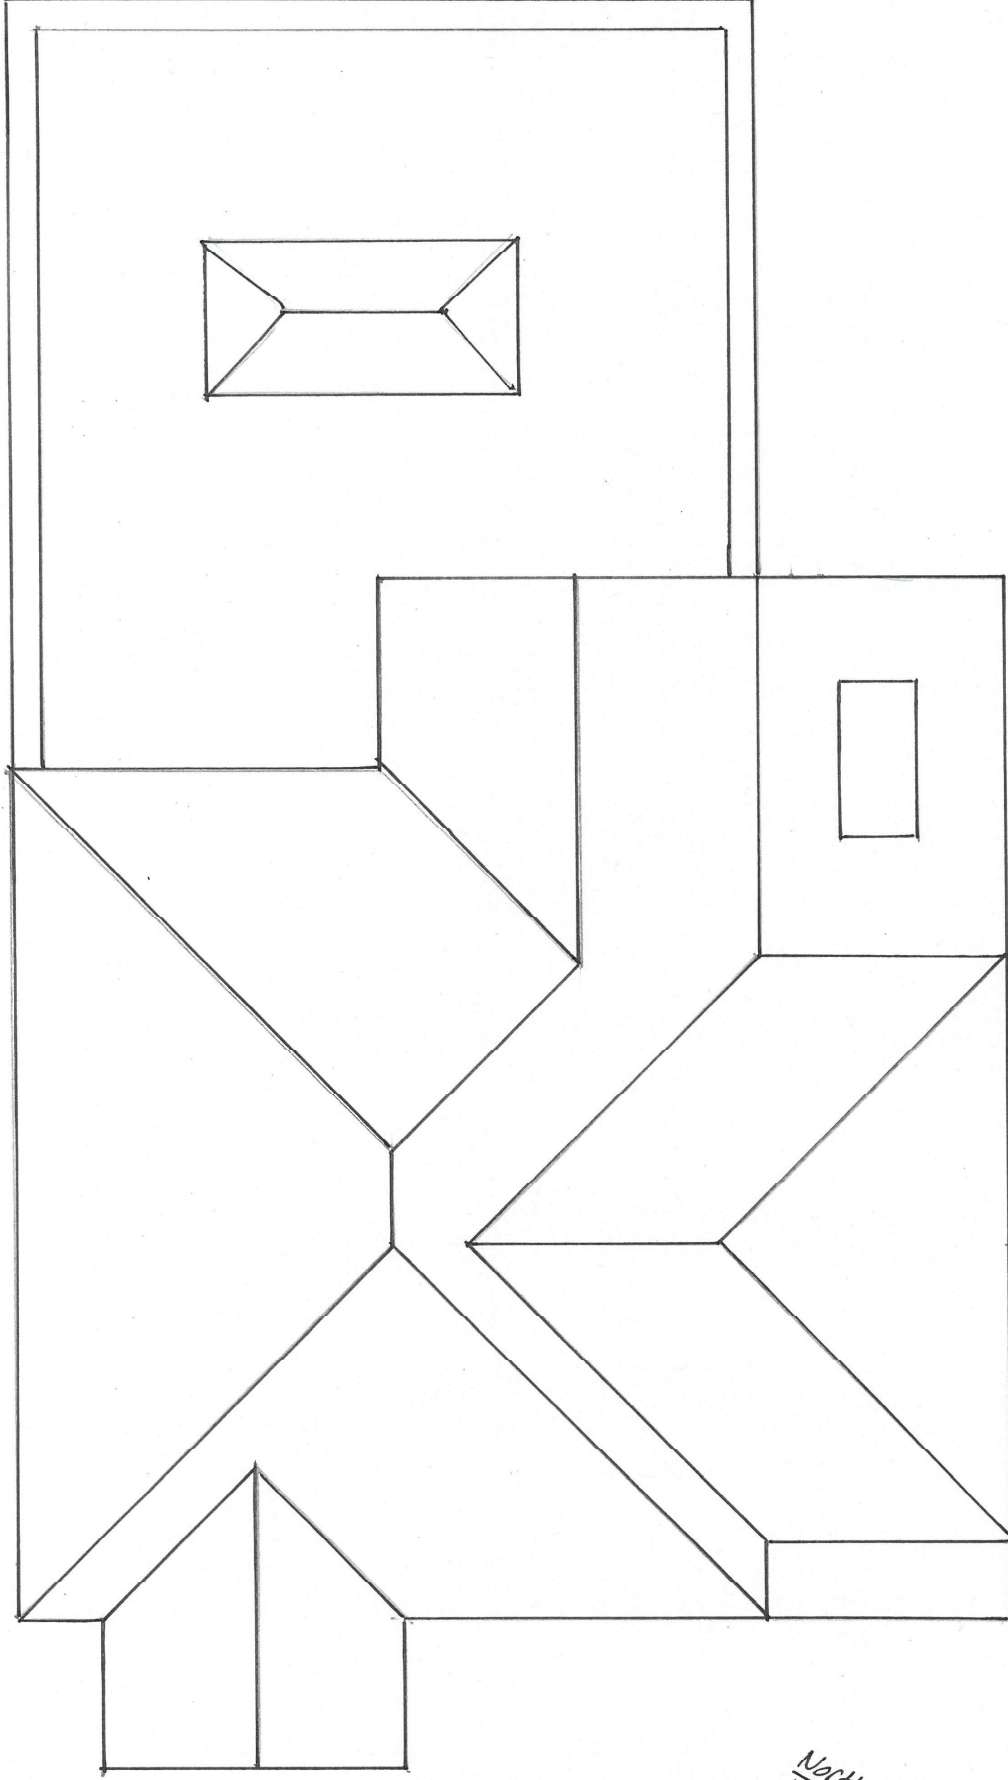

North
↑

0 1 2 3
1:50 Scale bar

Address	59 Woodcote Road
Scale	1:50
Drawn by	James Miller
Title	Proposed Roof Plan
Date	25/9/2025