




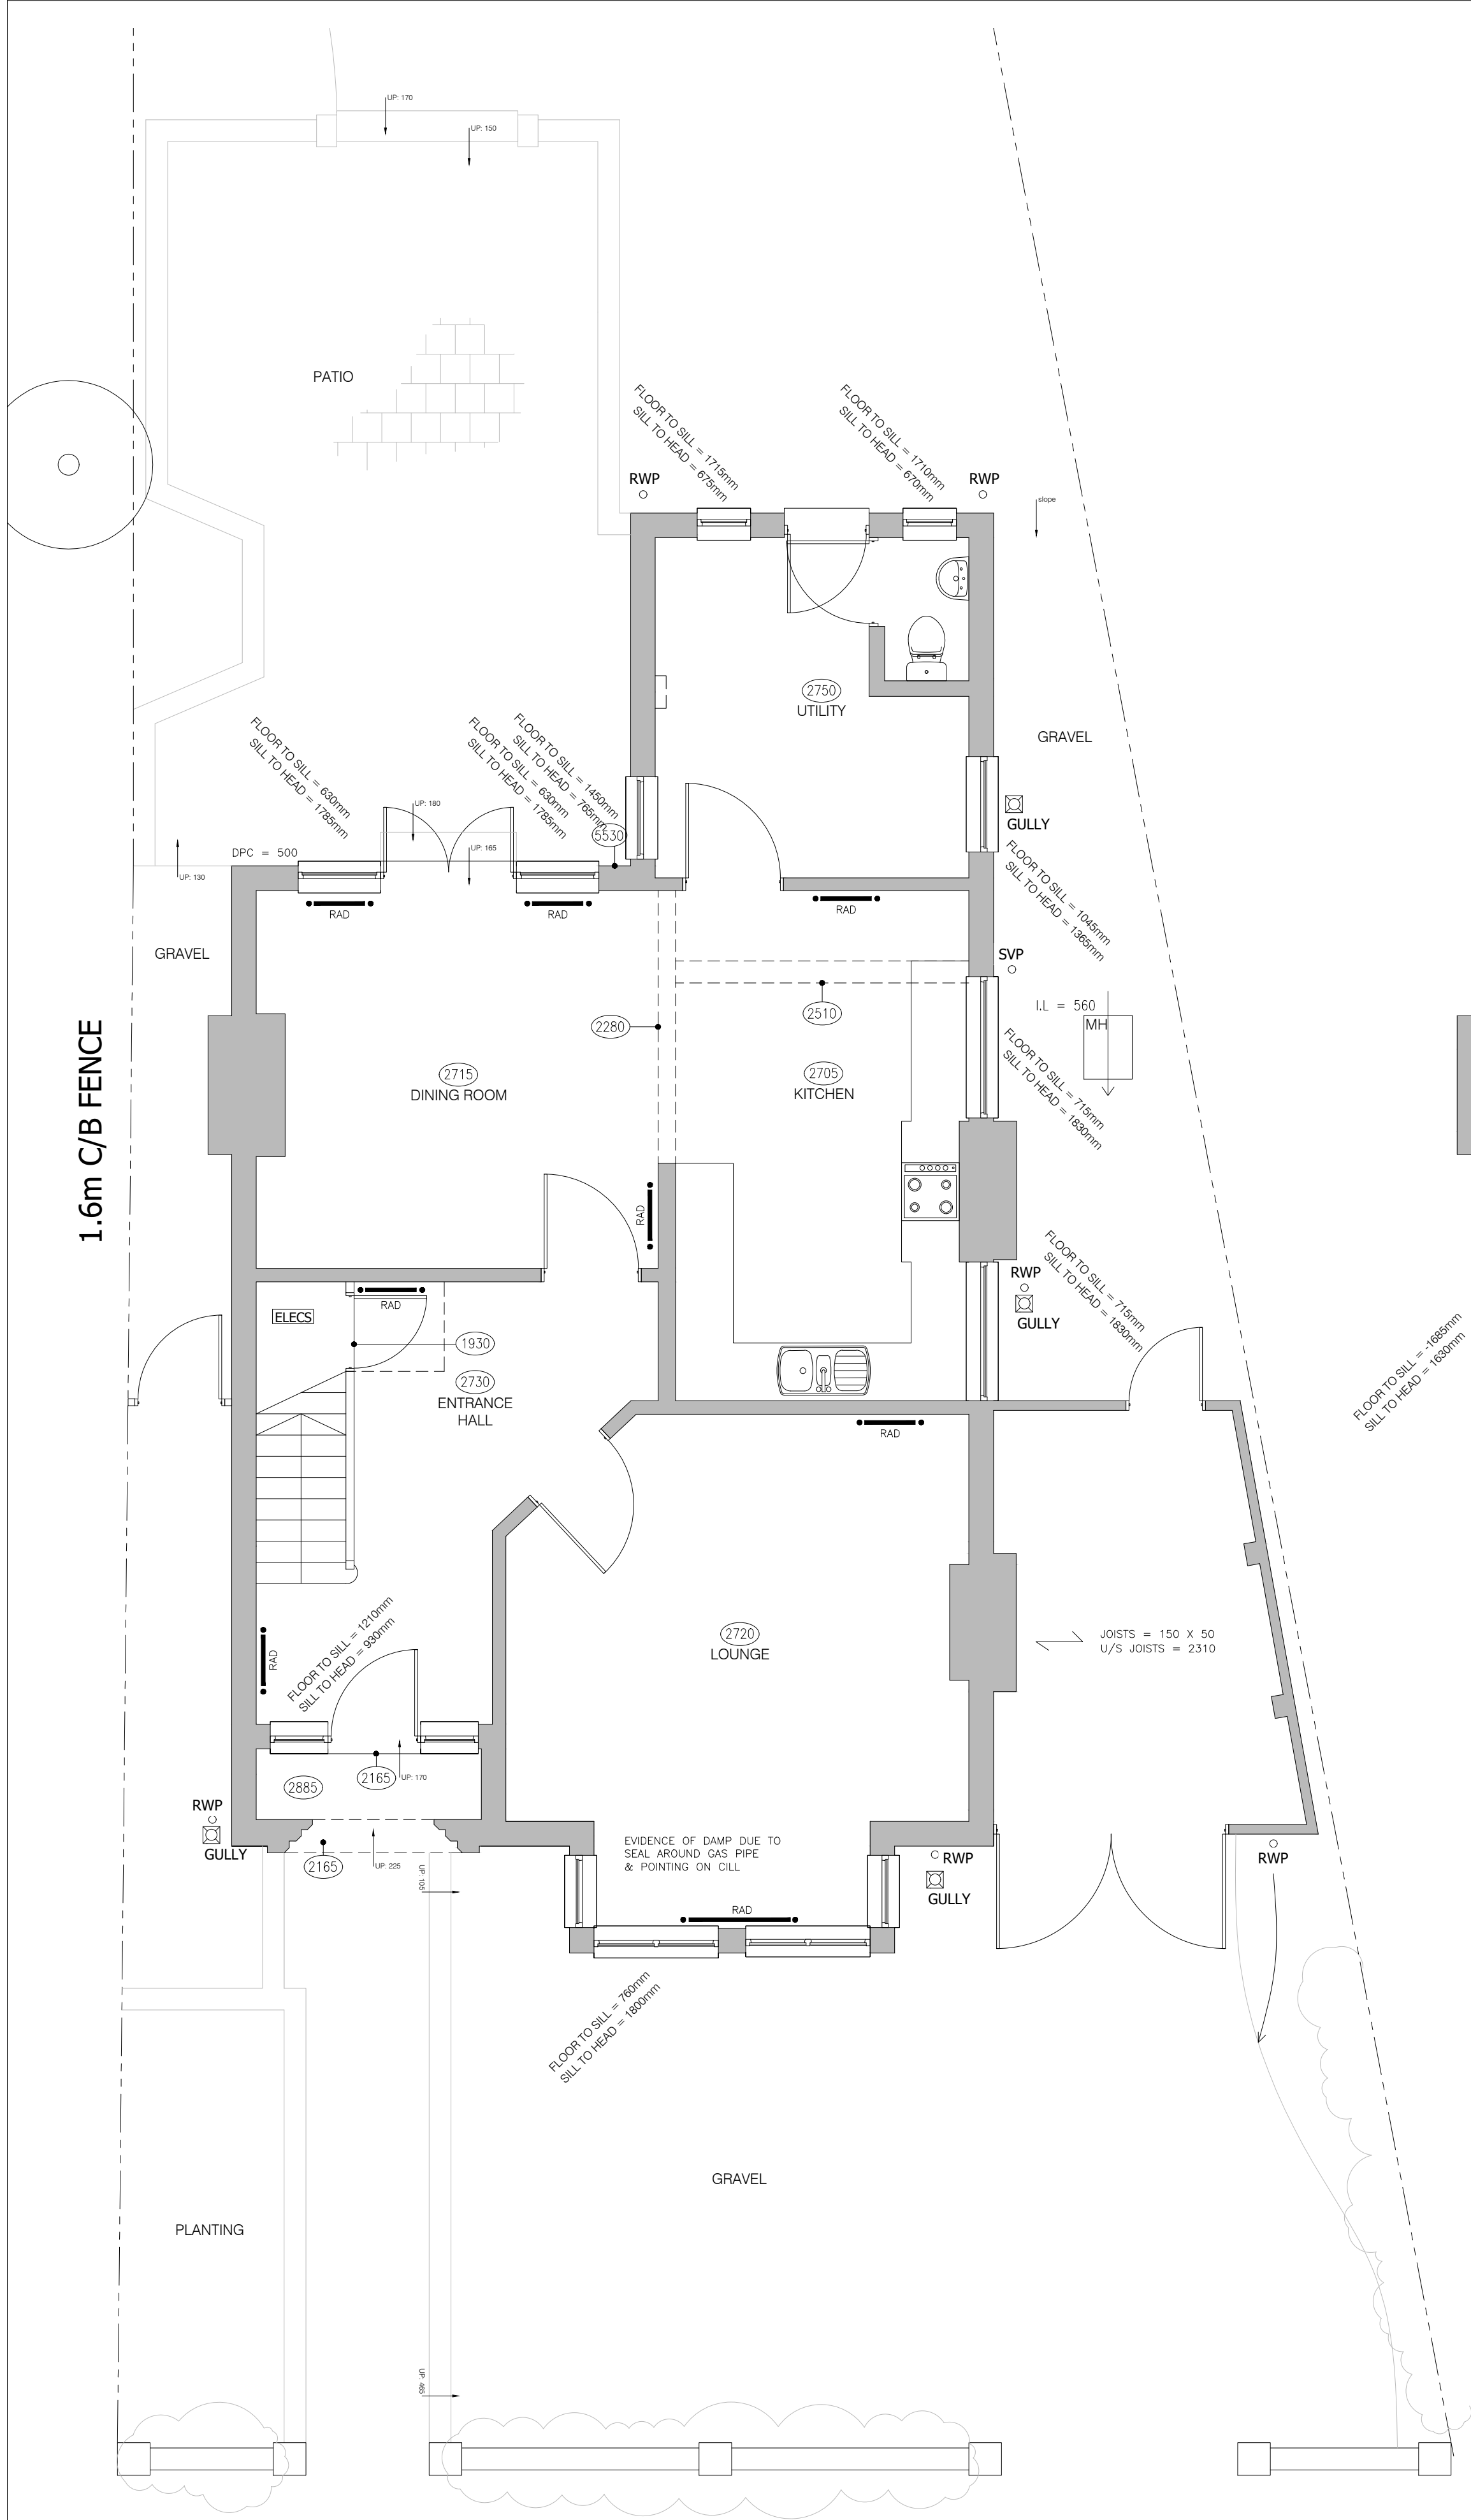


GROUND FLOOR PLAN
SCALE 1:50

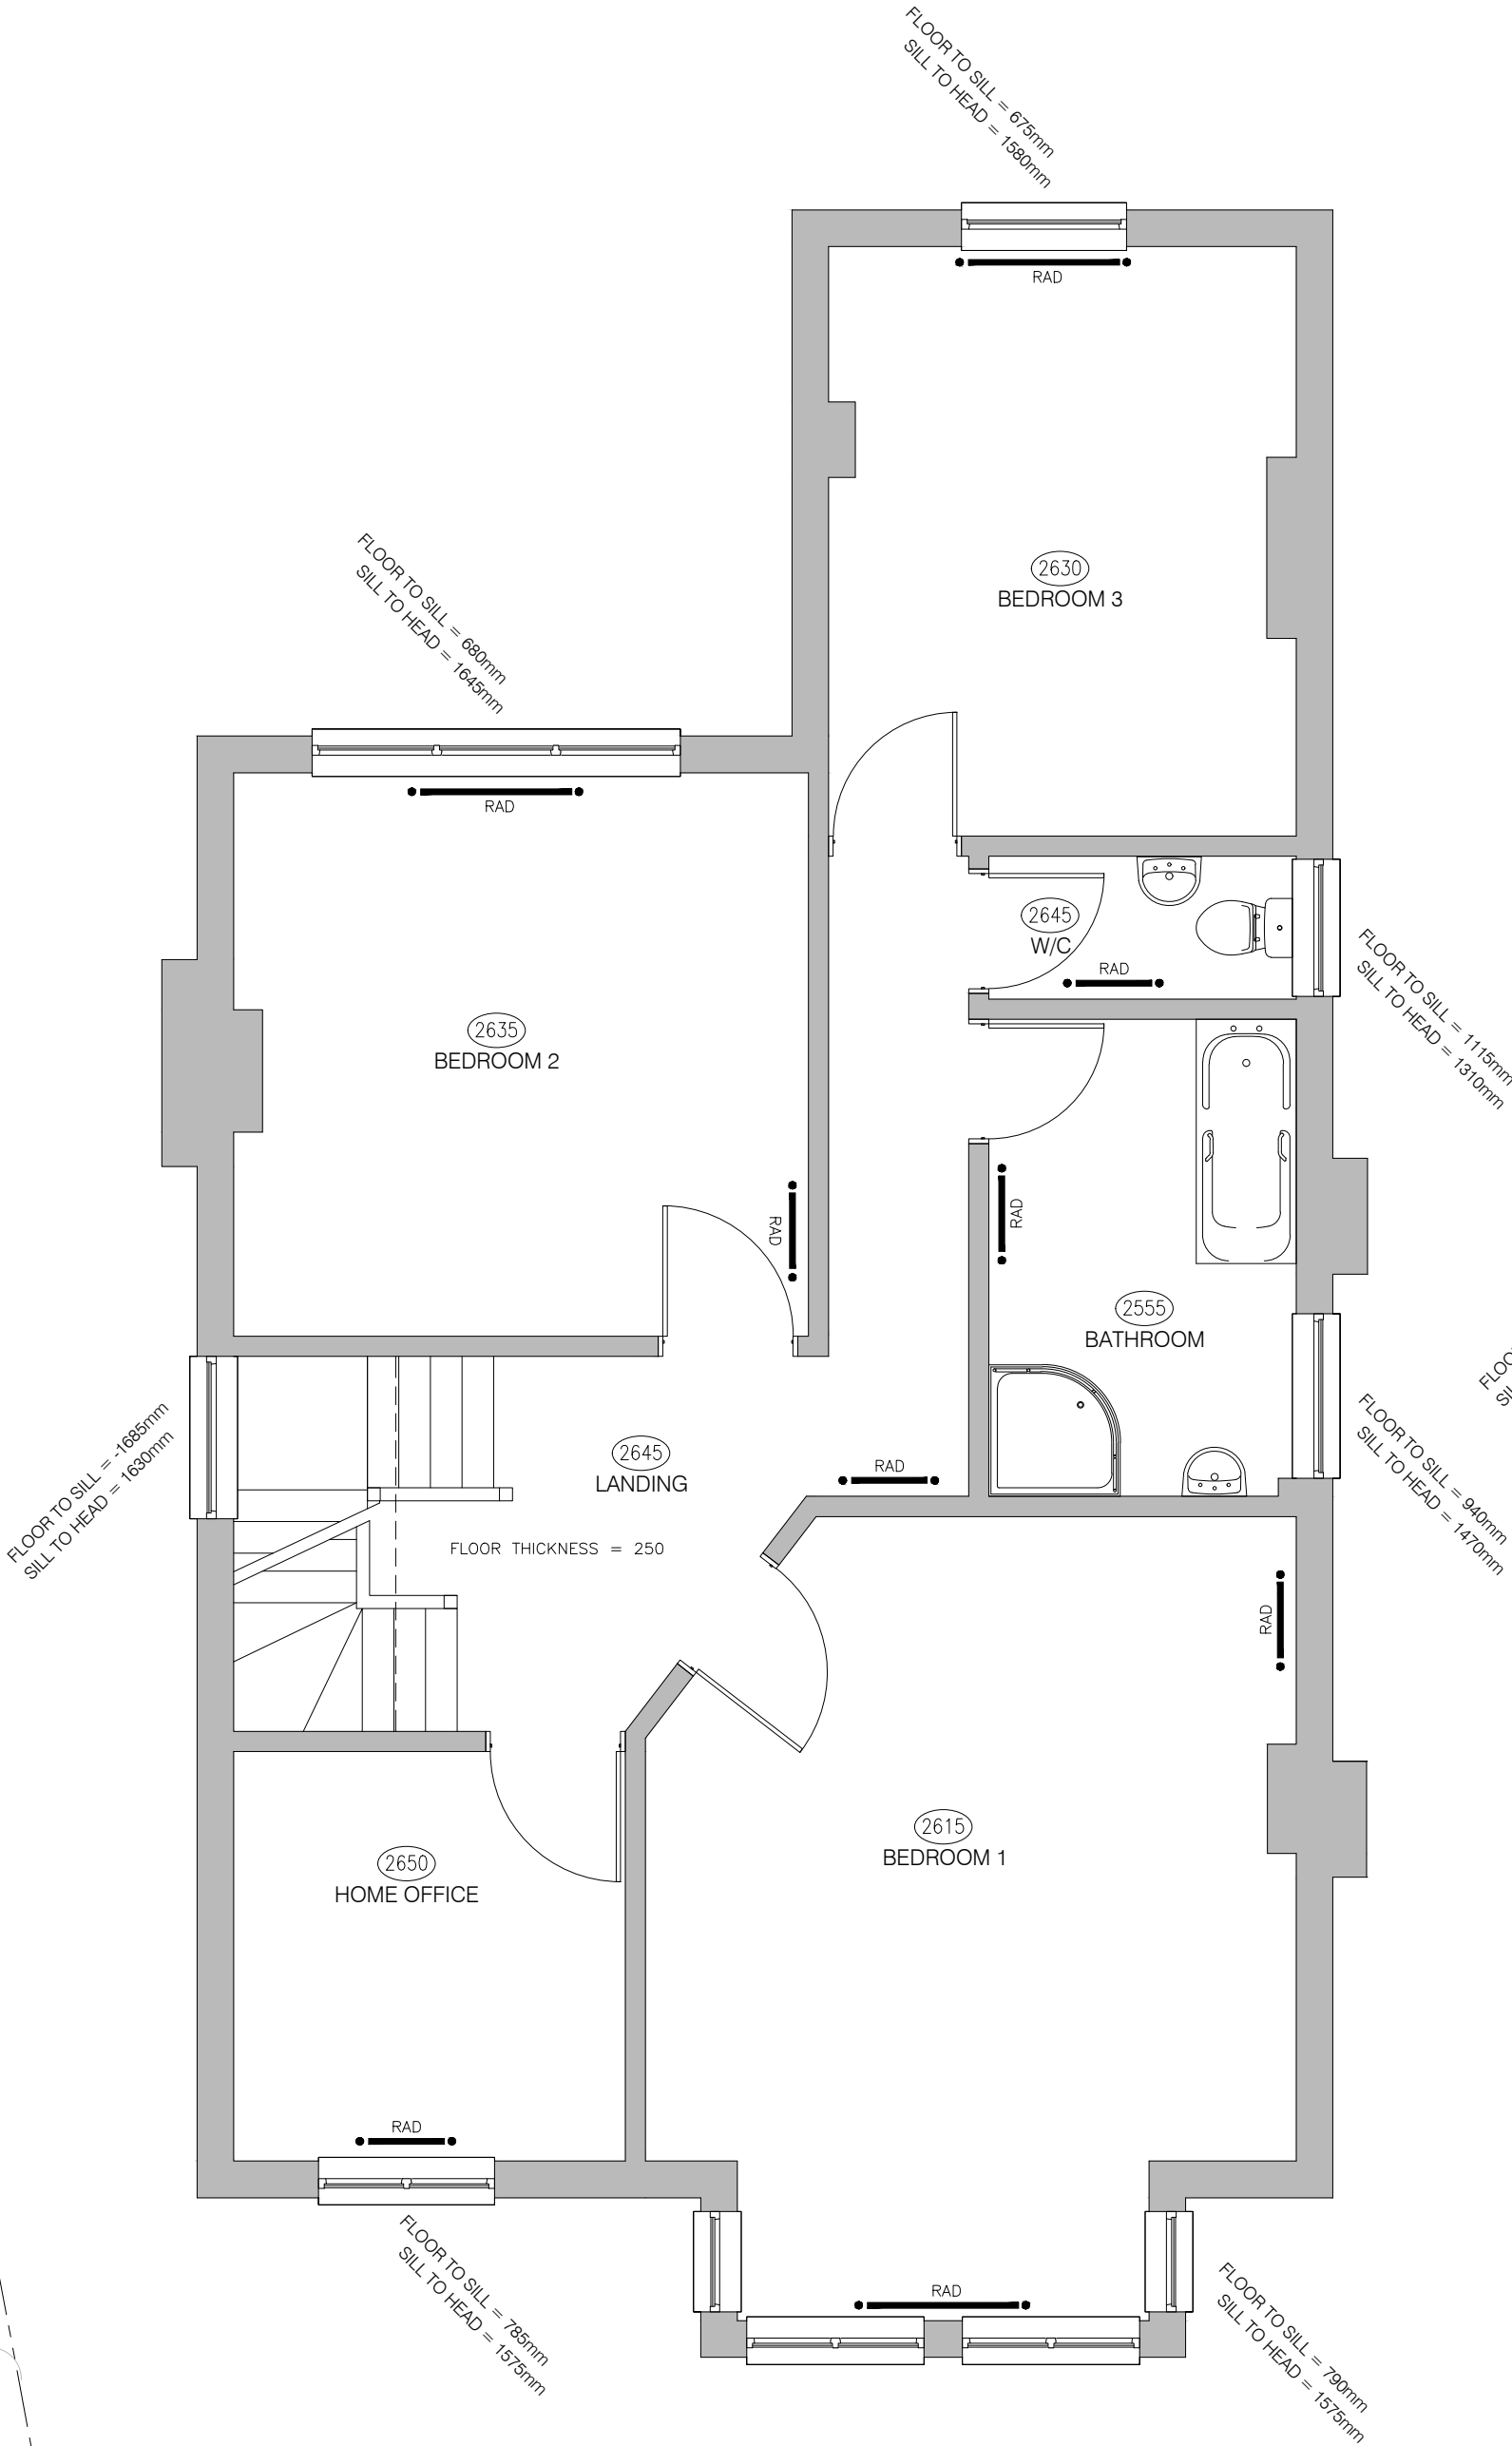

FIRST FLOOR PLAN
SCALE 1:50

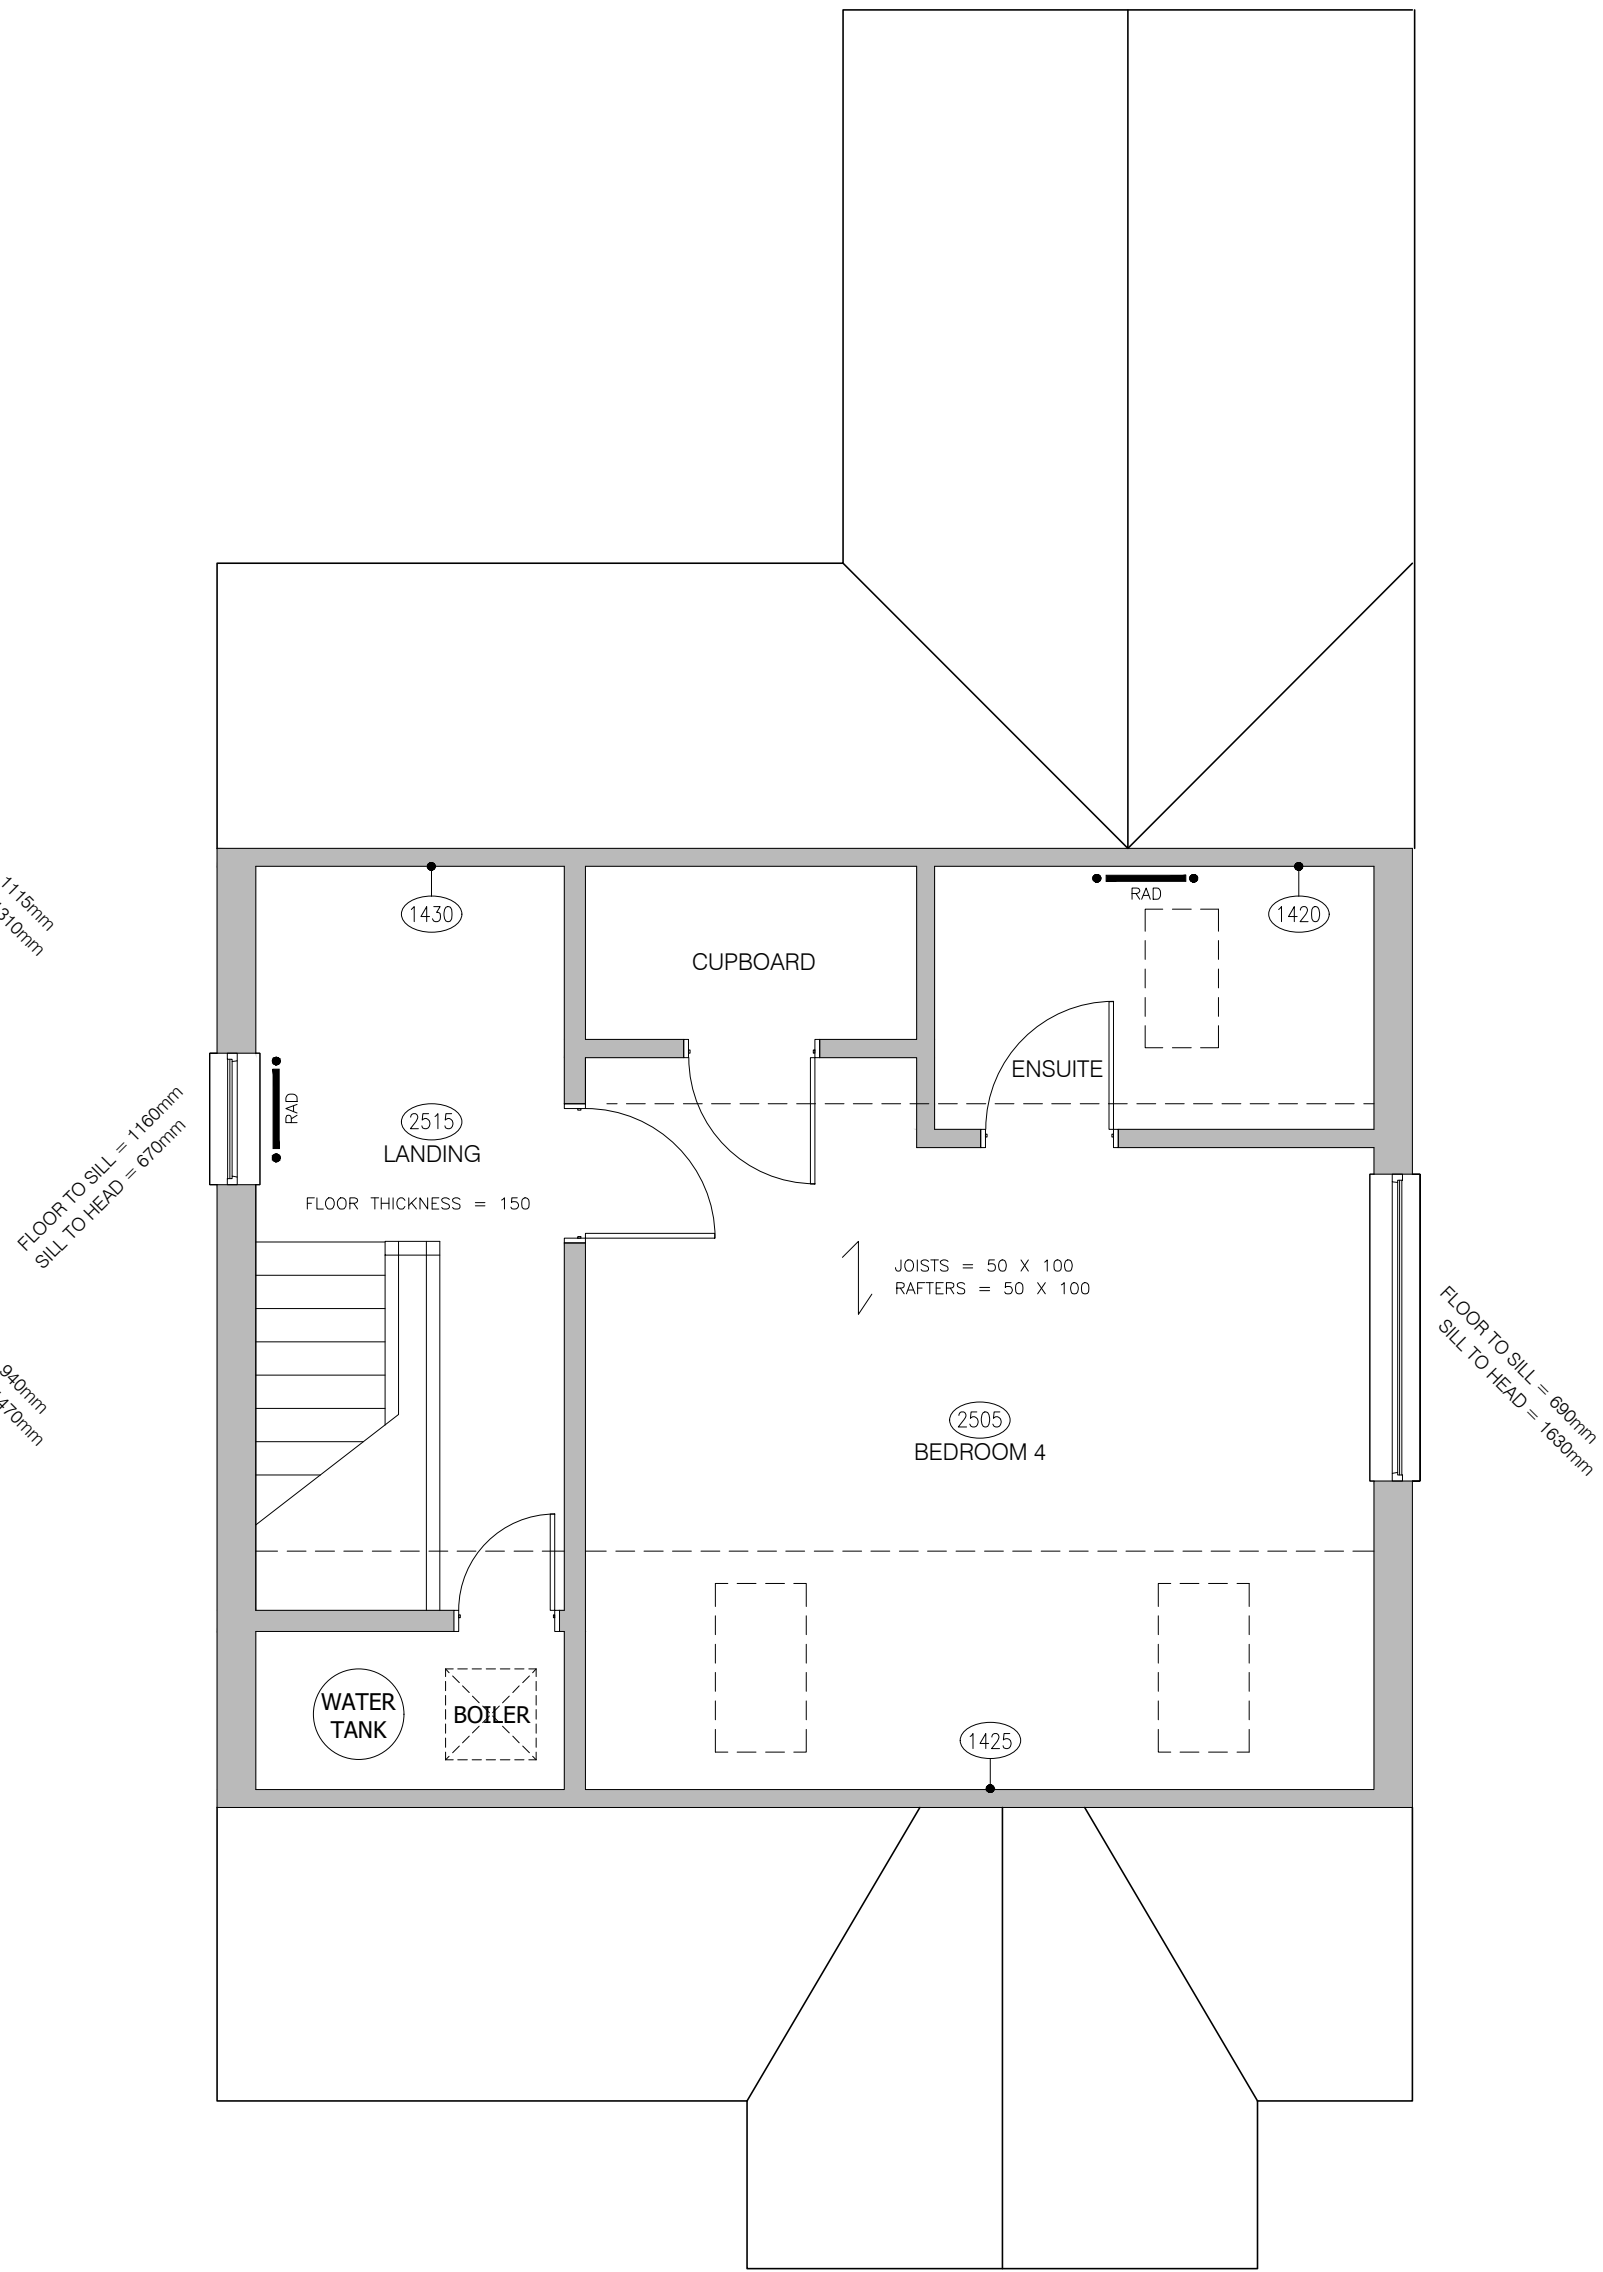

SECOND FLOOR PLAN
SCALE 1:50

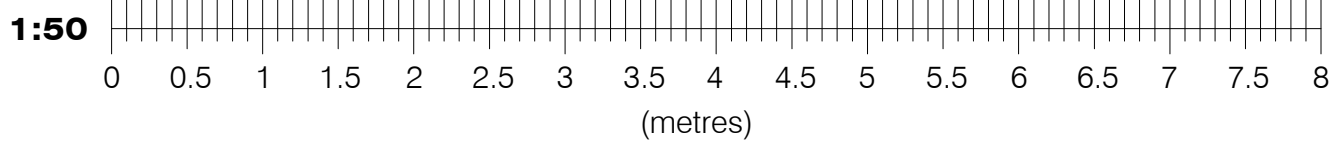

NOTES:
1. THIS DRAWING IS TO BE READ IN CONJUNCTION WITH ALL RELEVANT ARCHITECTS, SUB-CONTRACTORS AND ARCHITECTURAL DRAWINGS.



Albany House
14 Shute End
Wokingham, Berkshire RG40 1BJ
Tel: 07787296792
Email: james@jetarchdesign.co.uk

Client
MS LANKESTER & MR MAGUIRE

Property:
9 THE MOUNT
READING
RG4 7RU

Drawing Title:
DETAILS OF EXISTING
FLOOR PLANS

Rev.	Date	Revisions

Drawing No. A1/456/01	Rev.
Plot Date: JULY 25	
Scale 1:50 @ A1	
Date DEC 25	Drawn S.A