


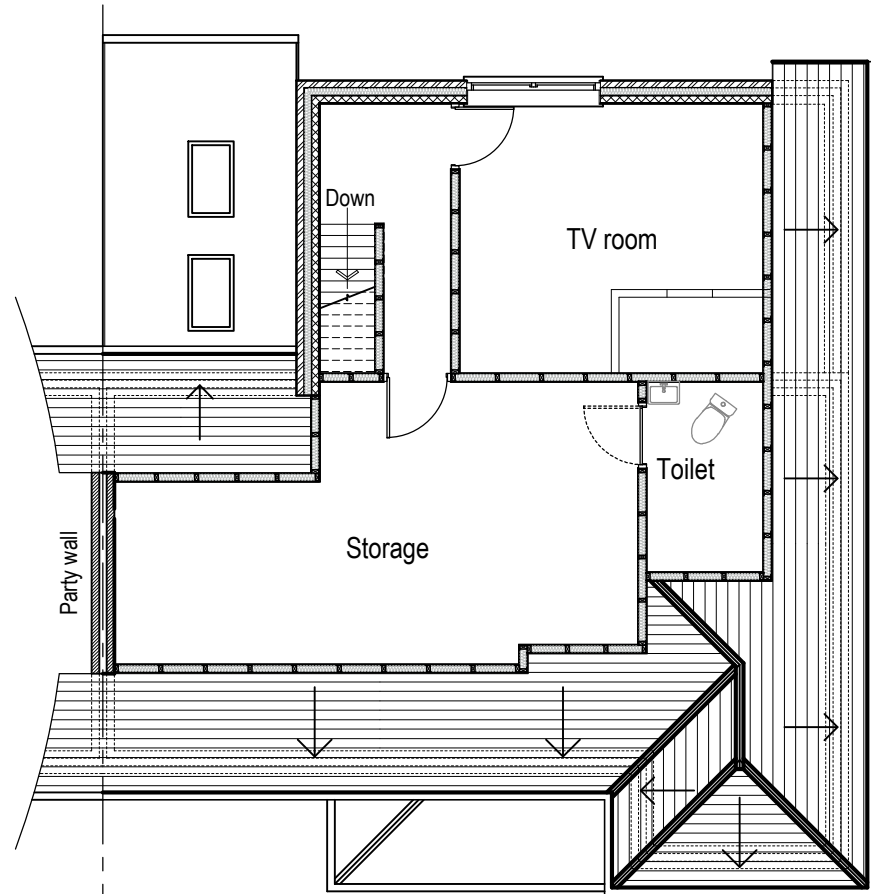


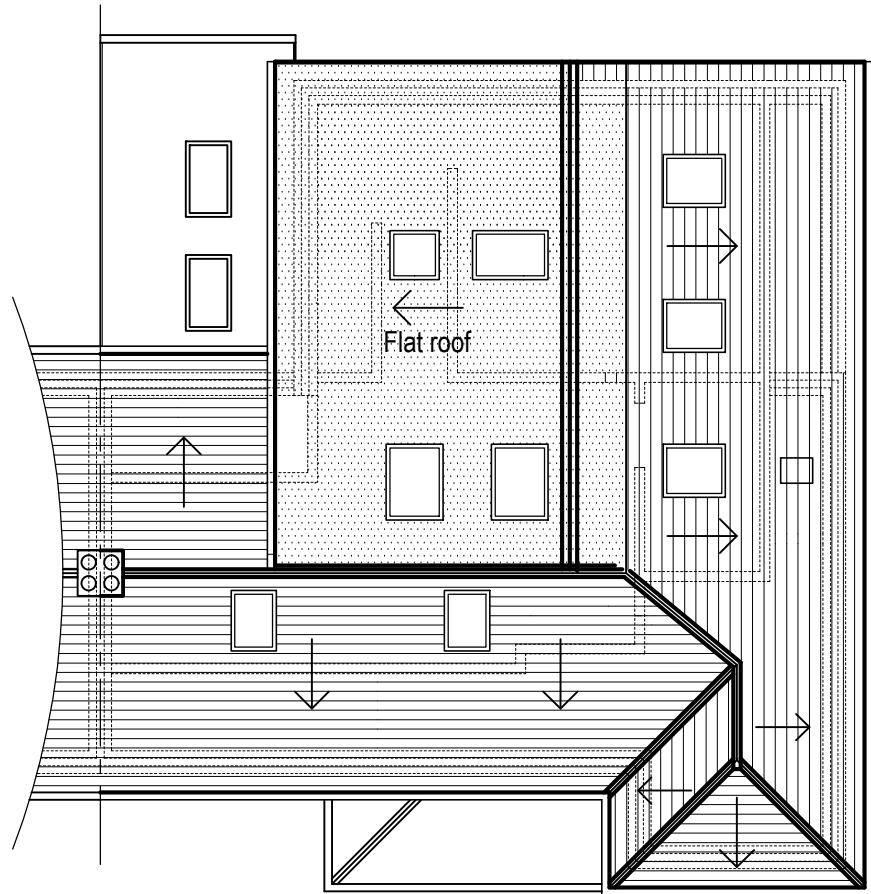


EXISTING SECOND FLOOR PLAN

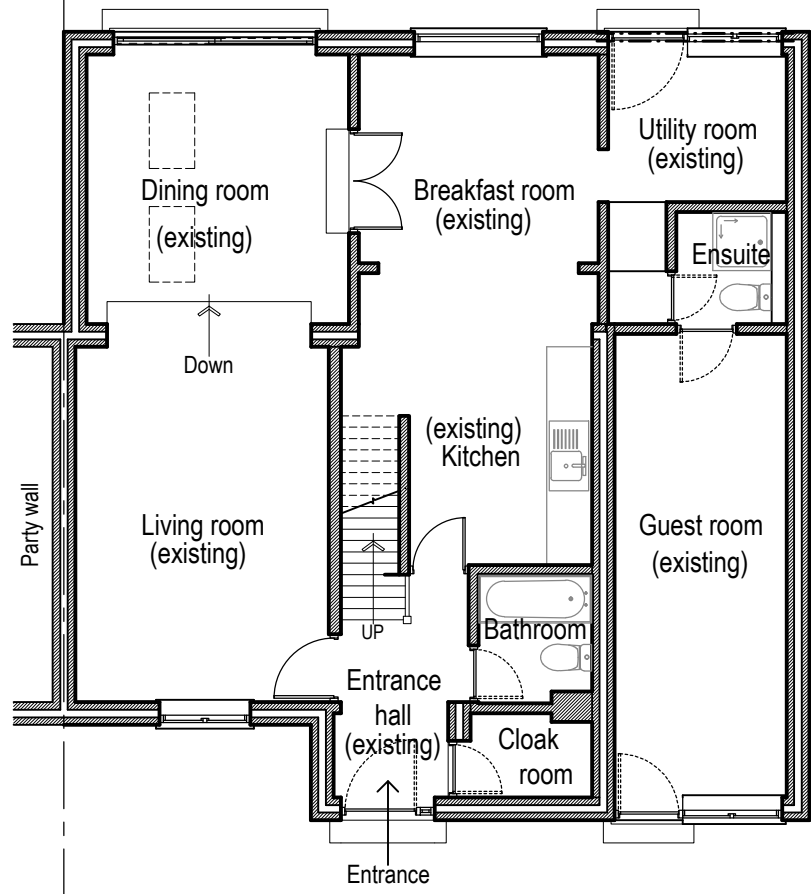

PROPOSED ROOF PLAN

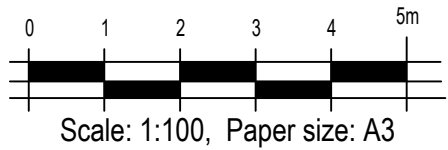

EXISTING GROUND FLOOR PLAN

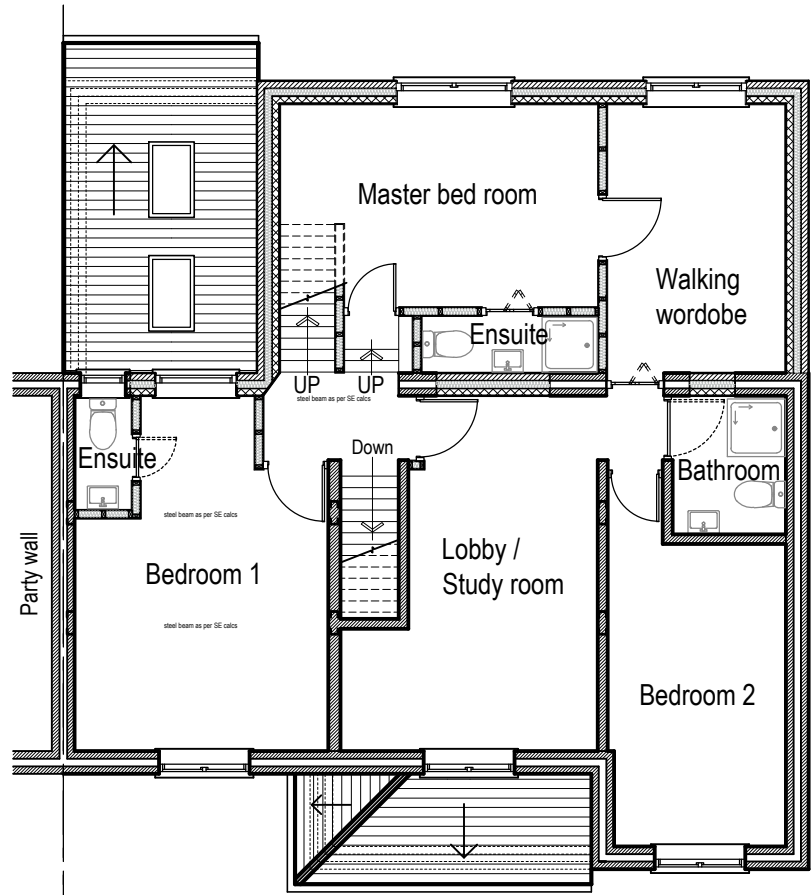

EXISTING FIRST FLOOR PLAN

Rev	Date	Description	By	Checked
JAGO ASSOCIATES PLANNING CONSULTANTS, STRUCTURAL ENGINEERS AND BUILDING SURVEYORS 120 Kingspark Business Centre, 152-178 Kingston Road New Malden, Surrey KT3 3ST Tel: 020 8241 1879 Email: mail@jagoassociates.co.uk				
Project 10 ANGLEFIELD ROAD, READING Proposed Loft Conversion				
Drawing Title PROPOSED PLANS				
Drawing Date Feb. 2025	Scale 1:100	Paper size A3	Status Planning	
Project No. 2259	Drawing No. RG45HP-001	Revision A	Revision Date	