



Title number **BK145307** and **BK151437**
Ordnance Survey Map reference **SU6775SWSW**
Scale: **1:1250**
Administrative are **Reading**

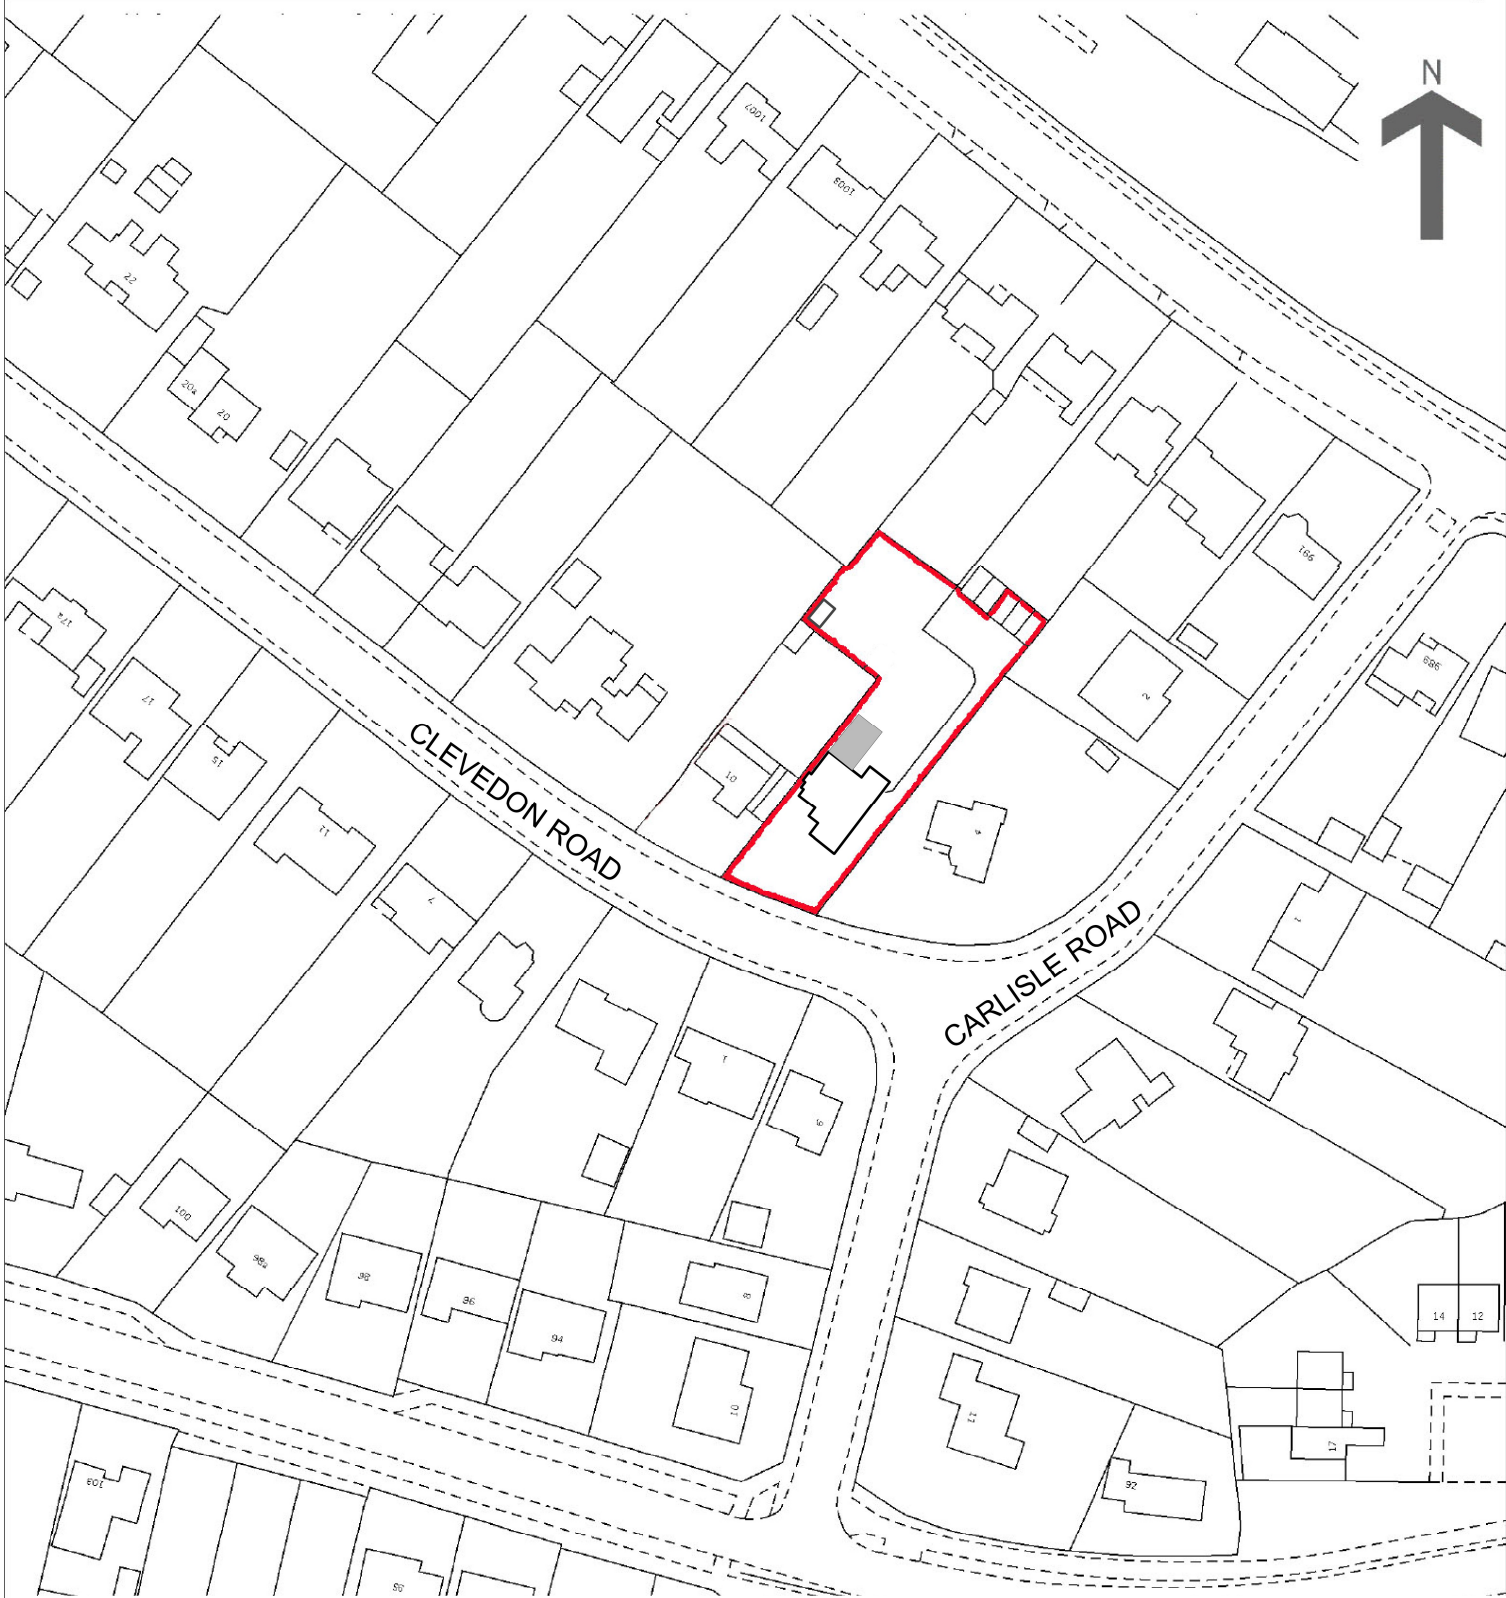

1 SITE LOCATION PLAN
1 SCALE: 1 : 1250

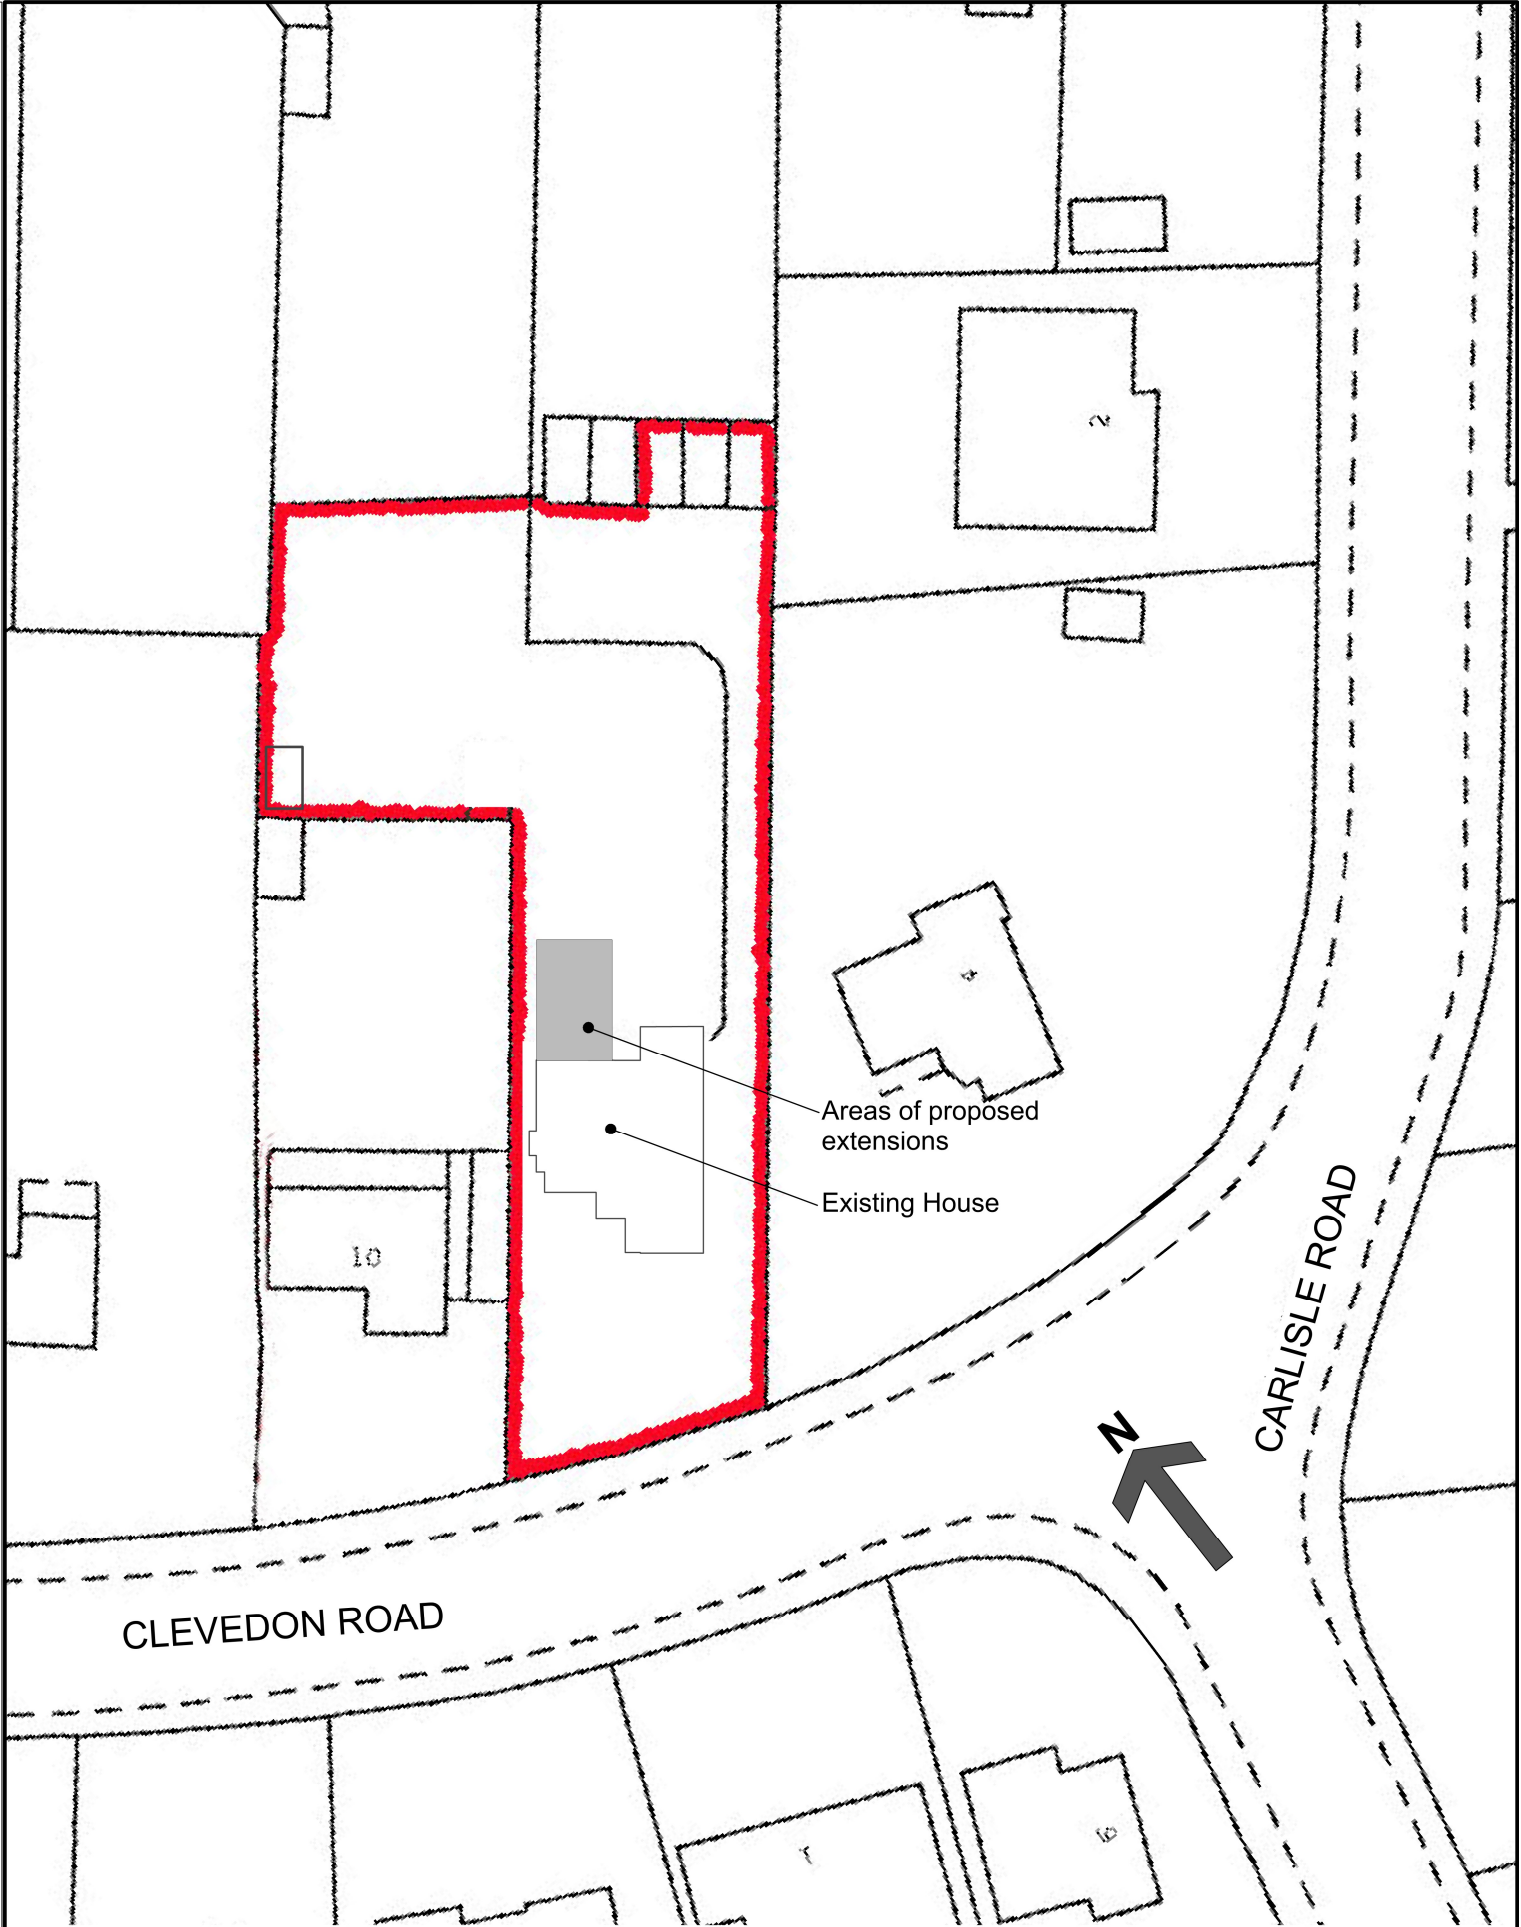

2 SITE BOOCK PLAN
1 SCALE: 1 : 500



1 ELEVATION: SOUTH SIDE OF HOUSE
2 SCALE: 1 : 100



2 ELEVATION: WEST SIDE OF HOUSE
2 SCALE: 1 : 100



3 ELEVATION: EAST SIDE OF HOUSE
2 SCALE: 1 : 100



4 ELEVATION: NORTH SIDE OF HOUSE
2 SCALE: 1 : 100






1 ELEVATION: WEST SIDE OF HOUSE
3 SCALE: 1 : 100




2 ELEVATION: NORTH SIDE OF HOUSE
3 SCALE: 1 : 100

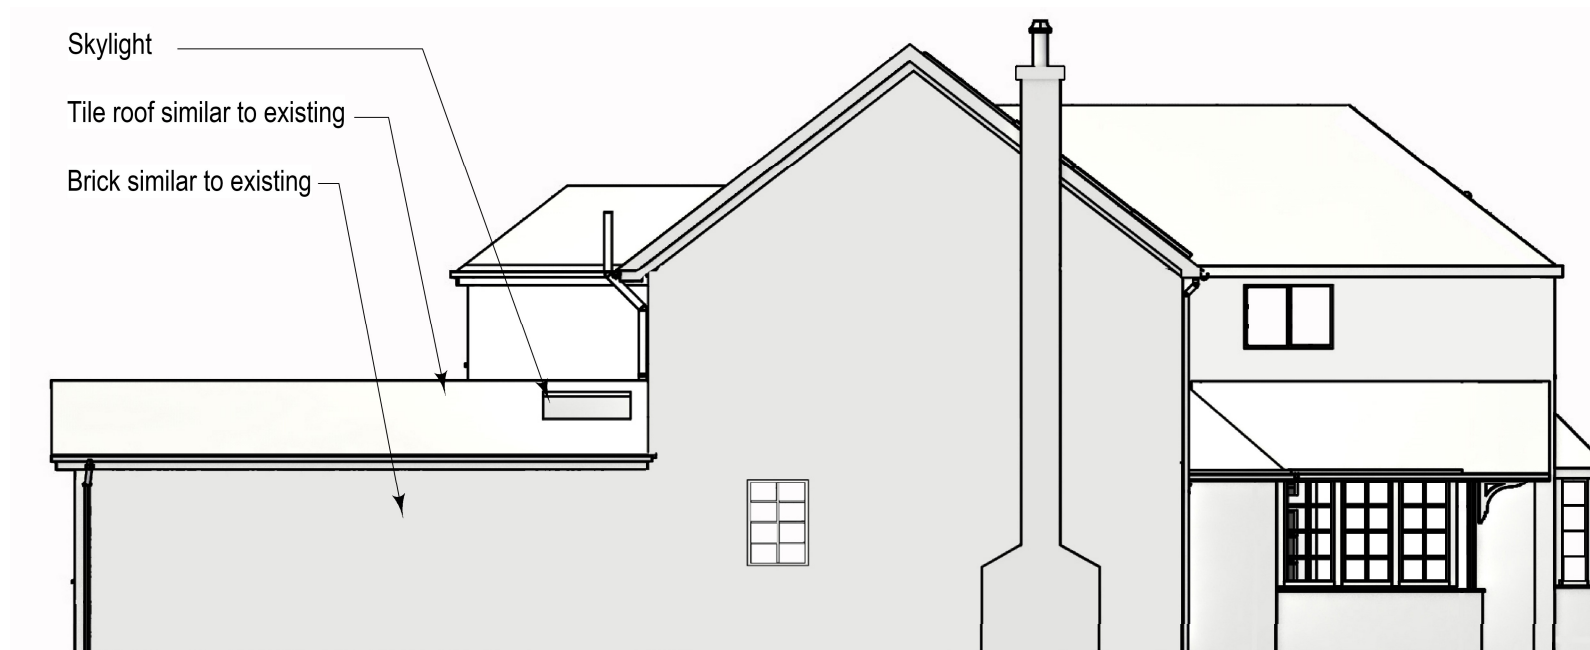


3 ELEVATION: EAST SIDE OF HOUSE
3 SCALE: 1 : 100




PROPOSED ELEVATIONS:		SHEET
Scale: 1:100	Date: 30 SEPT 2025	3
Address: 6 Clevedon Rd, Tilehurst RG31 6RL		
Contact: John Zelenik - 01189842338 - zelenik@ntlworld.com		
Revision	Discription	Date

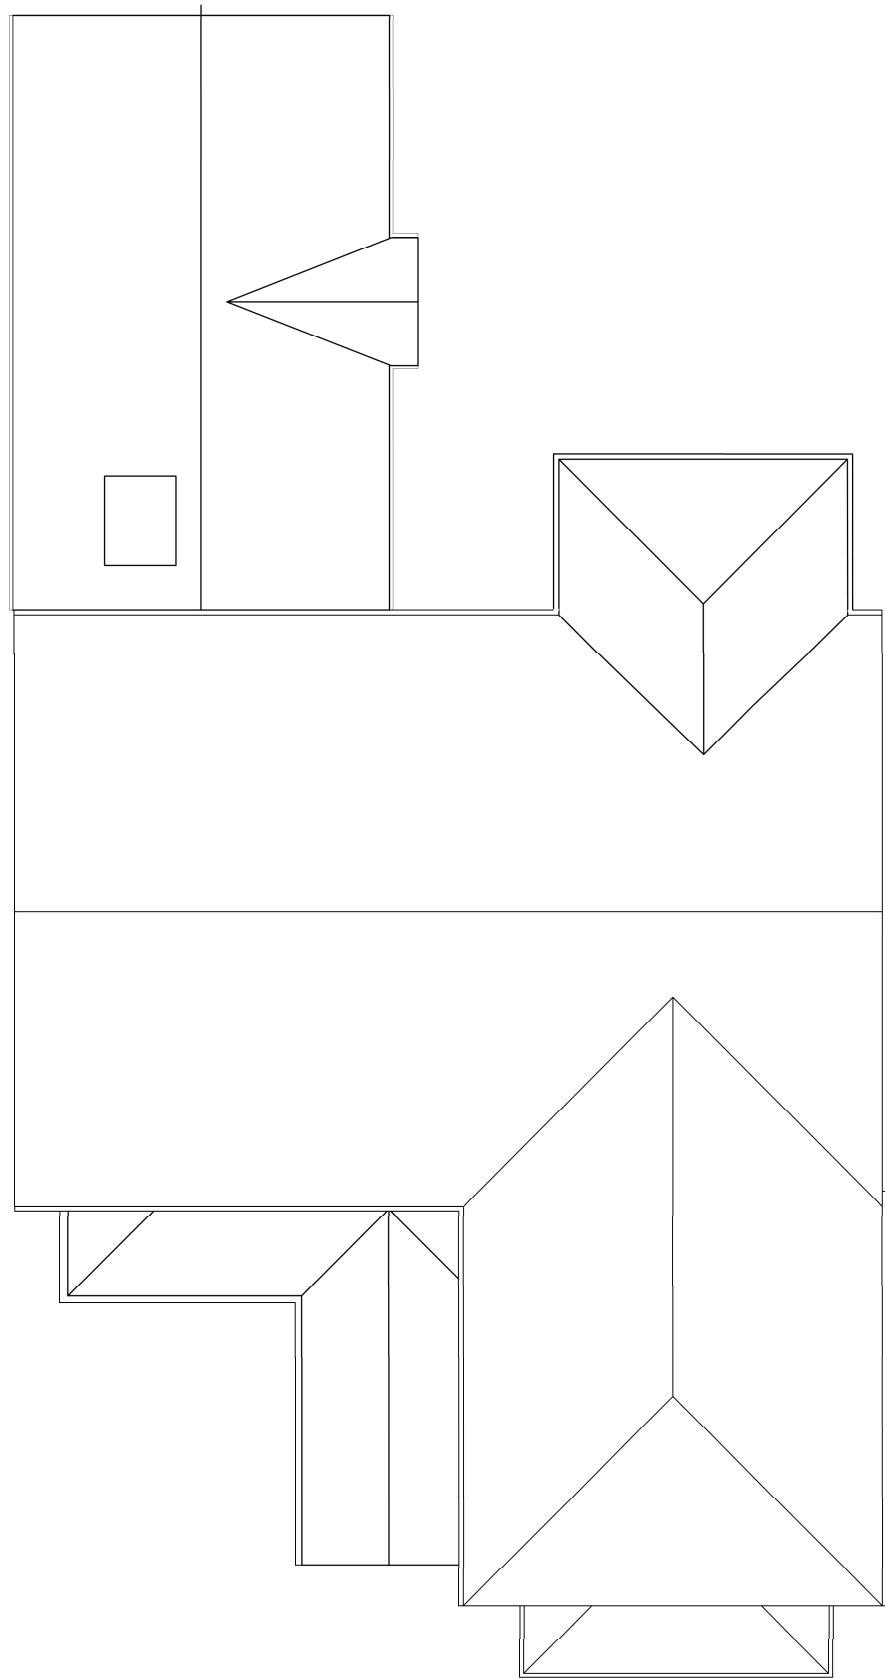


1 PROPOSED ROOF PLAN:
4 SCALE: 1 : 100

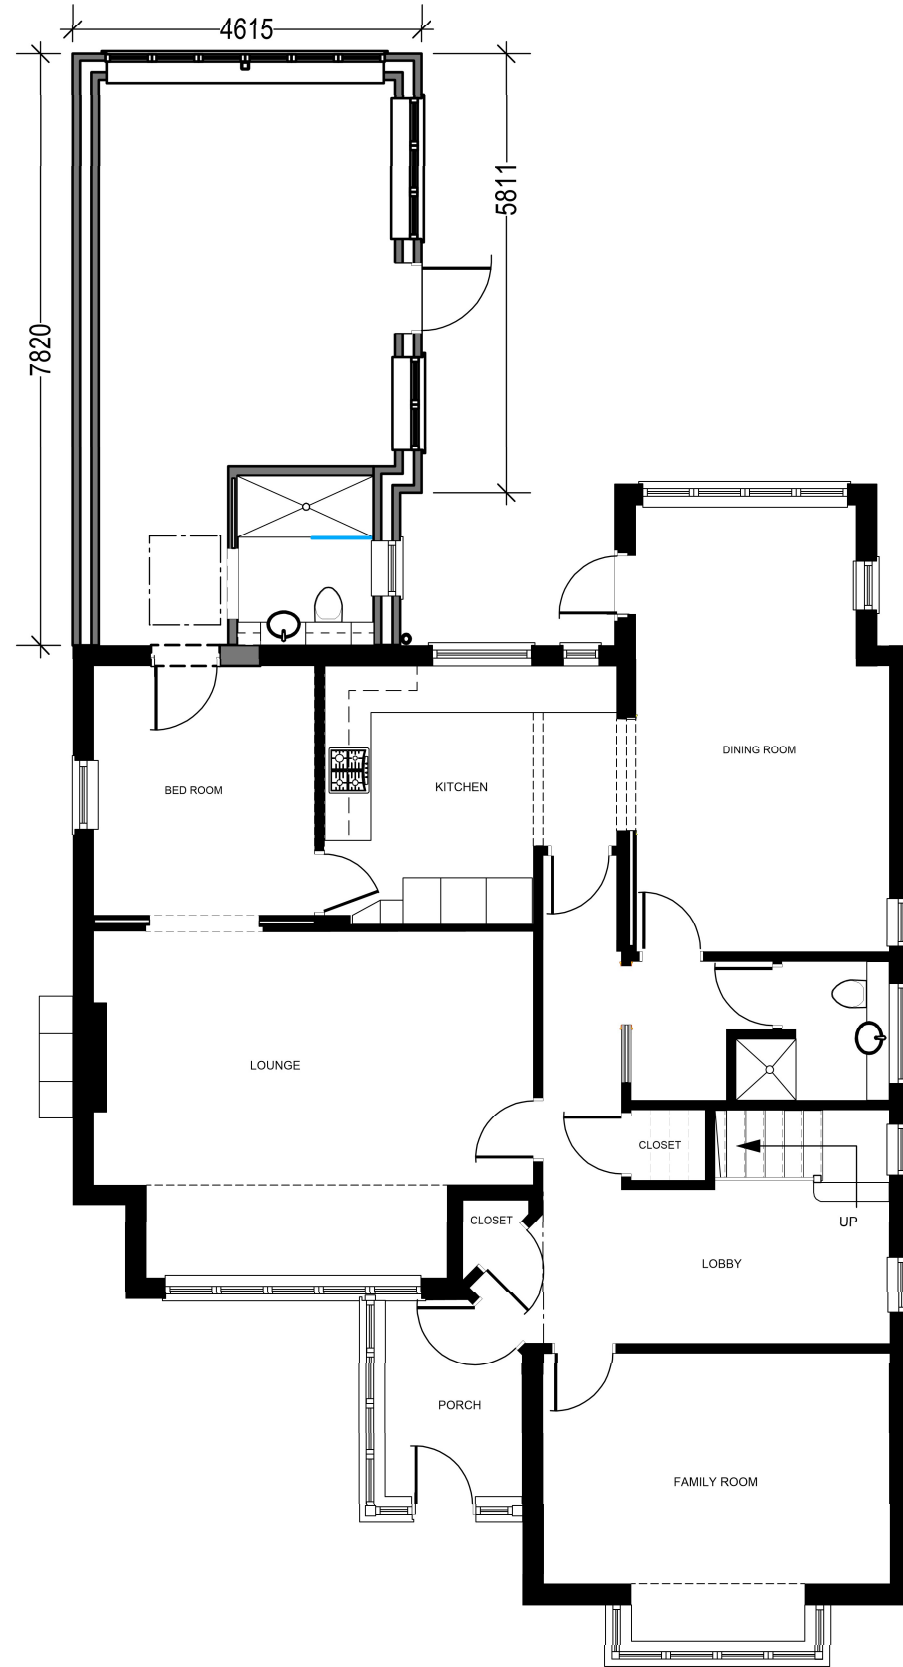


2 PROPOSED GROUND FLOOR PLAN:
4 SCALE: 1 : 100

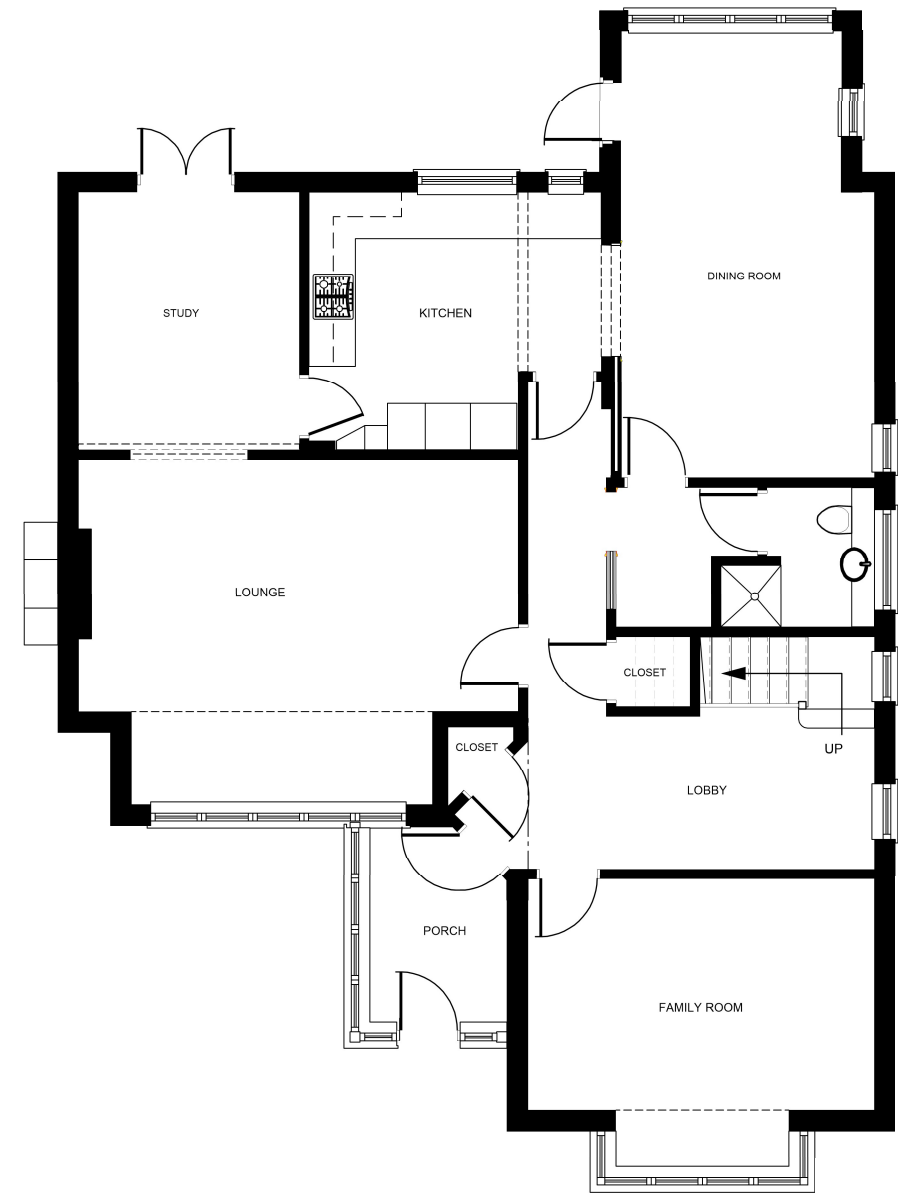

3 EXISTING GROUND FLOOR PLAN:
4 SCALE: 1 : 100

 

ROOF PLAN & EXISTING AND PROPOSED PLANS:		SHEET
Scale: 1:100	Date: 30 SEPT 2025	4
Address: 6 Clevedon Rd, Tilehurst RG31 6RL		
Contact: John Zelenik - 01189842338 - zelenik@ntlworld.com		
Revision	Discription	Date

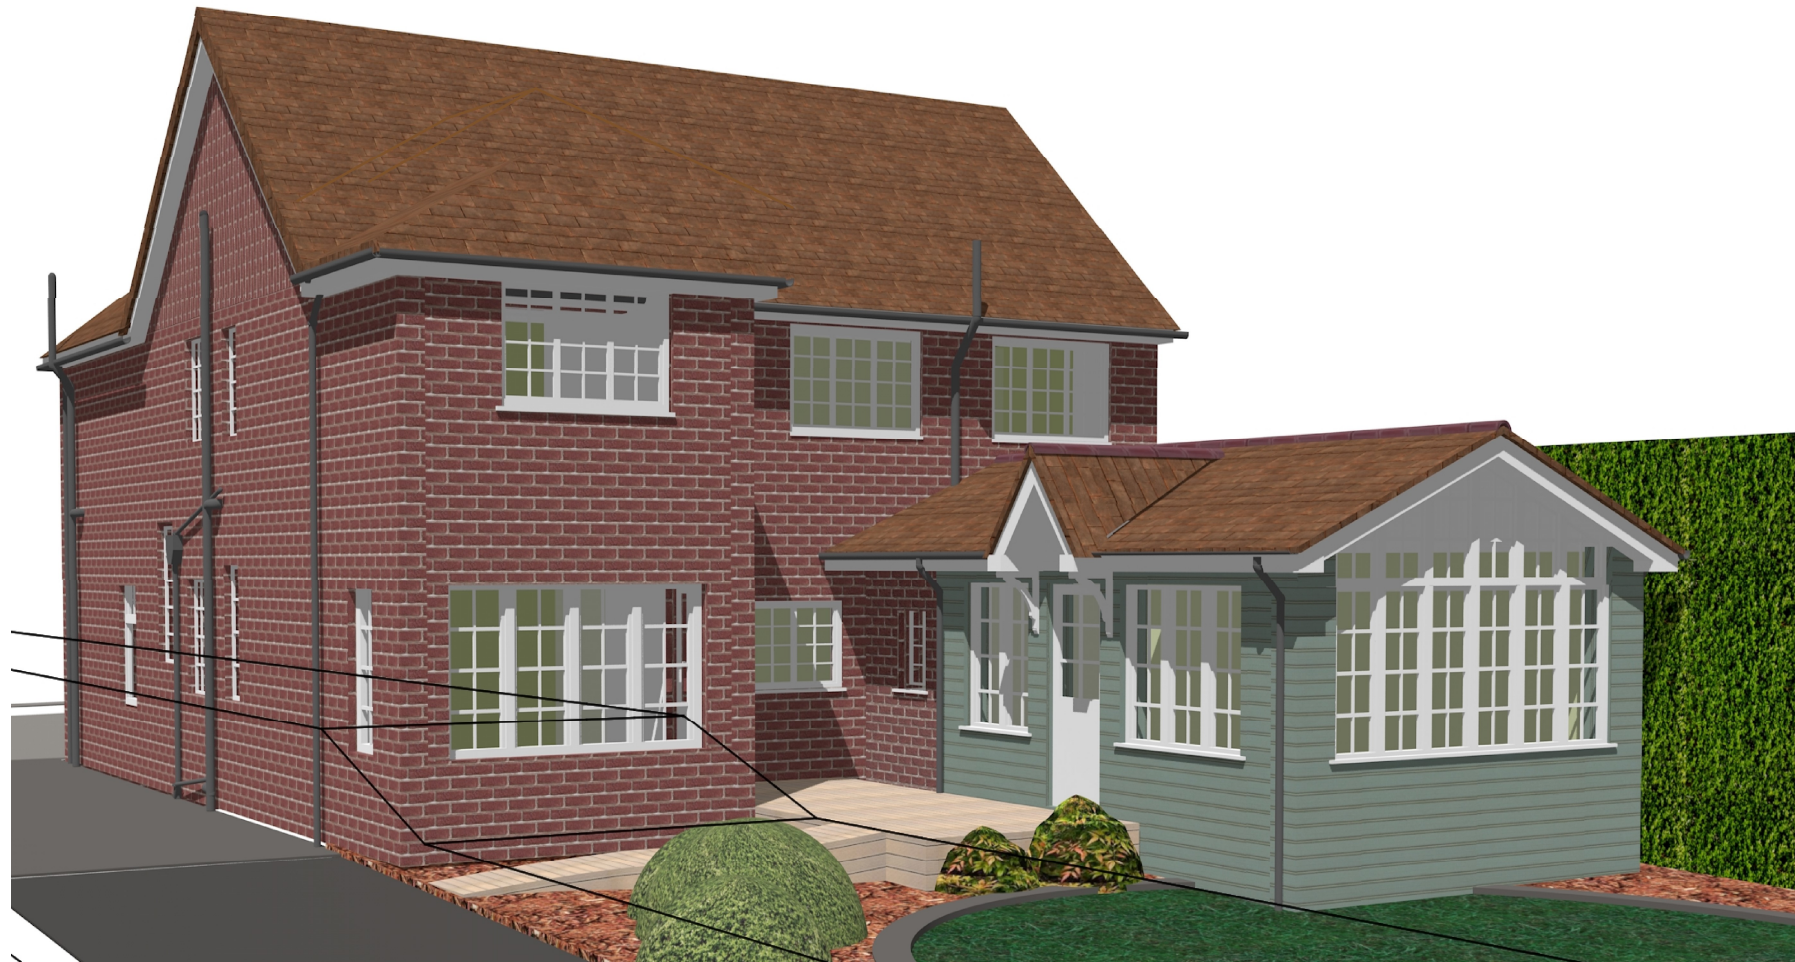

1 PERSPECTIVE of GRANNY ANNEX
2 NO SCALE:

PERSPECTIVE of GRANNY ANNEX		SHEET	5
Scale: 1:100	Date: 30 SEPT 2025	of 5	
Address: 6 Clevedon Rd, Tilehurst RG31 6RL			
Contact: John Zelenik - 01189842338 - zelenik@ntlworld.com			
Revision	Discription	Date	