


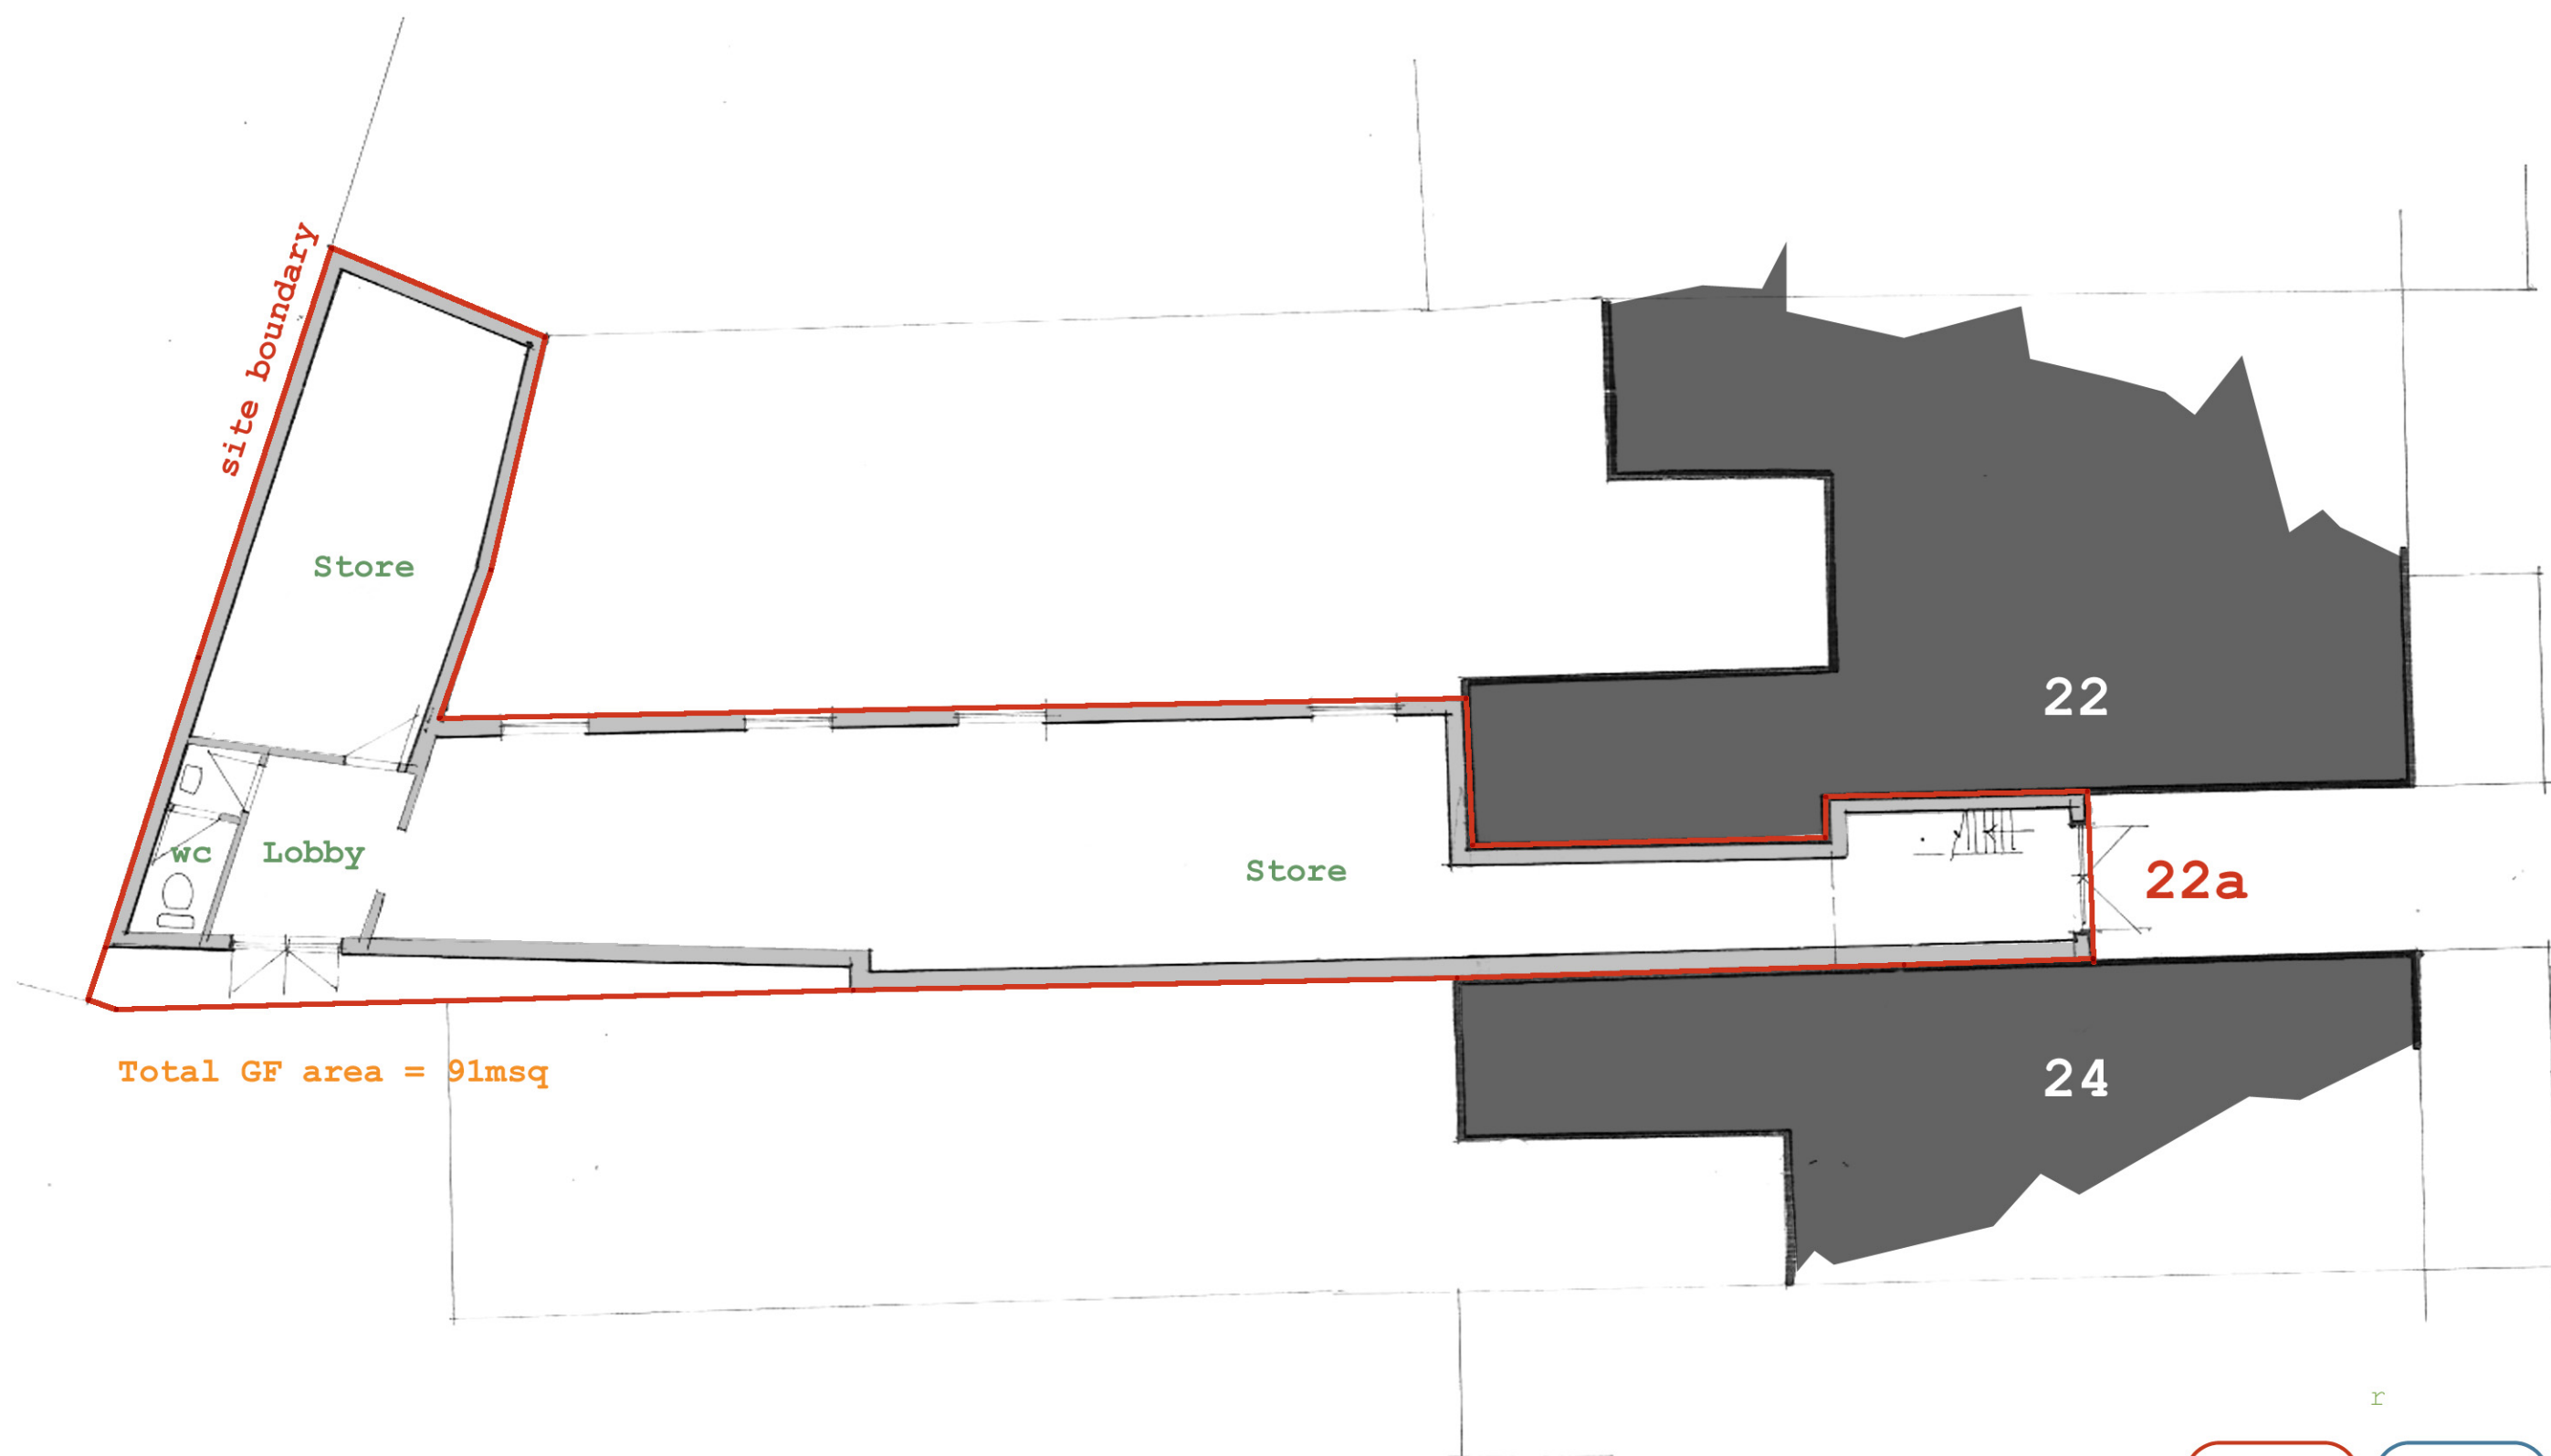

project
22a Waylen
Street, RG1 7UR

client
Neil Marshall

drawing title
**existing ground
floor plan**

project drawing number revision
243 03-01 P

date status
June 16 planning

scale size author checked
1:100 A3 NDE EGM

© 2015 colony architects

colony
architects

RIBA #

colony architects ltd is a collaborative of
architects and designers with an agenda
to find out more visit our beautiful website
www.colonyarchitects.com

contact: design@colonyarchitects.com

tel 07990 315372 int 07990 315372
ed 07779 255328 working road
quillford surrey gu1 1qe

site plan key

- surrounding buildings
- roads & paths
- green public space
- application building(s)
- site ownership boundary
- other land in applicant ownership