

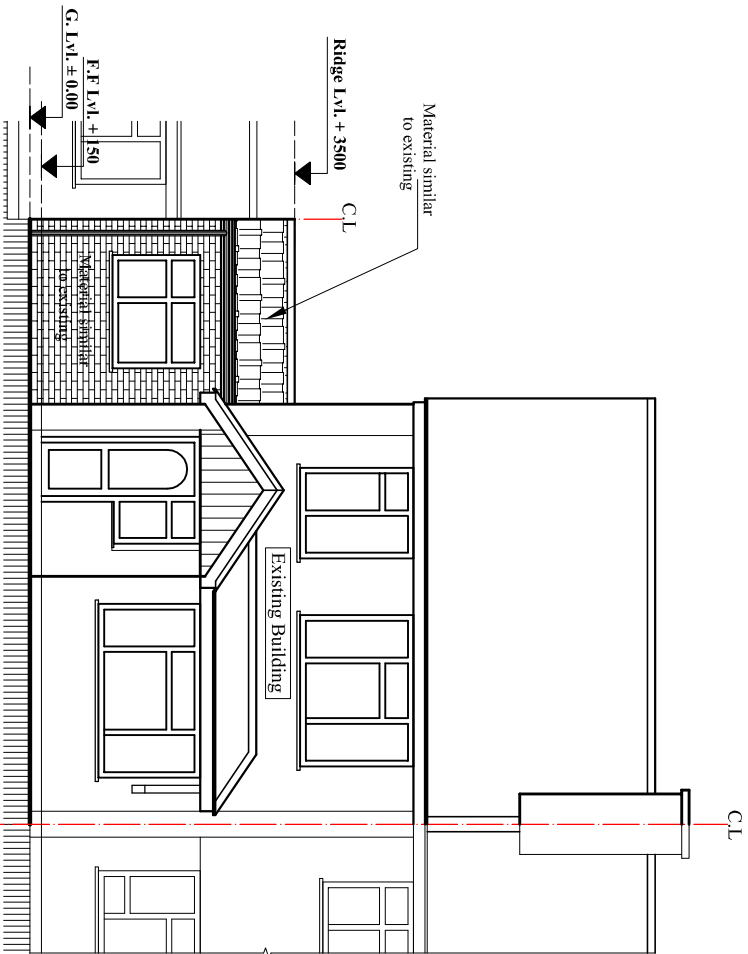


Contact:
Email: rabinkhadeka@hotmail.co.uk,
Cell: 044 + 078 3293 8374
Web site: www.bluearchdesign.co.uk


Notes:
© 2025 Blue Architecture Limited.
All rights reserved.
All drawings are for the purpose of gaining
Planning Permission approval only.
All written dimensions to be taken in
preferences to scaled dimensions.

 


Proposed South Elevation
Scale: 1:100

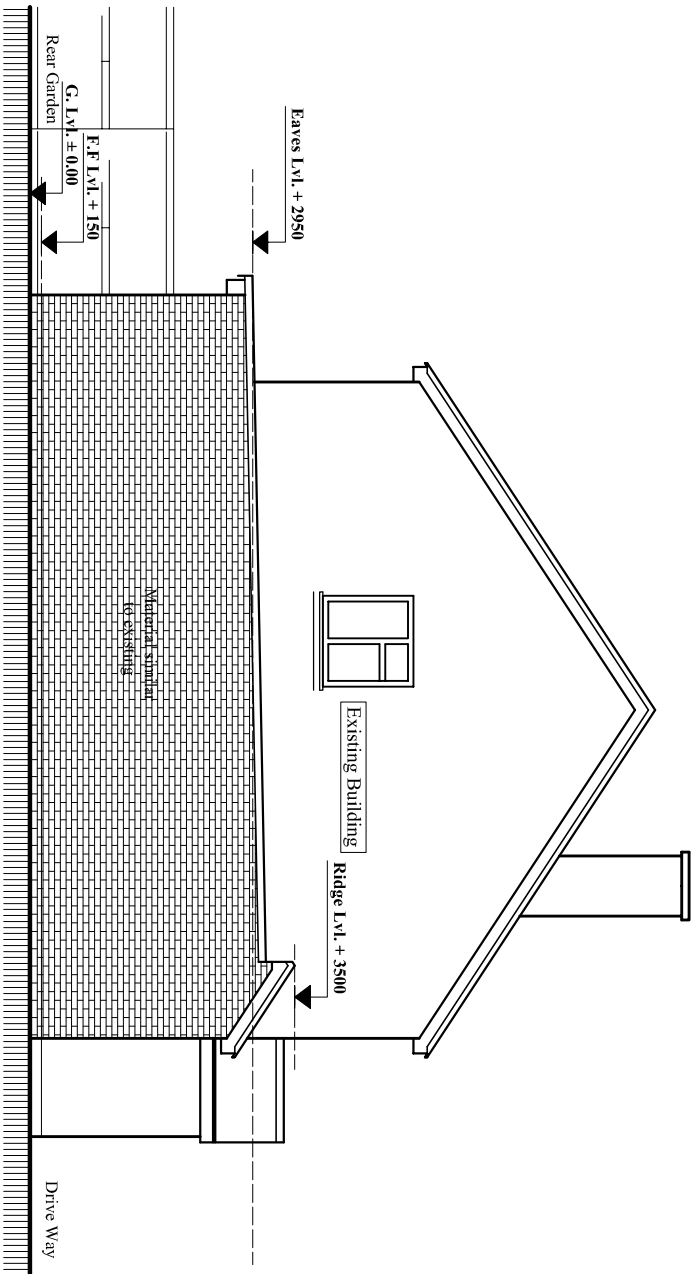

Proposed West Elevation
Scale: 1:100

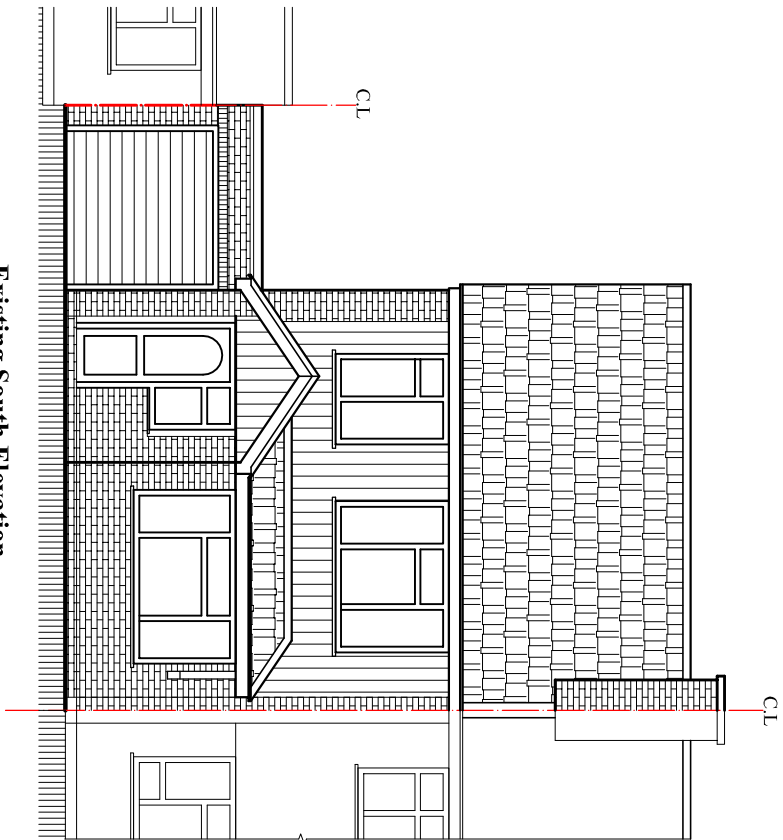

Existing South Elevation
Scale: 1:100

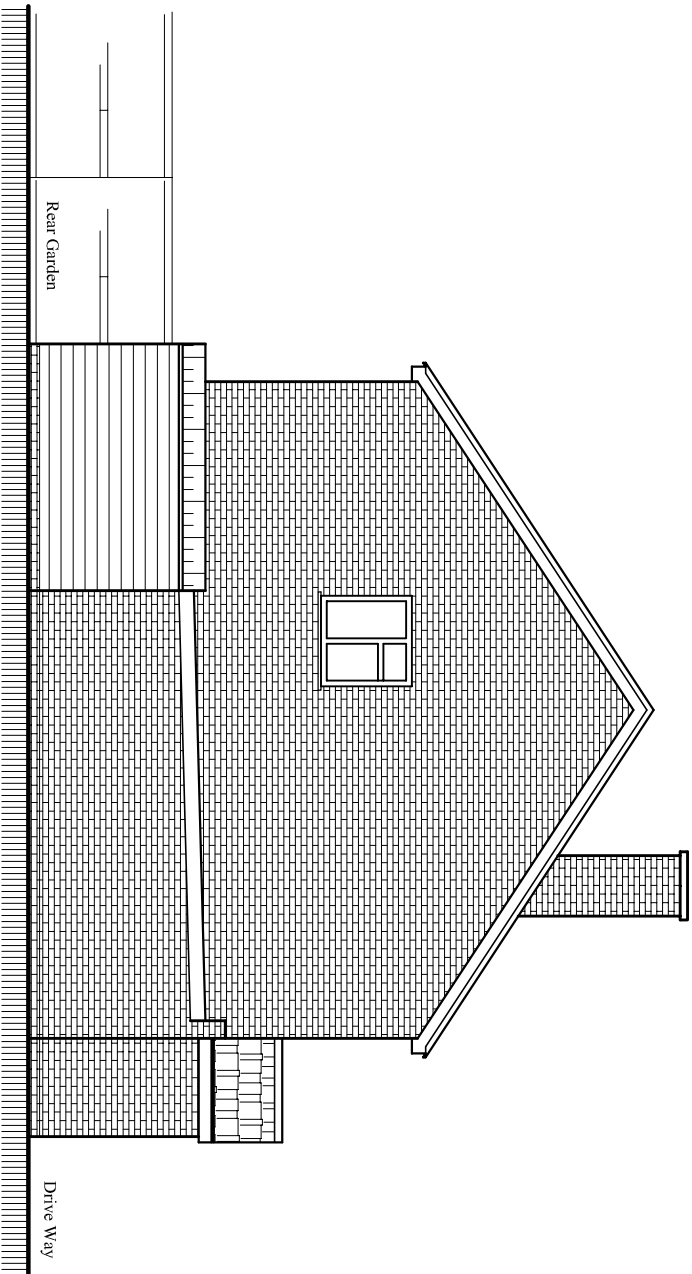

Existing West Elevation
Scale: 1:100

Rev.	Description	By	Ckd	Date

Client:
Mr. Manish Shahi

Project:
Existing side Garage demolish and proposed to
Rebuild into Habitable use with rear extension

Location:
140 St. Savours Road, Coley Park,
Reading, RG1 6ET

Status:
PLANNING

Title:
Existing and Proposed Elevations-1.

Drawn by: L.p	Str. Fr. ---	Checked by: R.k	Sheet no.
Project no: BAL-1871	Sheet Size A3		
Date: 05/10/2025	Scale: 1:100		03