



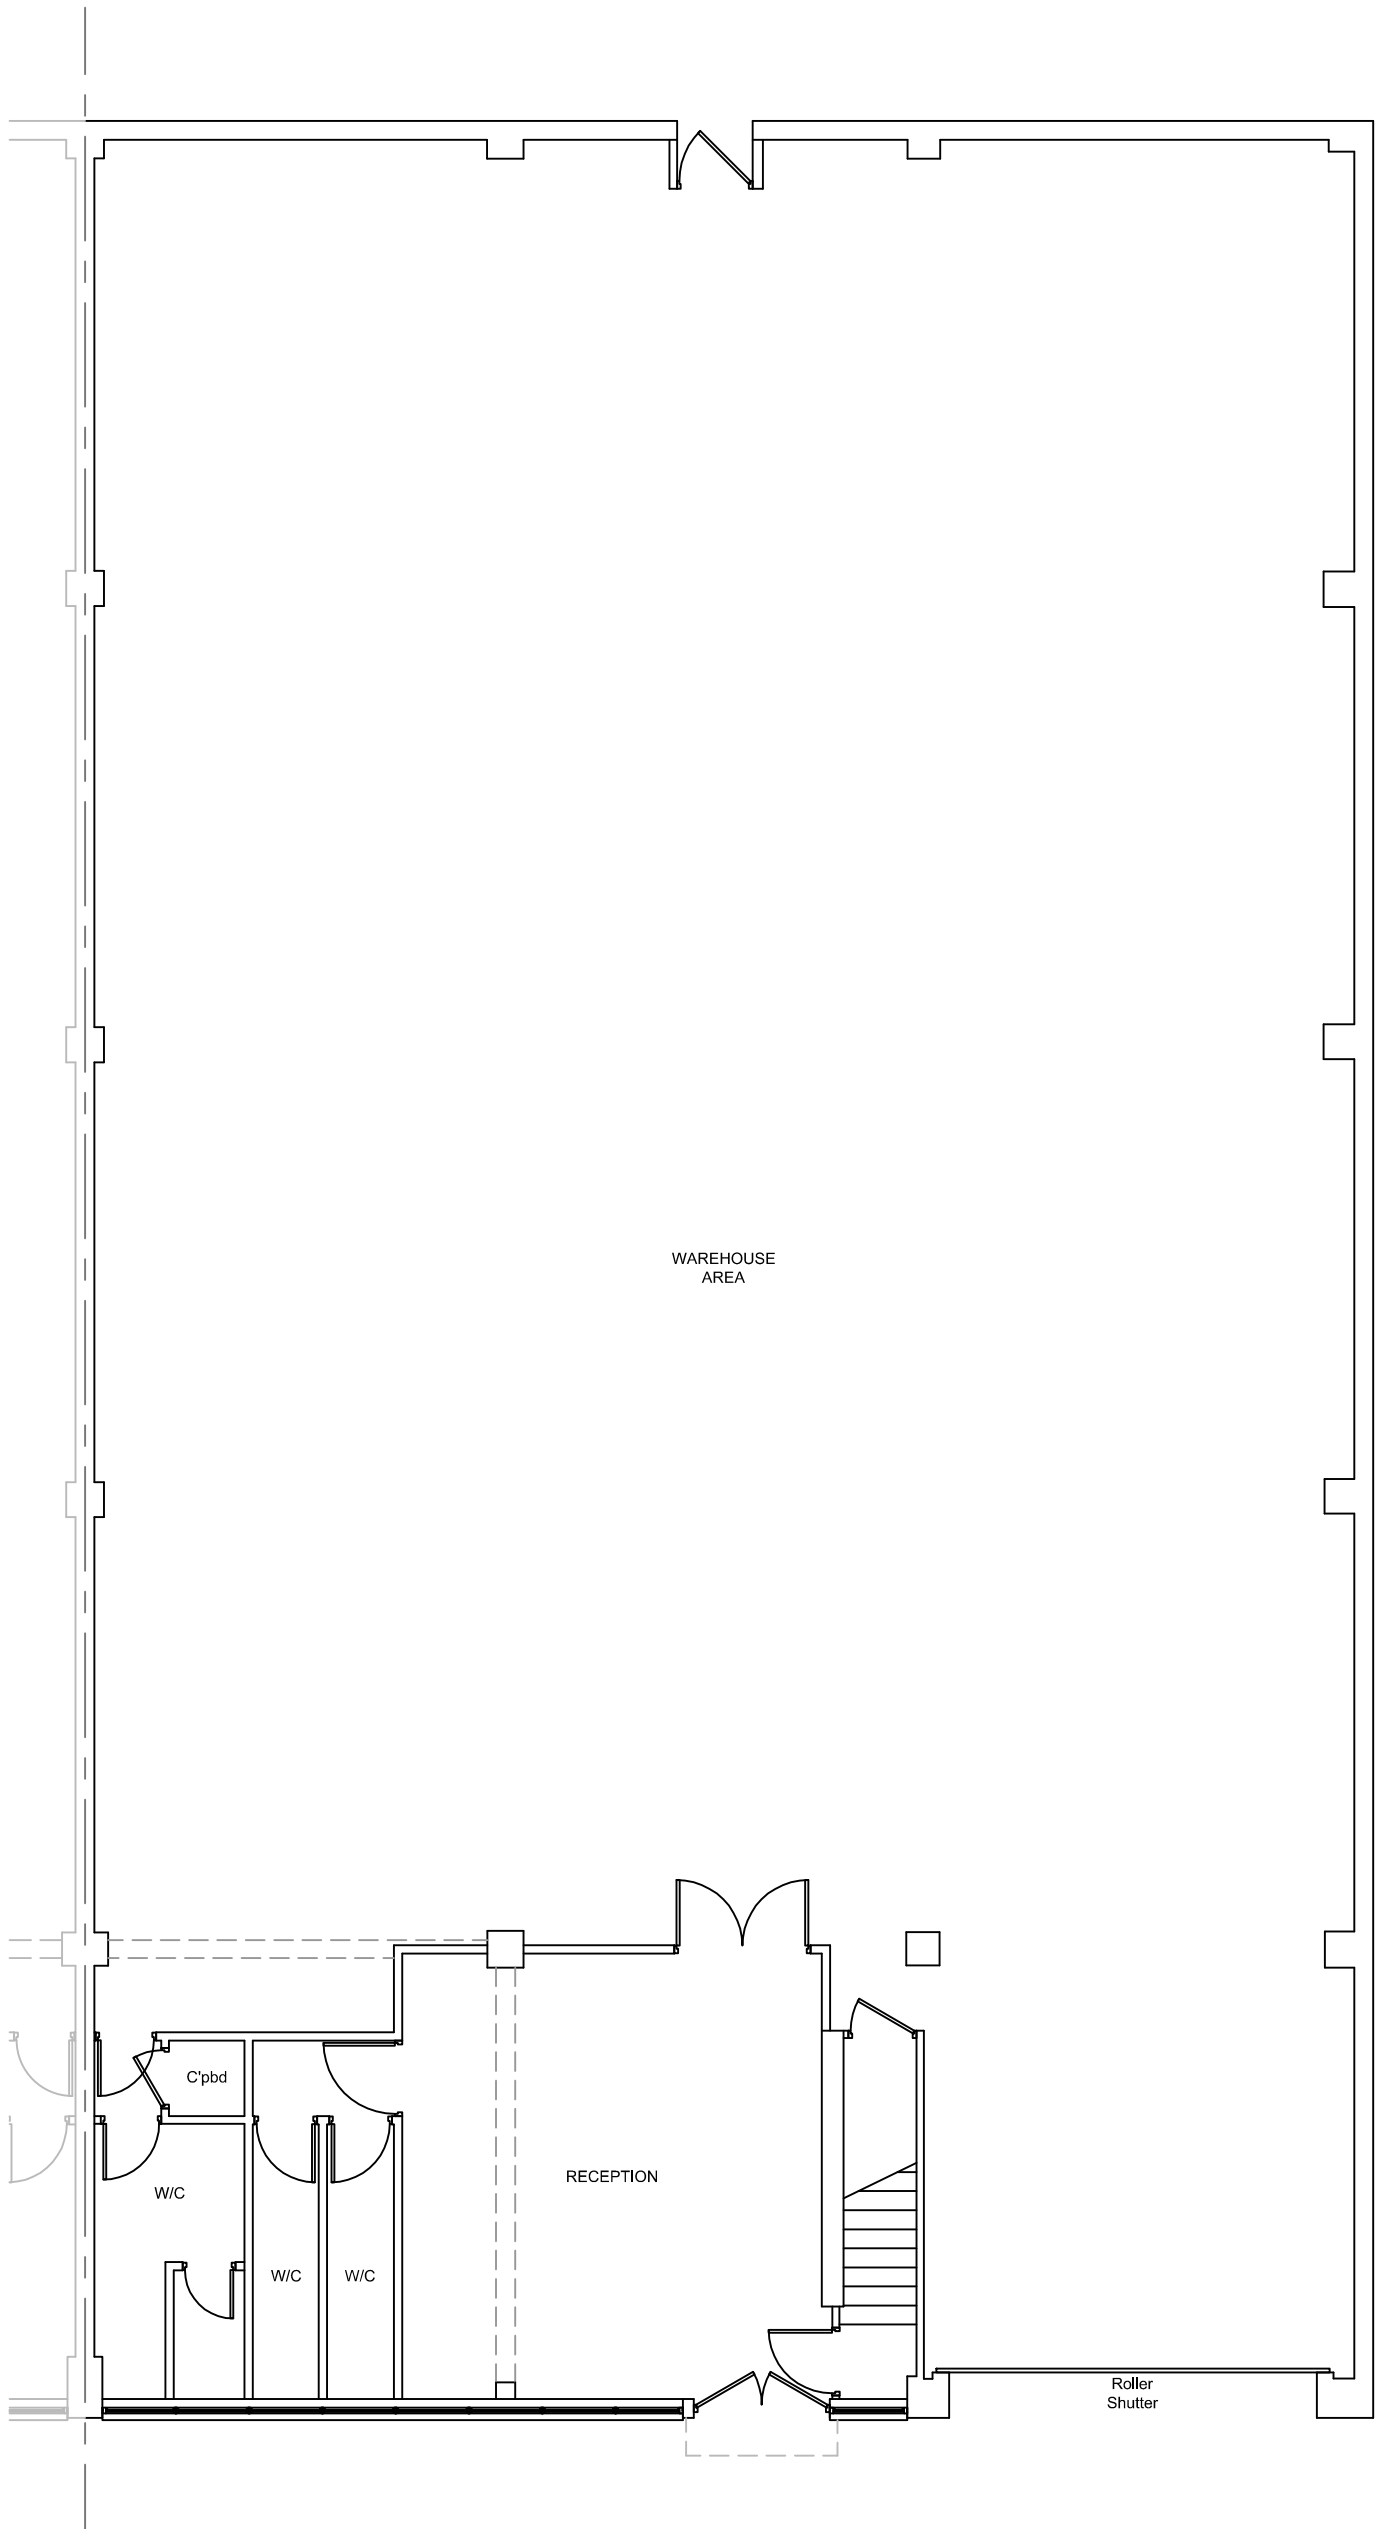

Ground Floor Plan
As Existing

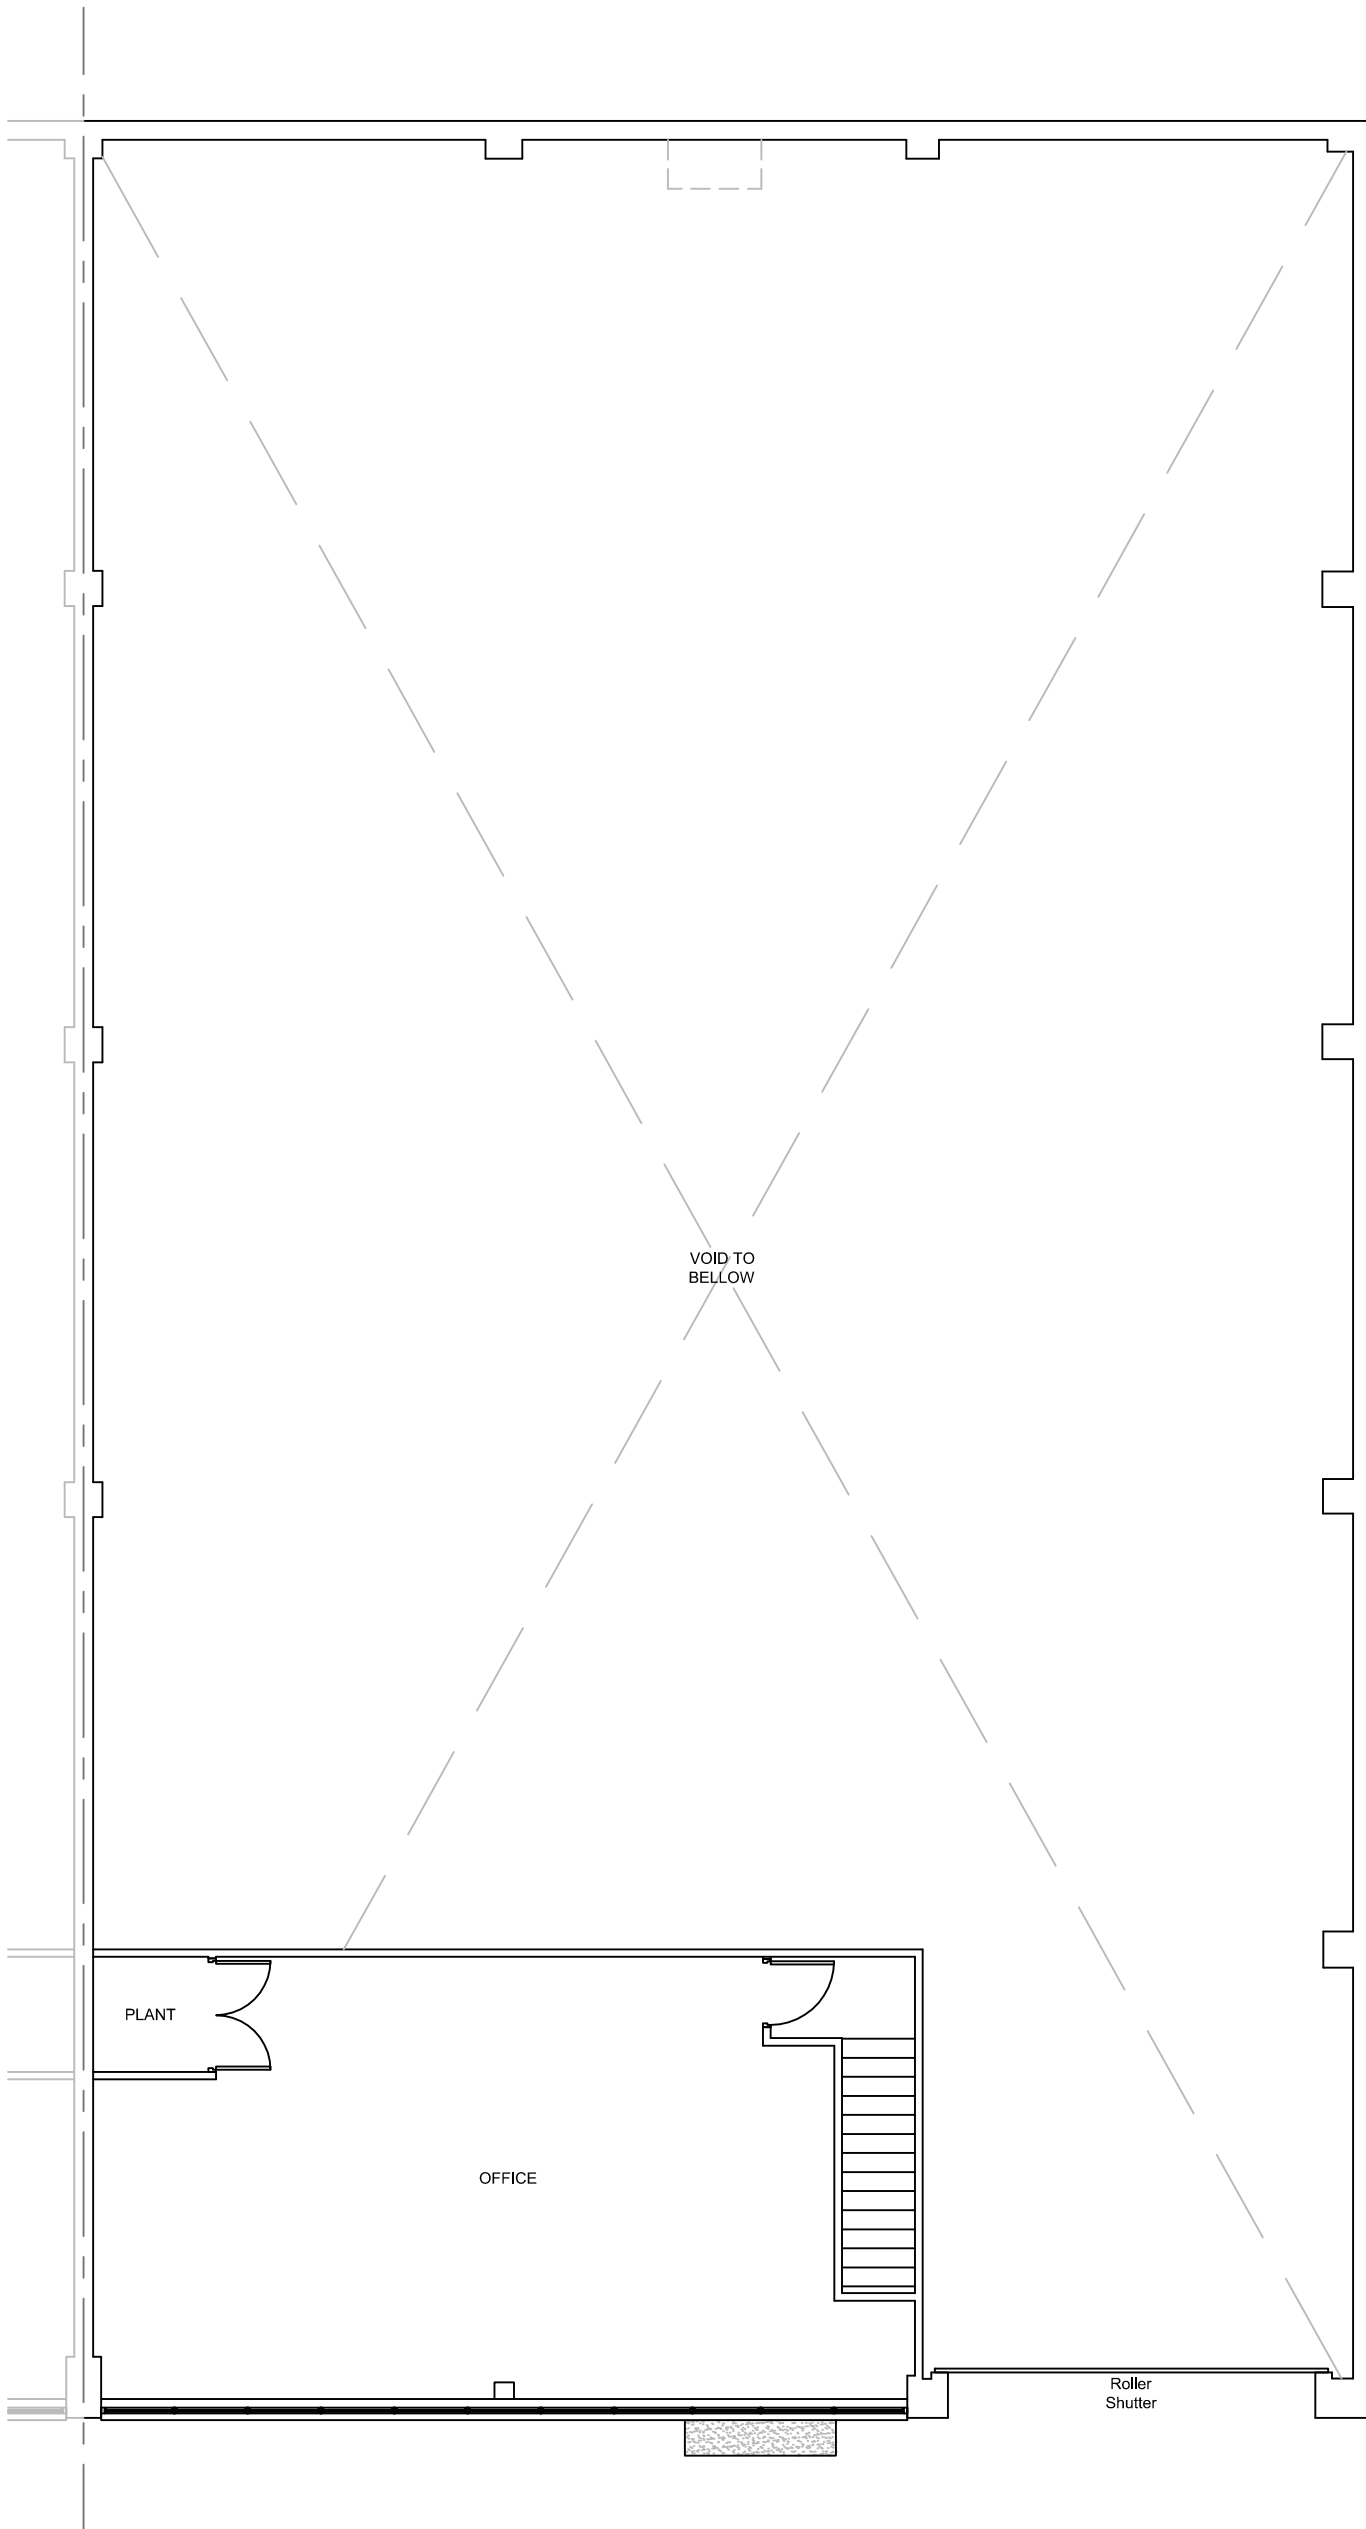

First Floor Plan
As Existing



Unit 54
Milford Road
Reading

Ground & First Floor Plan
As Existing

Drawing No JHP RS430 - 001

Scale A2@1:100

Revision

Date Jun 2025