

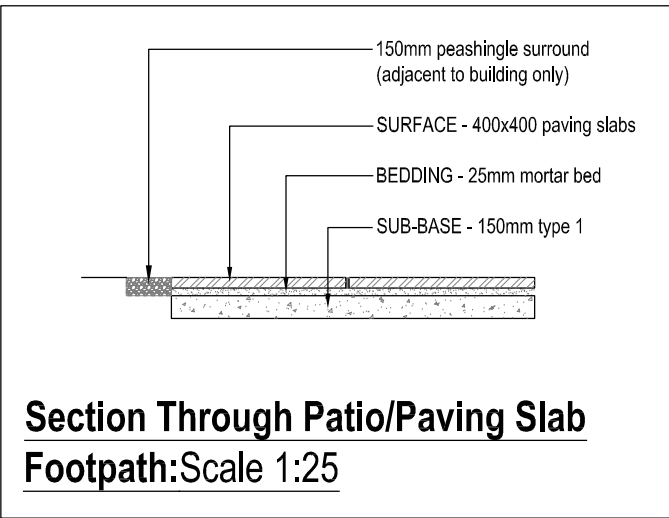
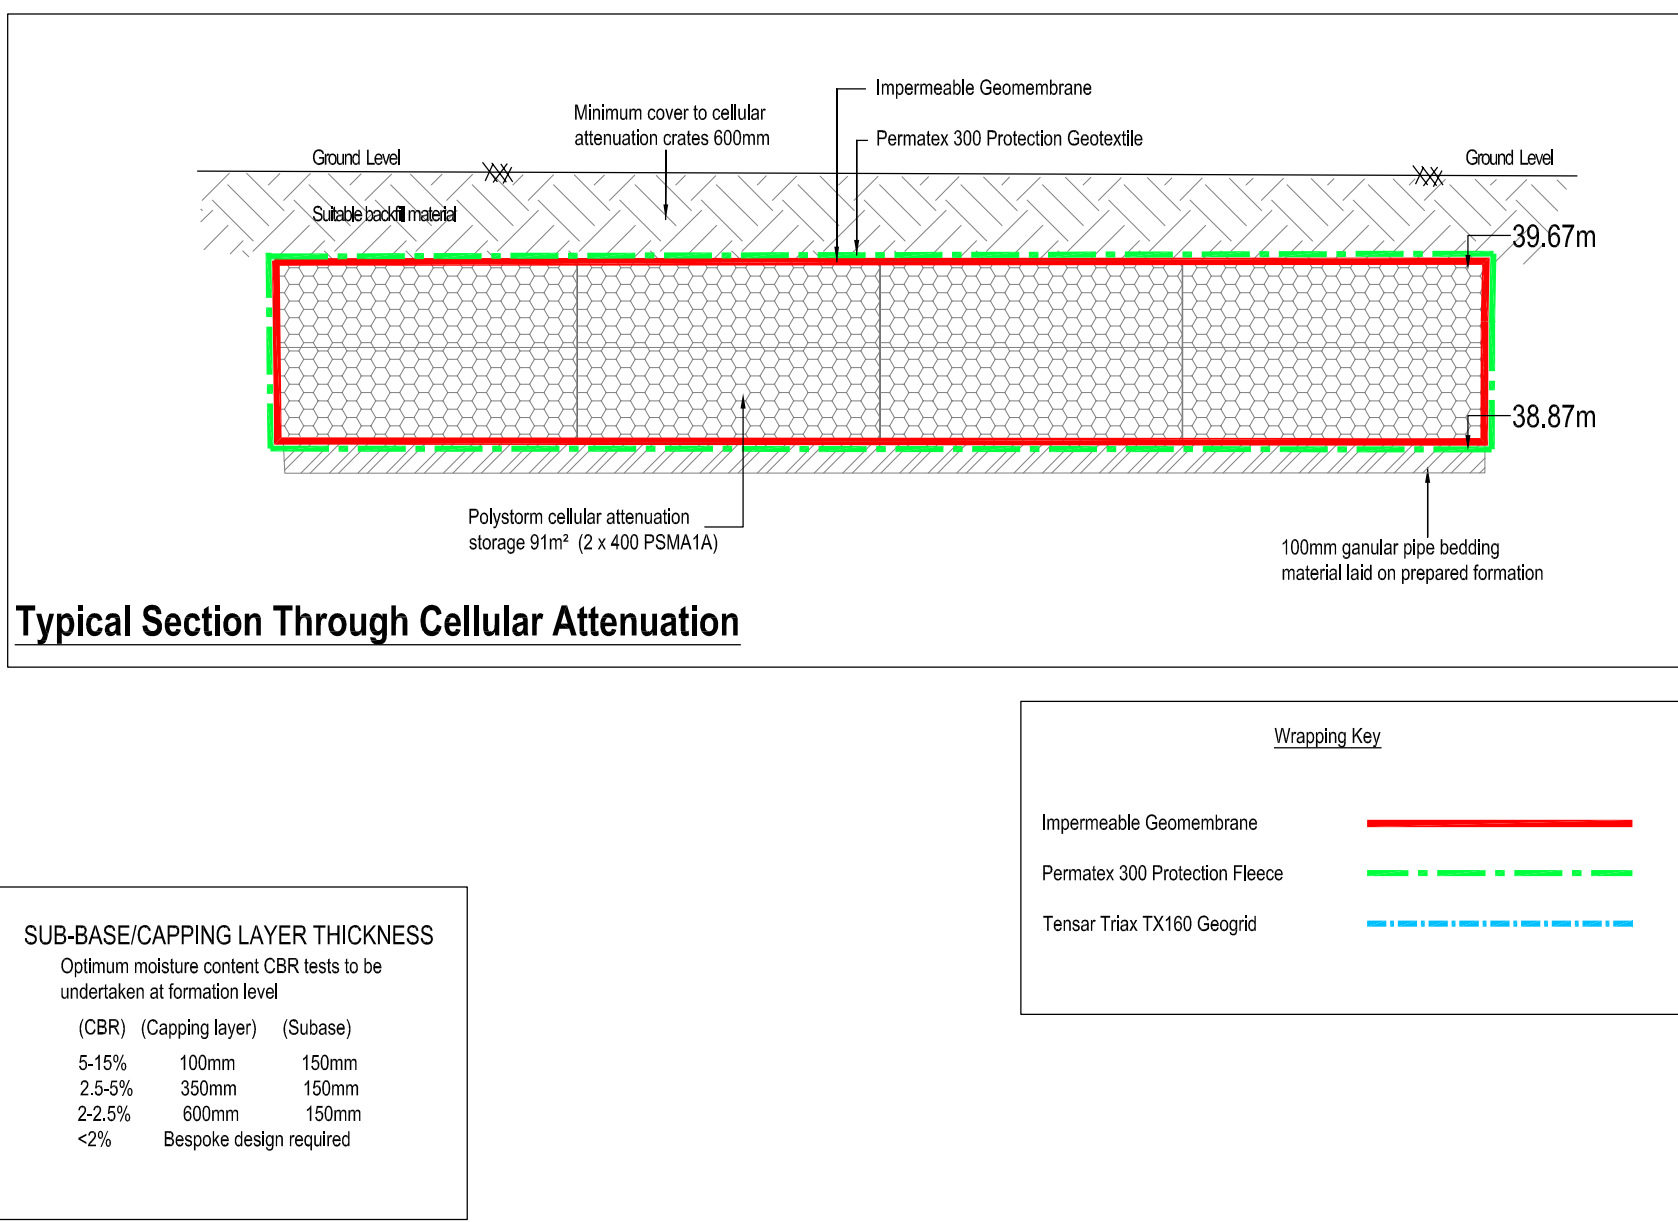
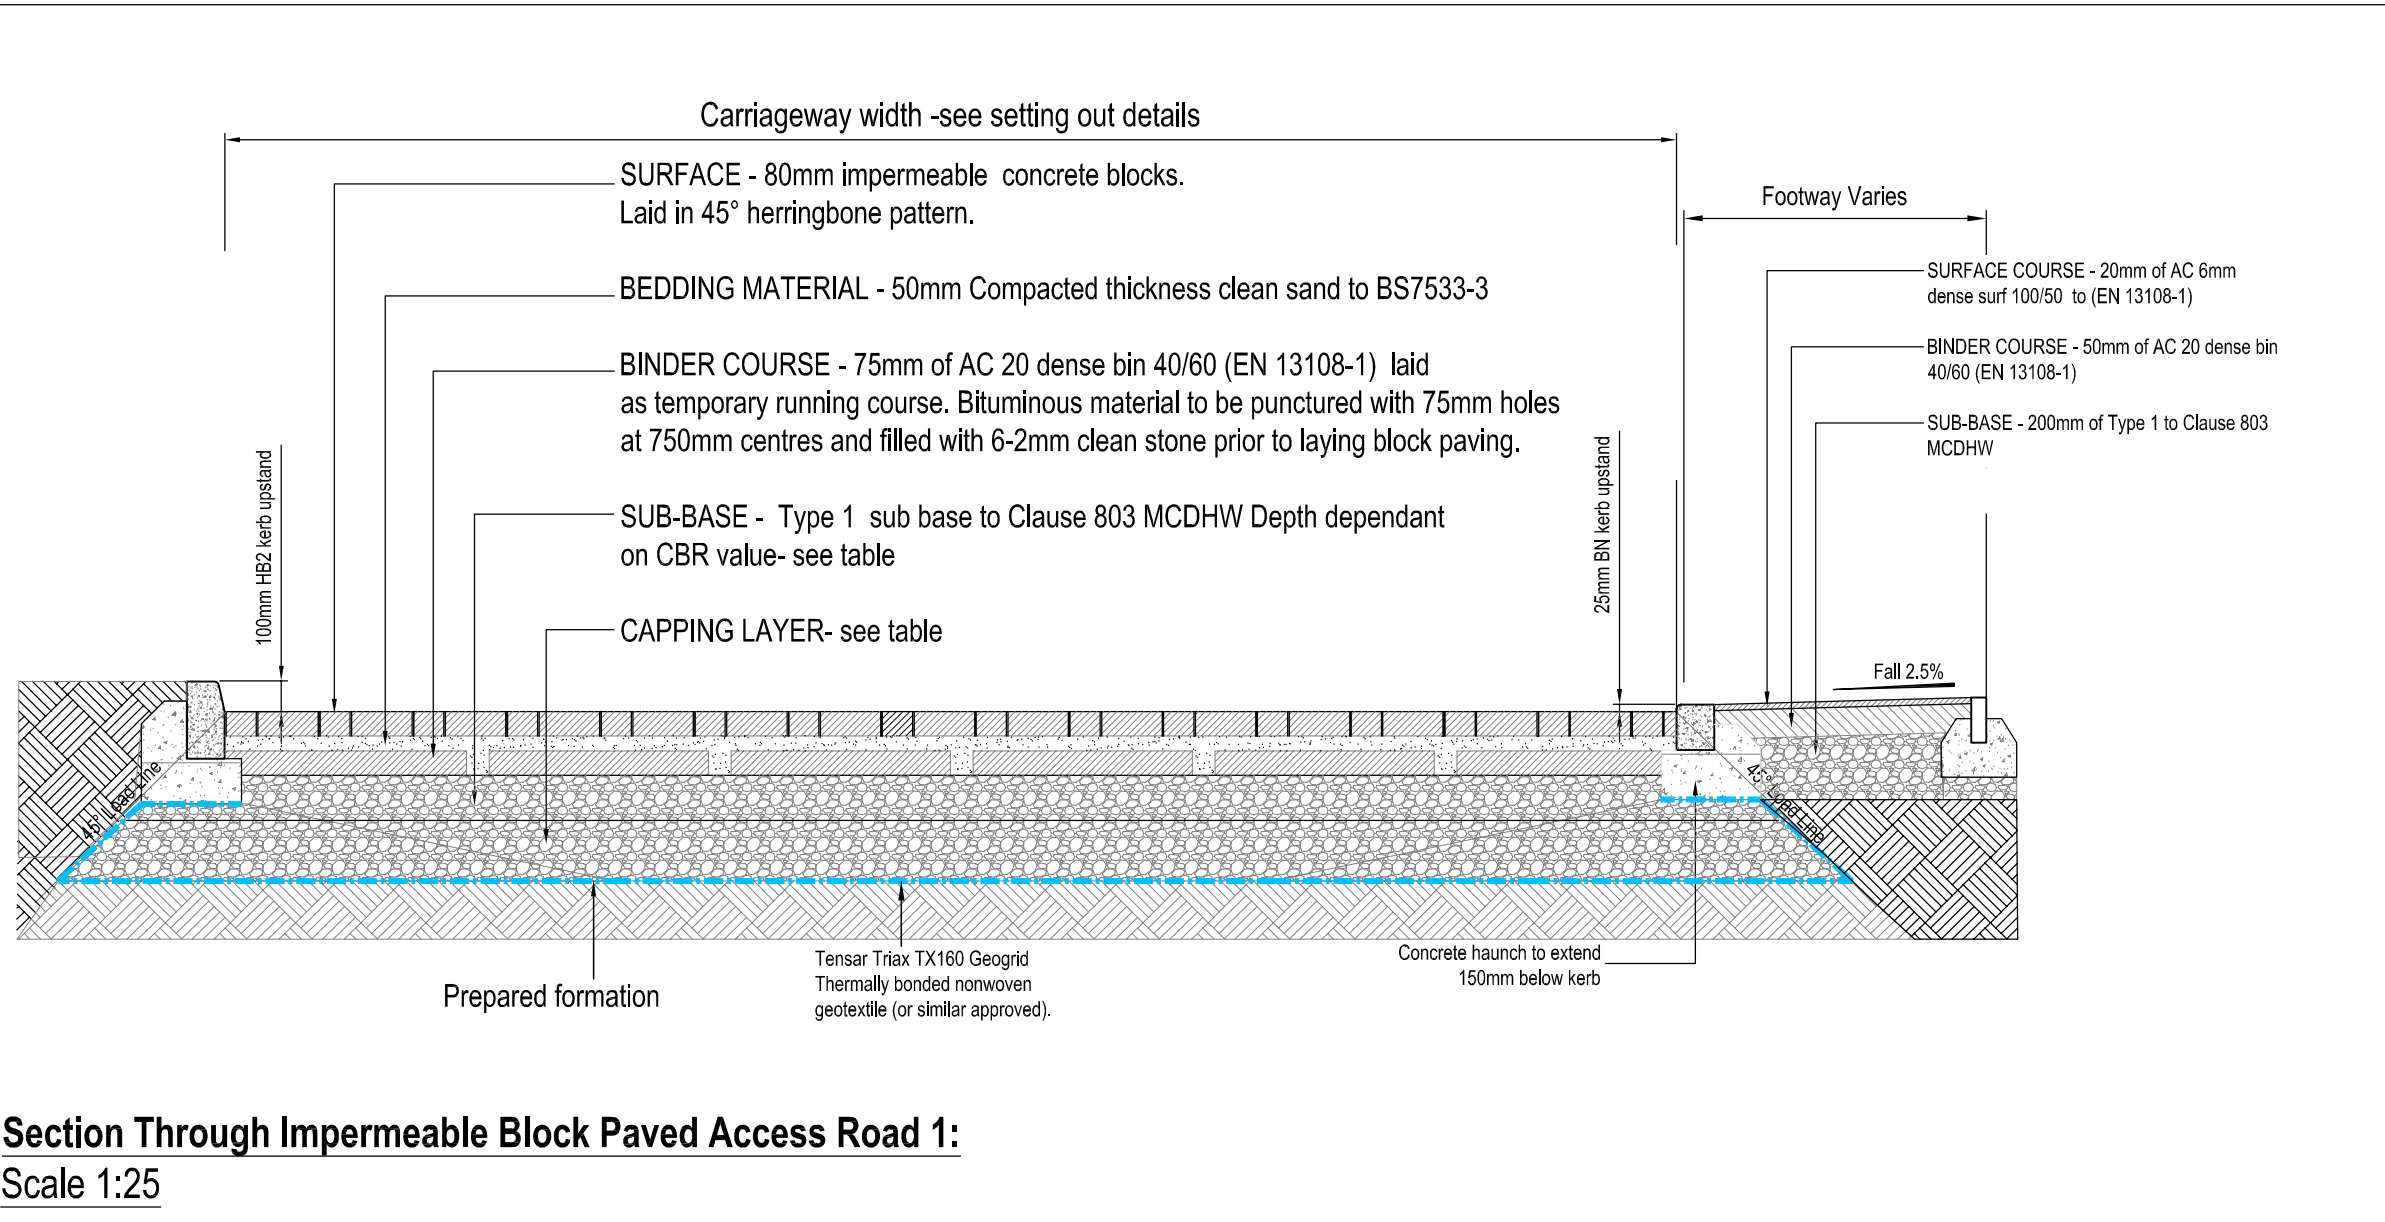


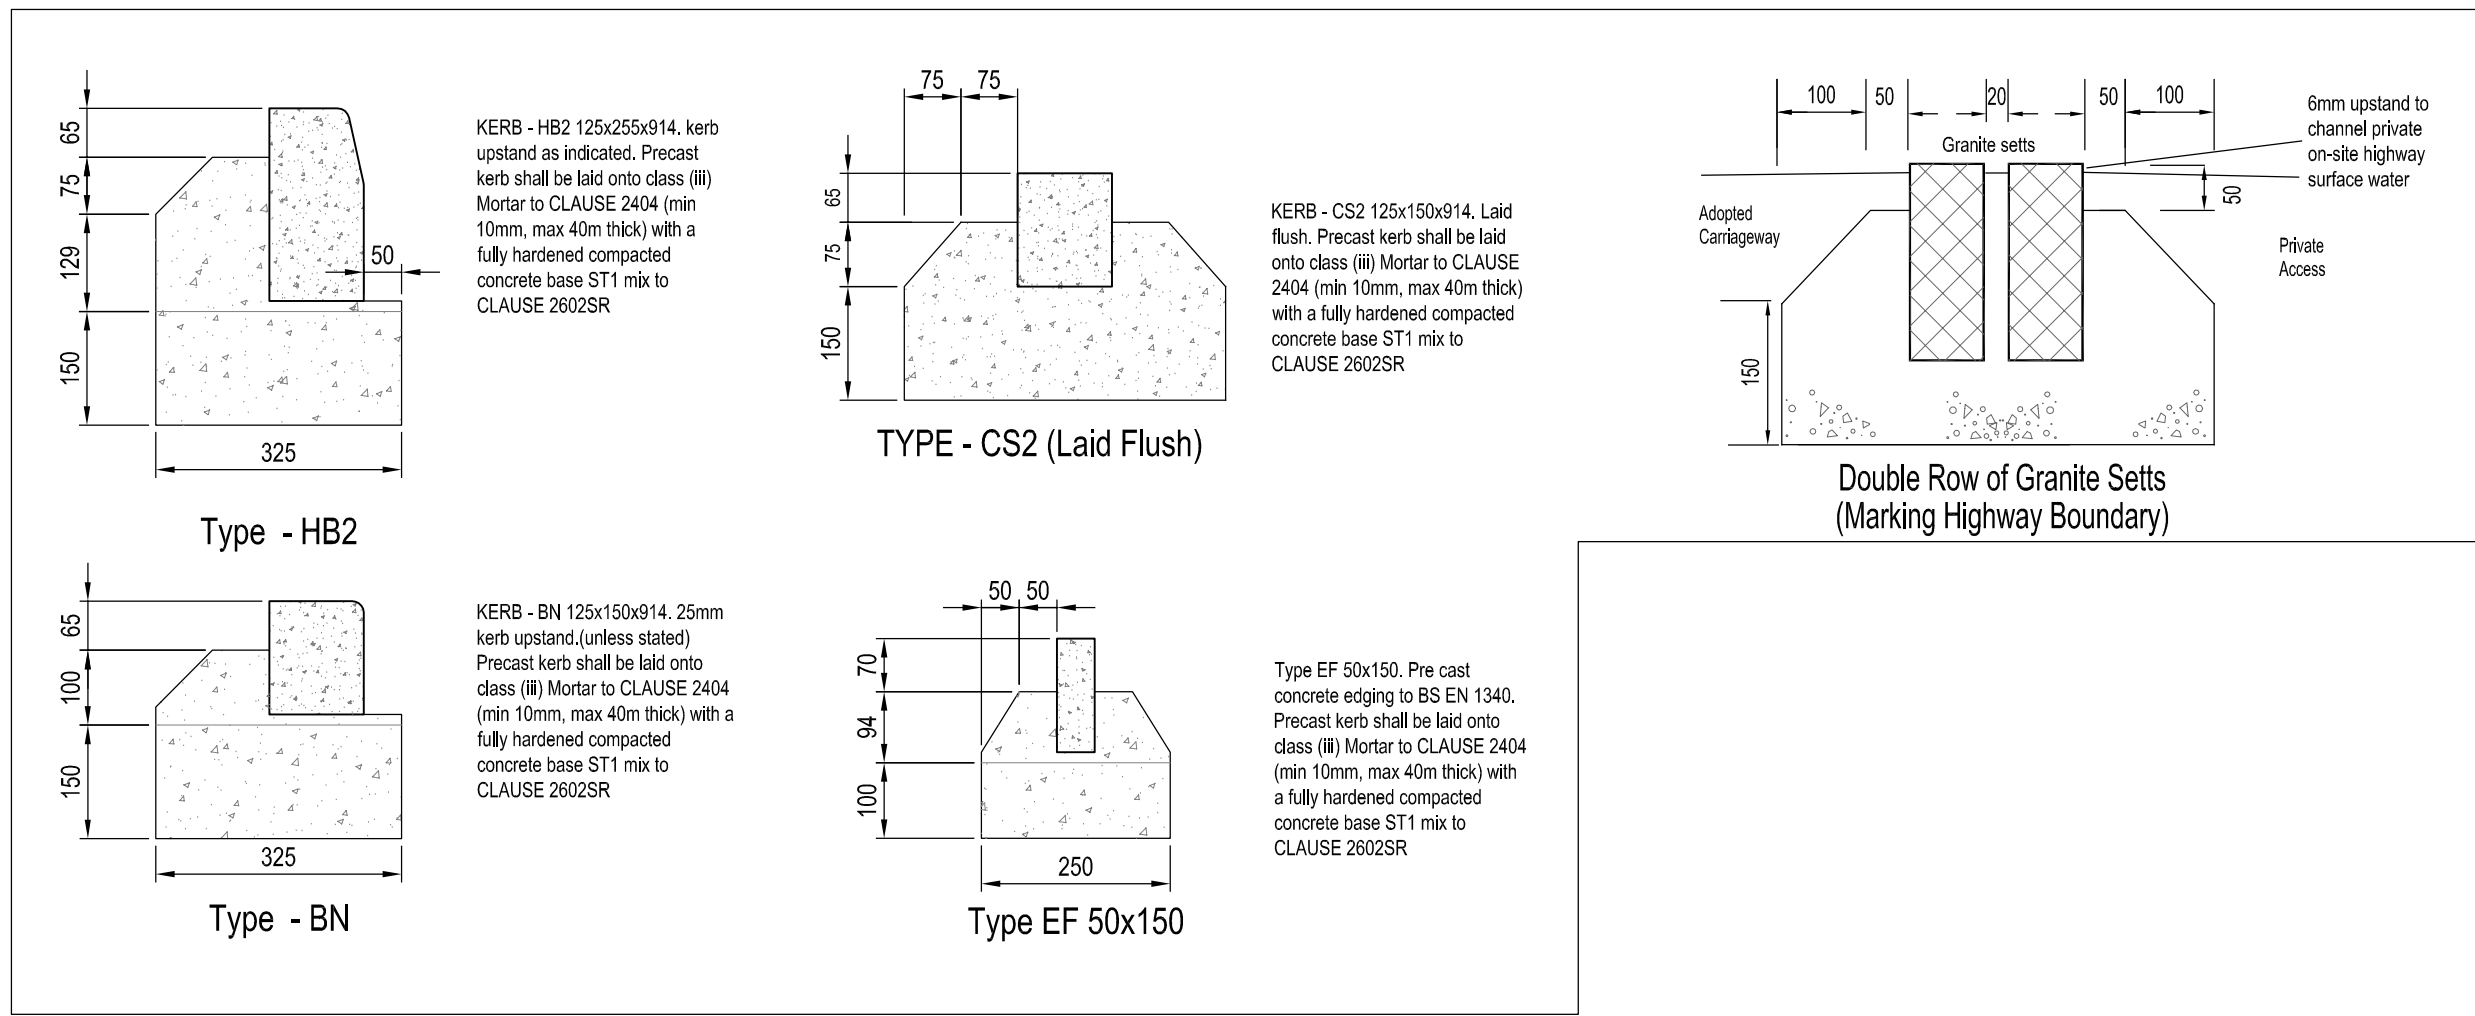

NOTES:

CBR requirements to be read in conjunction with WBC Highway Development Design Standard Plans' Drg No. WDS_HD_01 Rev A

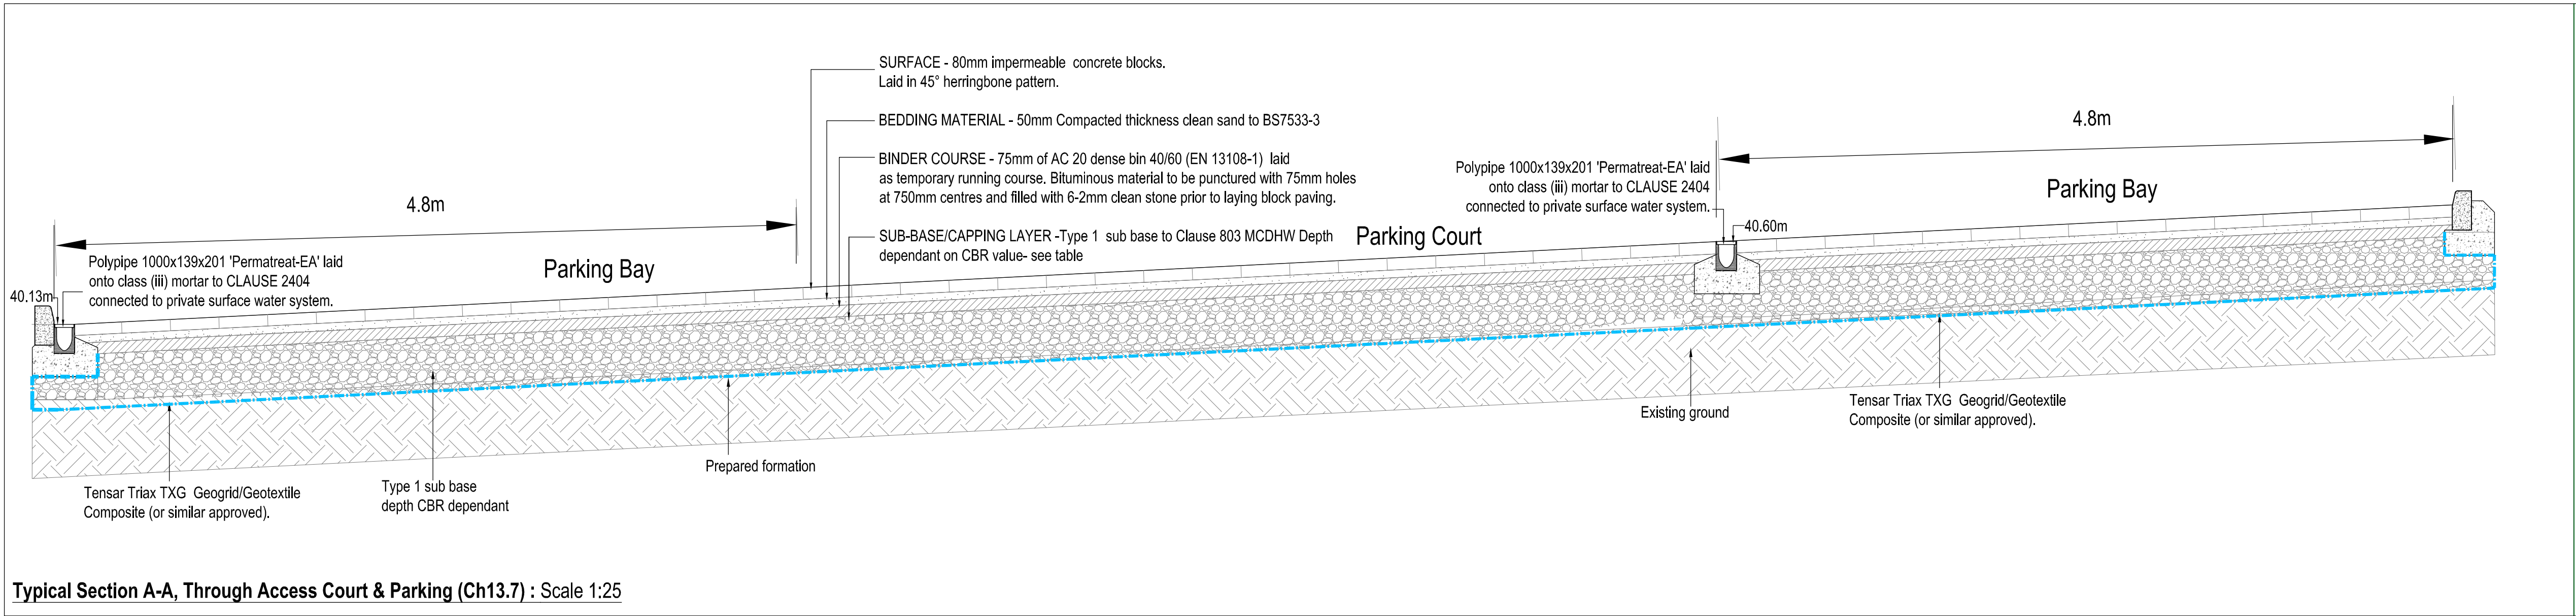

Kerb Details - Scale 1:10

D	11.12.25	Sections amended to reflect change in surfacing	KN
C	04.12.25	Sections amended to revised drainage layout	KN
B	25.11.25	Sections amended	KN
A	19.08.25	First Issue	KN
Rev.	Date	Details	Initials
Drawing Status			
PRELIMINARY			
Project			
ELGAR ROAD READING			
Client			
KN C Abri			
Drawing Title			
Engineering Details Construction Details			
Drawn	Checked	Scales	Paper Size
KN		As Shown	A1
Job No.	Drawing No.		Date
KNC2508	501-01		08.25
			Revision
			D