



Scale Bar in Meters

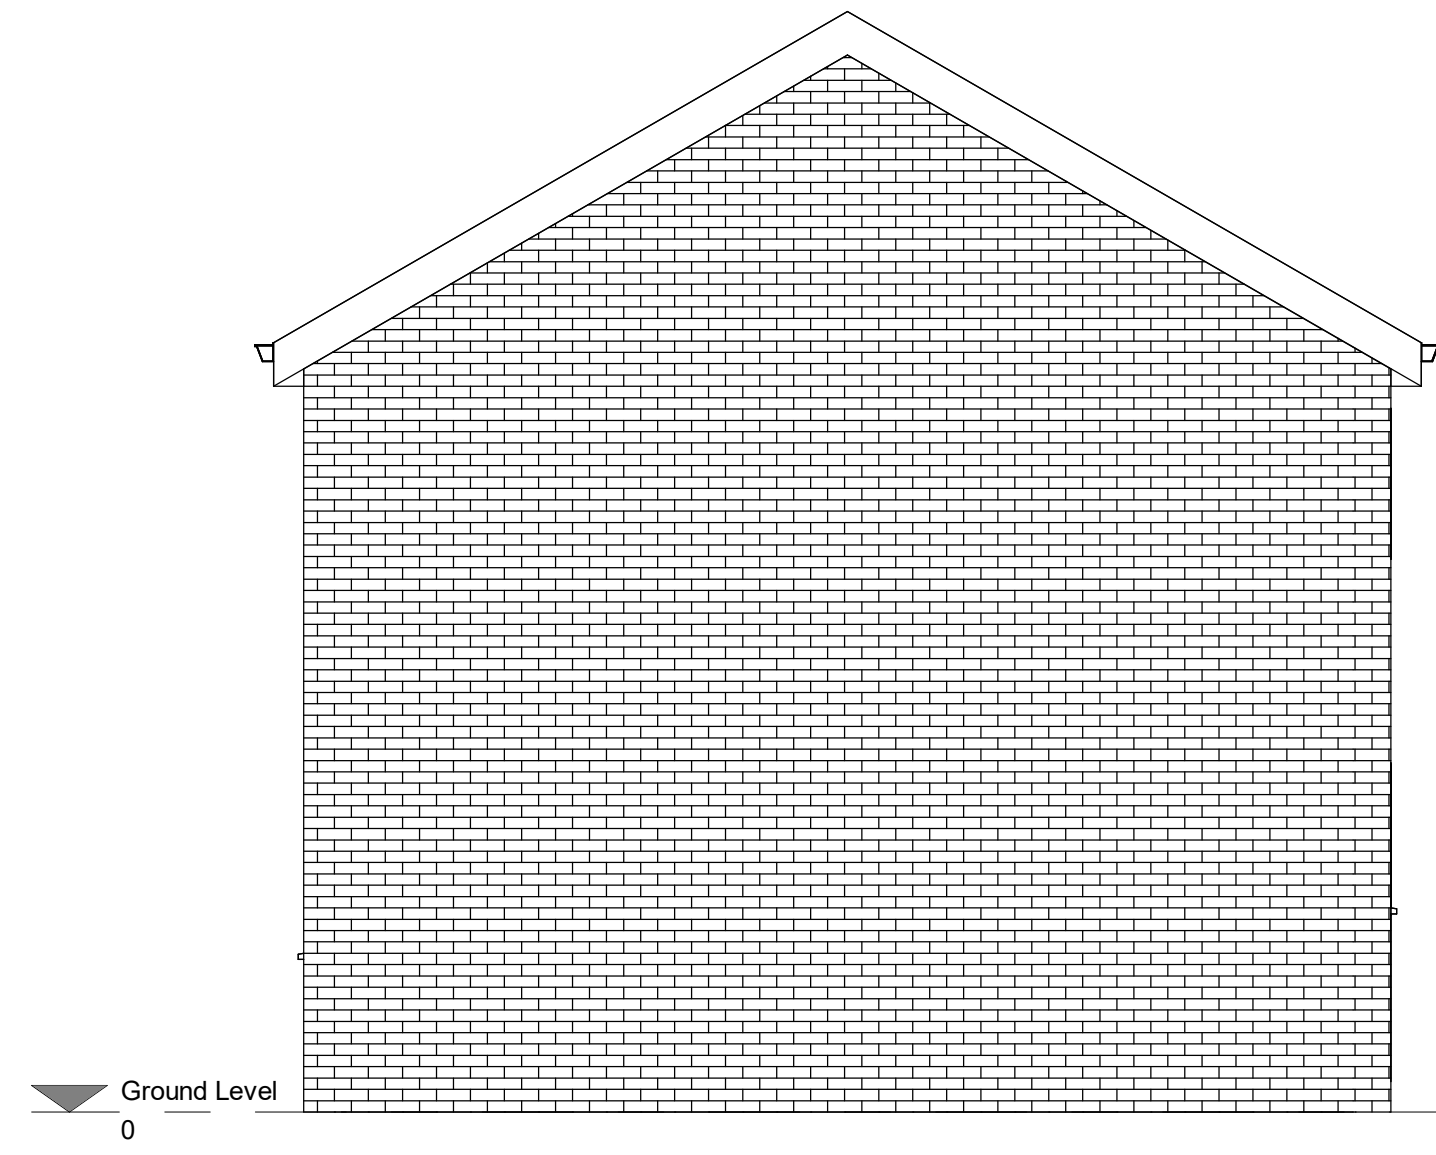

3 Existing Adjacent Side Elevation
1 : 50

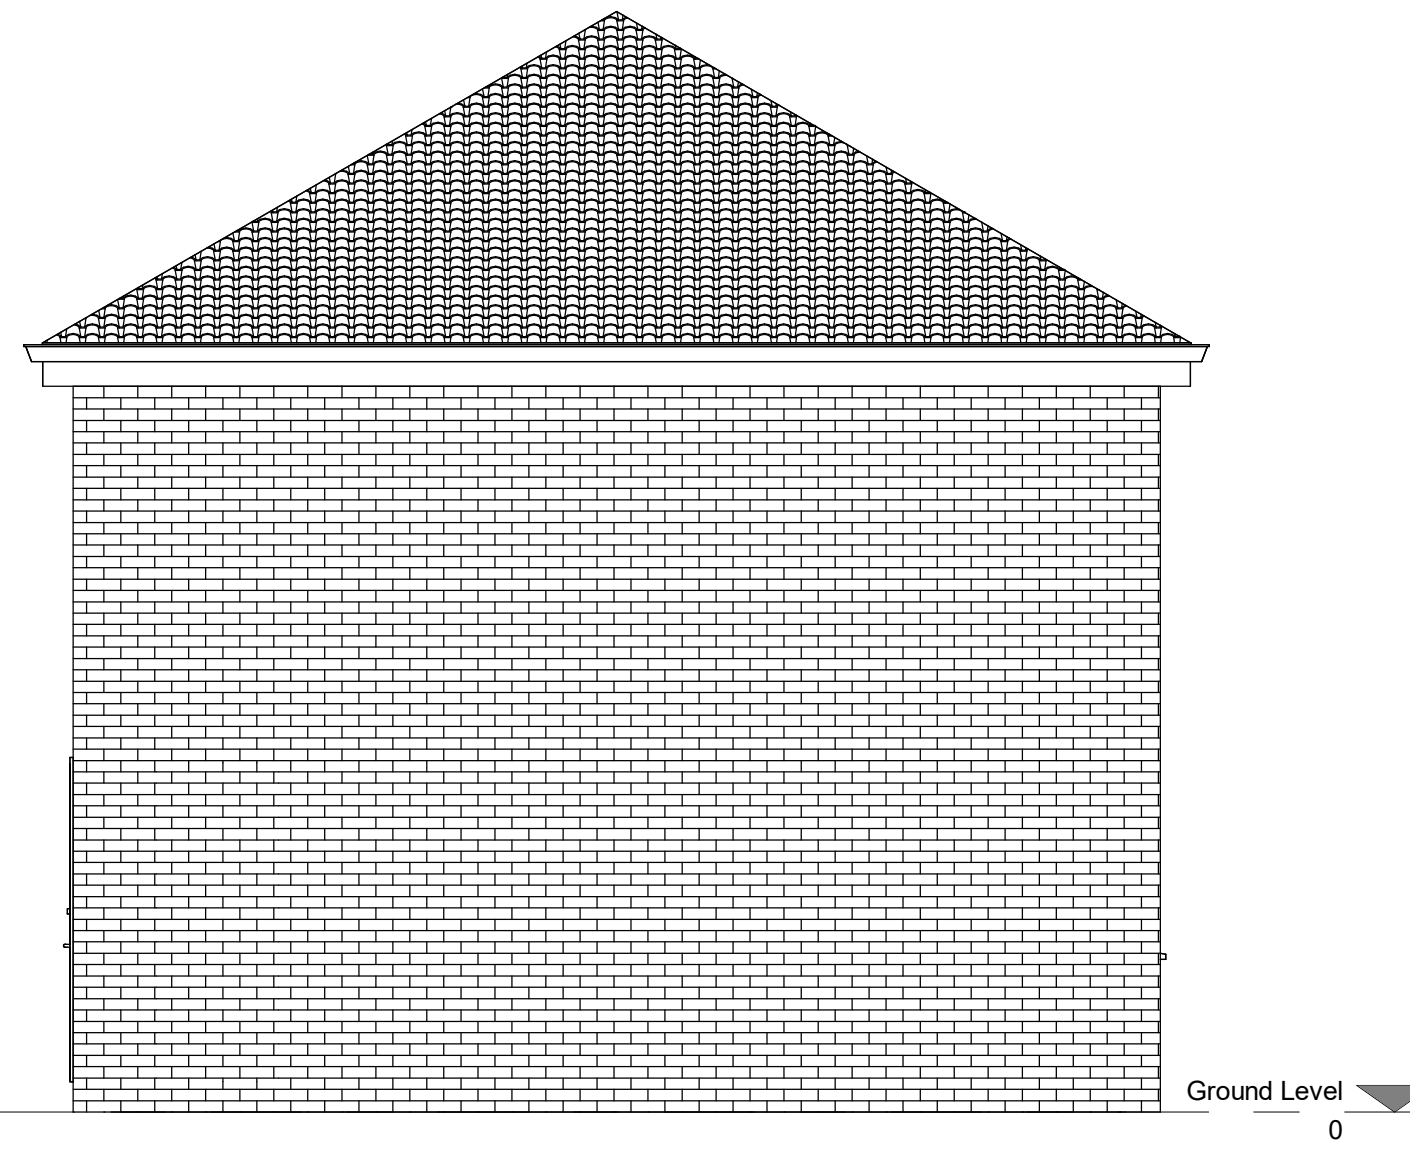

5 Existing Side Elevation
1 : 50



info@crownarchitecture.co.uk
07443804841
71 - 75 Shelton Street
London
WC2H 9JQ

This drawing has been produced for the client for the project on the site shown. It was prepared for a purpose agreed with the client and will have a commensurate degree of accuracy. It is not a record "as built". This drawing is not intended for use by any other person or for any other purpose than that specified here. Crown Architecture & Engineering Ltd accept no liability whatsoever if this drawing is used by any other person or for any other purpose.

Planning Plans

PROJECT

43 Dawlish Road Reading RG2
7SD

TITLE

Existing Floor Plans and Elevations

CLIENT

Zobia Ashfaq

DRAWN BY
Sat

CHECKED BY
Office

DATE
03/18/25

SCALE (@ A1)
1 : 50

PROJECT NUMBER
131225

DRAWING NUMBER
A01

REV

Site Boundary


Site Boundary

Site Boundary


Site Boundary

Site Boundary


Site Boundary

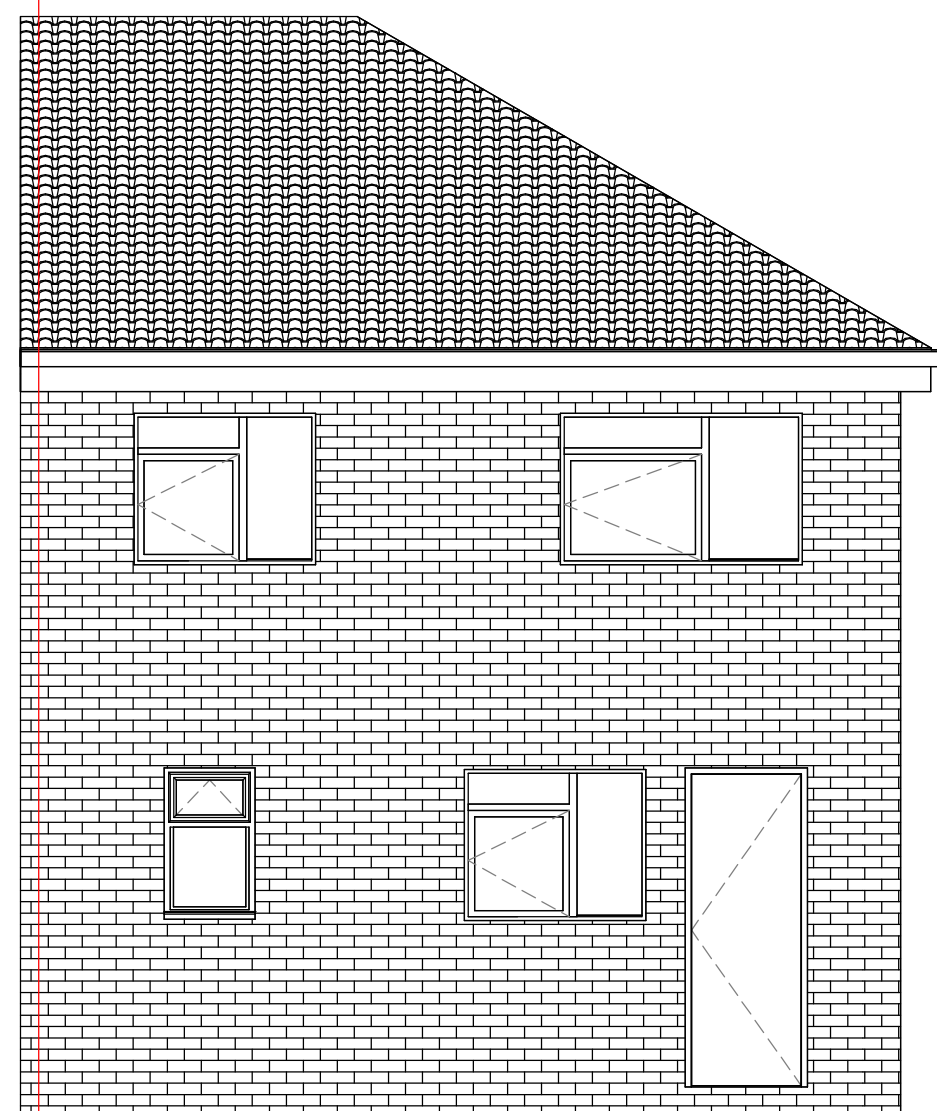


4 Existing Rear Elevation
1 : 50

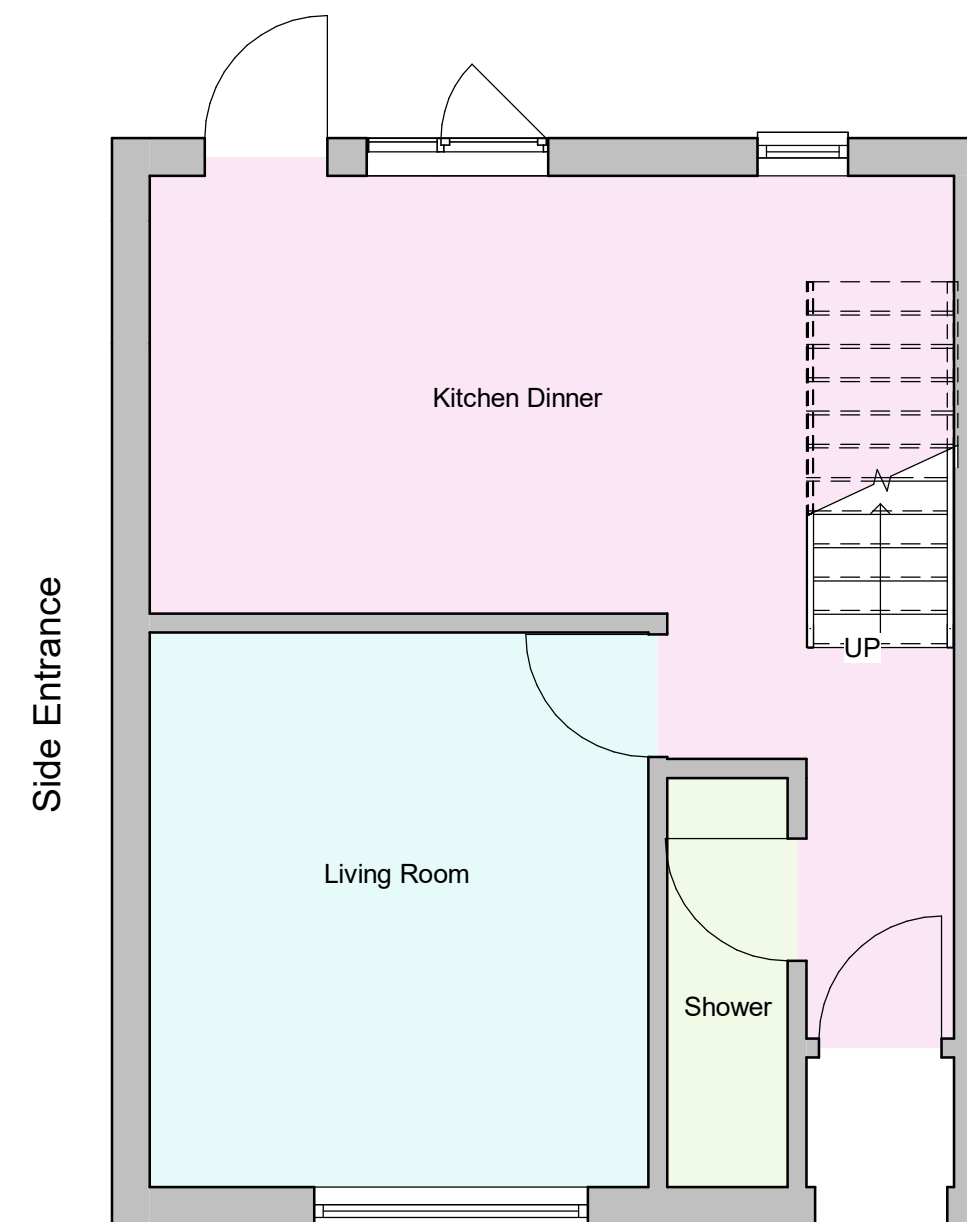



1 Existing Ground Floor
1 : 50

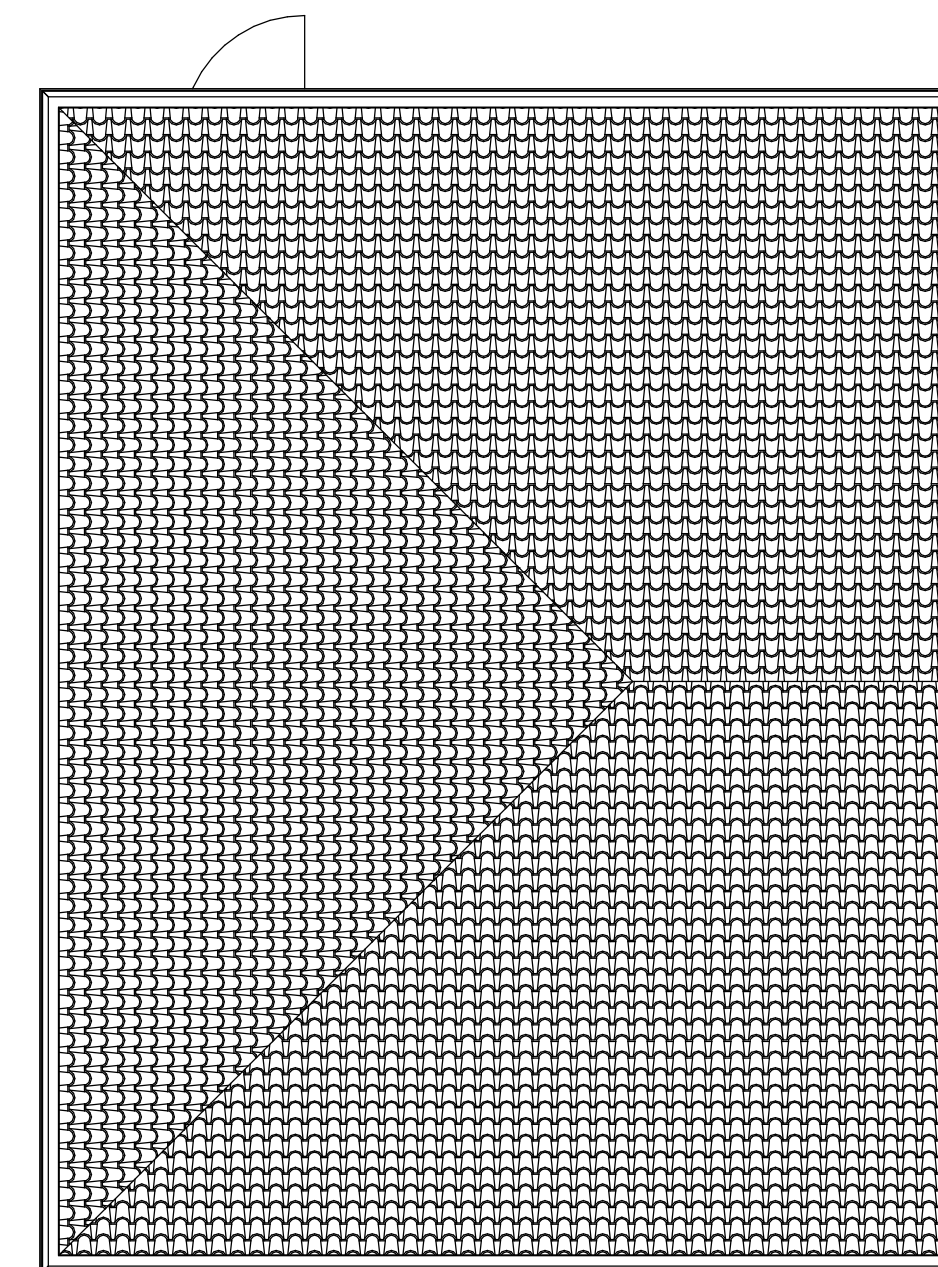


2 Existing Roof Plan
1 : 50

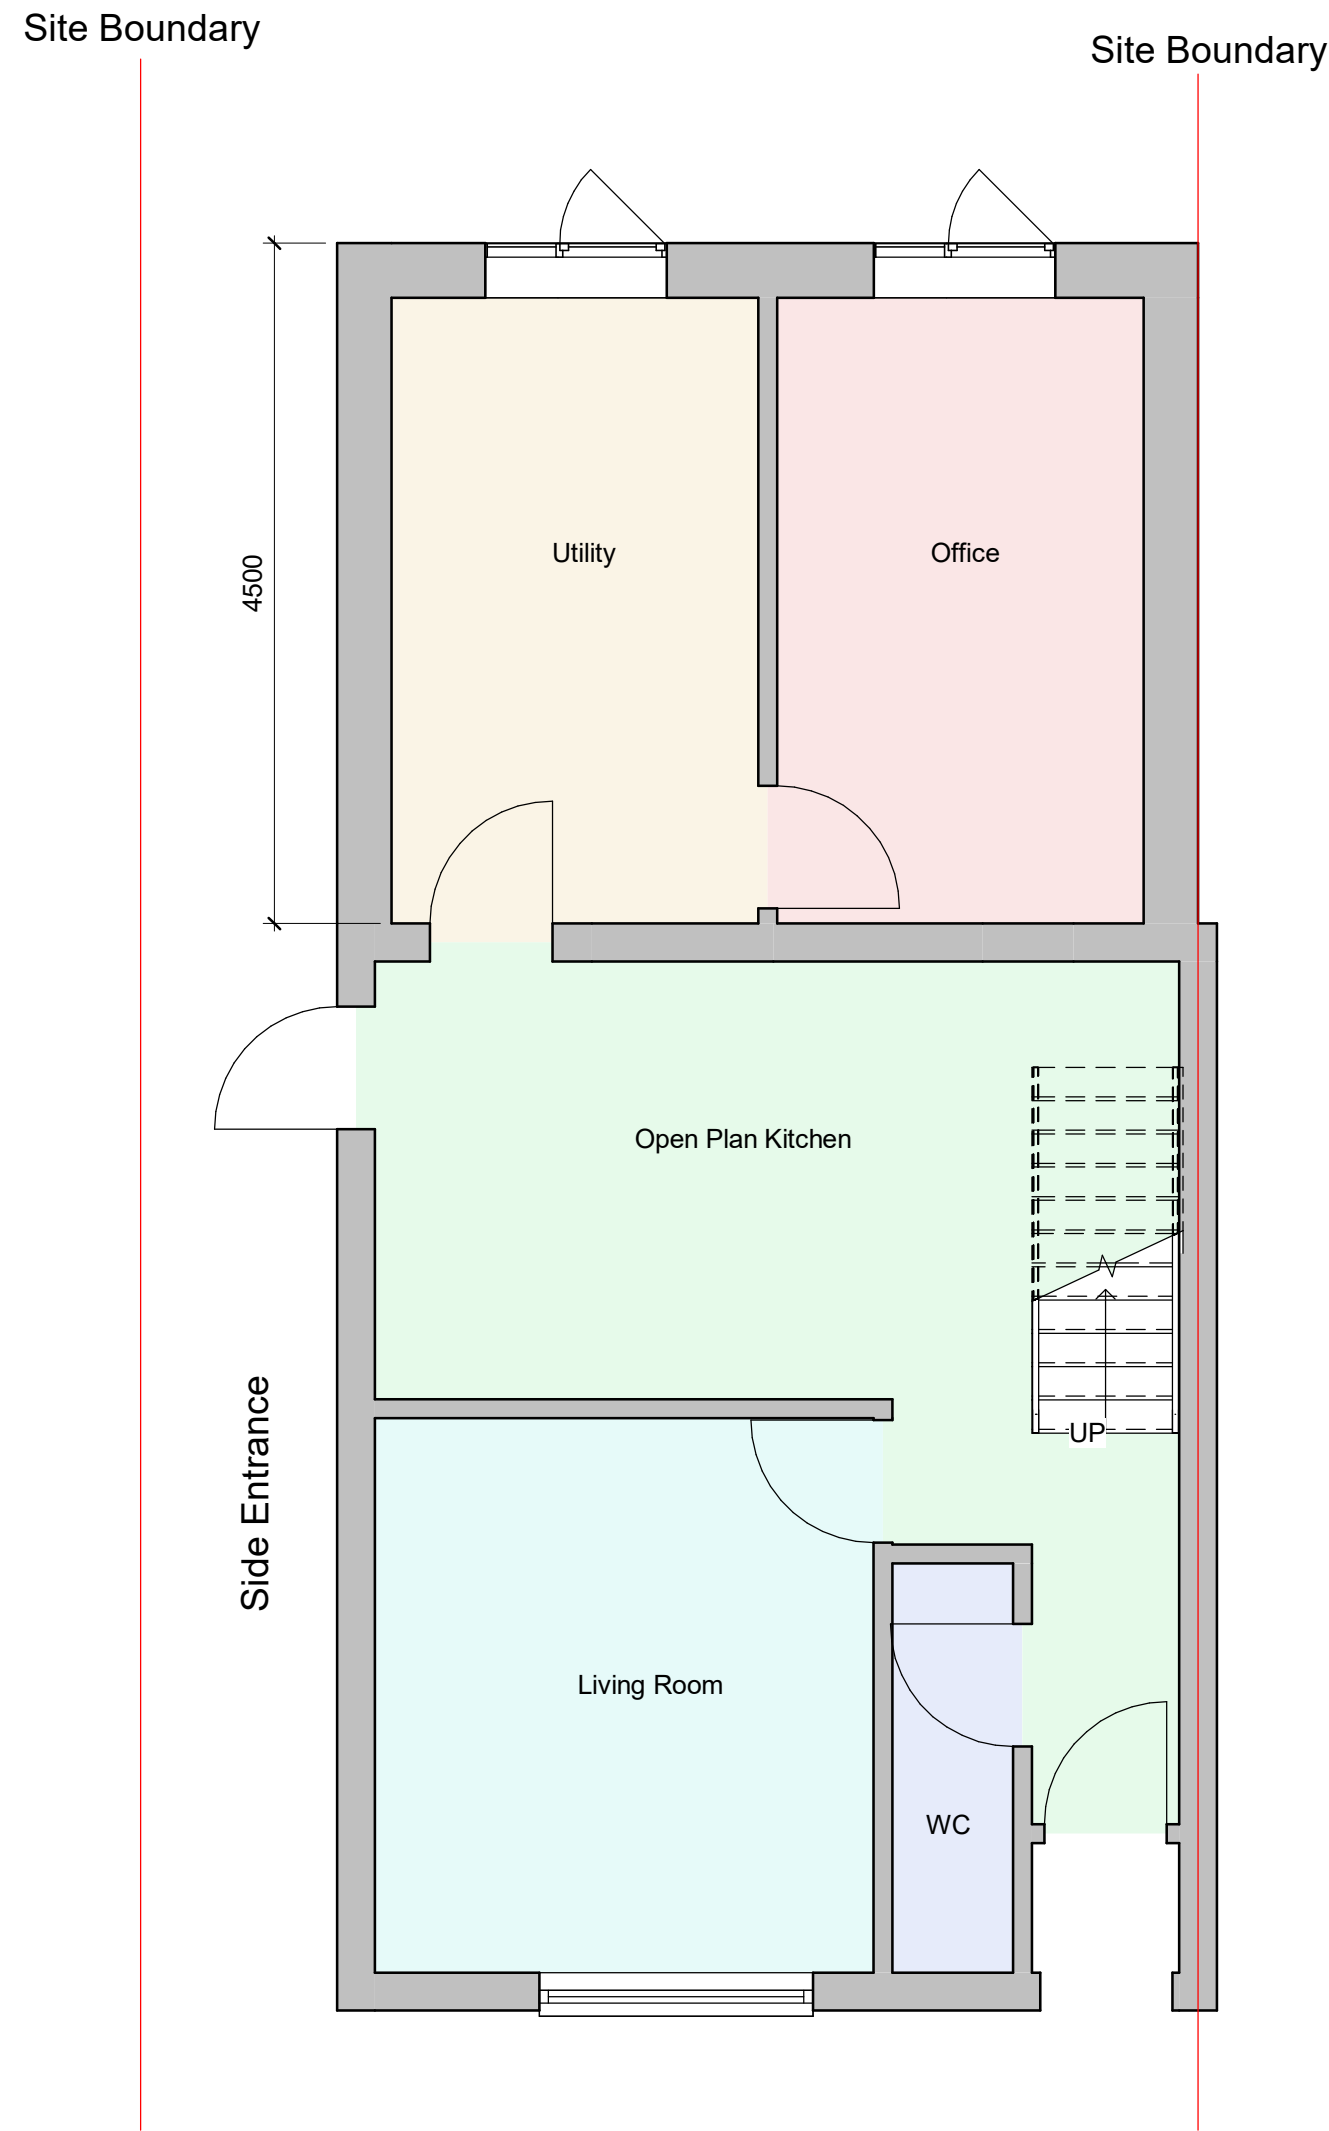


1 Proposed Ground Floor
1 : 50

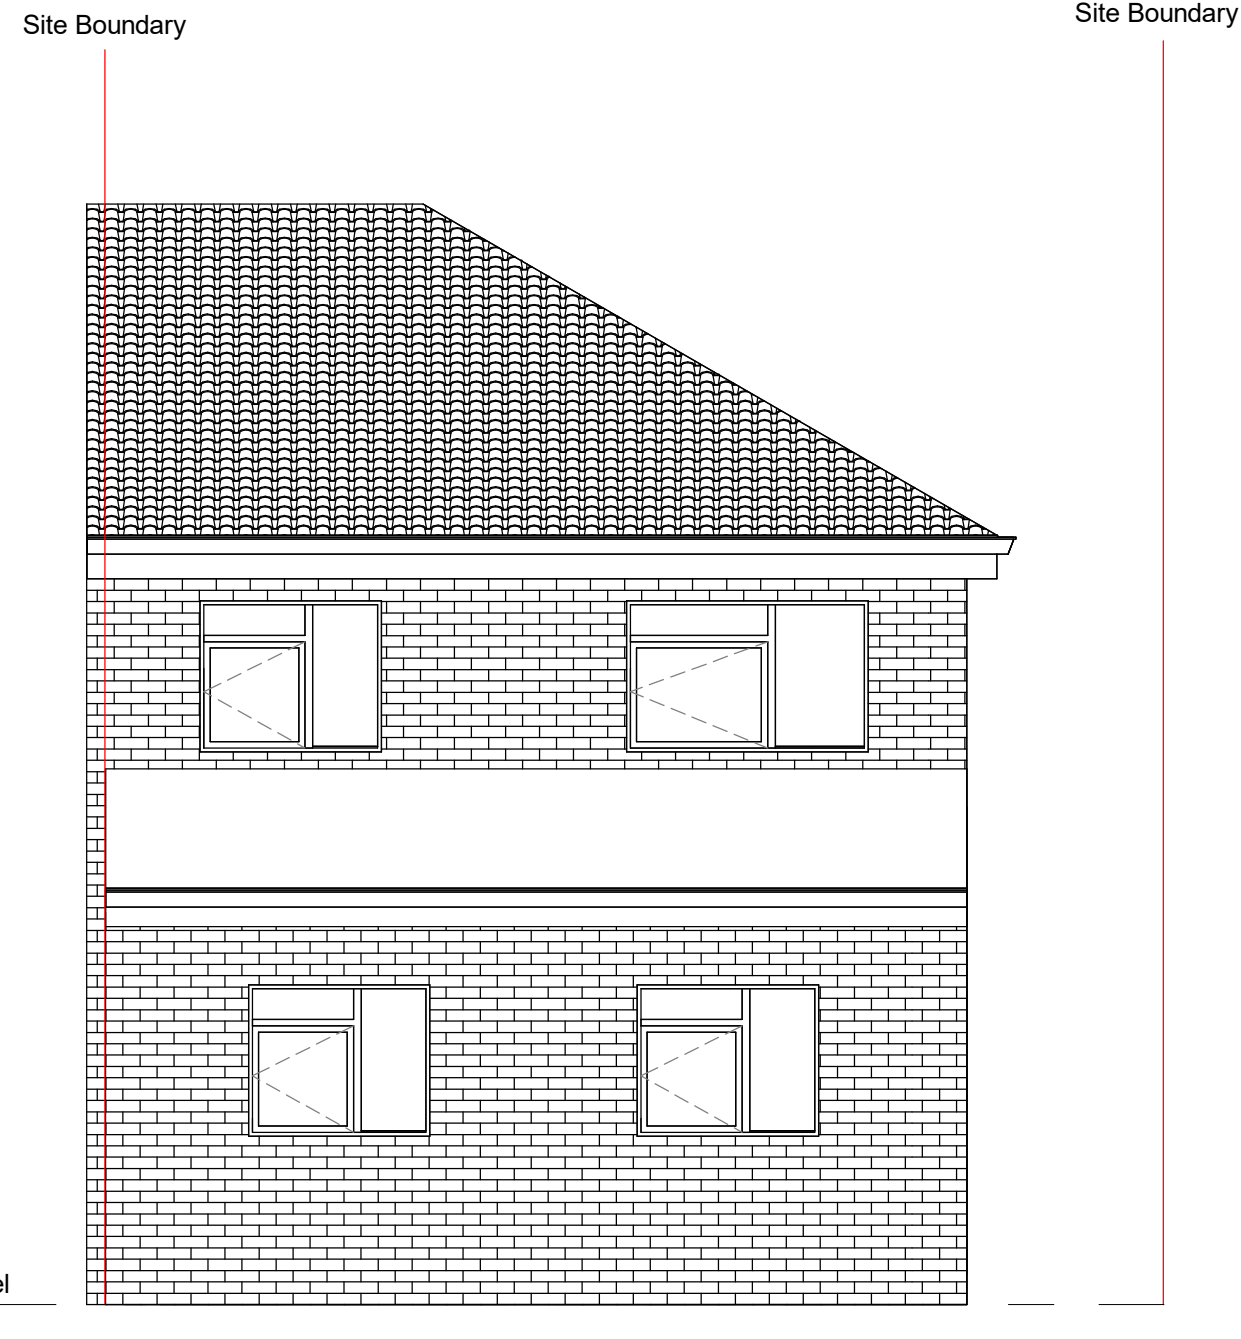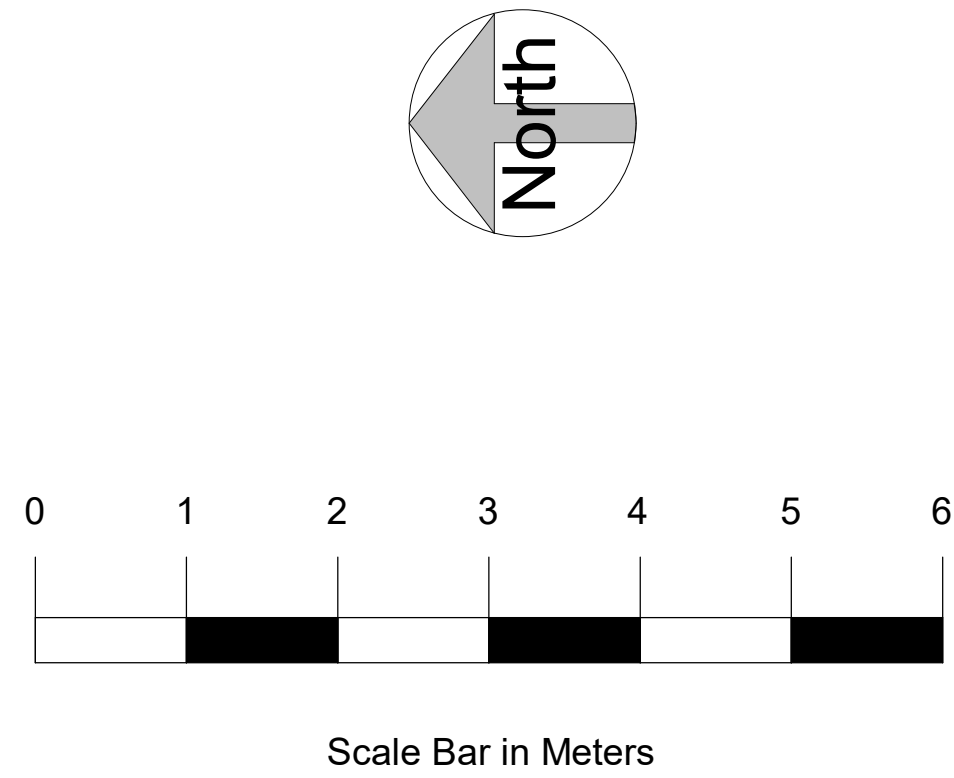


3 Proposed Rear Elevation
1 : 50

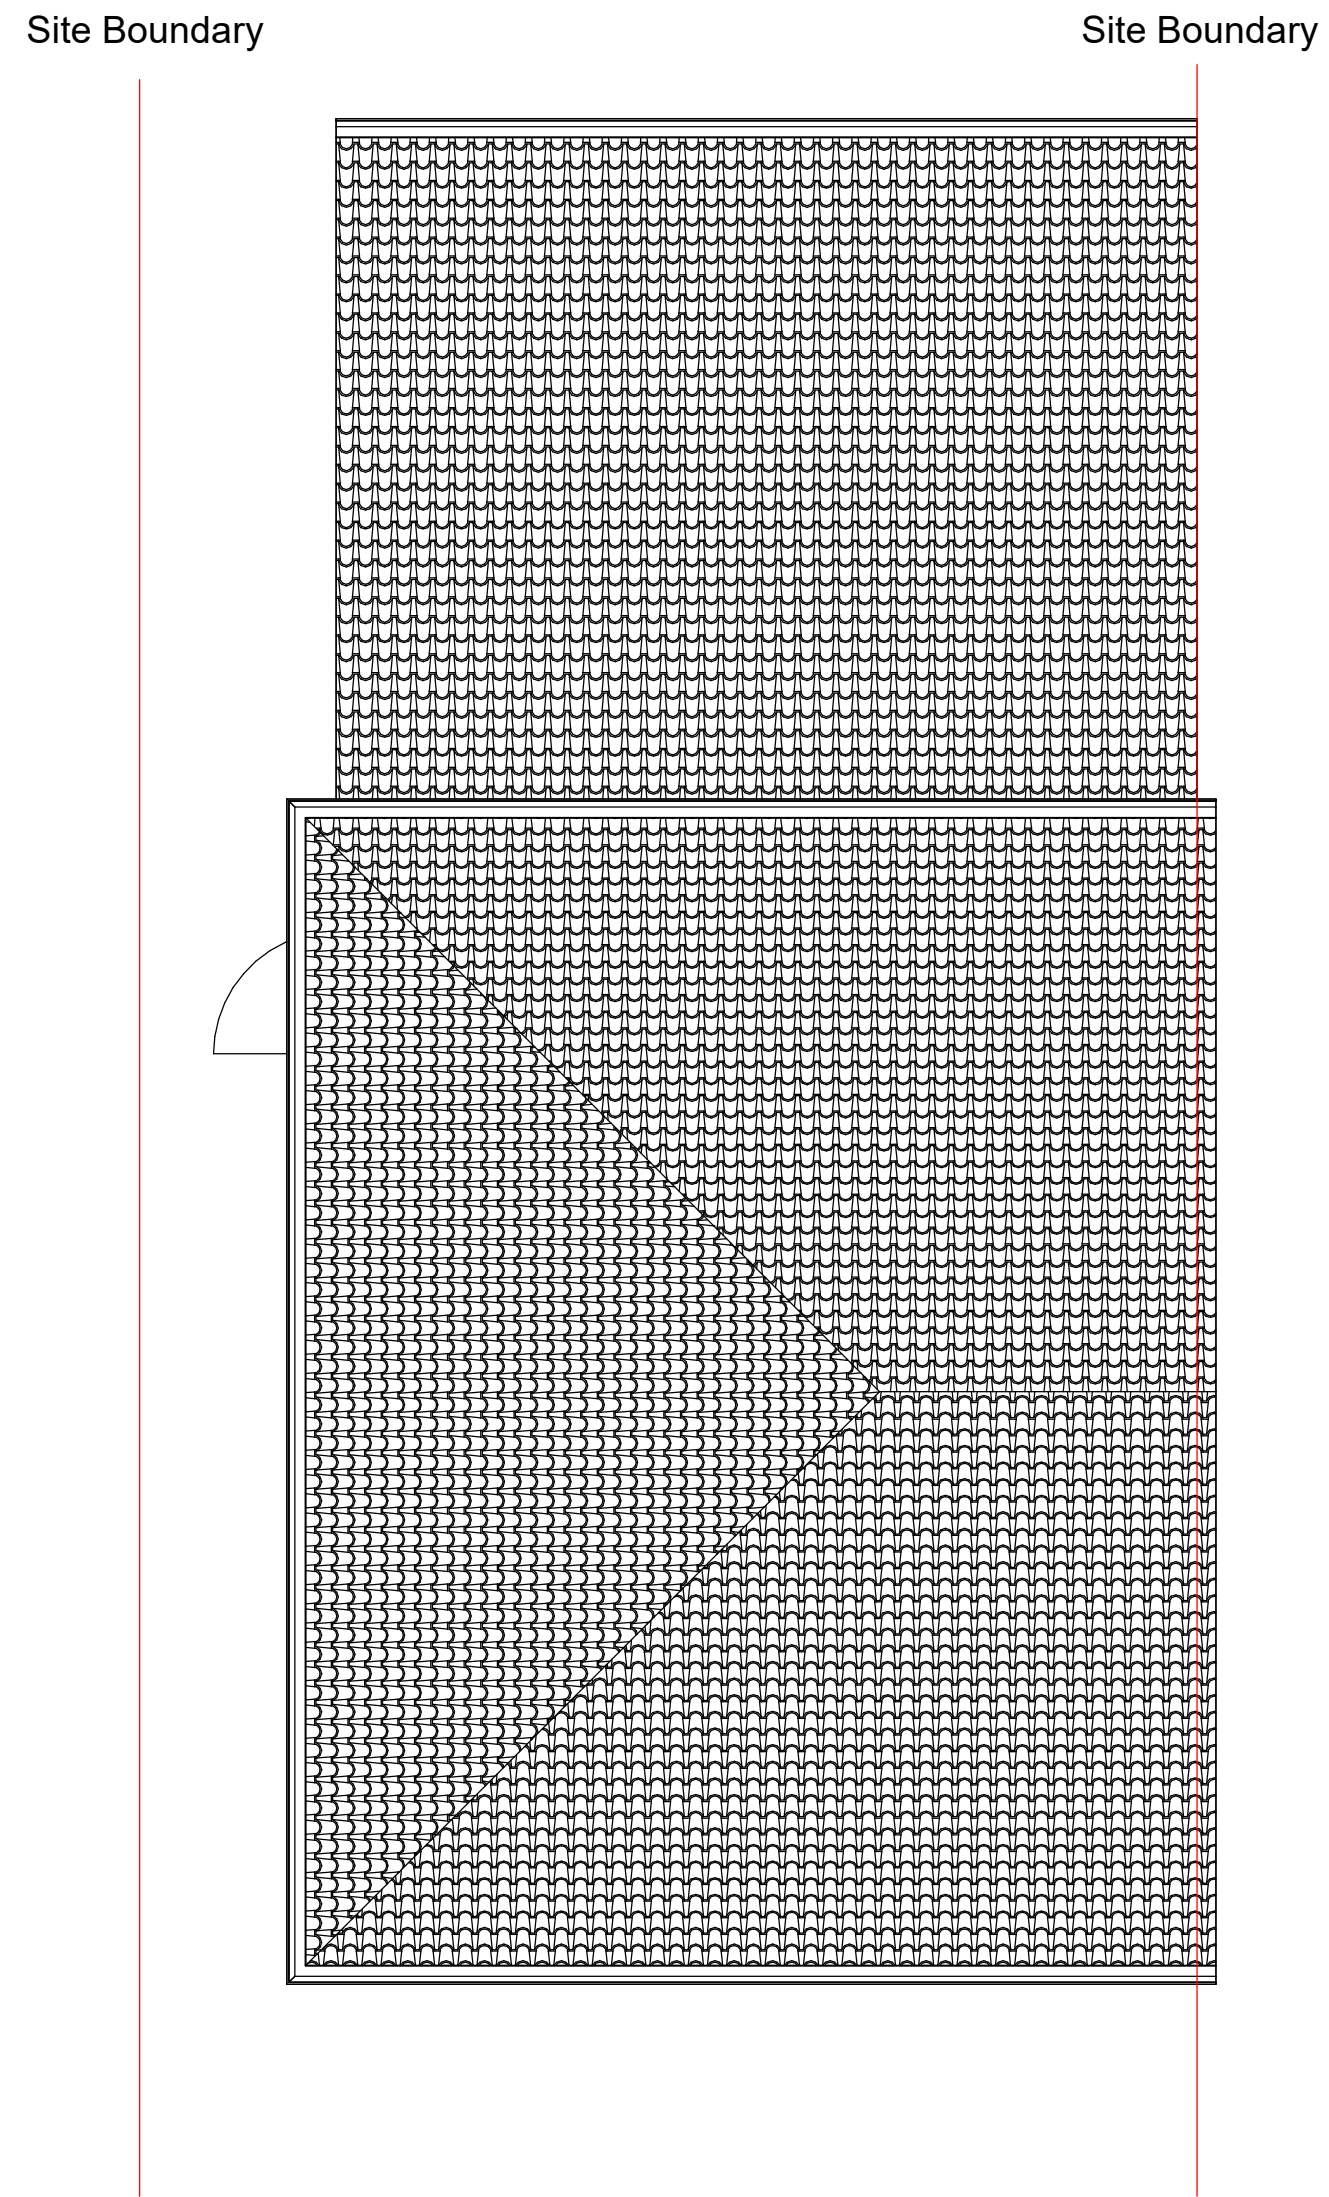

2 Proposed Roof Plan
1 : 50

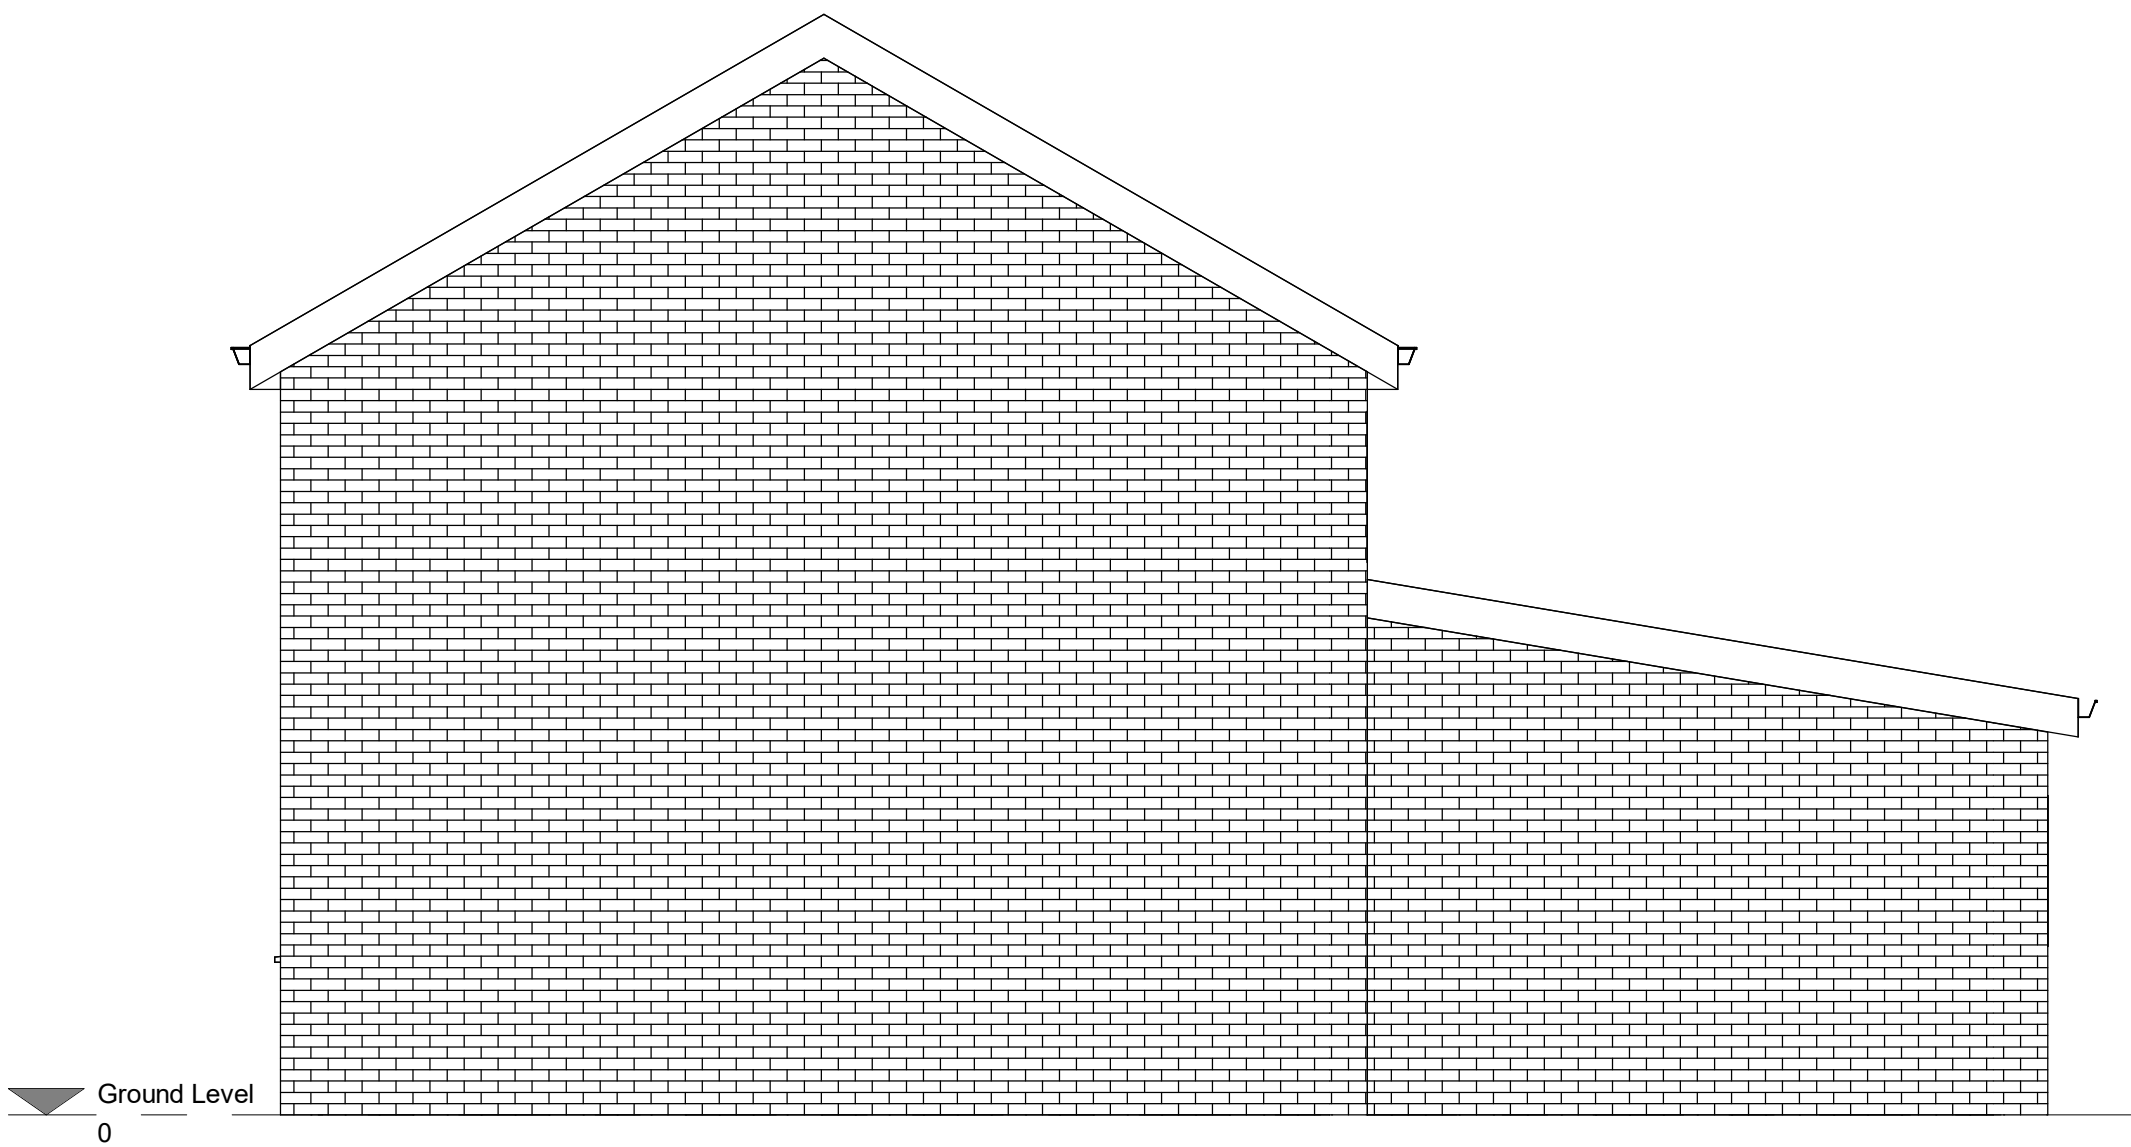

4 Proposed Adjacent Side Elevation
1 : 50

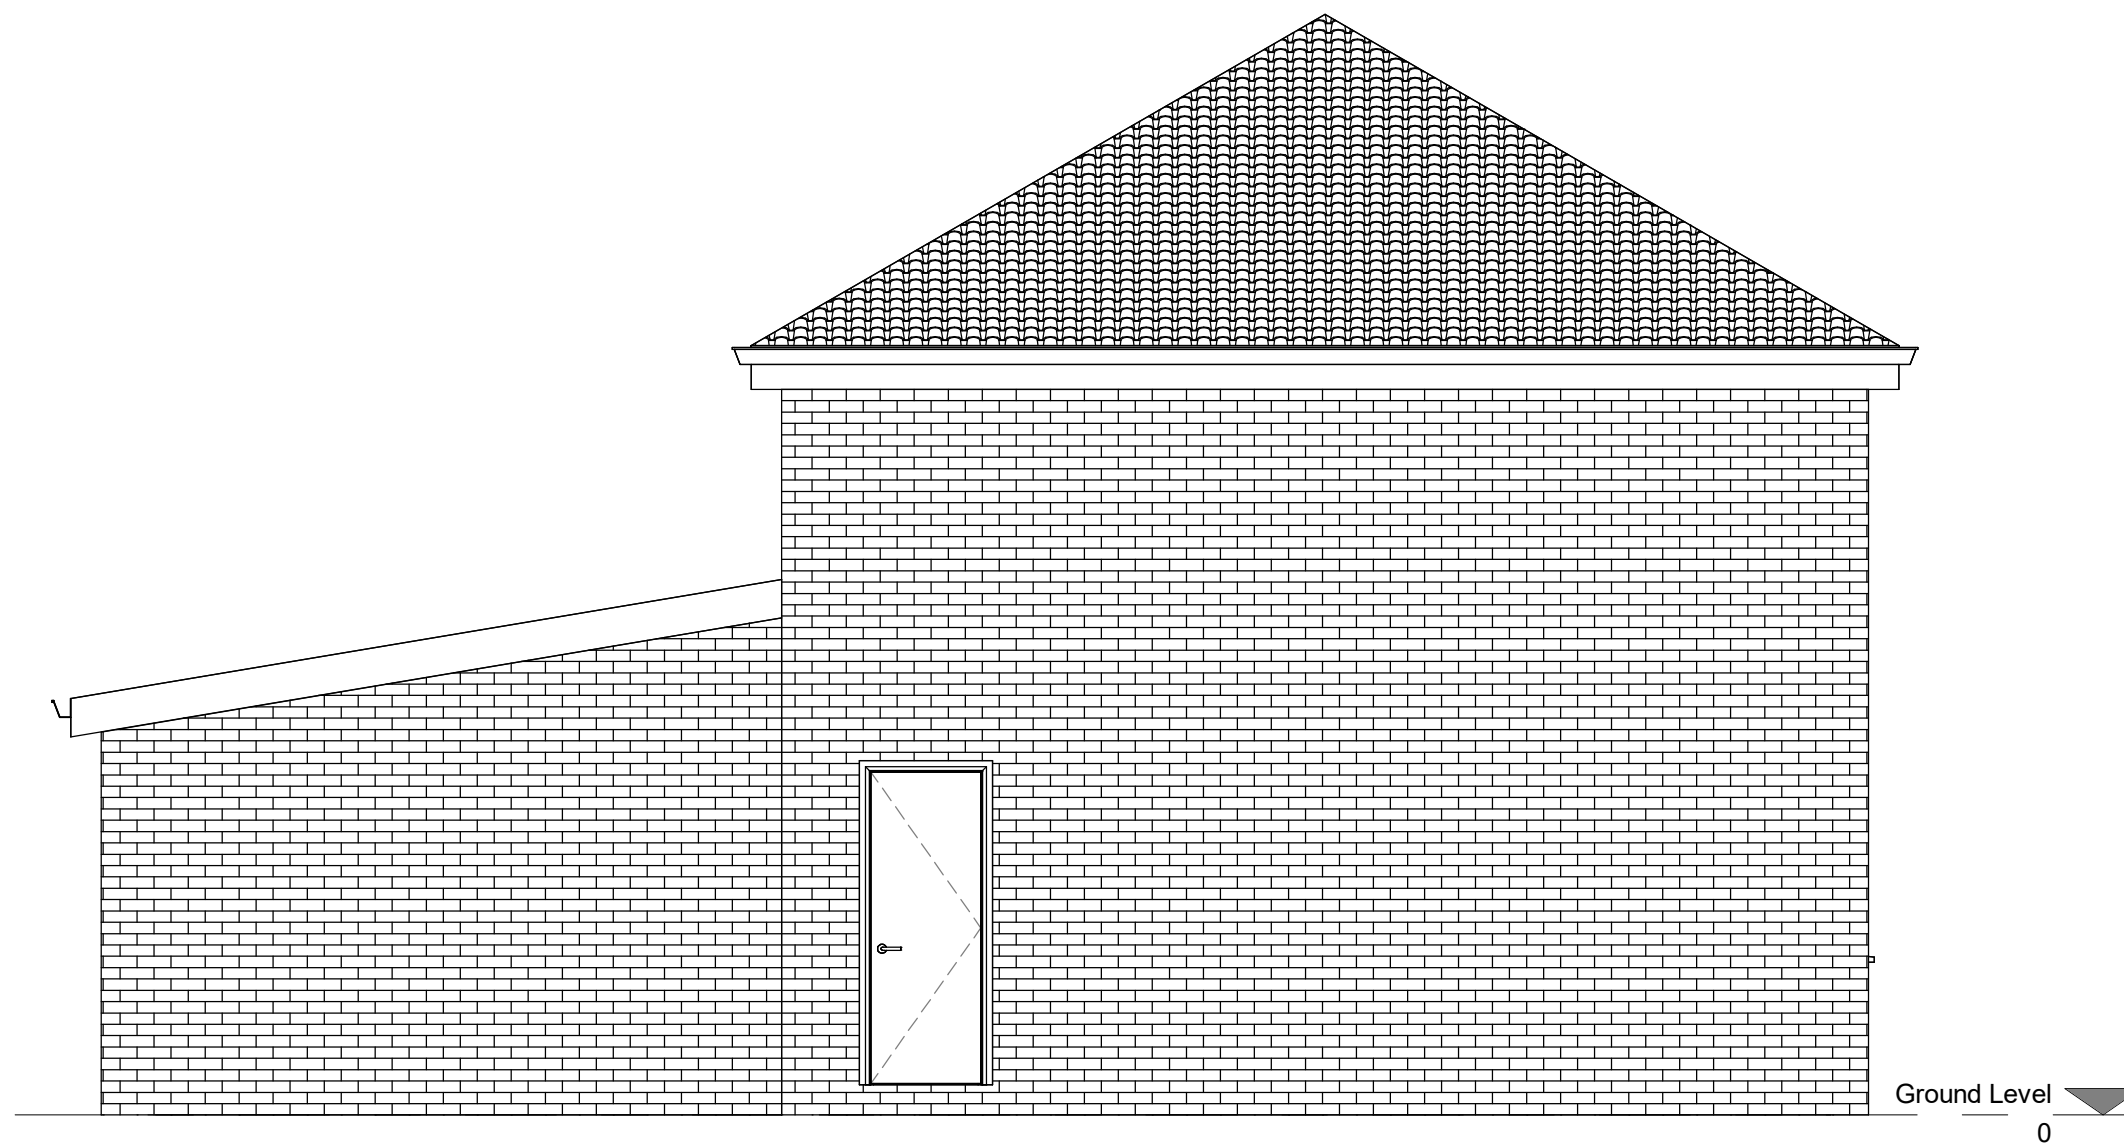

5 Proposed Side Elevation
1 : 50



info@crownarchitecture.co.uk
07443804841
71 - 75 Shelton Street
London
WC2H 9JQ

This drawing has been produced for the client for the project on the site shown. It was prepared for a purpose agreed with the client and will have a commensurate degree of accuracy. It is not a record "as built". This drawing is not intended for use by any other person or for any other purpose than that specified here. Crown Architecture & Engineering Ltd accept no liability whatsoever if this drawing is used by any other person or for any other purpose.

Planning Plans

PROJECT

43 Dawlish Road Reading RG2
7SD

TITLE

Proposed Floor Plans and
Elevations

CLIENT

Zobia Ashfaq

DRAWN BY Sat	CHECKED BY Office	DATE 12/14/25
SCALE (@ A1) 1 : 50	PROJECT NUMBER 131225	
DRAWING NUMBER A02		REV