




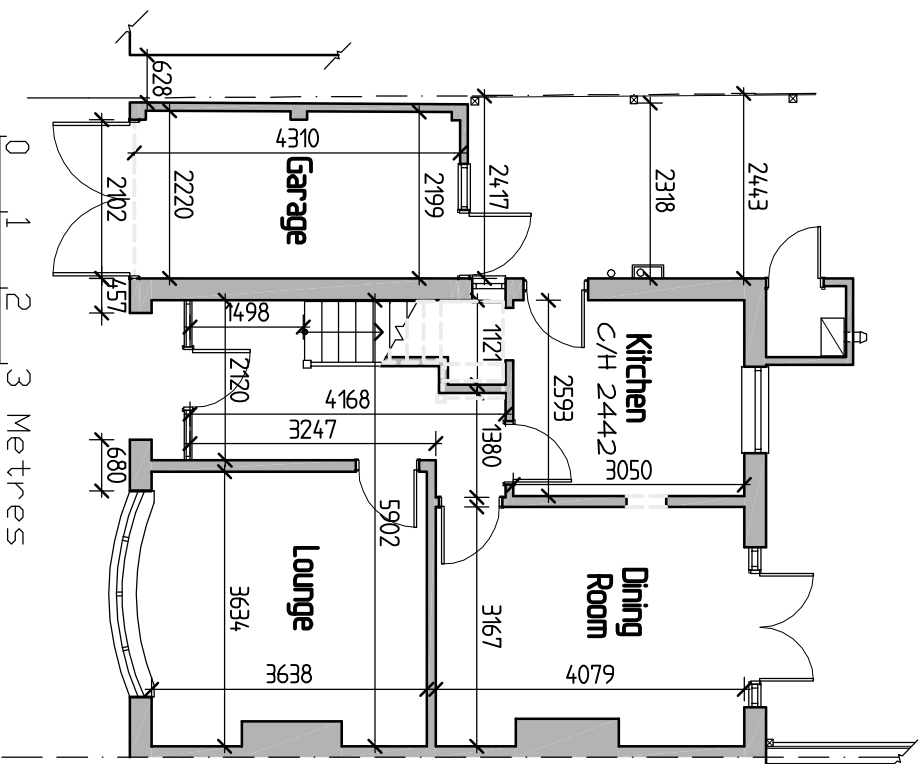


Existing Ground Floor Plan

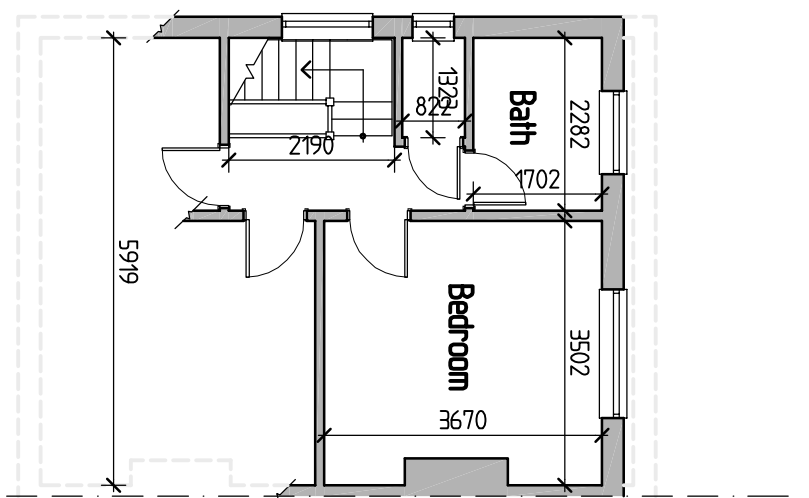


Existing First Floor Plan

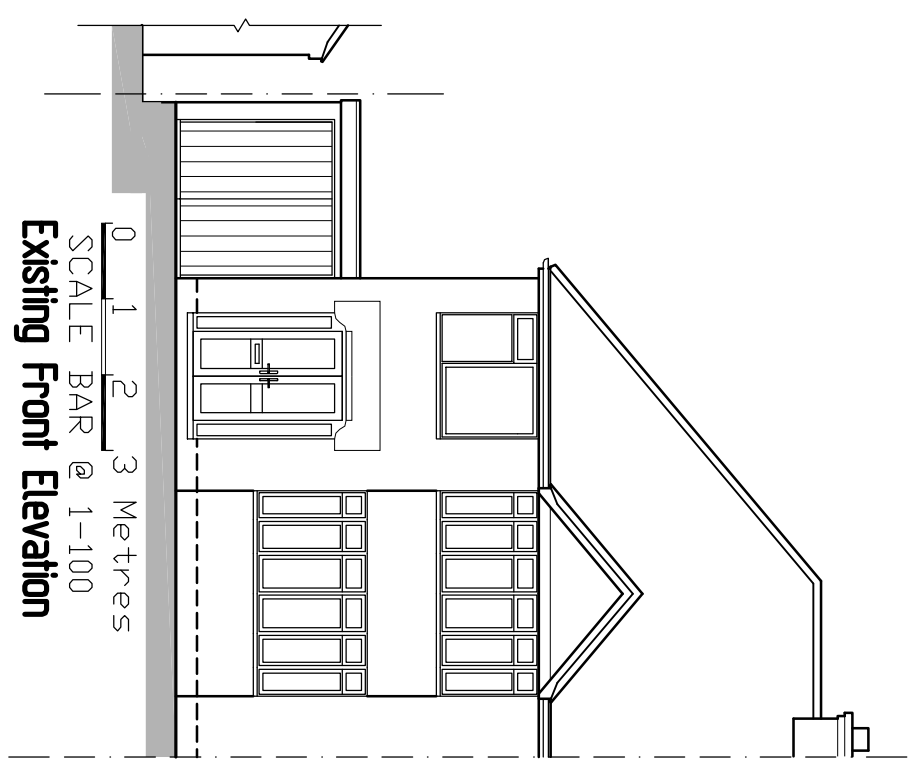


Existing Front Elevation

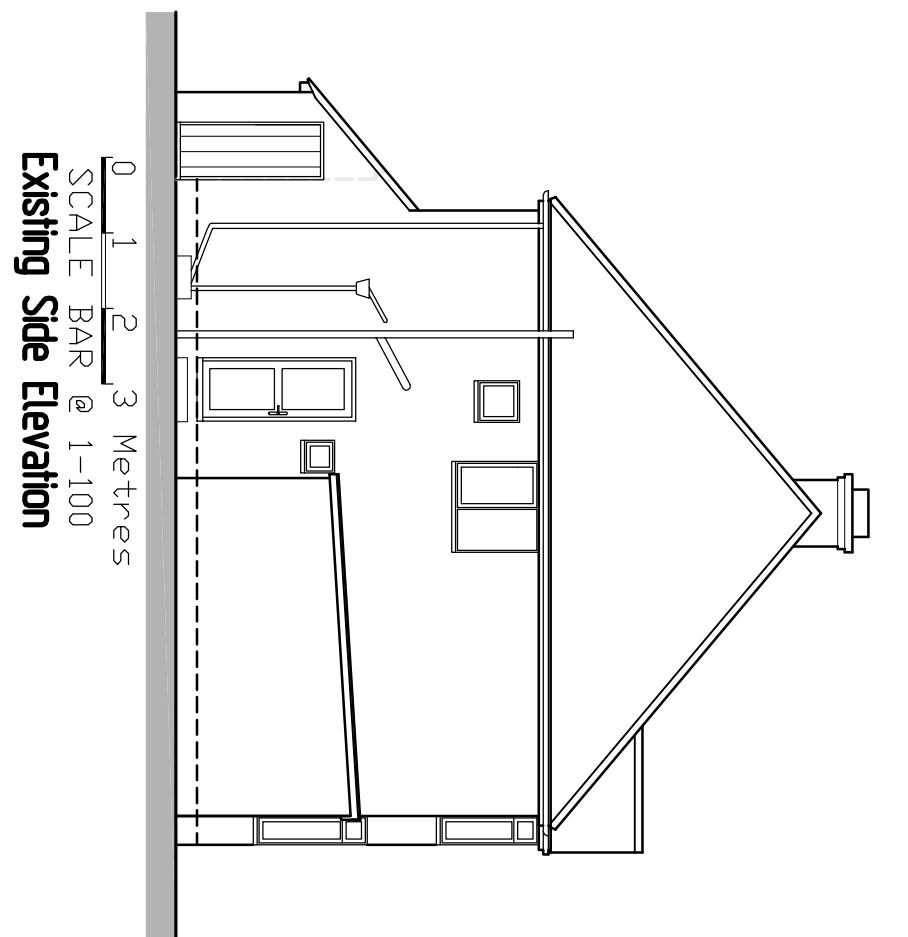


Existing Side Elevation

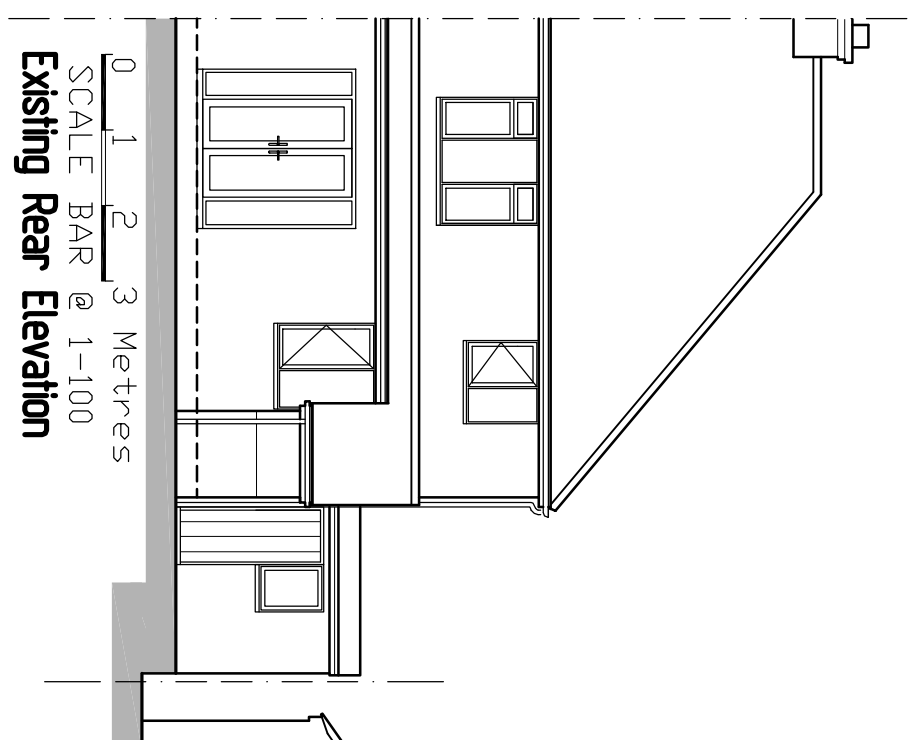


Existing Rear Elevation

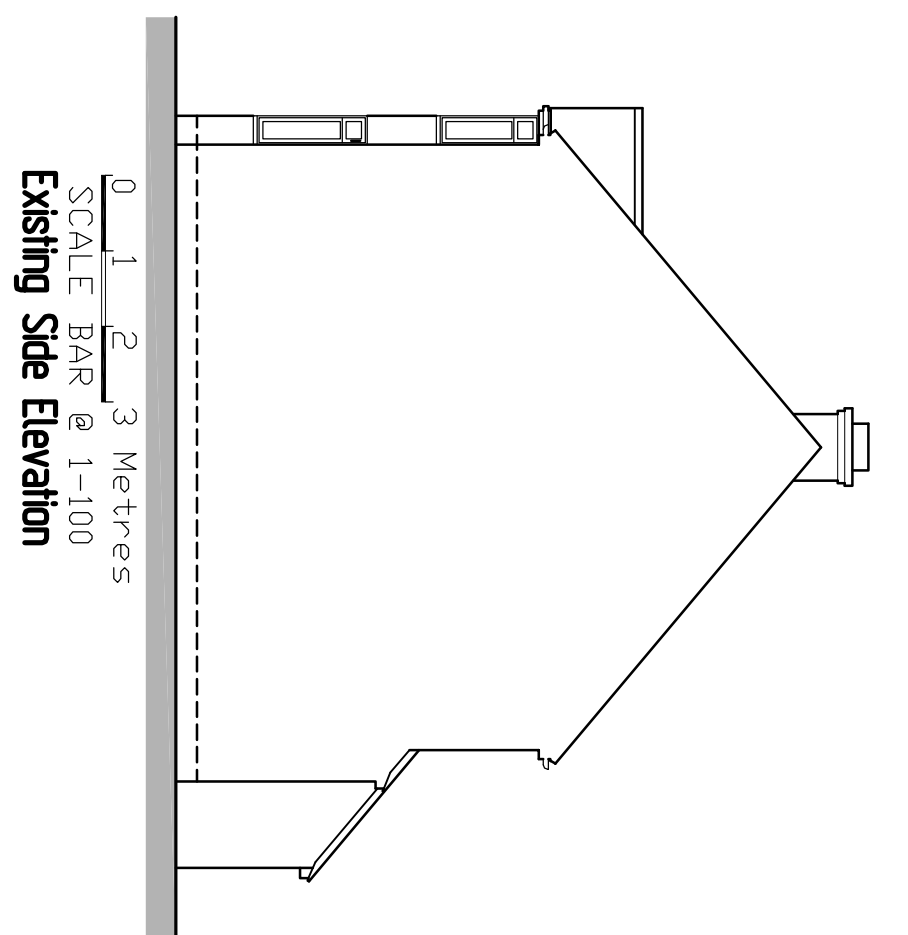


Existing Side Elevation

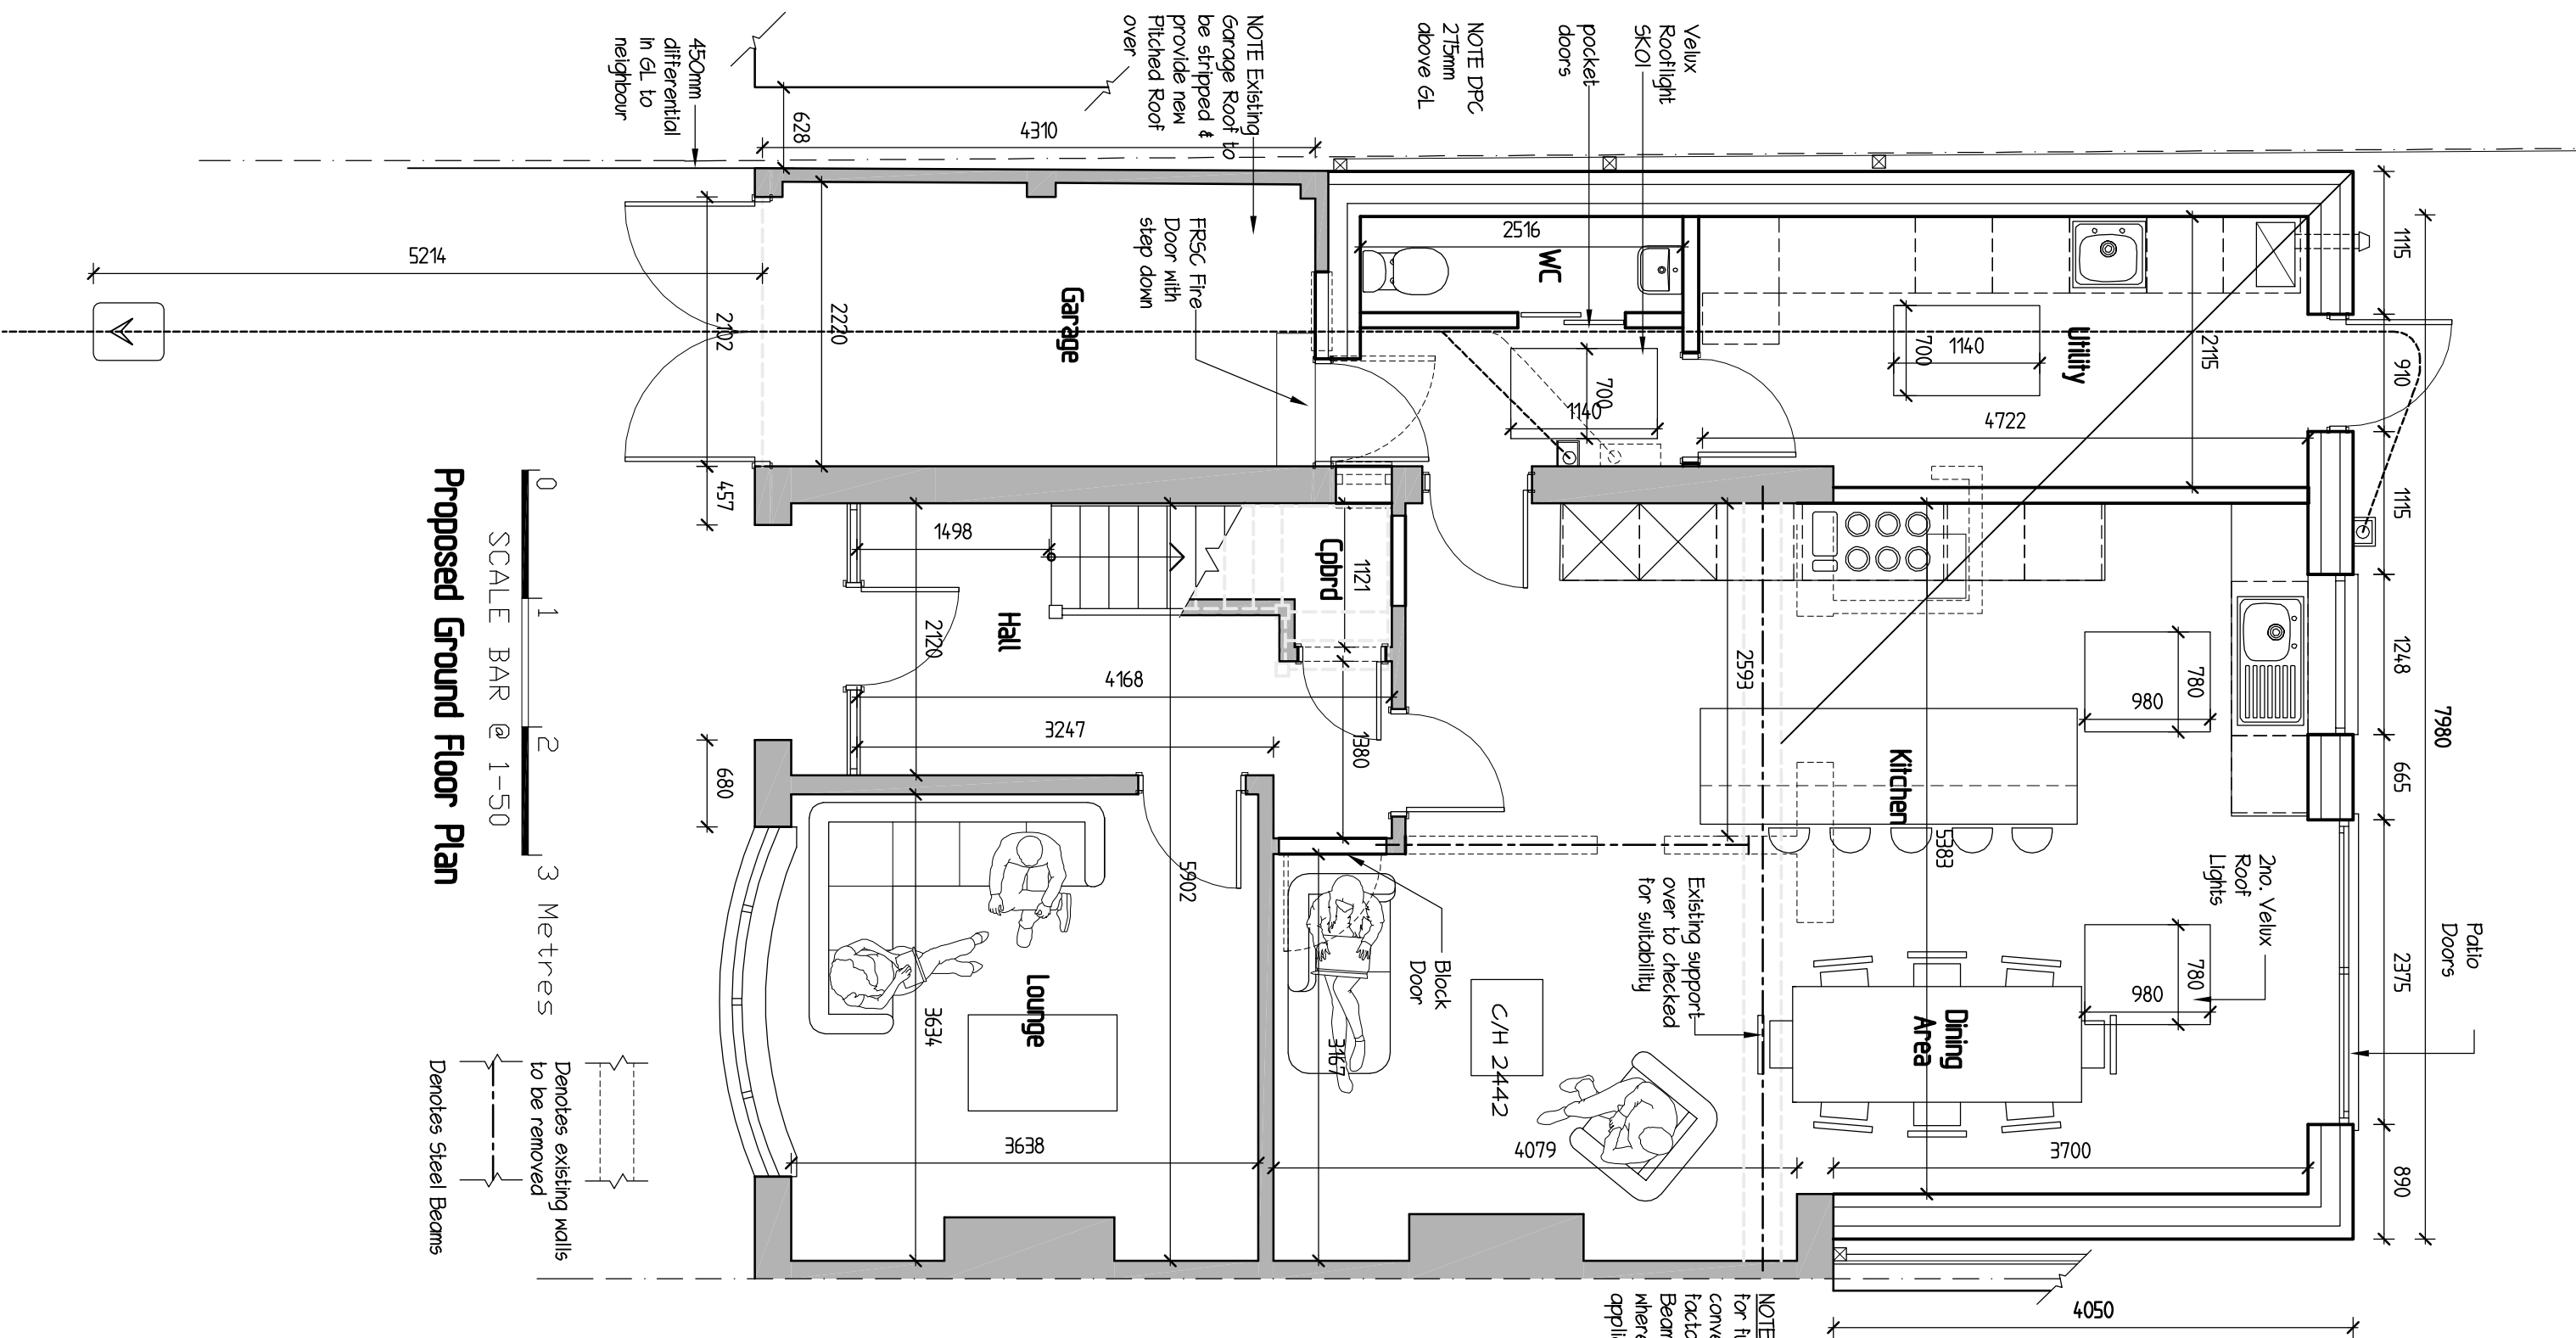


Proposed Ground Floor Plan

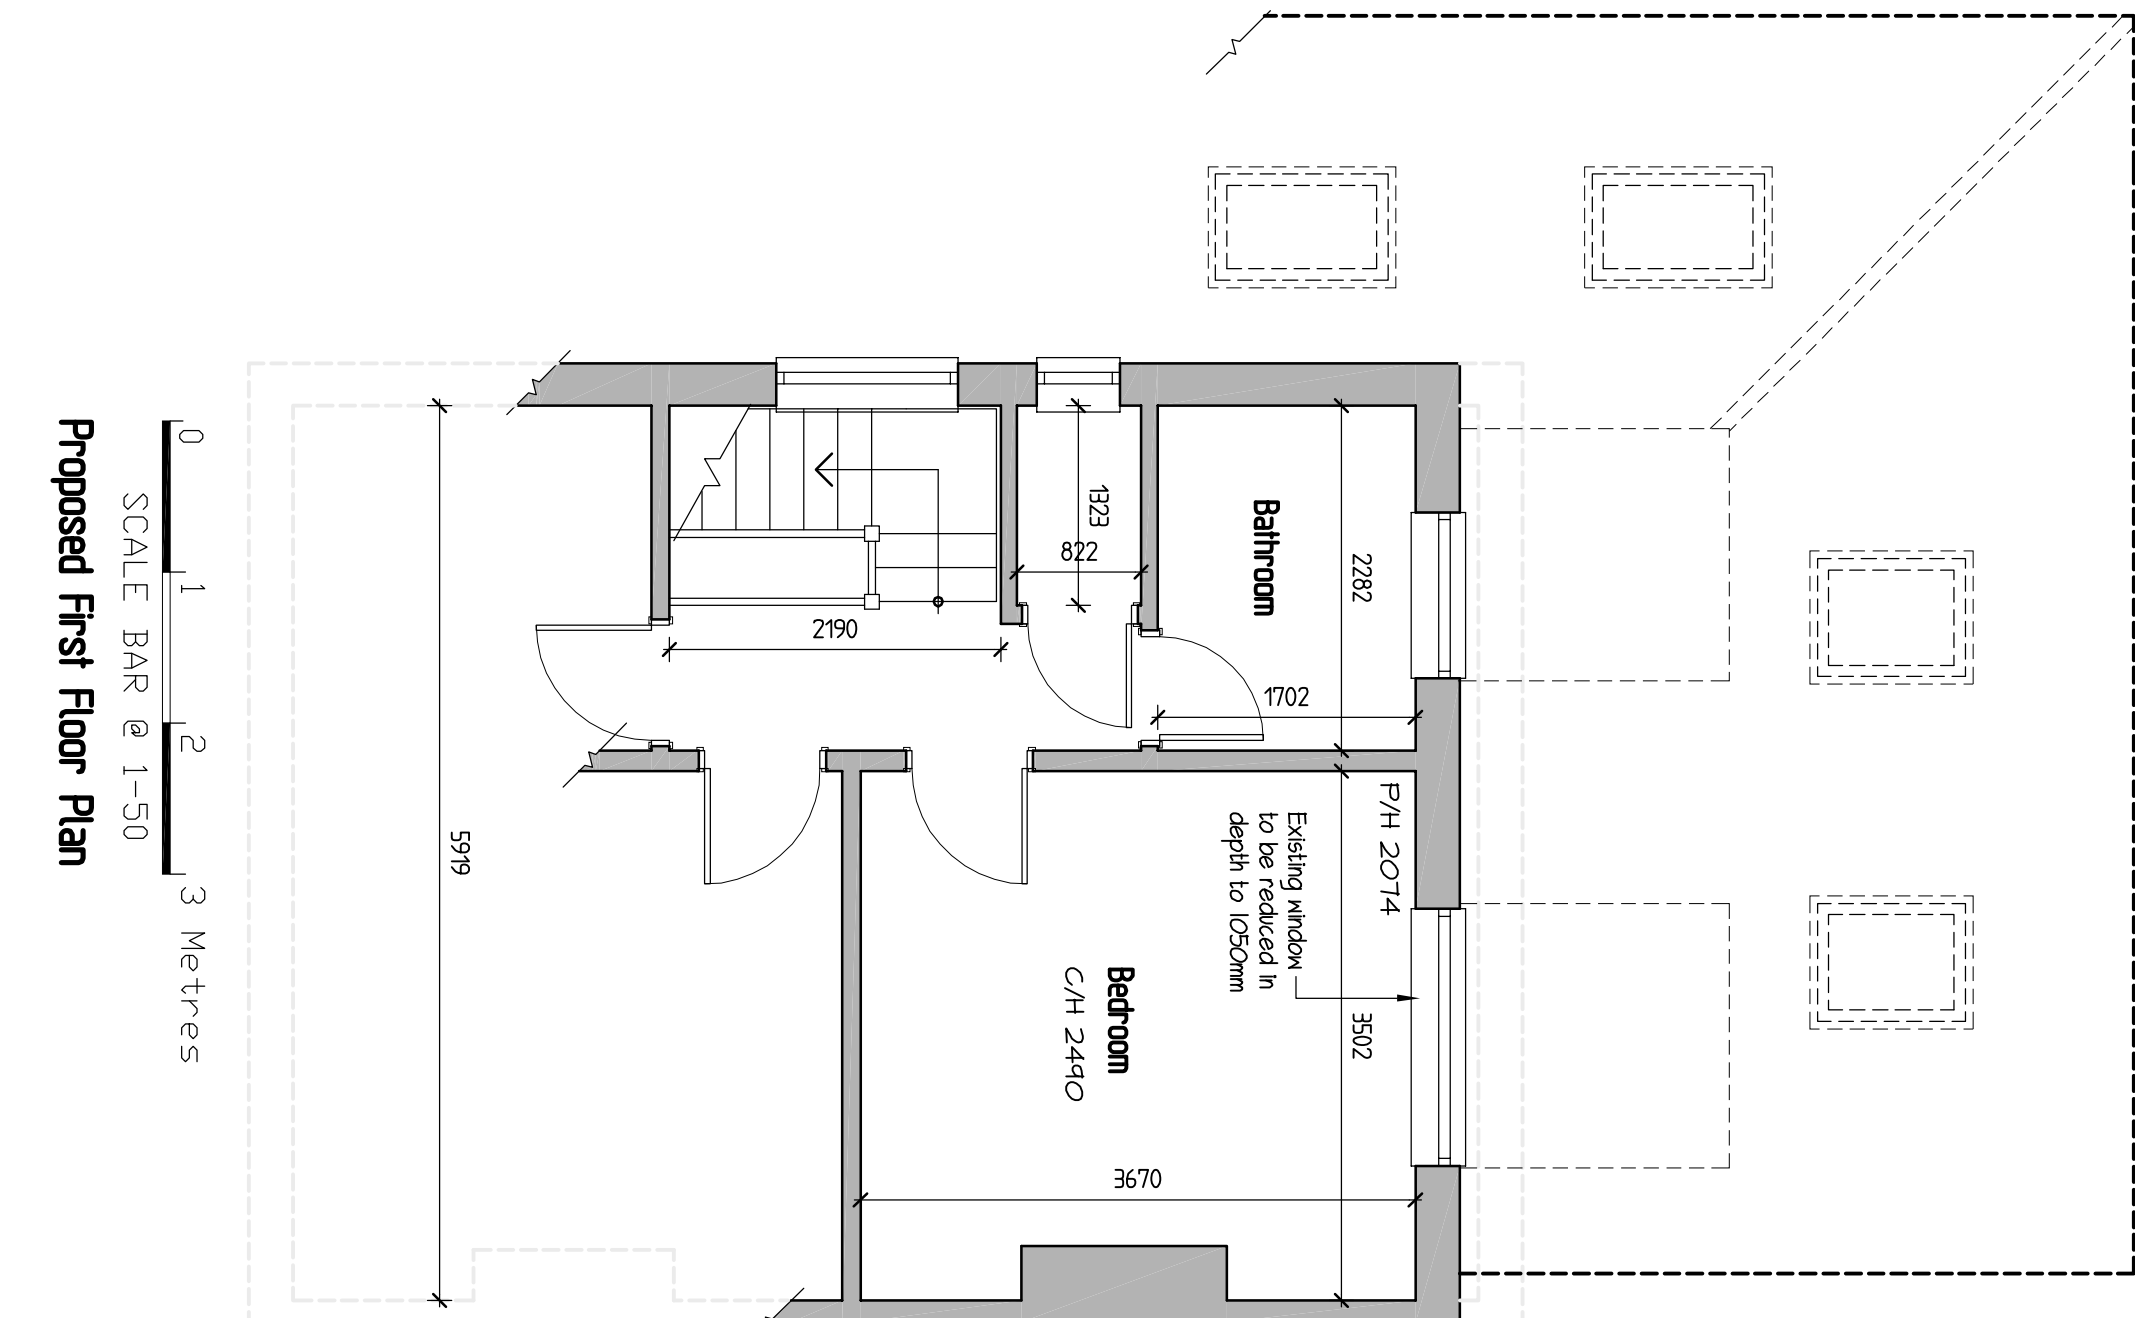


Proposed First Floor Plan

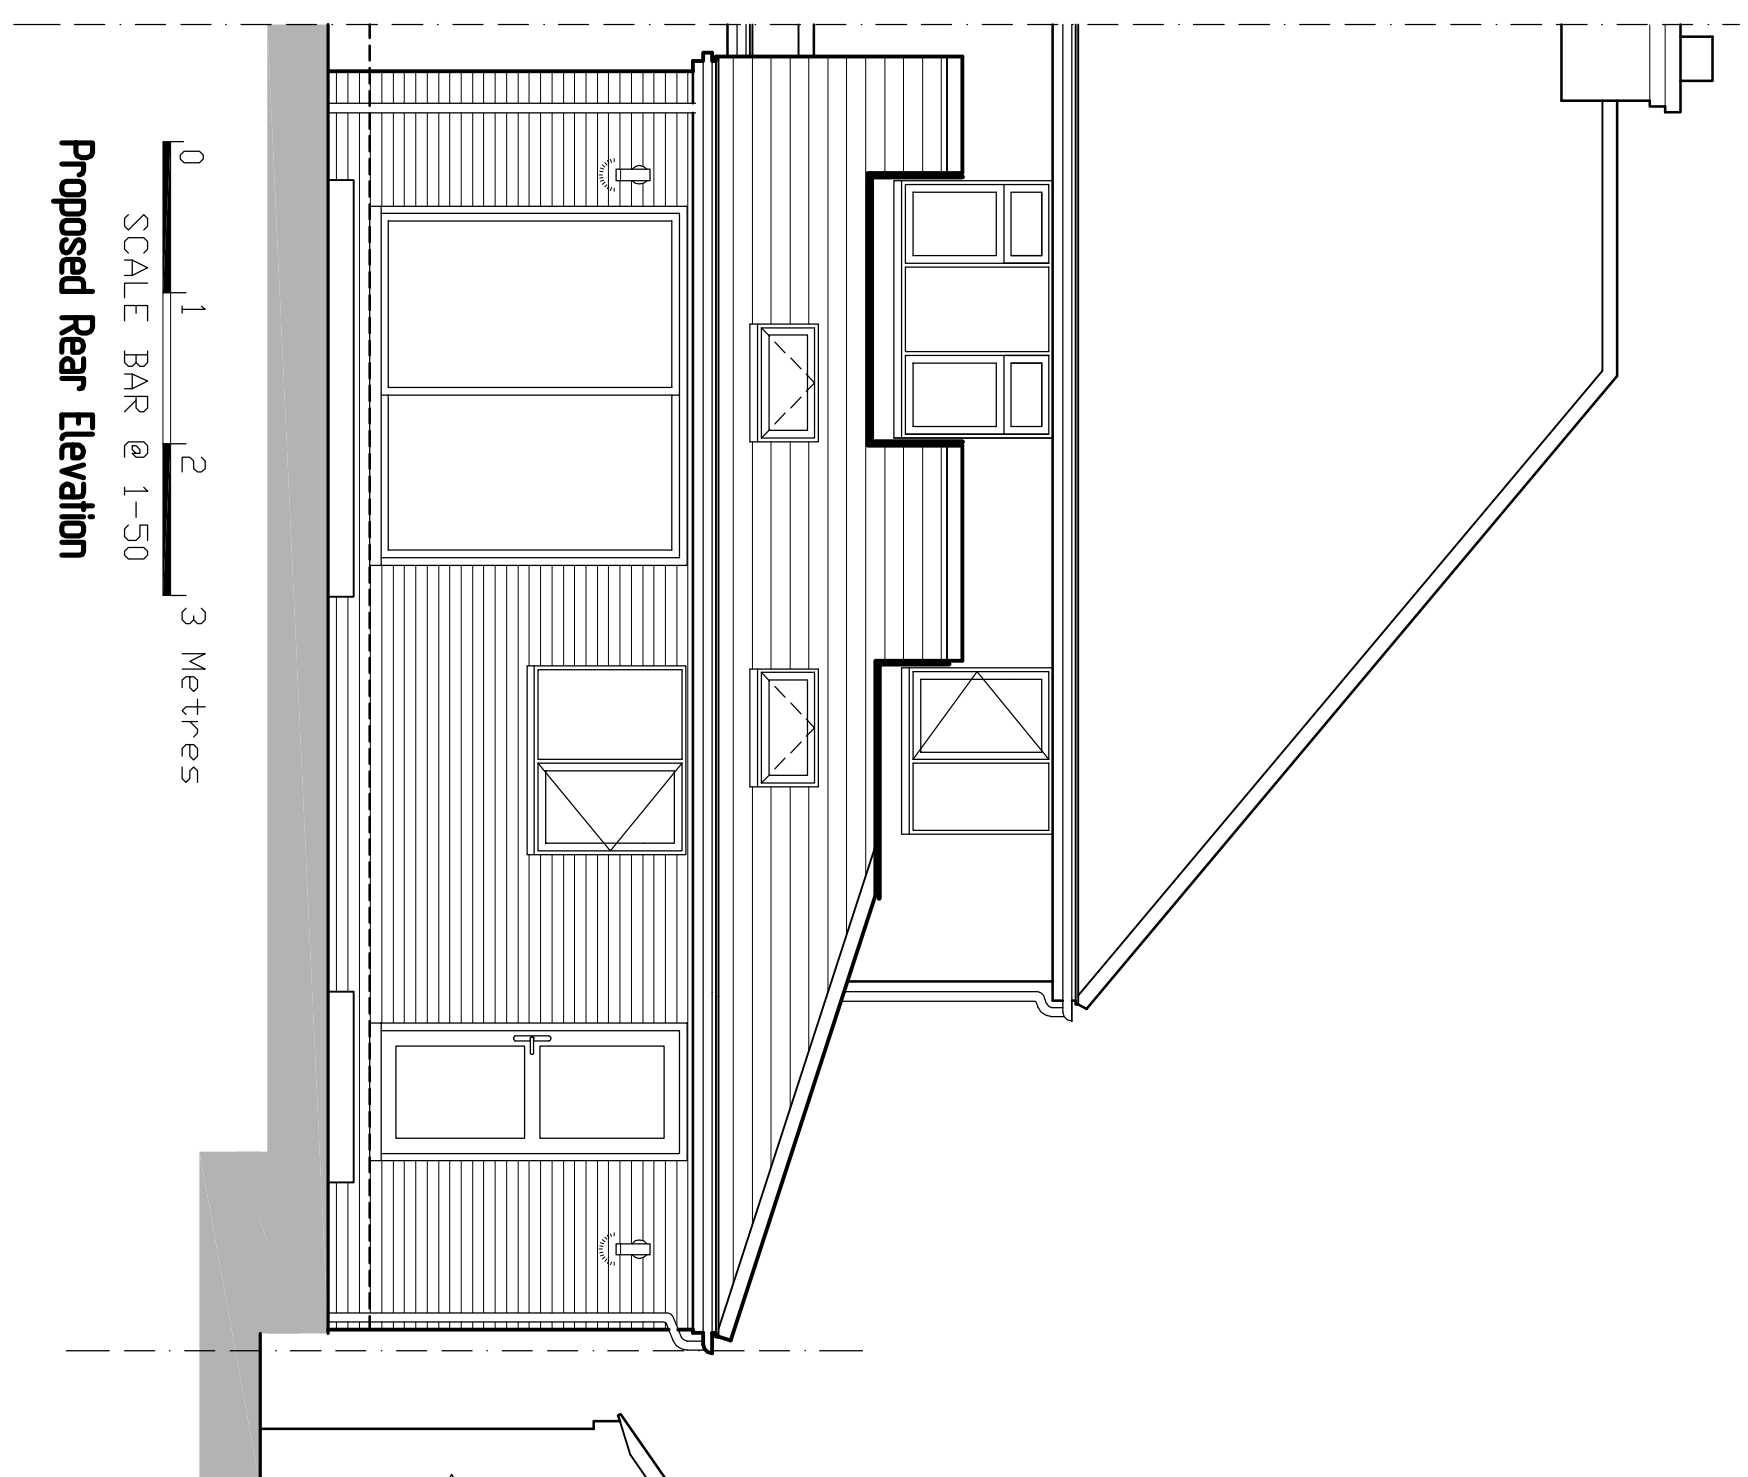


Proposed Rear Elevation

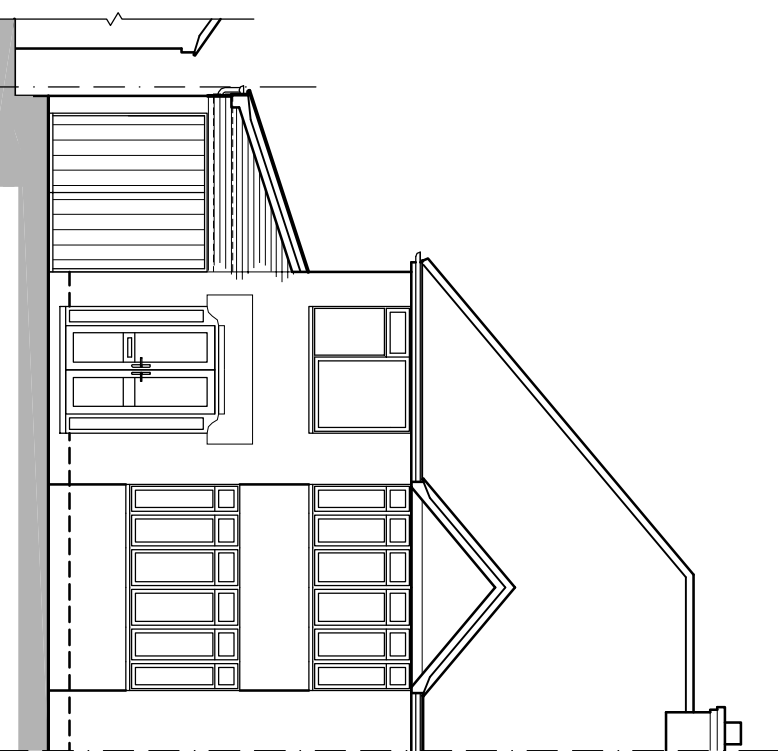


Proposed Front Elevation

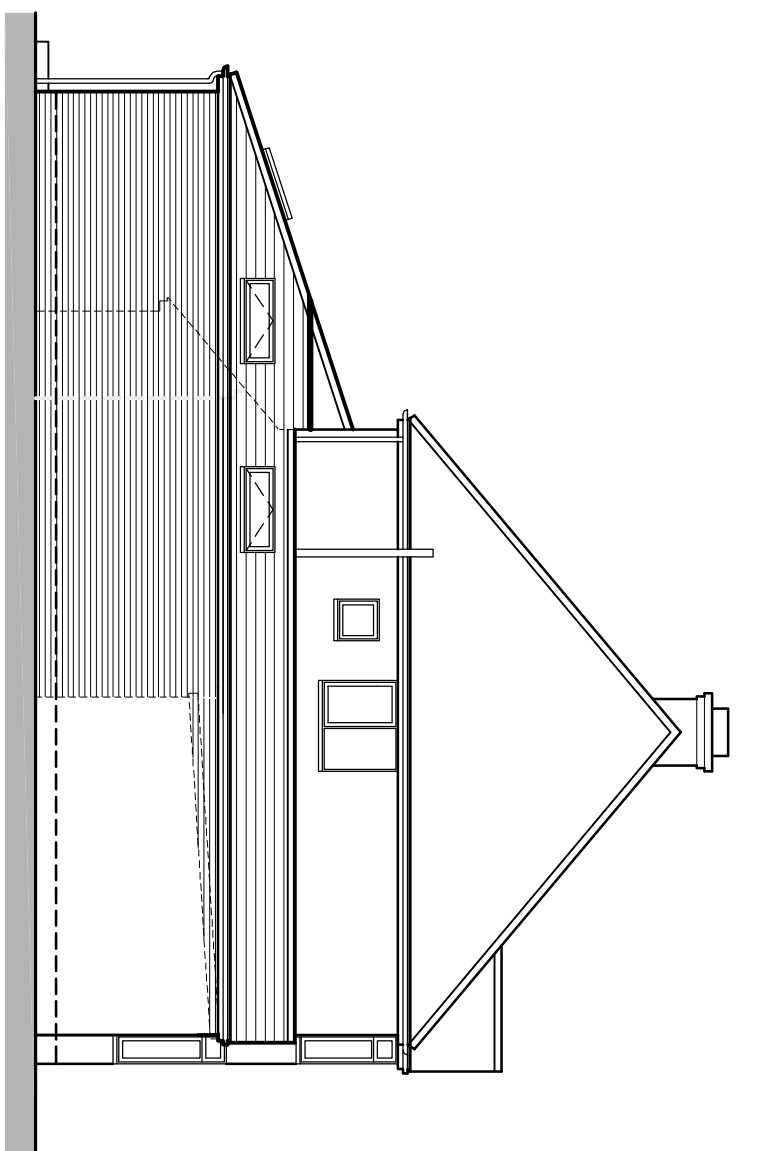


Proposed Side Elevation

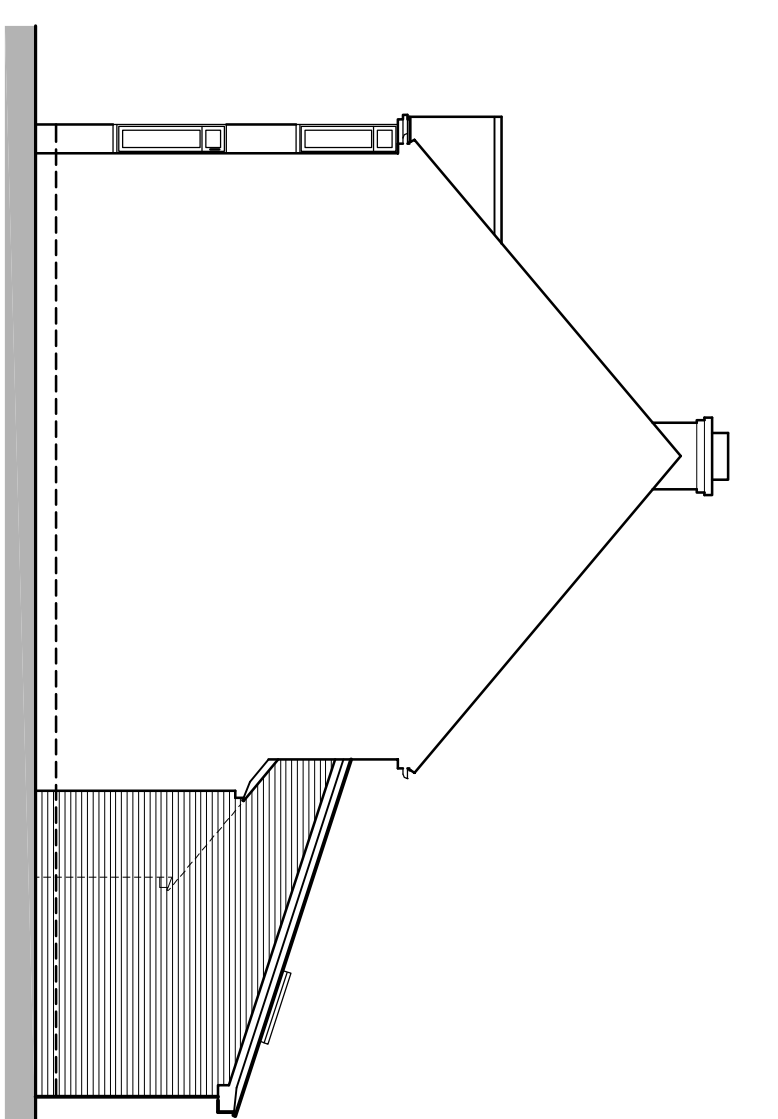

Proposed Side Elevation

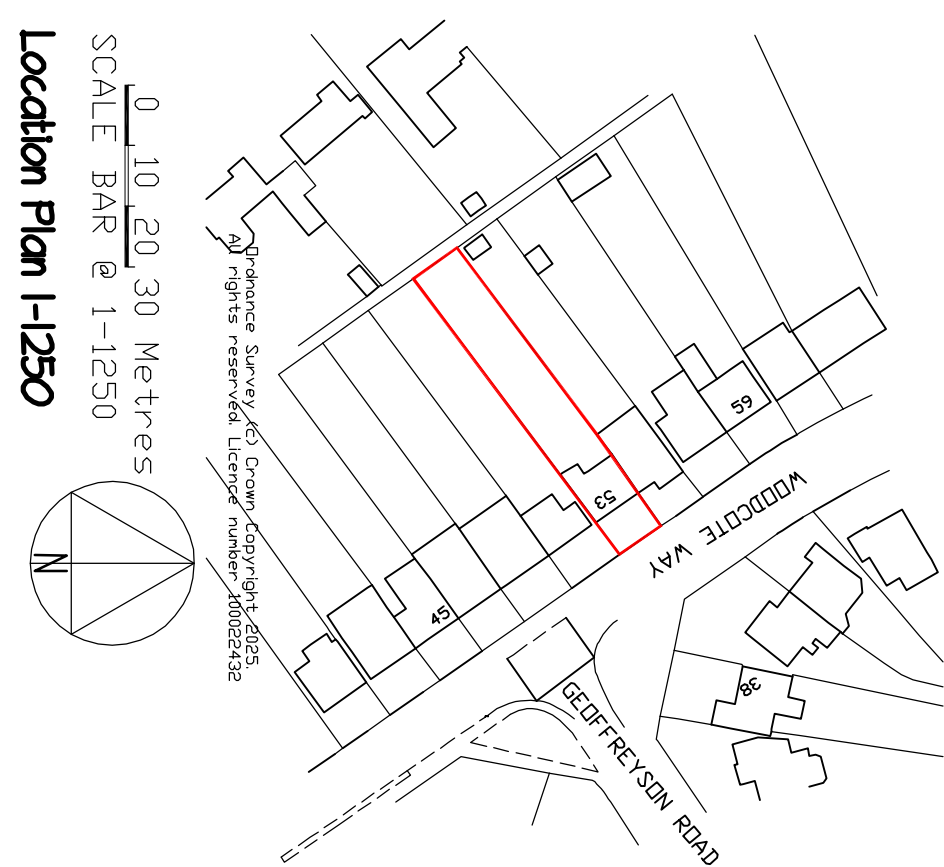

Location Plan I-1250

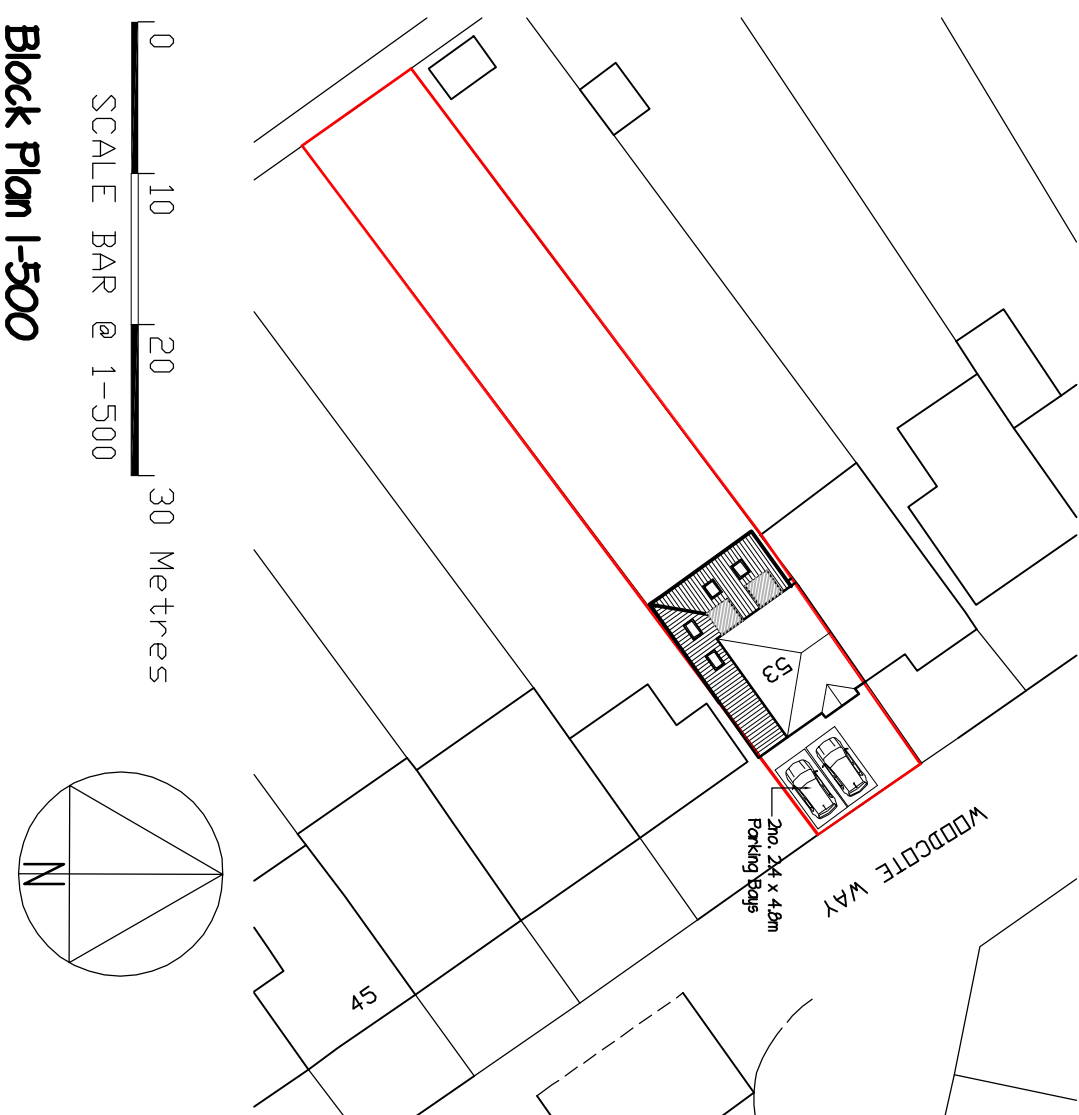

Block Plan I-500

GREG
Building & Design Consultant
Planning, Building Regulations & Structural Design

43 Wandsworth Way,
Tilbury, Reading,
Berkshire RG30 4BU
Tel & Fax 0118 941 6249
Mobile 07967 009862
greg@gregfarrell.co.uk

Rev.	Description	Date
A	Client's updates added	11-12-2025
B	Door & internal layout updates	12-12-2025
C	Client's updates added	13-12-2025

JOB TITLE _____

53 Woodcote Way
Caversham, Reading

TITLE _____

Existing & Proposed Plans & Elevations

SCALE 1:50 I:100 DATE December 2025 DRAWING No. C