



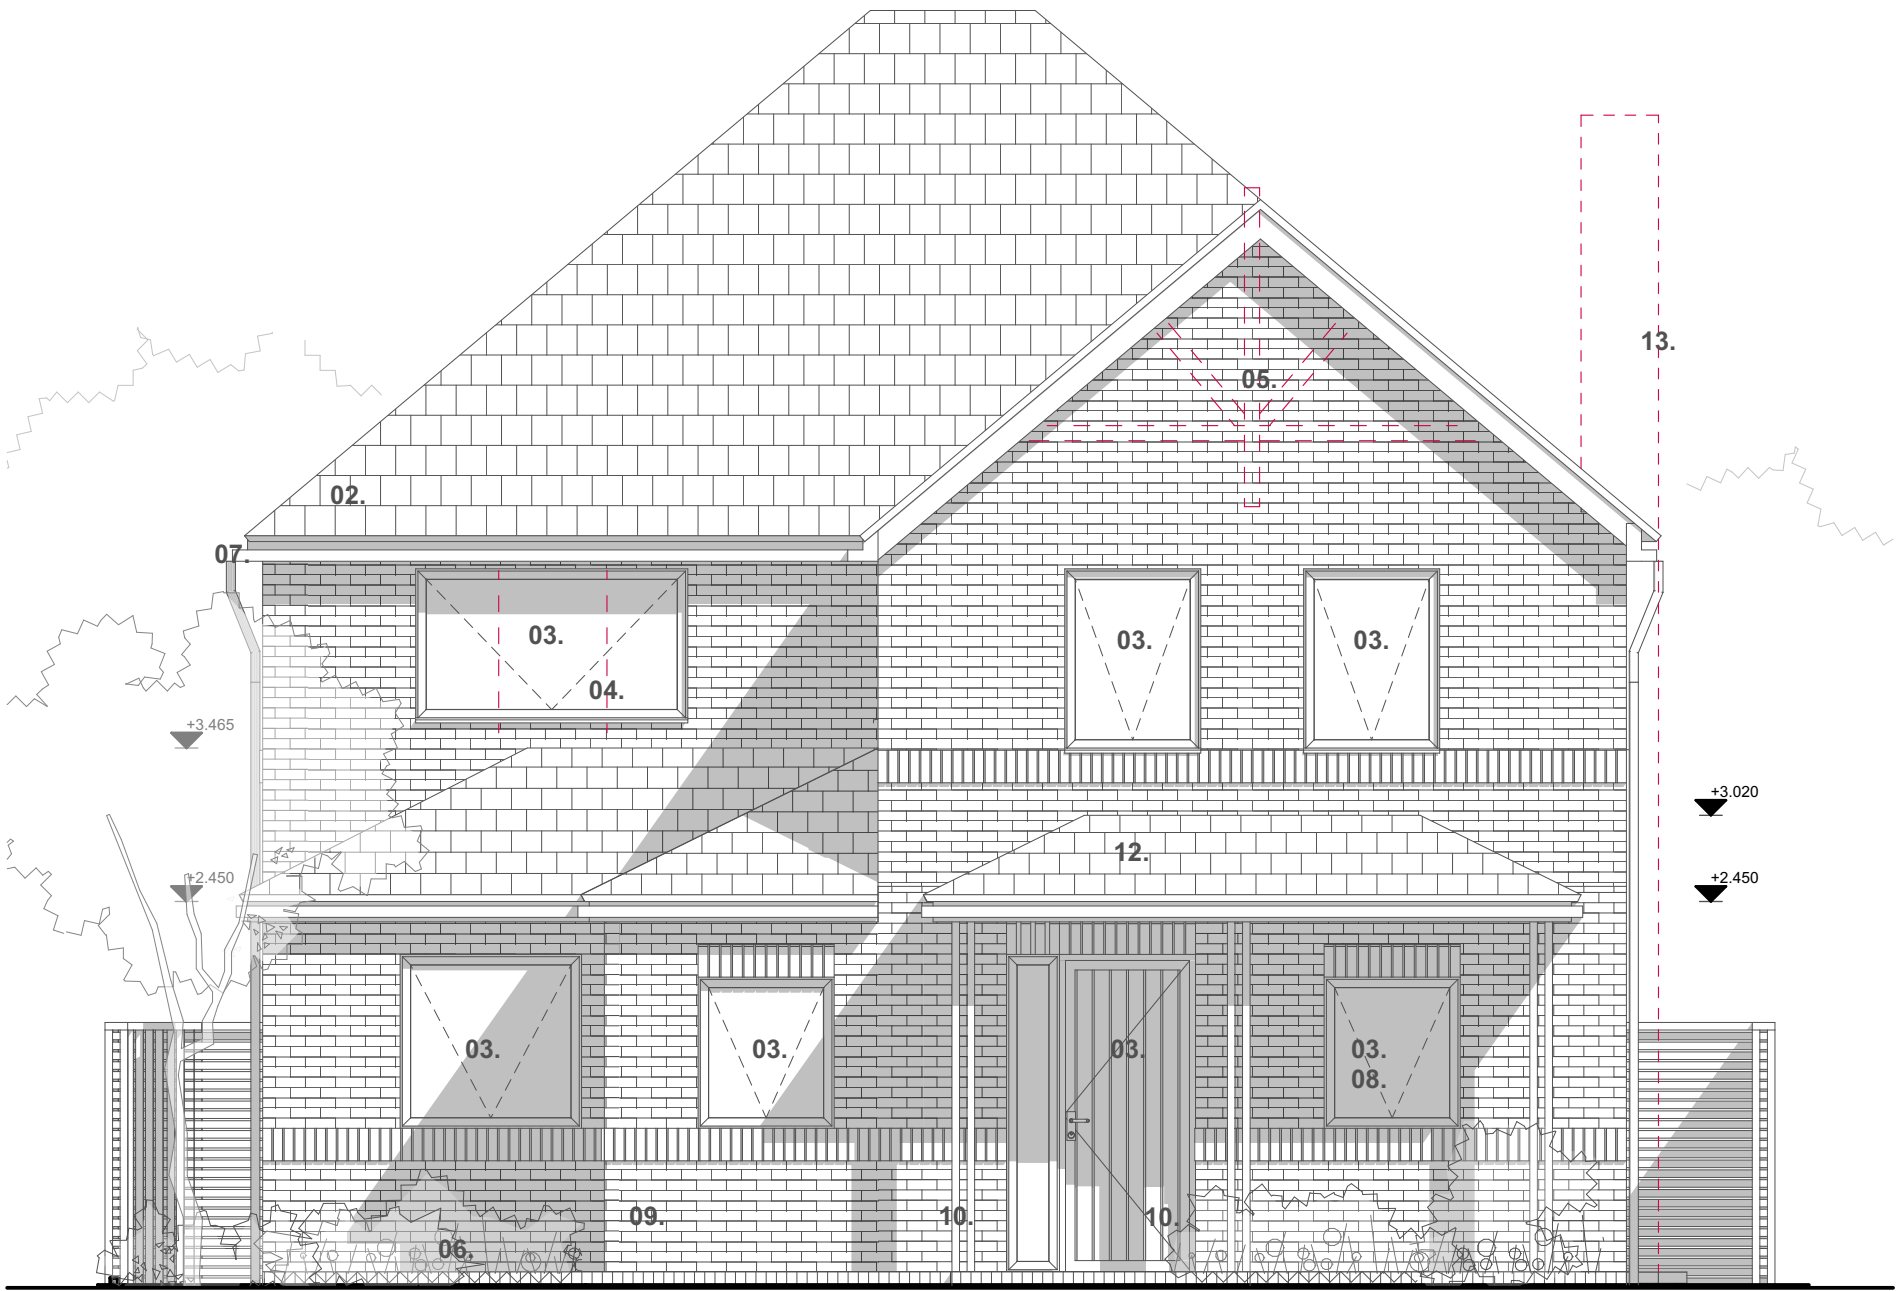

Front Elevation

1:50

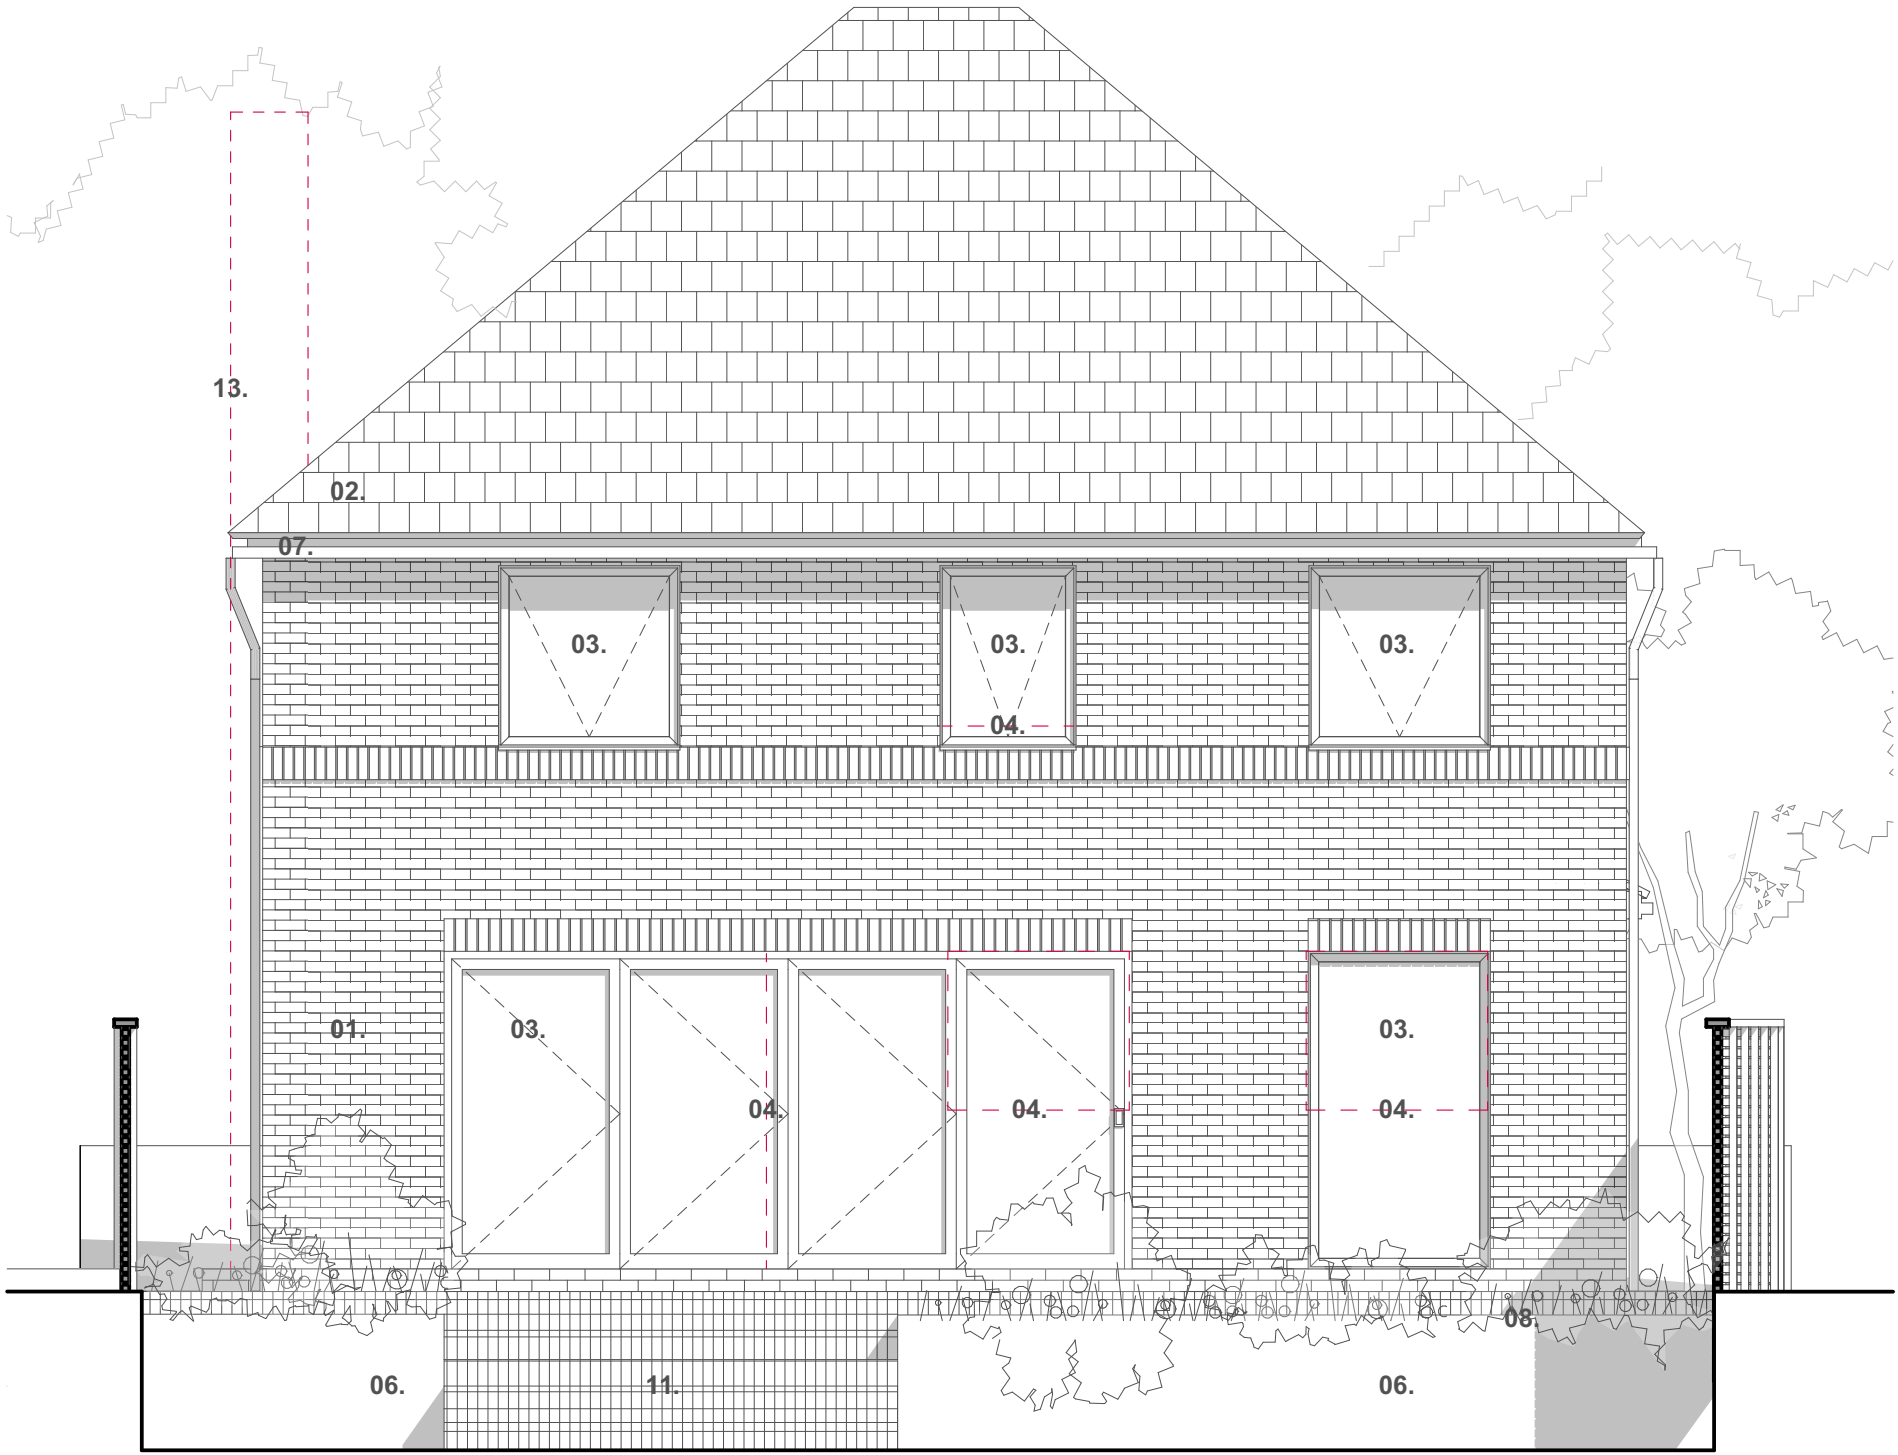

Rear Elevation

1:50

01. Existing Brickwork  
02. Existing Roof tiles  
03. Proposed Aluminium windows and doors  
04. Window opening adjustments  
05. Decorative timber to be removed  
06. Proposed Planter  
07. Proposed new Aluminium box box gutter and downpipe  
08. Obscure Glazing  
09. Brickwork to match exiting  
10. New oak posts  
11. New Garden stairs  
12. Proposed new roof - clay tiles  
13. Chiney to be demolished

**Project Name:** 11 RHIGOS  
**Address:** 11 Rhigos, Emmer Green, RG4 4LF.  
**Status:** Planning  
**Drawing Name:** Proposed Front and Rear Elevation  
**Drawing No.:** A.02.1  
**Scale:** as indicated @ A2  
**Date:** 09/07/2023

| RevID | ChID | Change Name | Date |
|-------|------|-------------|------|
|       |      |             |      |
|       |      |             |      |
All dimensions to be checked on site. This drawing to be read with other drawings and all other consultants drawings and specifications. This drawing has been produced for specific client identified below and NOT to be used by any other person or for other purpose then intended. All drawings and specifications are Outset Think copy write. Please report any discrepancy on the drawings.

**OUTSET THINK**  
ARCHITECTS

The White Building, 33 King's Road, Reading, RG1 3AR. | silviu@outsetthink.co.uk | 0743 2658 875