



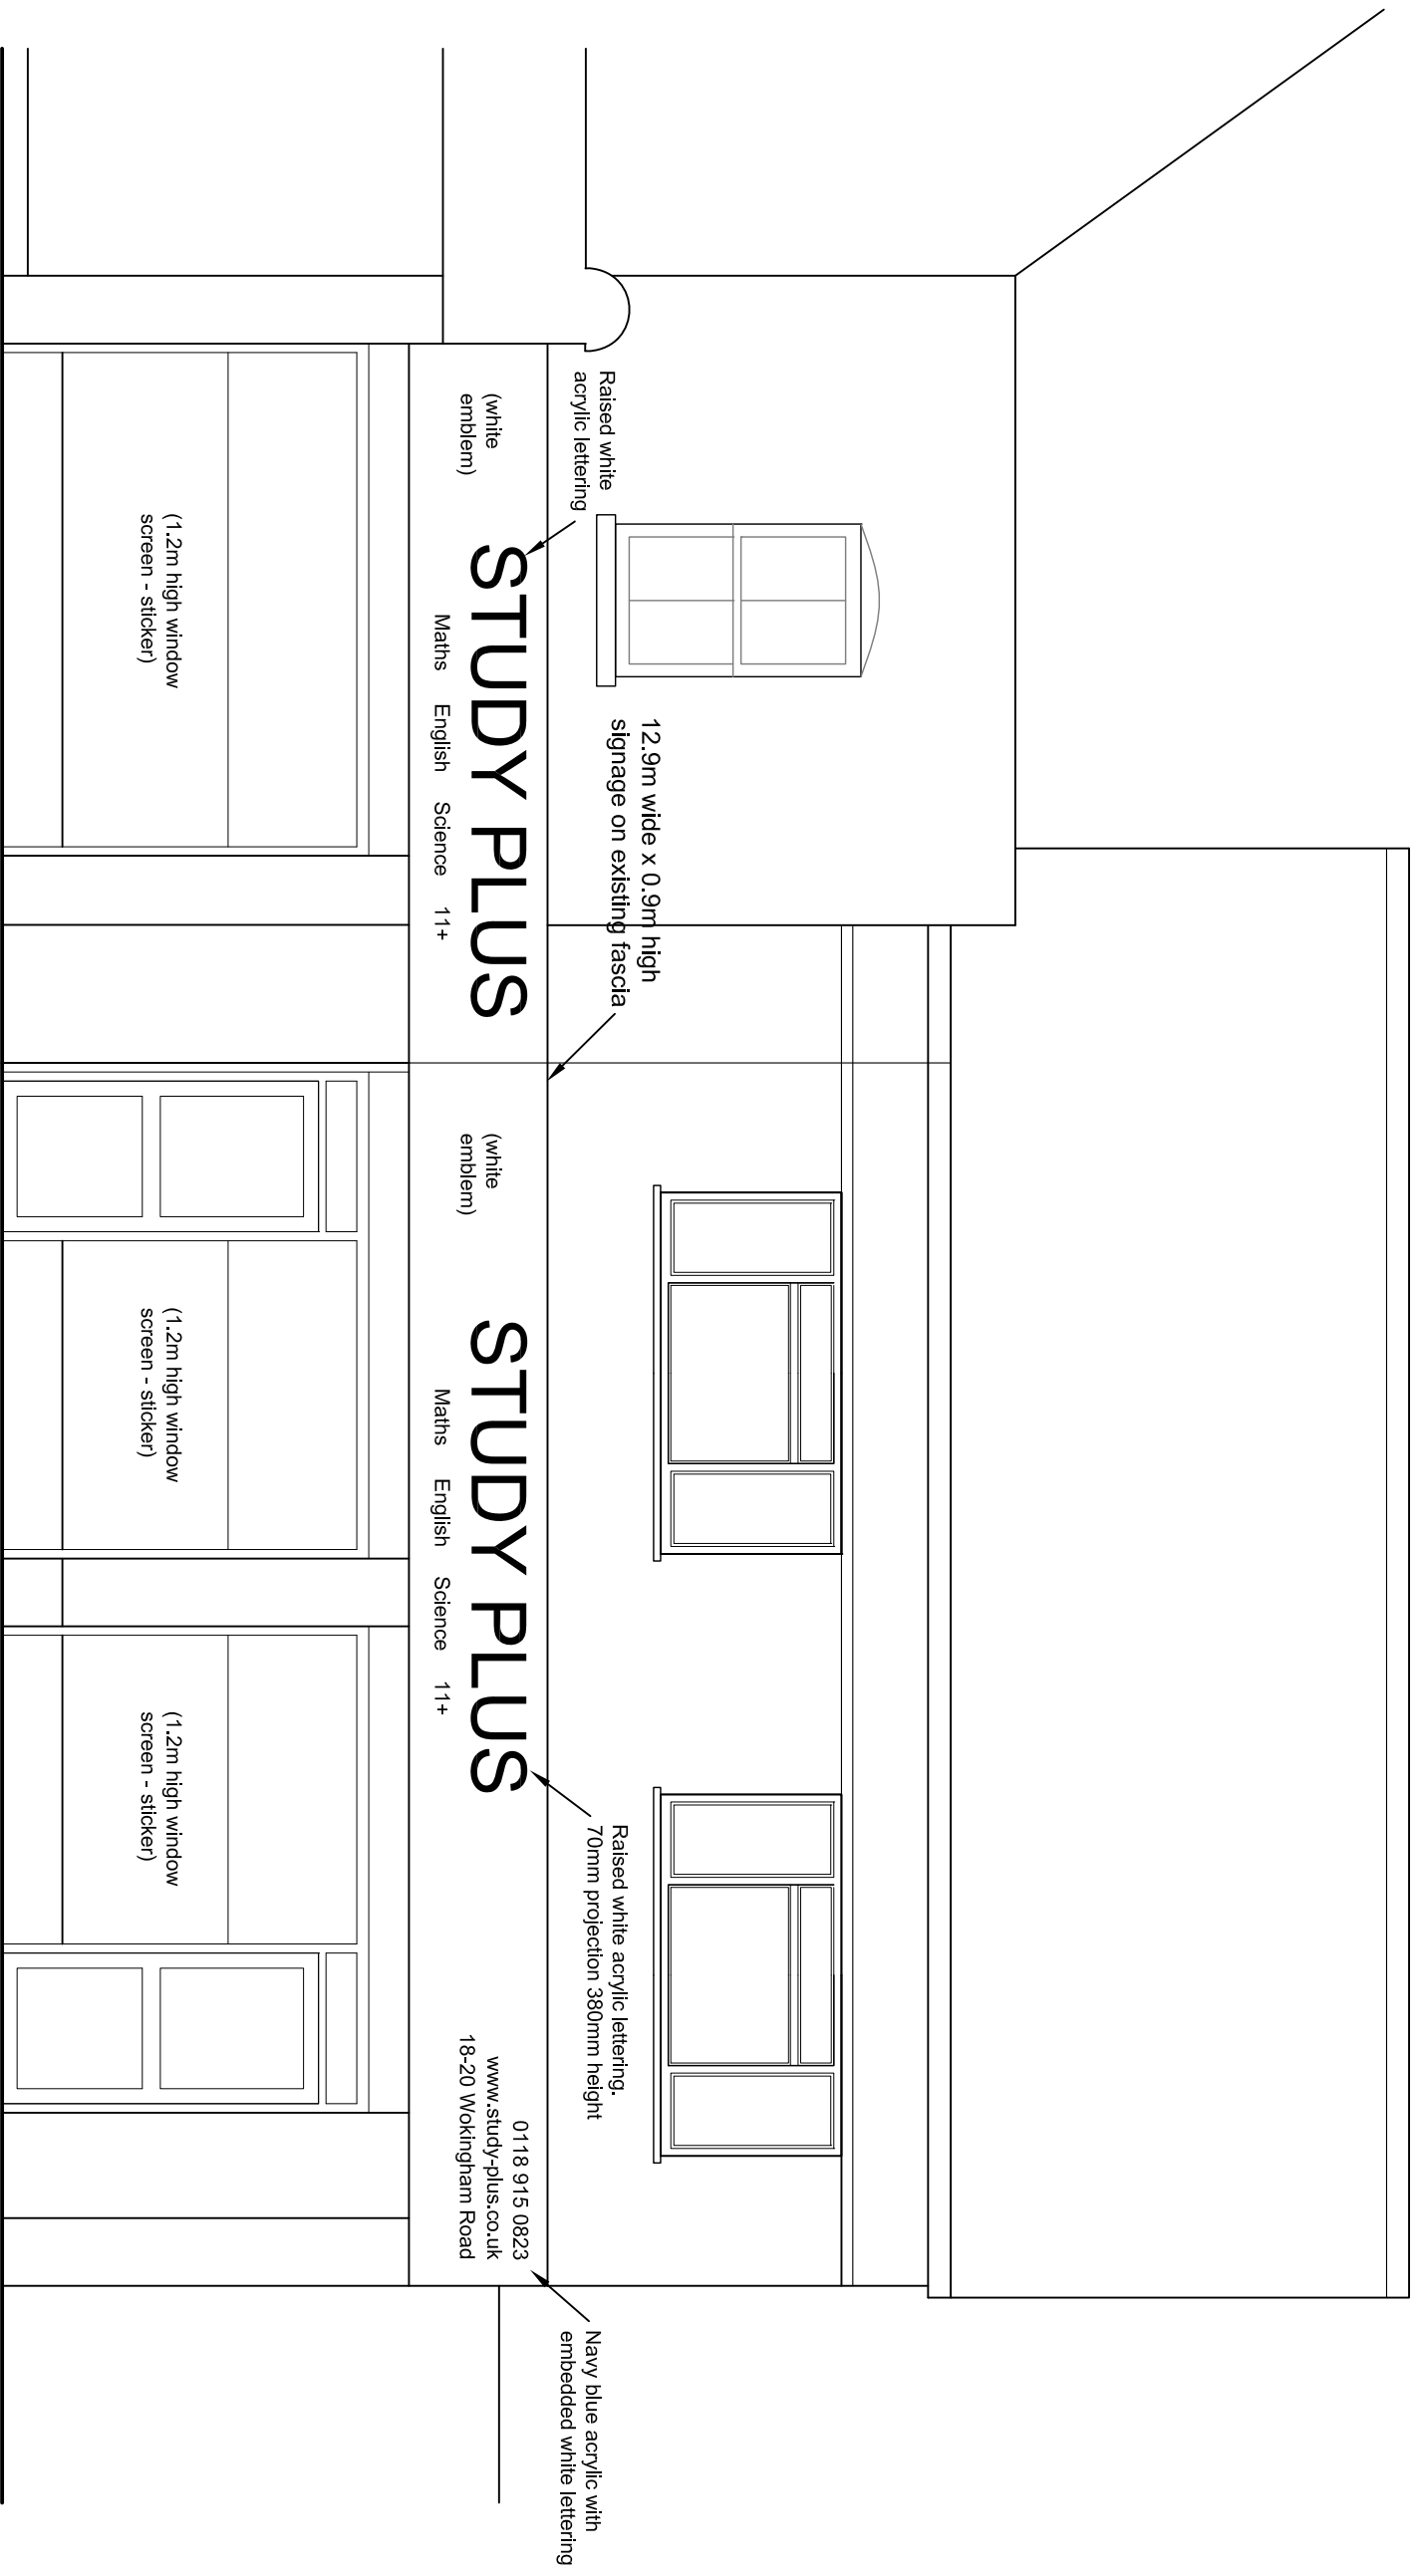

FRONT ELEVATION

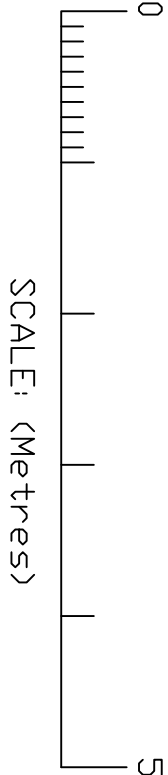

SCALE: (Metres)

 The Woolhampton Design Centre Station Road, Woolhampton, Reading, Berkshire RG7 5SE Tel: 0118 9713 383				18-20 Wokingham Road, Reading, RG6 1JQ Advertisement Signage Front Elevation					
SIZES 1:50 @A3		DRAWN NJB		DATE DEC.25		DRAWING No. 25/06/05		REVISION	