



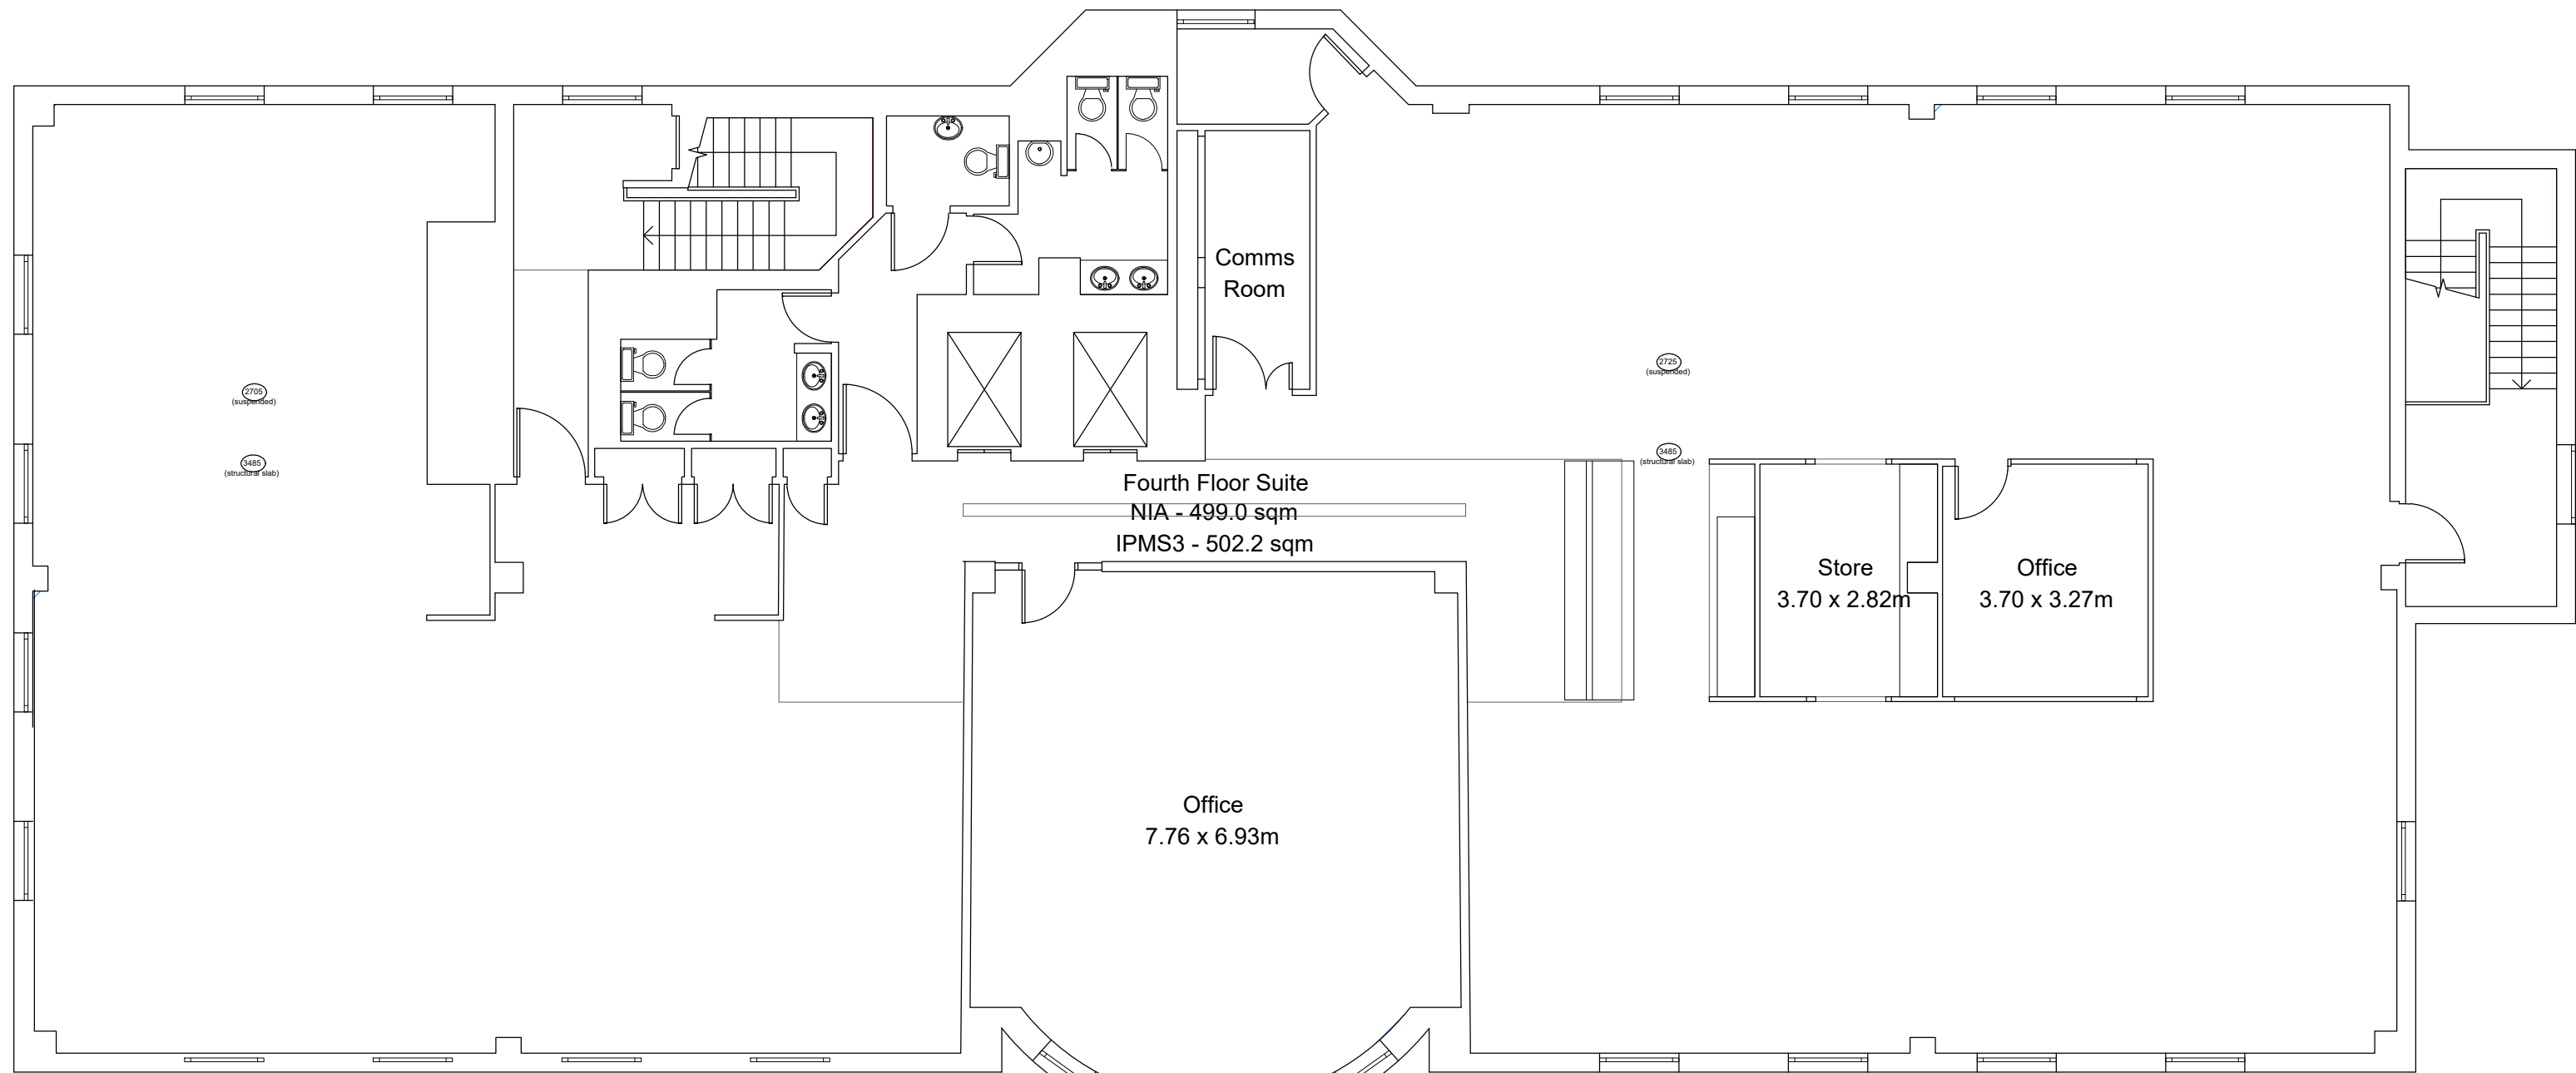


Fourth Floor
GIA - 589.4 sqm

PROPOSED FOURTH FLOOR
A1@1:100

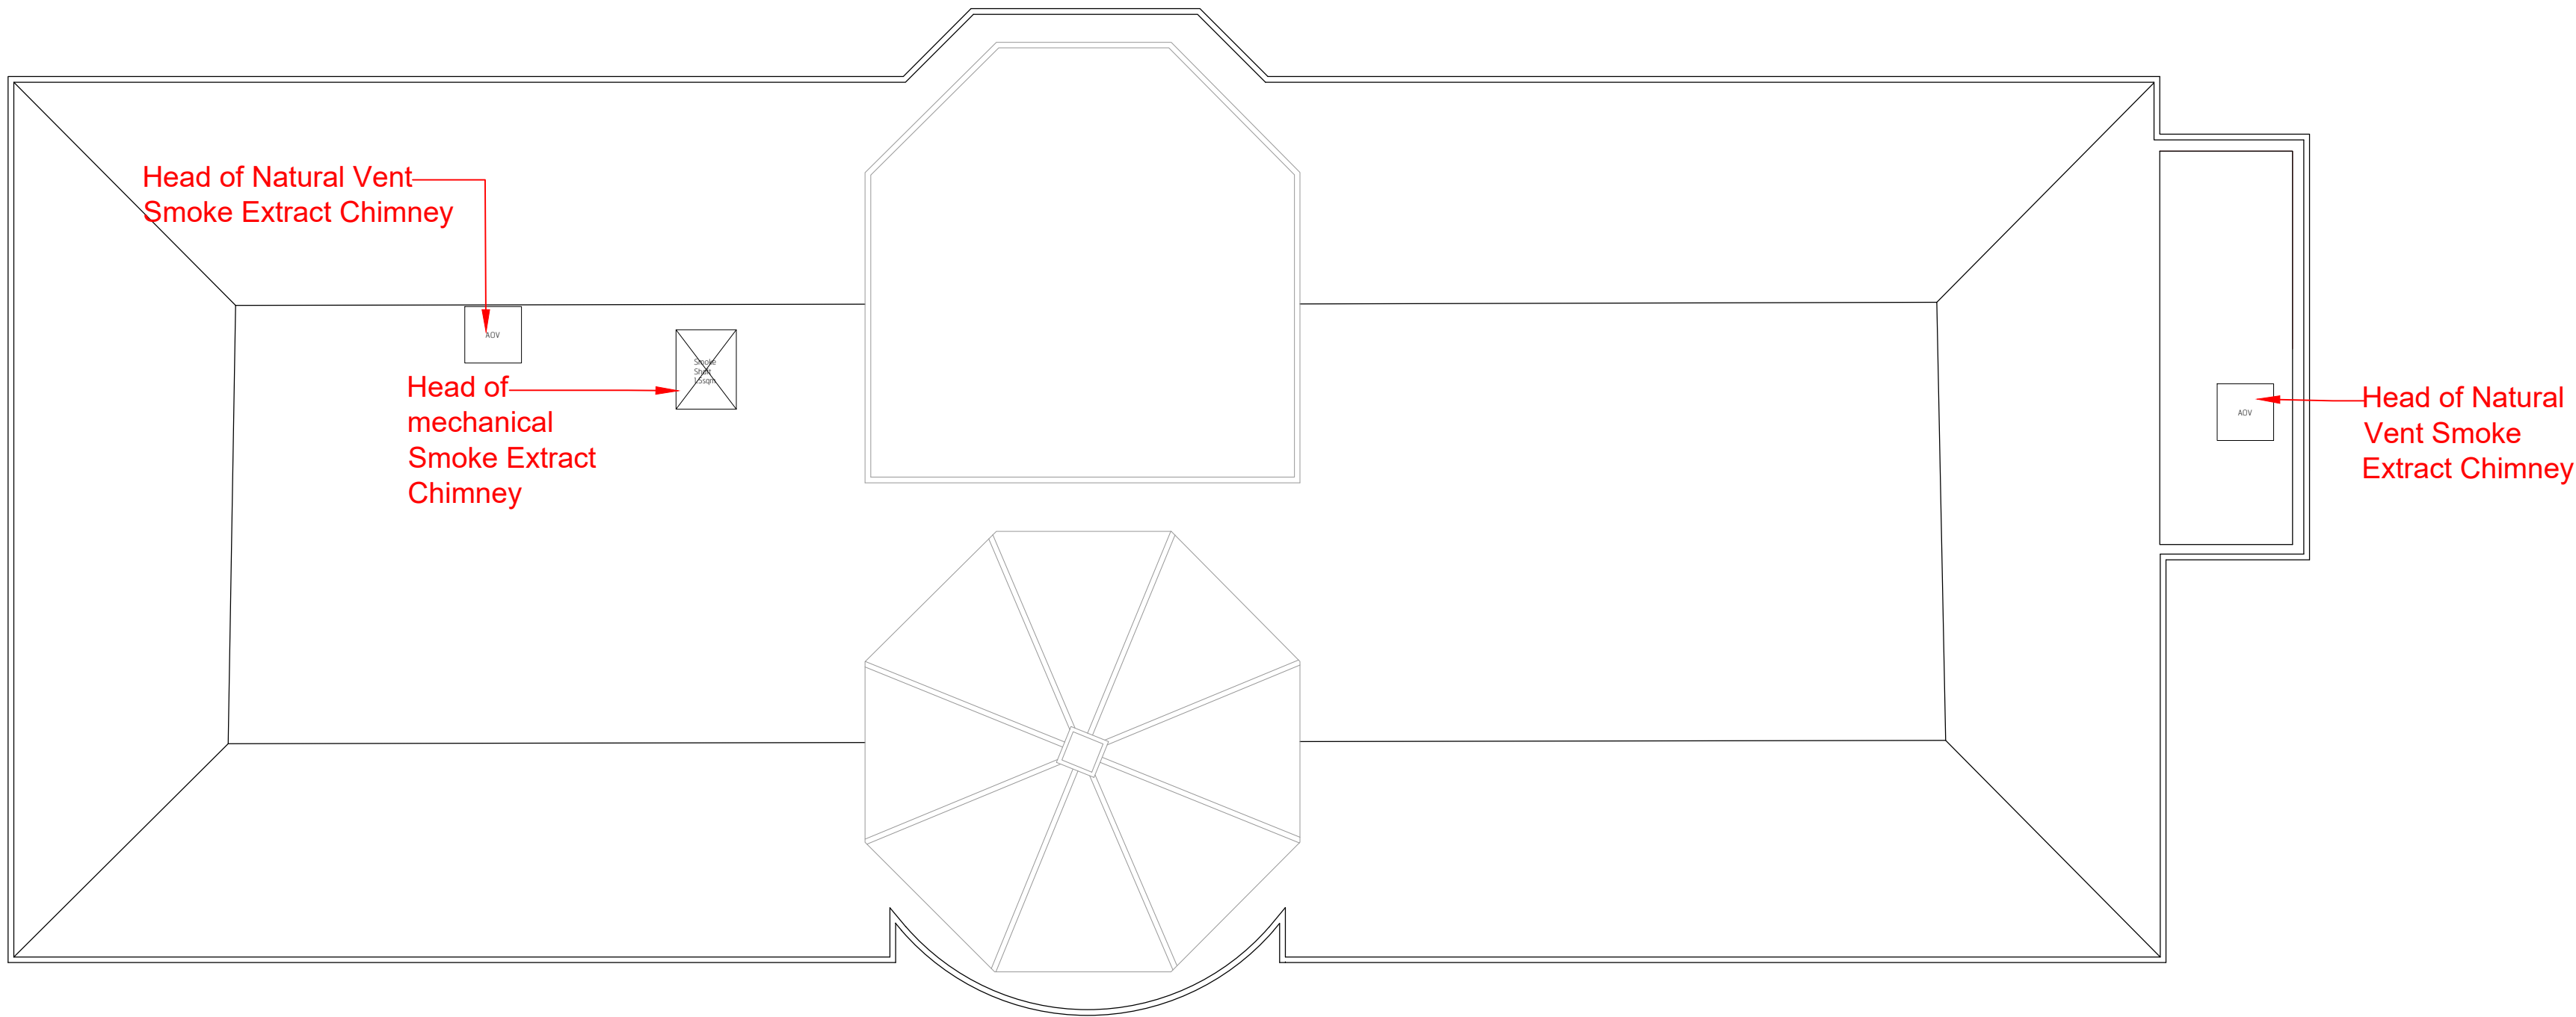

PROPOSED ROOF FLOOR
A1@1:100

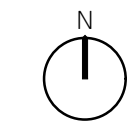

Brooks Murray Architects
41 Tubernacle Street, London, EC2A 4AA
+44 (0)2077399555 admin@brooks-murray.com

brooks
murray

CLIENT:
PRIVATE CLIENT

JOB:
BETA BUILDING
READING
RG1 3ES

DRAWING TITLE:
PROPOSED
FOURTH FLOOR PLAN

SCALE:
1:100 @ A1

DATE:
OCTOBER 2025

STATUS:
PLANNING

DRAWING NUMBER:
1364.6 -103

REV:

ISSUED BY:
MD

