

EXTERIOR DOOR SCHEDULE:

No./*	LOCATION/DRAWING	DESCRIPTION/PHOTO/NOTES	
EXDG.01 *	- Ground Floor Plan Drawing No: 331 - Elevation Drawing No: 480 - 27 - 28 Market Place - Residential Entrance	- Shopfront existing external Timber Door to be retained and repaired, with fan light incorporated, entrance to residential Apartment 3 staircase - Finishes to match existing	GROUND FLOOR
EXDG.02 *	- Ground Floor Plan Drawing No: 331 - Elevation Drawing No: 480 - 27 - 28 Market Place - Retail Unit 1 Entrance	- Shopfront existing external Timber Door to be retained and repaired - Finishes to match existing	
EXDG.03 *	- Ground Floor Plan Drawing No: 331 - Elevation Drawing No: 480 - 27 - 28 Market Place - Retail Unit 2 Entrance	- Shopfront existing external Timber Door to be retained and repaired - Finishes to match existing	
EXDG.04 *	- Ground Floor Plan Drawing No: 331 - Elevation Drawing No: 480 - 29 - 31 Market Place - Retail Unit 2 Entrance	- Shopfront existing external double Timber Door to be retained and repaired - Finishes to match existing	
EXDG.05	- Ground Floor Plan Drawing No: 331 - 29 - 31 Market Place - Retail Unit 2 Entrance	- Shopfront existing external double Timber Door to be retained and repaired - Finishes to match existing	
EXDG.06 *	- Ground Floor Plan Drawing No: 331 - Elevation Drawing No: 480 - 29 - 31 Market Place - Residential Entrance	- Shopfront new external Timber Door with fan light incorporated, entrance to residential Apartment 2 staircase - Finishes to match existing	
EXDG.07 *	- Ground Floor Plan Drawing No: 331 - Elevation Drawing No: 480 - 32 Market Place - Residential Entrance	- Shopfront existing external Timber Door to be retained and repaired, entrance to residential Apartment 1 staircase - Finishes to match existing	
EXDG.08 *	- Ground Floor Plan Drawing No: 331 - Elevation Drawing No: 480 - 32 Market Place - Retail Unit 3 Entrance	- Shopfront new external Timber Door - Finishes to match existing - Refer to the Drawing Proposed New Shop Front No: 485 - 486	
EXDG.09 *	- Ground Floor Plan Drawing No: 331 - Elevation Drawing No: 482 - 32 Market Place - Retail Unit 3 Rear Entrance	- New Aluminium Smart Wall Door & Screen with fanlight incorporated unit - Finishes to match existing - Refer to the Window Schedule No: 336 , (WG.07)	
EXDG.10 *	- Ground Floor Plan Drawing No: 331 - Elevation Drawing No: 482 - 32 Market Place - Residential Entrance	- New Aluminium Smart Wall Door & Screen with fanlight incorporated unit - Finishes to match existing	
EXDG.11 *	- Ground Floor Plan Drawing No: 331 - Elevation Drawing No: 482/483 - 29 - 31 Market Place - Residential Entrance	- New external Timber Door to match existing, Bin Store, and back Entrance to Unit 02 - Finishes to match existing	
EXDG.12 *	- Ground Floor Plan Drawing No: 331 - Elevation Drawing No: 482 - 29 - 31 Market Place - Residential Entrance	- New Aluminium Smart Wall Door & Screen - Finishes to match existing - Refer to the Window Schedule No: 336 , (WG.09)	
EXDG.13 *	- Ground Floor Plan Drawing No: 331 - Elevation Drawing No: 482 - 29 - 31 Market Place - Retail Unit 2 Rear Entrance	- New Aluminium Smart Wall Door & Screen - Finishes to match existing	
EXDF.01 *	- Ground Floor Plan Drawing No: 332 - Elevation Drawing No: 482 - 32 Market Place - Residential	- New external Timber Door to match existing, residential Apartment 01 Bedroom exit to roof terrace area - Finishes to match existing	FIRST FLOOR

INTERIOR DOOR SCHEDULE:

No.	LOCATION/DRAWING	DESCRIPTION/PHOTO/NOTES	
DG.100 Cupboard	- Ground Floor Plan Drawing No: 331 - 27 - 28 Market Place - Residential Entrance	- New timber doorset to the Cupboard door located under staircase to Apartment 3 - Finishes to match existing	GROUND FLOOR (RETAIL UNITS) (01/02/03)
DG.101 Accessible WC	- Ground Floor Plan Drawing No: 331 - 27 - 28 Market Place - Retail Unit 1	- New timber doorset to the Accessible WC located Retail Unit 1 - Finishes to match existing	
DG.201 Retail Unit 2 Entrance	- Ground Floor Plan Drawing No: 331 - 29 - 31 Market Place - Retail Unit 2	- New timber doorset to the Retail Unit 2 Entrance - Finishes to match existing	
DG.202 Retail Unit 2 Entrance Basement	- Ground Floor Plan Drawing No: 331 - 29 - 31 Market Place - Retail Unit 2	- New timber door and half doorset to the Retail Unit 2 Basement Entrance - Finishes to match existing	
DG.203 Retail Unit 2	- Ground Floor Plan Drawing No: 331 - 29 - 31 Market Place - Retail Unit 2	- New timber doorset to the Retail Unit 2 - Finishes to match existing	
DG.301 Retail Unit 3	- Ground Floor Plan Drawing No: 331 - 32 Market Place - Retail Unit 3	- New timber double doorset to the Retail Unit 3 - Finishes to match existing	
DG.302 Accessible WC	- Ground Floor Plan Drawing No: 331 - 32 Market Place - Retail Unit 3	- New timber doorset to the Accessible WC located Retail Unit 3 - Finishes to match existing	
DG.303 Apartment Entrance	- Ground Floor Plan Drawing No: 331 - 32 Market Place - Apartment Entrance	- New timber doorset to above Apartments - Finishes to match existing	
D1.101 Apartment 01 Entrance	- First Floor Plan Drawing No: 332 - 32 Market Place - Apartment Entrance 01	- New timber doorset to Apartment 01 Entrance - Finishes to match existing	
D1.102 Ensuite	- First Floor Plan Drawing No: 332 - 32 Market Place - Apartment 01	- New timber doorset to Ensuite - Finishes to match existing	
D1.201 Apartment 02 Entrance	- First Floor Plan Drawing No: 332 - 29 - 31 Market Place - Apartment Entrance 02	- New timber doorset to Apartment 02 Entrance - Finishes to match existing	FIRST FLOOR (APARTMENTS) (01/02/03)
D1.202 Living/ Dining/ Kitchen	- First Floor Plan Drawing No: 332 - 29 - 31 Market Place - Apartment 02	- New timber doorset to Living/Dining/Kitchen - Finishes to match existing	
D1.203 Utility/Study	- First Floor Plan Drawing No: 332 - 29 - 31 Market Place - Apartment 02	- New timber doorset to Utility/Study - Finishes to match existing	
D1.204 Bedroom 2	- First Floor Plan Drawing No: 332 - 29 - 31 Market Place - Apartment 02	- New timber doorset to Bedroom 2 - Finishes to match existing	
D1.205 Bathroom	- First Floor Plan Drawing No: 332 - 29 - 31 Market Place - Apartment 02	- New timber doorset to Bathroom - Finishes to match existing	
D1.206 Kitchen	- First Floor Plan Drawing No: 332 - 29 - 31 Market Place - Apartment 02	- New timber doorset to Kitchen - Finishes to match existing	

No.	LOCATION/DRAWING	DESCRIPTION/PHOTO/NOTES	
D1.207 Kitchen Cupboard	- First Floor Plan Drawing No: 332 - 29 - 31 Market Place - Apartment 02	- New timber doorset to Kitchen Cupboard - Finishes to match existing	
D1.208 Bedroom 1	- First Floor Plan Drawing No: 332 - 29 - 31 Market Place - Apartment 02	- New timber doorset to Bedroom 1 - Finishes to match existing	
D1.209 Ensuit	- First Floor Plan Drawing No: 332 - 29 - 31 Market Place - Apartment Entrance 02	- New timber doorset to Ensuit - Finishes to match existing	
D1.210 Bedroom 1	- First Floor Plan Drawing No: 332 - 29 - 31 Market Place - Apartment 02	- New timber doorset to Bedroom 1 - Finishes to match existing	
D1.301 Apartment 03 Entrance	- First Floor Plan Drawing No: 332 - 27 - 28 Market Place - Apartment Entrance 03	- New timber doorset to Apartment 03 Entrance - Finishes to match existing	
D1.302 Living/ Dining/ Kitchen	- First Floor Plan Drawing No: 332 - 27 - 28 Market Place - Apartment 03	- New timber doorset to Living/Dining/Kitchen - Finishes to match existing	
D1.303 Bedroom	- First Floor Plan Drawing No: 332 - 27 - 28 Market Place - Apartment 03	- New timber doorset to Bedroom - Finishes to match existing	
D1.304 Shower Room	- First Floor Plan Drawing No: 332 - 27 - 28 Market Place - Apartment 03	- New timber doorset to Shower Room - Finishes to match existing	
D2.401 Apartment 04 Entrance	- Second Floor Plan Drawing No: 333 - 32 Market Place - Apartment Entrance 04	- New timber doorset to Apartment 04 Entrance - Finishes to match existing	
D2.402 Bedroom	- Second Floor Plan Drawing No: 333 - 32 Market Place - Apartment 04	- New timber doorset to Bedroom - Finishes to match existing	
D2.403 Shower Room	- Second Floor Plan Drawing No: 333 - 32 Market Place - Apartment 04	- New timber doorset to Shower Room - Finishes to match existing	SECOND FLOOR (APARTMENTS) (04/05/06)
D2.404 Living/ Dining/ Kitchen	- Second Floor Plan Drawing No: 333 - 32 Market Place - Apartment 04	- New timber doorset to Living/Dining/Kitchen - Finishes to match existing	
D2.501 Apartment 05 Entrance	- Second Floor Plan Drawing No: 333 - 29 - 31 Market Place - Apartment Entrance 05	- New timber doorset to Apartment 05 Entrance - Finishes to match existing	
D2.502 Lobby	- Second Floor Plan Drawing No: 333 - 29 - 31 Market Place - Apartment 05	- New timber doorset to Lobby - Finishes to match existing	
D2.503 Shower Room	- Second Floor Plan Drawing No: 333 - 29 - 31 Market Place - Apartment 05	- New timber doorset to Shower Room - Finishes to match existing	
D2.504 Bedroom 3	- Second Floor Plan Drawing No: 333 - 29 - 31 Market Place - Apartment 05	- New timber doorset to Bedroom 3 - Finishes to match existing	
D2.505 Bedroom 2	- Second Floor Plan Drawing No: 333 - 29 - 31 Market Place - Apartment 05	- New timber doorset to Bedroom 2 - Finishes to match existing	
D2.506 Bedroom 1	- Second Floor Plan Drawing No: 333 - 29 - 31 Market Place - Apartment 05	- New timber doorset to Bedroom 1 - Finishes to match existing	
D2.507 Ensuit	- Second Floor Plan Drawing No: 333 - 29 - 31 Market Place - Apartment 05	- New timber doorset to Ensuit - Finishes to match existing	
D2.508 Living/ Dining/ Kitchen	- Second Floor Plan Drawing No: 333 - 29 - 31 Market Place - Apartment 05	- New timber doorset to Living/Dining/Kitchen - Finishes to match existing	
D2.601 Apartment 06 Entrance	- Second Floor Plan Drawing No: 333 - 27 - 28 Market Place - Apartment Entrance 06	- New timber doorset to Apartment 06 Entrance - Finishes to match existing	
D2.602 Living/ Dining/ Kitchen	- Second Floor Plan Drawing No: 333 - 27 - 28 Market Place - Apartment 06	- New timber doorset to Living/Dining/Kitchen - Finishes to match existing	
D2.603 Bedroom 1	- Second Floor Plan Drawing No: 333 - 27 - 28 Market Place - Apartment 06	- New timber doorset to Bedroom 1 - Finishes to match existing	
D2.604 Shower Room	- Second Floor Plan Drawing No: 333 - 27 - 28 Market Place - Apartment 06	- New timber doorset to Shower Room - Finishes to match existing	
D3.604 Shower Room	- Third Floor Plan Drawing No: 334 - 27 - 28 Market Place - Apartment 06	- New timber doorset to Shower Room - Finishes to match existing	
D3.605 Bedroom 2	- Third Floor Plan Drawing No: 334 - 27 - 28 Market Place - Apartment 06	- New timber doorset to Bedroom 2 - Finishes to match existing	
D3.701 Apartment 07 Entrance	- Third Floor Plan Drawing No: 334 - 32 Market Place - Apartment Entrance 07	- New timber doorset to Apartment 07 Entrance - Finishes to match existing	
D3.702 Bedroom	- Third Floor Plan Drawing No: 334 - 32 Market Place - Apartment 07	- New timber doorset to Bedroom 2 - Finishes to match existing	
D2.703 Shower Room	- Third Floor Plan Drawing No: 334 - 32 Market Place - Apartment 07	- New timber doorset to Shower Room - Finishes to match existing	
D2.704 Living/ Dining/ Kitchen	- Third Floor Plan Drawing No: 334 - 32 Market Place - Apartment 07	- New timber doorset to Living/Dining/Kitchen - Finishes to match existing	
D3.801 Apartment 08 Entrance	- Third Floor Plan Drawing No: 334 - 29 - 31 Market Place - Apartment Entrance 08	- New timber doorset to Apartment 08 Entrance - Finishes to match existing	
D3.802 Living/ Dining/ Kitchen	- Third Floor Plan Drawing No: 334 - 29 - 31 Market Place - Apartment 08	- New timber doorset to Living/Dining/Kitchen - Finishes to match existing	

D2.401 Apartment 04 Entrance	- Second Floor Plan Drawing No: 333 - 32 Market Place - Apartment Entrance 04	- New timber doorset to Apartment 04 Entrance - Finishes to match existing	SECOND FLOOR (APARTMENTS) (04/05/06)
D2.402 Bedroom	- Second Floor Plan Drawing No: 333 - 32 Market Place - Apartment 04	- New timber doorset to Bedroom - Finishes to match existing	
D2.403 Shower Room	- Second Floor Plan Drawing No: 333 - 32 Market Place - Apartment 04	- New timber doorset to Shower Room - Finishes to match existing	
D2.404 Living/ Dining/ Kitchen	- Second Floor Plan Drawing No: 333 - 32 Market Place - Apartment 04	- New timber doorset to Living/Dining/Kitchen - Finishes to match existing	
D2.501 Apartment 05 Entrance	- Second Floor Plan Drawing No: 333 - 29 - 31 Market Place - Apartment Entrance 05	- New timber doorset to Apartment 05 Entrance - Finishes to match existing	
D2.502 Lobby	- Second Floor Plan Drawing No: 333 - 29 - 31 Market Place - Apartment 05	- New timber doorset to Lobby - Finishes to match existing	
D2.503 Shower Room	- Second Floor Plan Drawing No: 333 - 29 - 31 Market Place - Apartment 05	- New timber doorset to Shower Room - Finishes to match existing	
D2.504 Bedroom 3	- Second Floor Plan Drawing No: 333 - 29 - 31 Market Place - Apartment 05	- New timber doorset to Bedroom 3 - Finishes to match existing	
D2.505 Bedroom 2	- Second Floor Plan Drawing No: 333 - 29 - 31 Market Place - Apartment 05	- New timber doorset to Bedroom 2 - Finishes to match existing	
D2.506 Bedroom 1	- Second Floor Plan Drawing No: 333 - 29 - 31 Market Place - Apartment 05	- New timber doorset to Bedroom 1 - Finishes to match existing	
D2.507 Ensuit	- Second Floor Plan Drawing No: 333 - 29 - 31 Market Place - Apartment 05	- New timber doorset to Ensuit - Finishes to match existing	
D2.508 Living/ Dining/ Kitchen	- Second Floor Plan Drawing No: 333 - 29 - 31 Market Place - Apartment 05	- New timber doorset to Living/Dining/Kitchen - Finishes to match existing	
D2.601 Apartment 06 Entrance	- Second Floor Plan Drawing No: 333 - 27 - 28 Market Place - Apartment Entrance 06	- New timber doorset to Apartment 06 Entrance - Finishes to match existing	
D2.602 Living/ Dining/ Kitchen	- Second Floor Plan Drawing No: 333 - 27 - 28 Market Place - Apartment 06	- New timber doorset to Living/Dining/Kitchen - Finishes to match existing	
D2.603 Bedroom 1	- Second Floor Plan Drawing No: 333 - 27 - 28 Market Place - Apartment 06	- New timber doorset to Bedroom 1 - Finishes to match existing	
D2.604 Shower Room	- Second Floor Plan Drawing No: 333 - 27 - 28 Market Place - Apartment 06	- New timber doorset to Shower Room - Finishes to match existing	
D3.604 Shower Room	- Third Floor Plan Drawing No: 334 - 27 - 28 Market Place - Apartment 06	- New timber doorset to Shower Room - Finishes to match existing	
D3.605 Bedroom 2	- Third Floor Plan Drawing No: 334 - 27 - 28 Market Place - Apartment 06	- New timber doorset to Bedroom 2 - Finishes to match existing	
D3.701 Apartment 07 Entrance	- Third Floor Plan Drawing No: 334 - 32 Market Place - Apartment Entrance 07	- New timber doorset to Apartment 07 Entrance - Finishes to match existing	
D3.702 Bedroom	- Third Floor Plan Drawing No: 334 - 32 Market Place - Apartment 07	- New timber doorset to Bedroom 2 - Finishes to match existing	
D2.703 Shower Room	- Third Floor Plan Drawing No: 334 - 32 Market Place - Apartment 07	- New timber doorset to Shower Room - Finishes to match existing	THIRD FLOOR (APARTMENTS) (06/07/08)
D2.704 Living/ Dining/ Kitchen	- Third Floor Plan Drawing No: 334 - 32 Market Place - Apartment 07	- New timber doorset to Living/Dining/Kitchen - Finishes to match existing	
D3.801 Apartment 08 Entrance	- Third Floor Plan Drawing No: 334 - 29 - 31 Market Place - Apartment Entrance 08	- New timber doorset to Apartment 08 Entrance - Finishes to match existing	
D3.802 Living/ Dining/ Kitchen	- Third Floor Plan Drawing No: 334 - 29 - 31 Market Place - Apartment 08	- New timber doorset to Living/Dining/Kitchen - Finishes to match existing	

No.	LOCATION/DRAWING	DESCRIPTION/PHOTO/NOTES
D3.803 Hallway Cupboard	- Third Floor Plan Drawing No: 334 - 29 - 31 Market Place - Apartment 08	- New timber doorset to Hallway Cupboard - Finishes to match existing
D3.804 Shower Room	- Third Floor Plan Drawing No: 334 - 29 - 31 Market Place - Apartment 08	- New timber doorset to Shower Room - Finishes to match existing
D3.805 Bedroom 1	- Third Floor Plan Drawing No: 334 - 29 - 31 Market Place - Apartment 08	- New timber doorset to Bedroom 1 - Finishes to match existing
D3.806 Bedroom 2	- Third Floor Plan Drawing No: 334 - 29 - 31 Market Place - Apartment 08	- New timber doorset to bedroom 2 - Finishes to match existing

WINDOW/EXTERIOR DOOR ALTERATION KEY

- * Existing Timber Windows to be refurbished with secondary glazing
- * Existing Retail Units, Ground Floor Shopfront Timber Windows/Doors to be retained and repaired
- * New Timber Windows
- * New Aluminium Heritage Windows (ALITHERM)
- * New Aluminium Smart Wall Door & Screen
- * New Timber Doors

ROOF WINDOW ALTERATION KEY

- * New Velux Conservation Rooflight
- * New Velux AOV with conservation central strip

* Schedule of Repair to Existing Timber Doors:

01. The general aim is that the proposed repairs will preserve the historic integrity of the building by ensuring that all materials and workmanship are compatible with the existing fabric wherever possible. Any traditional methods of repair shall be carried out following appropriate professional advice and subject to prior approval to ensure the most suitable techniques are adopted. Care and attention are to be exercised at all times when demolishing elements and structures, and all adjacent retained elements are to be made good on a like-for-like basis. All new works are to be carried out in accordance with the manufacturers written guidance.

02. The contractor is to conduct a detailed inspection of timber doors to identify - Structural damage (e.g., rot, cracks, warping), Defective paint or finishes or operational issues (e.g., difficulty in opening/closing, draughts) and Condition of ironmongery, glazing, and seals.

03. Contractor to service existing ironmongery (e.g., locks, hinges, handles) to ensure functionality. A soft, dry cloth is to be used to remove dust and debris. If required use appropriate chemical strippers/wire wool to remove paint from ironmongery. Apply light oil to hinges, locks, and other moving parts to ensure smooth operation. Use graphite powder or a lock-specific lubricant on locks to avoid clogging.

04. Contractor to check for damage i.e. for signs of wear, rust, or loose components. Any loose screws or fittings to be tightened and secured. Any rust to be removed with a rust remover or fine sandpaper before applying a protective coating. Apply a protective wax or coating to prevent rust and maintain appearance, especially for external ironmongery.

05. Works to existing timber doors to be of minimal Intervention with the focus on repairing rather than replacing components to retain the historical significance. It is not believed that any existing doors are beyond repair and should be able to be repaired with minimal intervention.

06. Any glazing that is damaged is to be replaced in single glazing/compatible glazing units to match existing using lime-based putty for repairs. Any replacement glazing to match the original in type and appearance.

07. Any damaged sections of doors are to be removed and new soft wood peices scarfed into the existing and painted to match existing. Wood fillers or dowels to be applied for minor cracks and splits. Damaged joints to be rebuilt using traditional joinery methods or resin bonding techniques.

08. Any new timber to be stopped and knotted with proprietary paint-on treatment, fine sanded and finished with one coat of primer, one coat of undercoat and two coats of top coat to match existing paint.

09. Preparation for old areas where required/damaged to consist of removing old paint layers, debris, and damaged components carefully using paint stripper or heat gun, manual sanding to avoid damaging the timber surface.

10. Treat all timber surfaces with appropriate preservative solutions to protect against decay and insect infestation and prime with a high-quality wood primer suitable for exterior exposure.


11. All measurements to be checked on site prior to door manufacture. Final window/door specifications to manufacturer's details and subject to local authority planning & building control approval.

DOOR SCHEDULE TO BE READ INCONJUNCTION WITH DRAWINGS:

PROPOSED PLANS No: 331 - 335
PROPOSED ELEVATIONS No: 480 - 484



TYPICAL NEW INTERIOR TIMBER DOORSET PROFILES & INFILL DETAIL

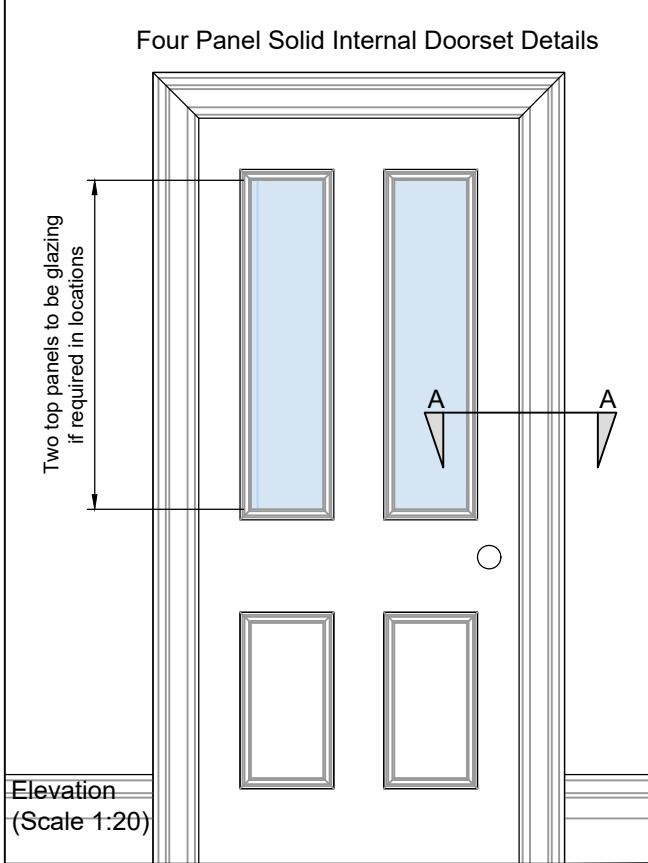

TYPICAL SKIRTING BOARDS & ARCHITRAVE PROFILES (Scale 1:2)

All existing period joinery items to be made good and replicated where applicable to match existing profiles.


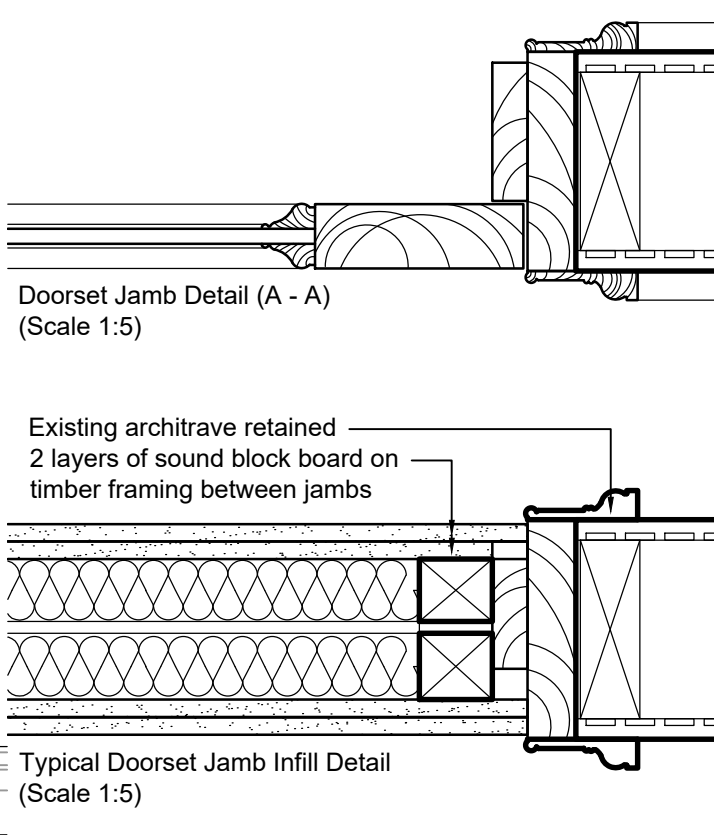


PHOTO: Existing interior doorset and skirting board to match existing profiles

TYPICAL NEW EXTERIOR TIMBER DOORSET PROFILES (Scale 1:10)

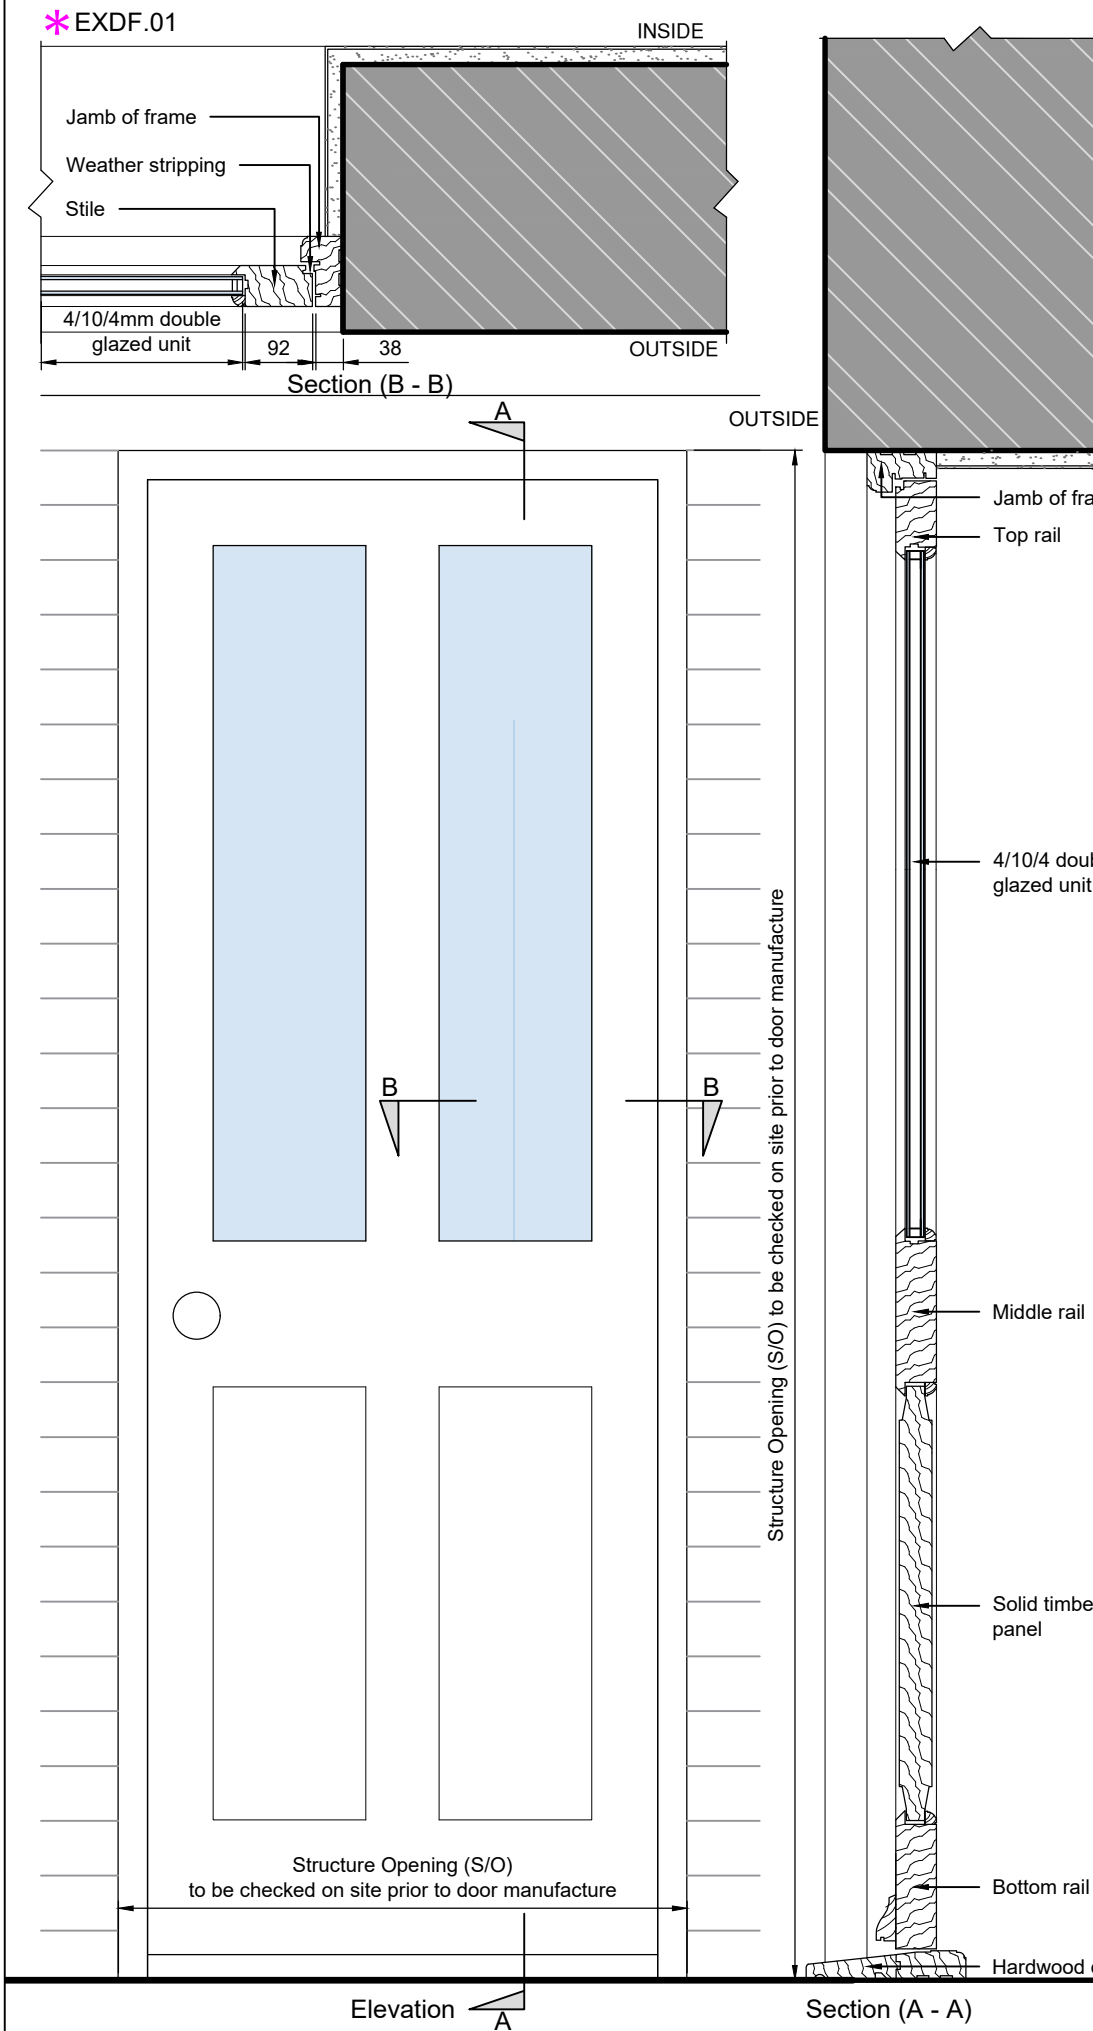

DOOR & JOINERY SPECIFICATION

Ironmongery:
All doorsets to be fitted with internal chrome or brass ironmongery, selected to be sympathetic to the building's period character.

Finish:
All doors to receive three coats of microporous semi-gloss white paint, applied in accordance with the manufacturer's instructions and suitable for historic joinery.

Glazing:
All glazing to be externally glazed with a putty bead.
Glazing to be double glazed using 4.4mm laminated glass, where required and where permitted under listed building consent. All putty to be traditional linseed oil putty unless otherwise agreed.

Beads/Mouldings:
All glazing and panel beads to be ovolo-moulded, mitred, and pinned using traditional craft techniques appropriate to heritage joinery.

Timber Specification:
All timber to comply with BS 942:1996. Primary timber to be North American Douglas Fir, knot-free, clear-graded, and no preservative required.
Alternatively, European Redwood may be used, subject to double vacuum pressure impregnation preservative treatment to achieve a 30-year desired service life. All preservatives to comply with BWPDA commodity requirements.

Profiles:
All door, frame, architrave and skirting board, profiles to match existing exactly. Profiles to be confirmed on site prior to manufacture, using profile gauge or measured drawings.

PHOTOS: Existing exterior doorsets profiles, from the street elevations



Notes:
do not scale:
detailed drawings and larger scale drawings take precedence. Figured dimensions only are to be taken from this drawing.

dimensions:
All building and site dimensions, levels and sewer invert levels at connection points are to be checked and verified on site by the contractor before the commencement of works. All dimensions are to be checked prior to the placement of orders for materials or the fabrication of work and any discrepancy, omission or error is to be reported to the Architect immediately for verification.

specification:
The Contractor is to comply with current Building Legislation, British Standard Specifications, Building Regulations etc. whether or not specifically stated on this drawing. This drawing must be checked against and read in conjunction with any structural or other relevant specialist and design documentation provided.

PLANNING LISTED BUILDING CONSENT

revisions:
-

client:
Mountley Group

project:
27-32 Market Place
Reading

description:
Proposed Door Details
Door Replacement/Alteration
Schedule

jdow
architects ltd

head office:
the old stone masons, 10 st johns st,
abergavenny, monmouthshire, np7 5rt
tel: 01673 851125 fax: 01673 851127

newport:
first floor, 5 gold tops,
newport, south wales, np20 4pg
tel: 01633 245020

e-mail: info@jdowarchitects.co.uk
w: www.jdowarchitects.co.uk

drawn: Kom Singh
date: 29.10.2025
scale: As Shown
sheet: OF

job drwg no:
jw1077-338

this drawing is copyright of the architect and may not be reproduced without licence