




HENRY & ABBY

DESIGN PROPOSAL @

HIGHMORE ROAD  
CAVERSHAM  
RG4

PROPOSED FIRST  
FLOOR PLAN

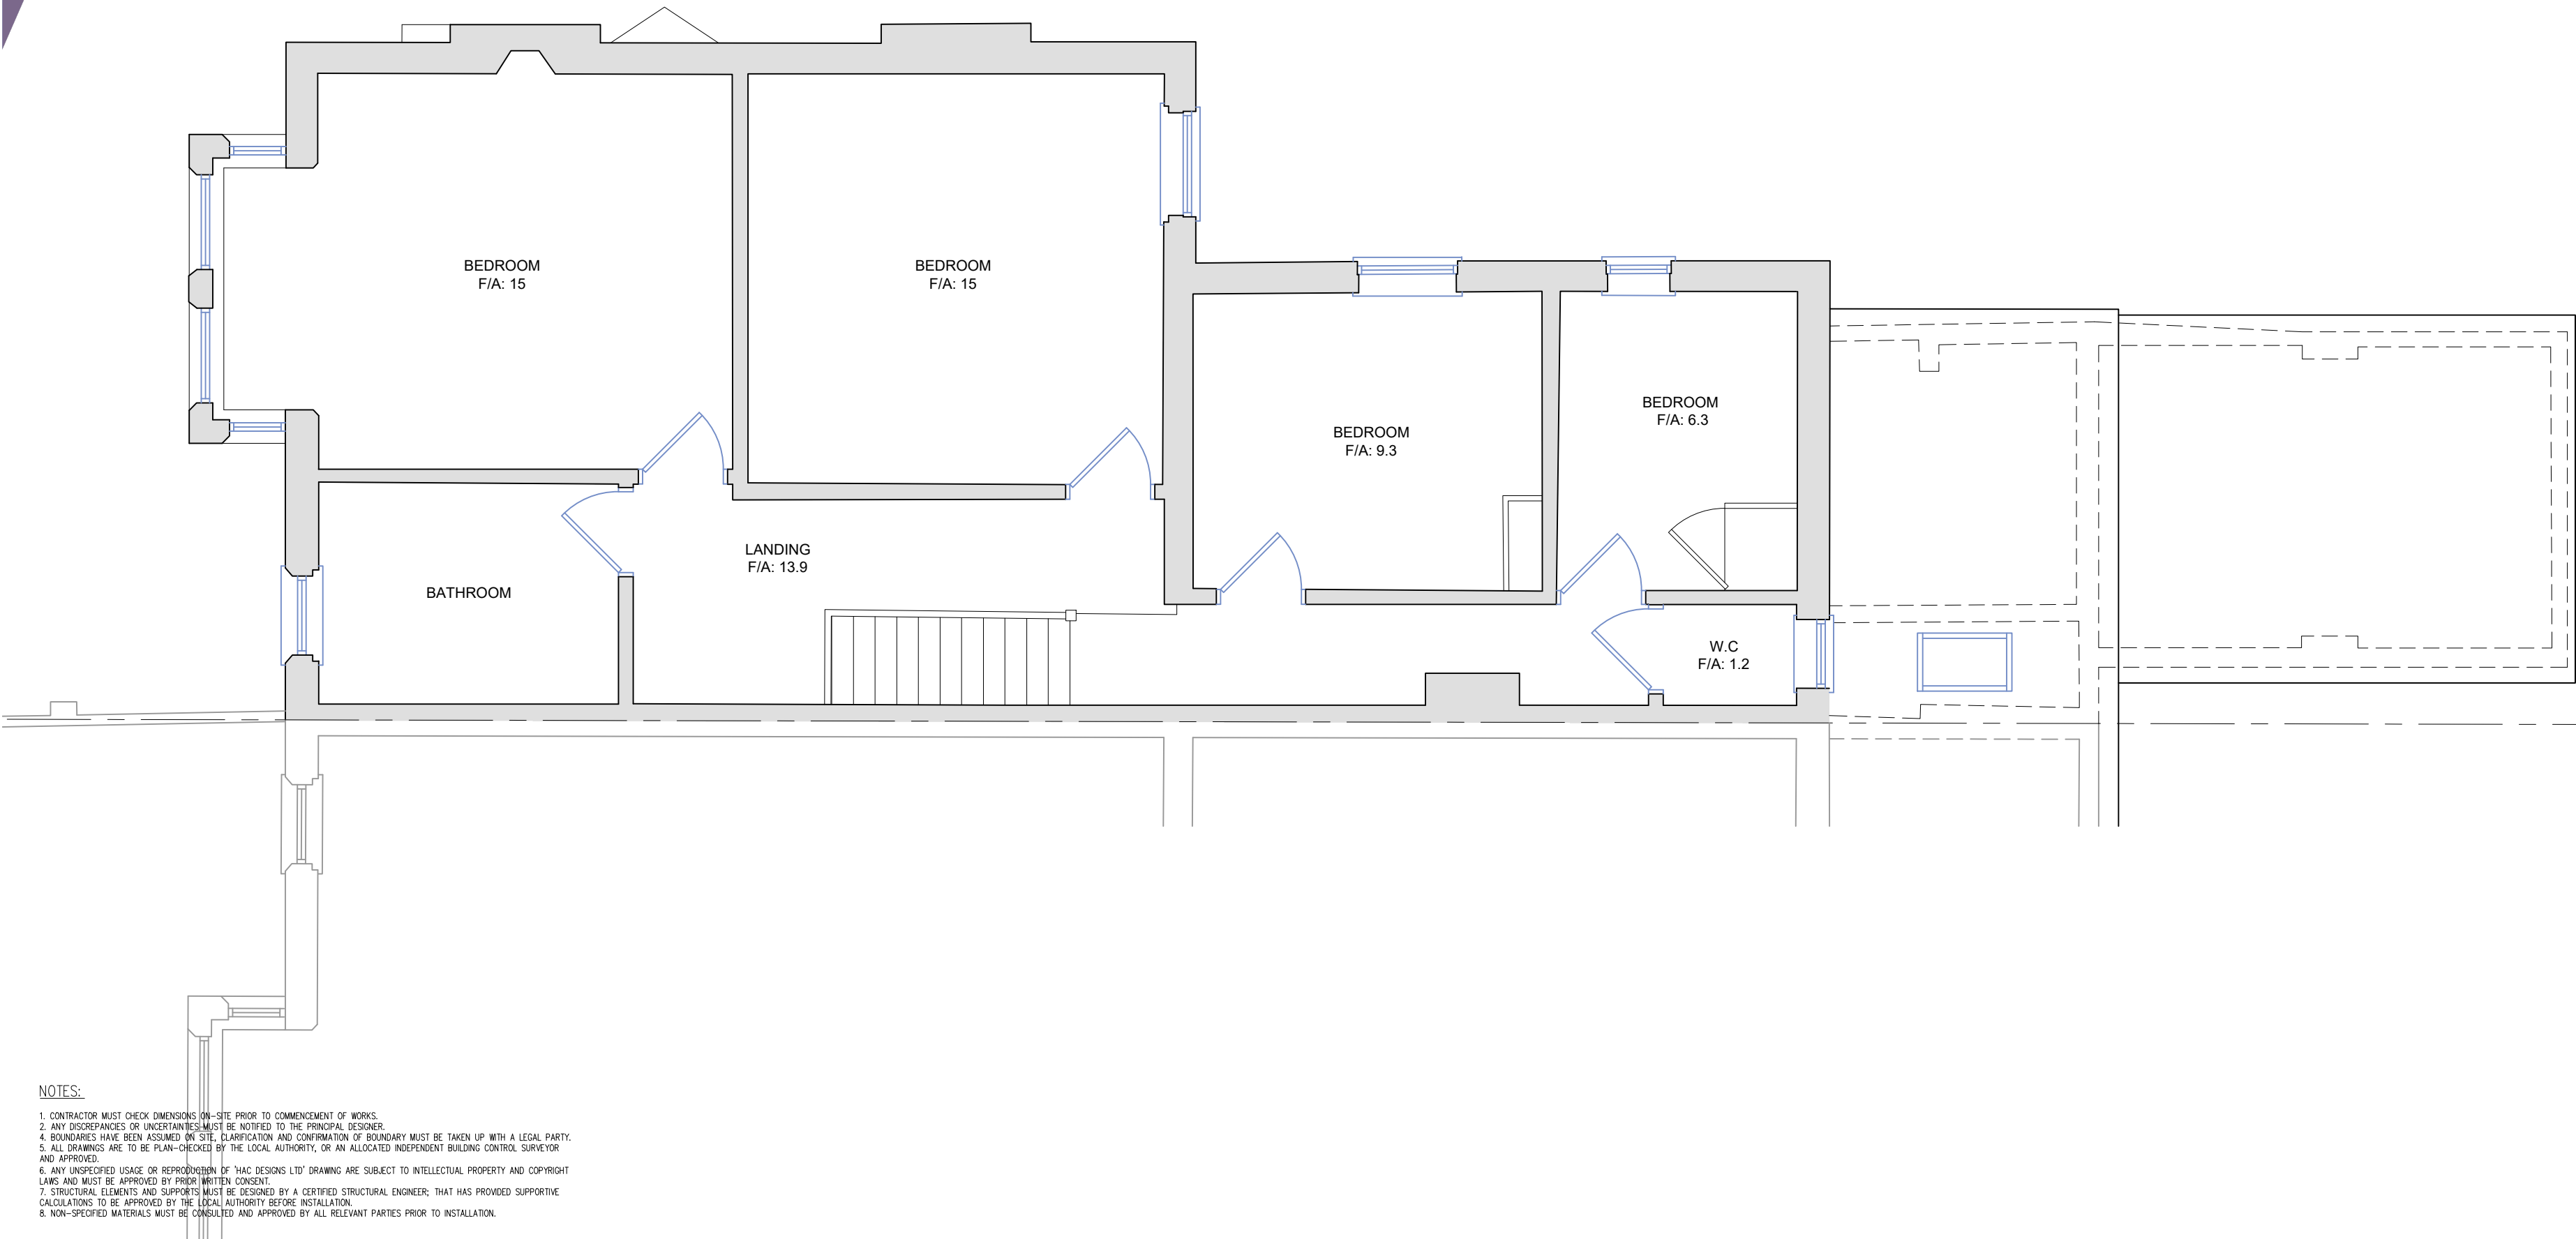

1:50 @ A2  
MARCH 2024  
24102.S.BC-05  
HAYDEN COOPER

HAC DESIGNS LTD  
100 BERKSHIRE PLACE  
WHARFDALE ROAD  
WINNERSH  
RG41 5RD

info@hac-designs.co.uk  
www.hac-designs.co.uk



HAC  
DESIGNS



0 1 2 3 4 5  
SCALE 1:50