




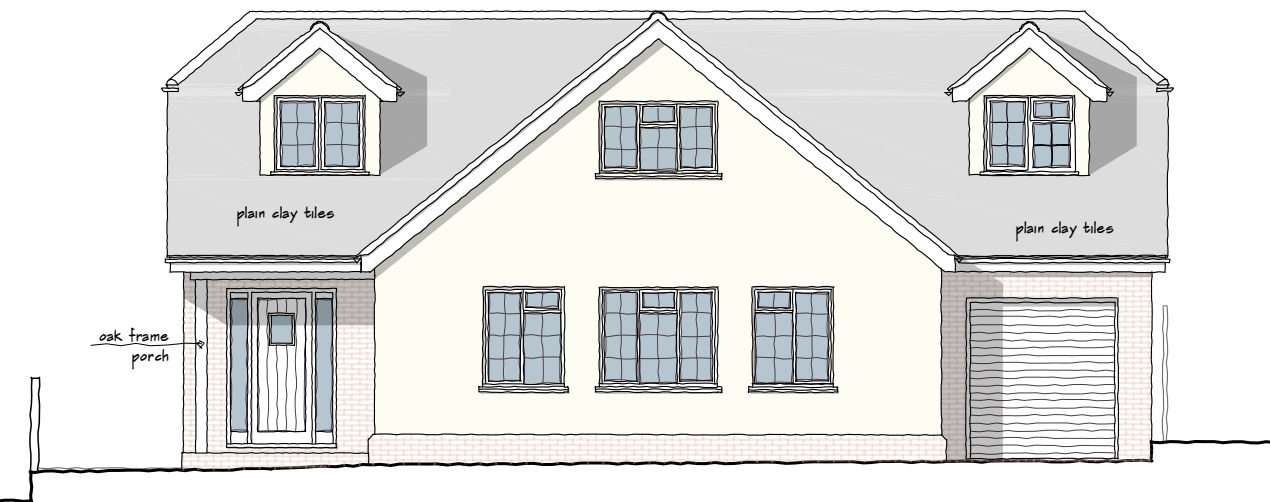

NORTH - FRONT ELEVATION
1:100

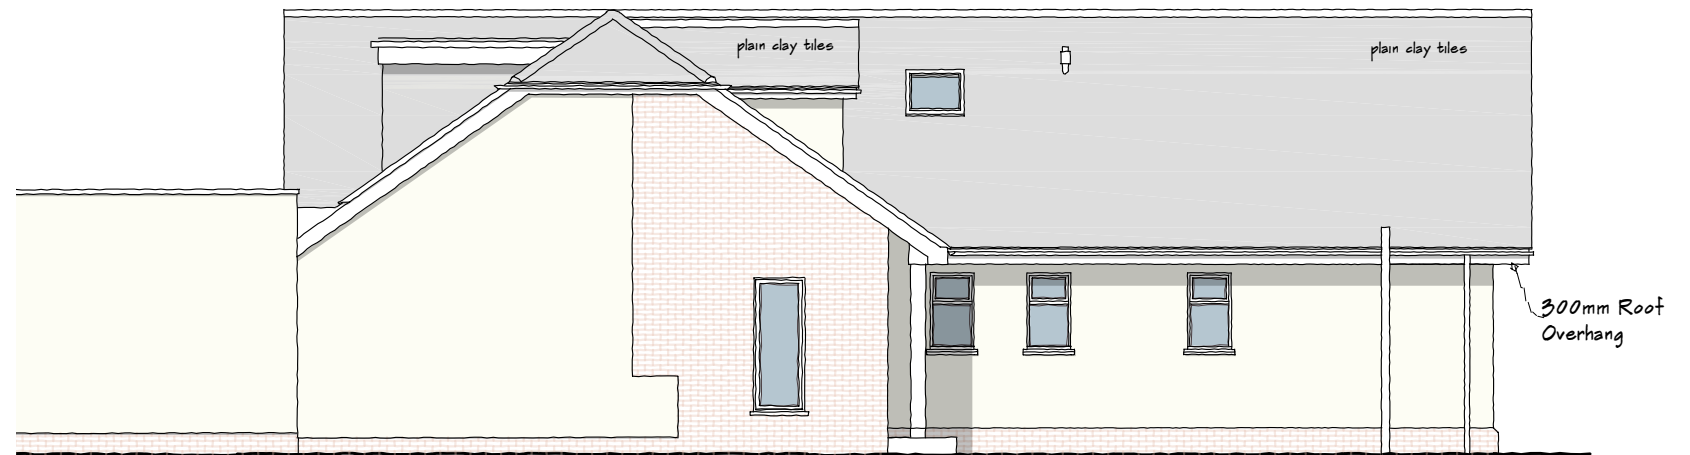

EAST - SIDE ELEVATION
1:100

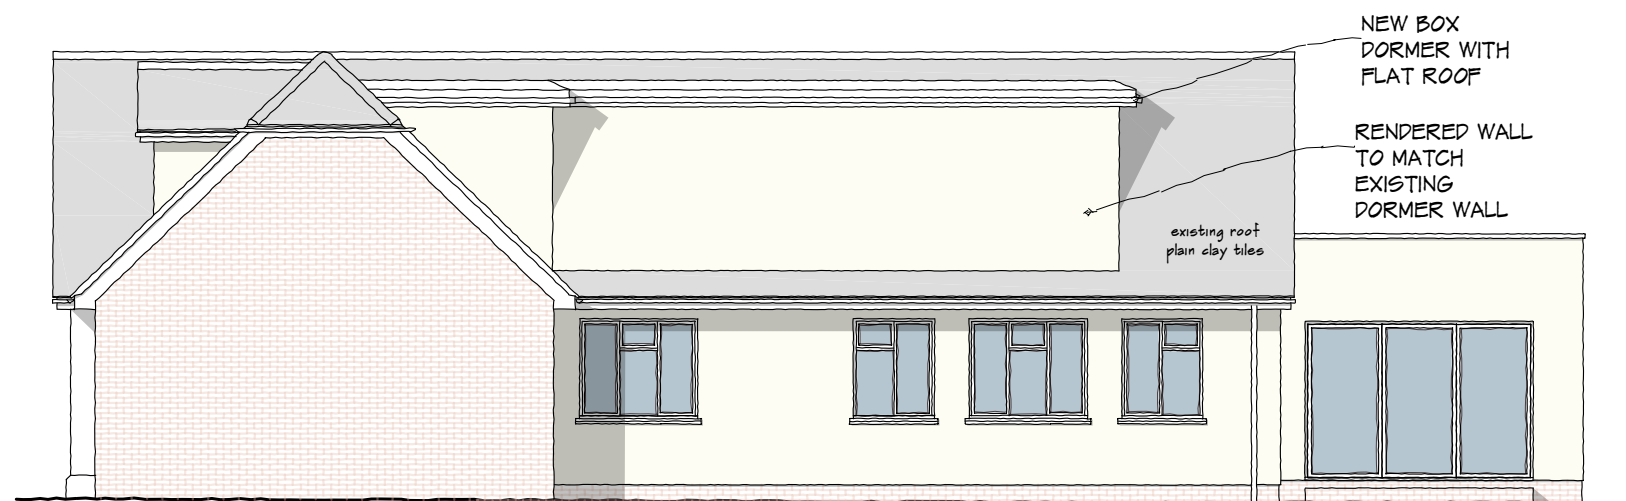

WEST - SIDE ELEVATION
1:100



SOUTH - REAR ELEVATION
1:100

1:100 scale Bar
This Drawing has been produced for printing onto A3 size paper,



REV	COMMENTS	DATE



CLIENT Mr and Mrs I Brown
PROJECT 132 Cockney Hill, Tilehurst,
Reading. RG30 4EX.
DRAWING Proposed Elevations

STATUS Survey **DATE** Aug 2025
SCALE 1:100 @ A3 **DRAWN** CD **CHECKED** NO **3994/202** **REV** E

THIS DRAWING MUST NOT BE SCALED UNLESS ISSUED FOR PLANNING PURPOSES. ALL DIMENSIONS ARE TO BE VERIFIED PRIOR TO SETTING OUT, COMMENCING WORK, OR PRODUCTION OF FABRICATION DRAWINGS. REPORT ANY DISCREPANCIES TO THE SUPERVISING OFFICER IMMEDIATELY. ©