


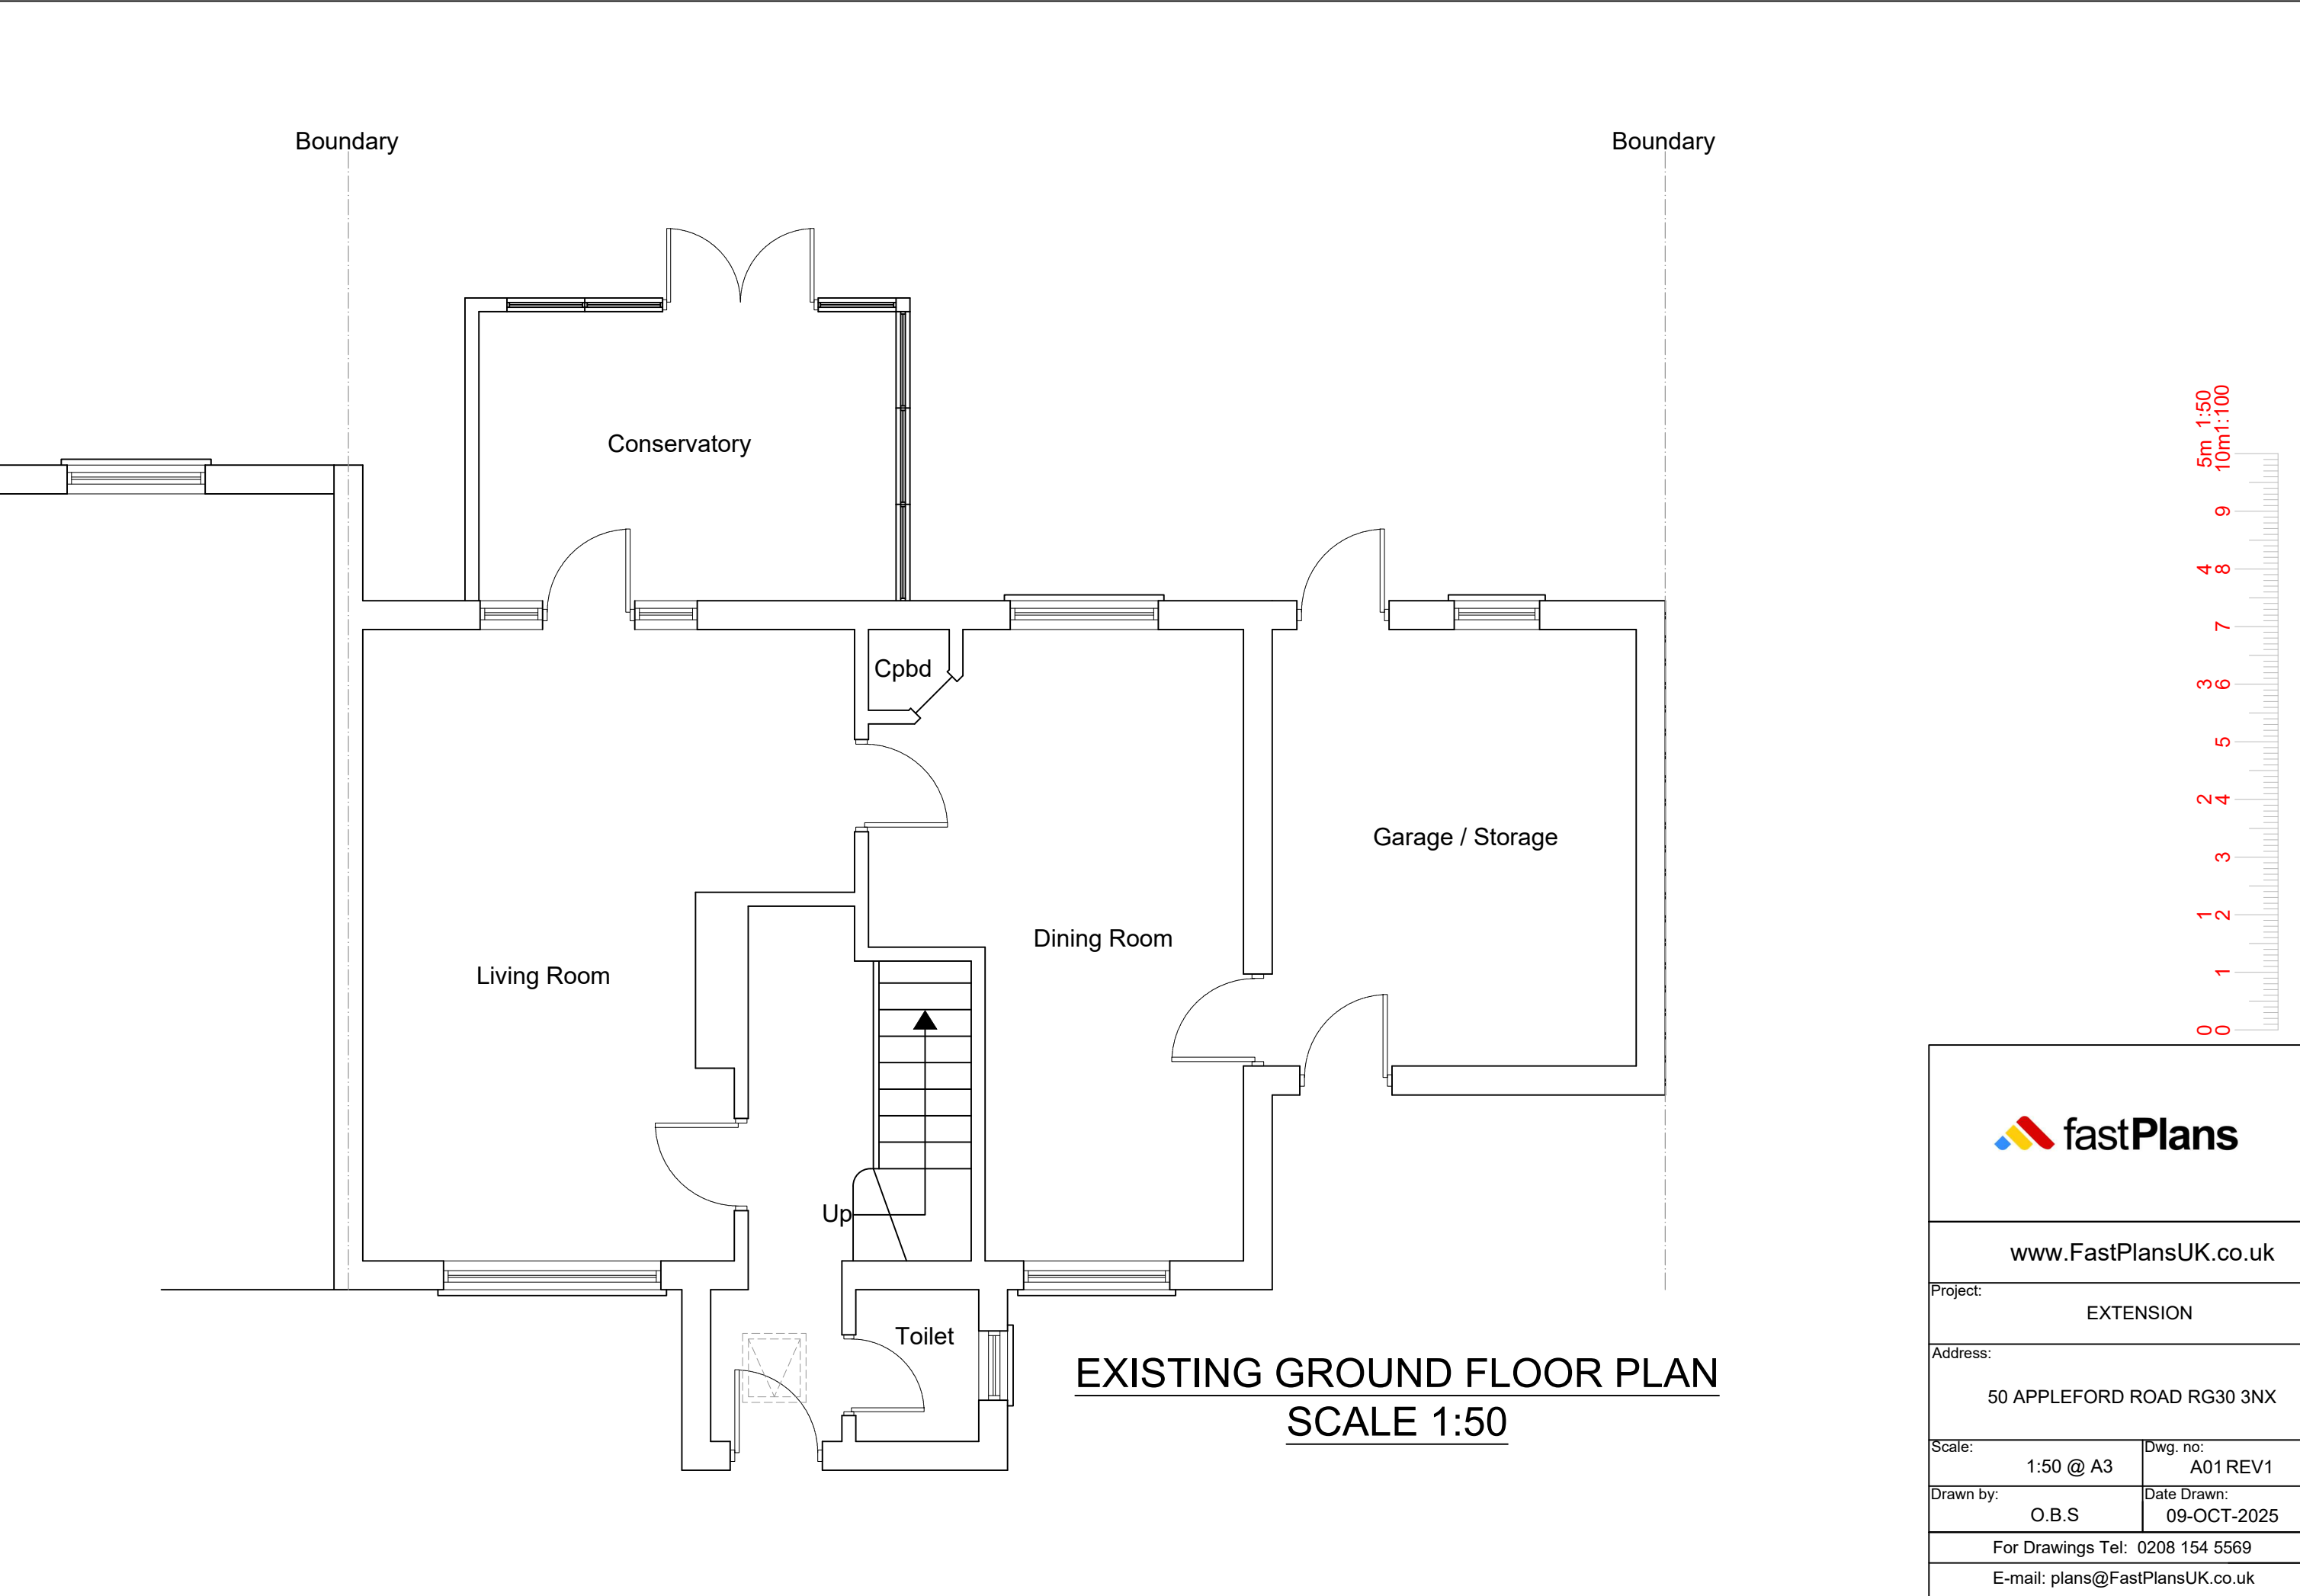

www.FastPlansUK.co.uk


Project: EXTENSION

Address: 50 APPLEFORD ROAD RG30 3NX

Scale: 1:50 @ A3 Dwg. no: A01 REV1

Drawn by: O.B.S Date Drawn: 09-OCT-2025

For Drawings Tel: 0208 154 5569
E-mail: plans@FastPlansUK.co.uk

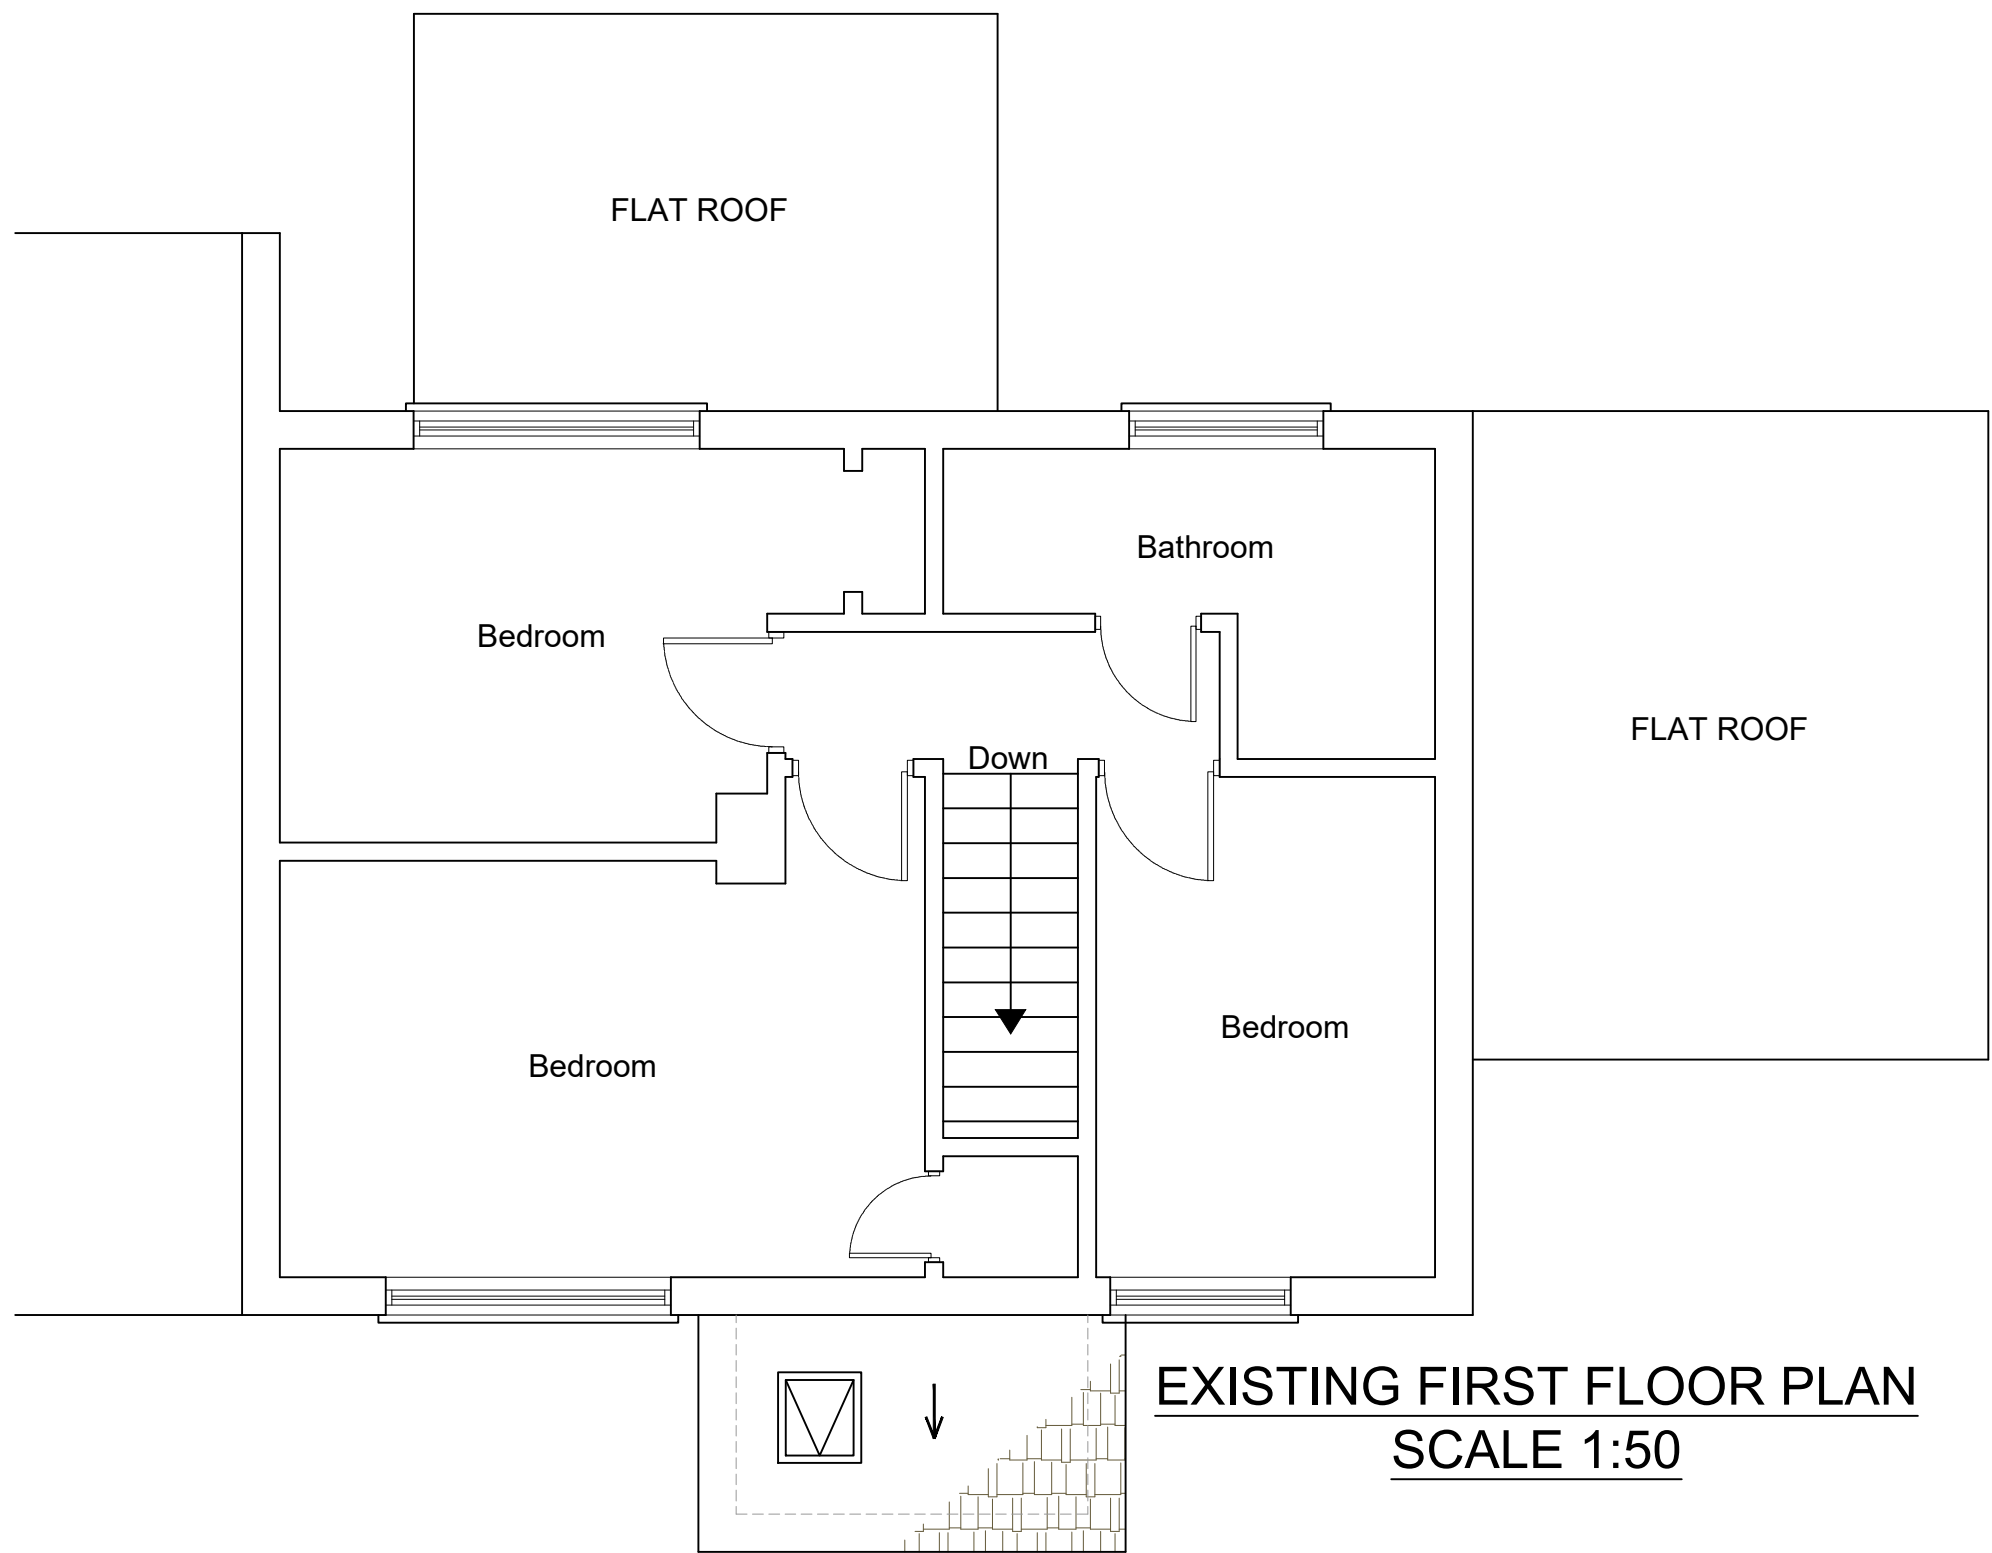

www.FastPlansUK.co.uk

Project: EXTENSION


Address: 50 APPLEFORD ROAD RG30 3NX

Scale: 1:50 @ A3	Dwg. no: A02 REV1
------------------	-------------------

Drawn by: O.B.S	Date Drawn: 09-OCT-2025
-----------------	-------------------------

For Drawings Tel: 0208 154 5569

E-mail: plans@FastPlansUK.co.uk

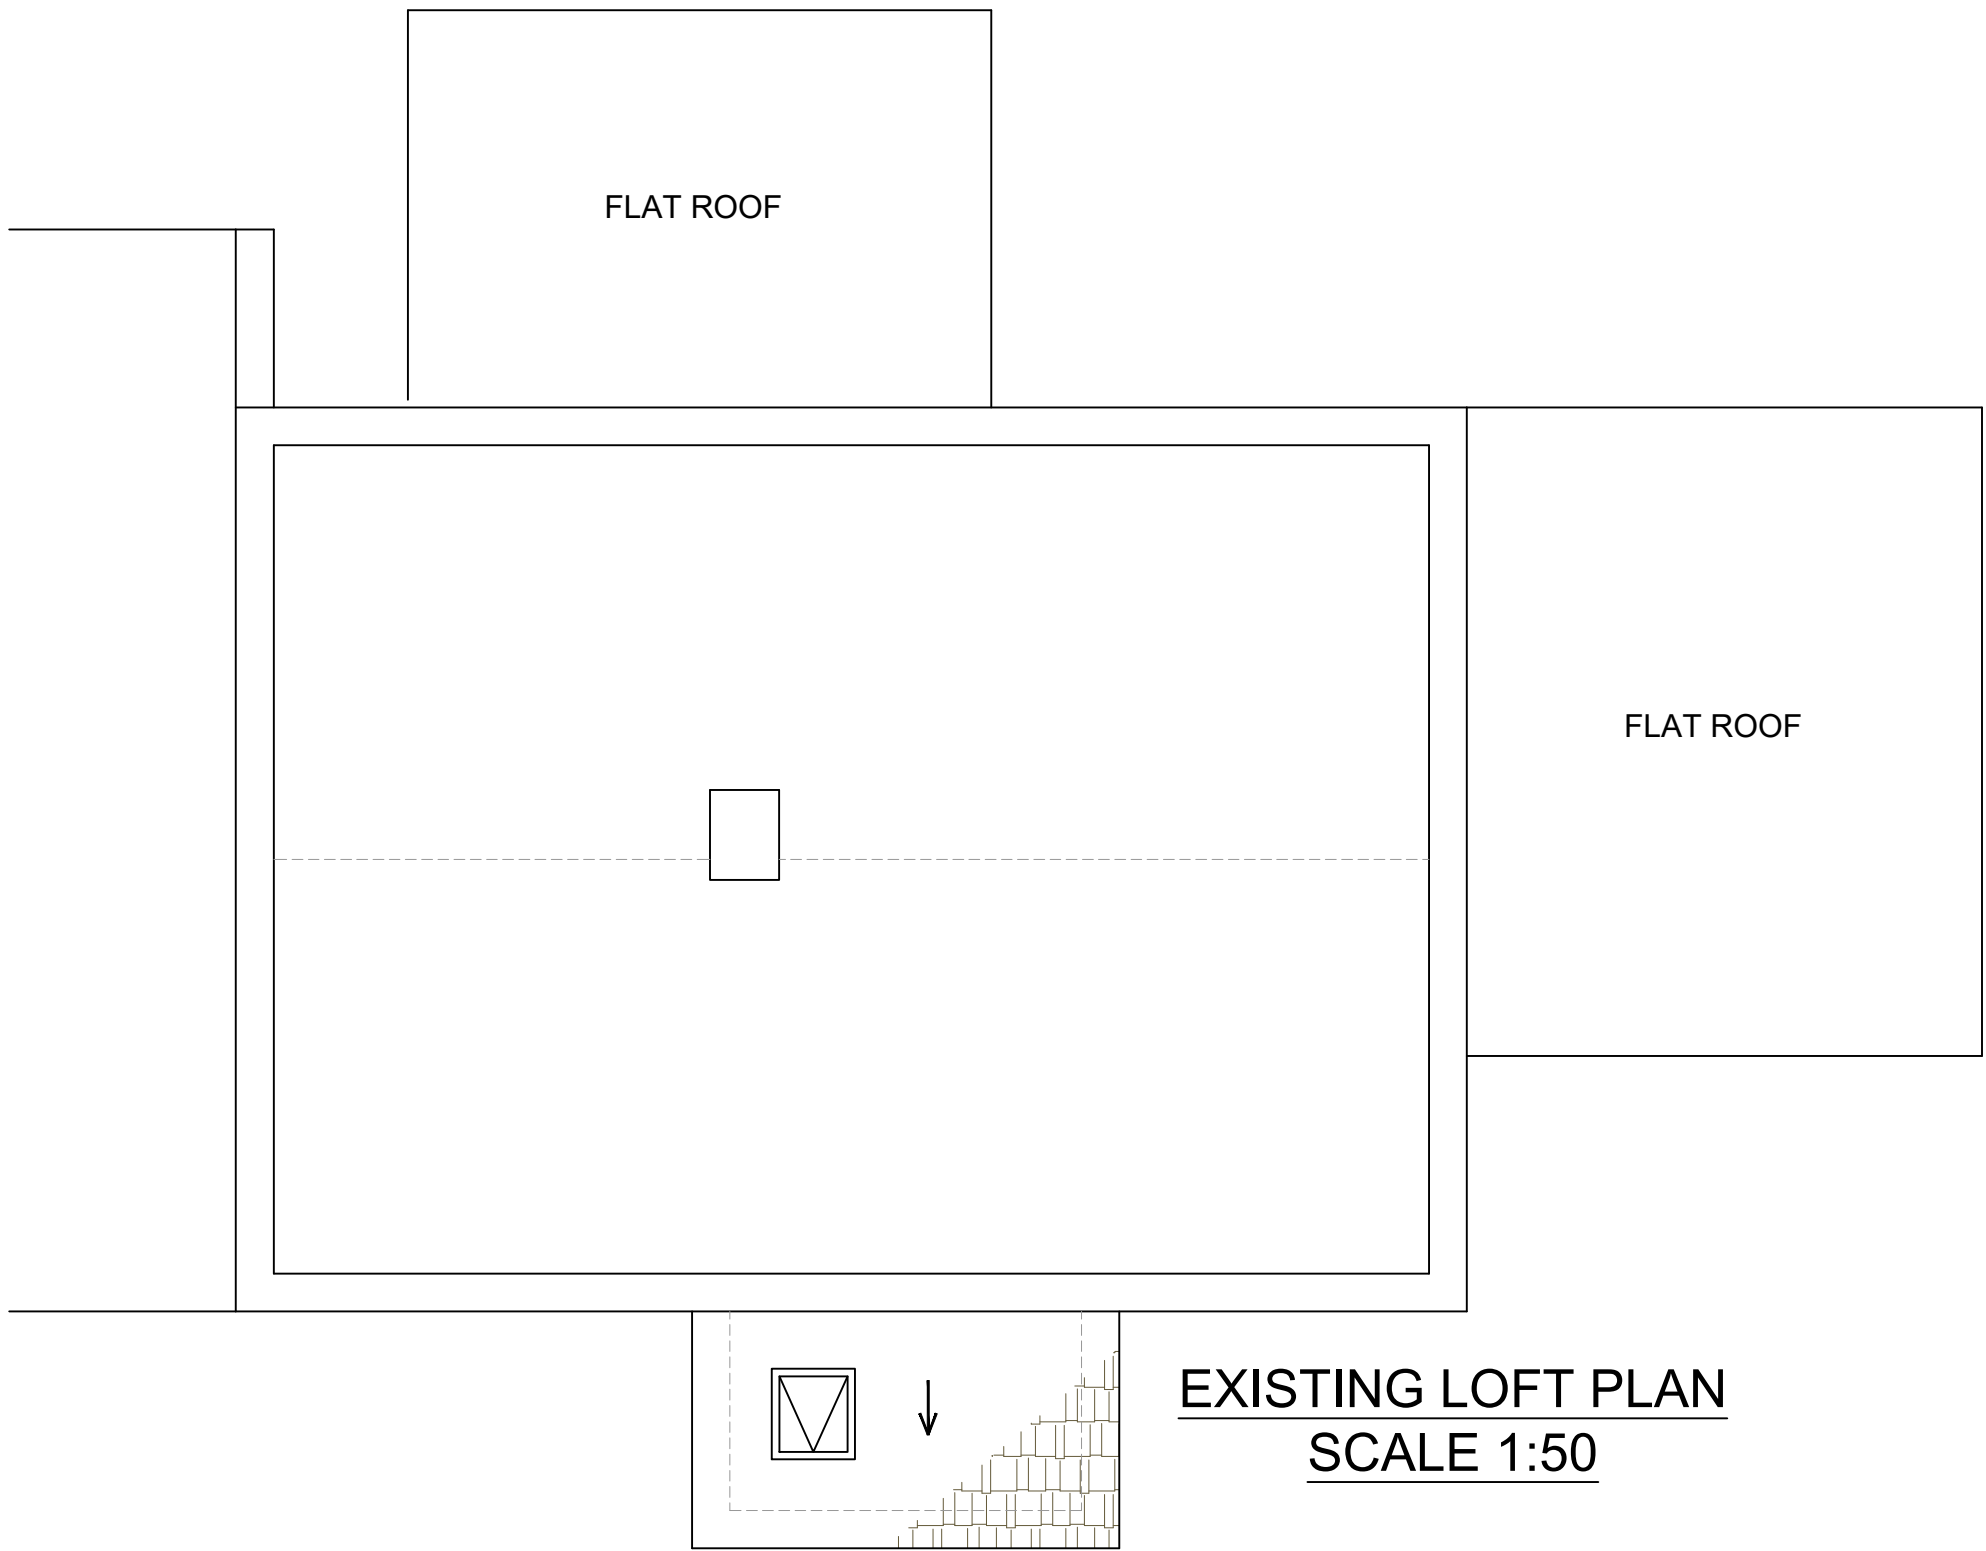

EXISTING LOFT PLAN
SCALE 1:50



www.FastPlansUK.co.uk


Project: EXTENSION

Address: 50 APPLEFORD ROAD RG30 3NX

Scale: 1:50 @ A3 Dwg. no: A03 REV1

Drawn by: O.B.S Date Drawn: 09-OCT-2025

For Drawings Tel: 0208 154 5569
E-mail: plans@FastPlansUK.co.uk

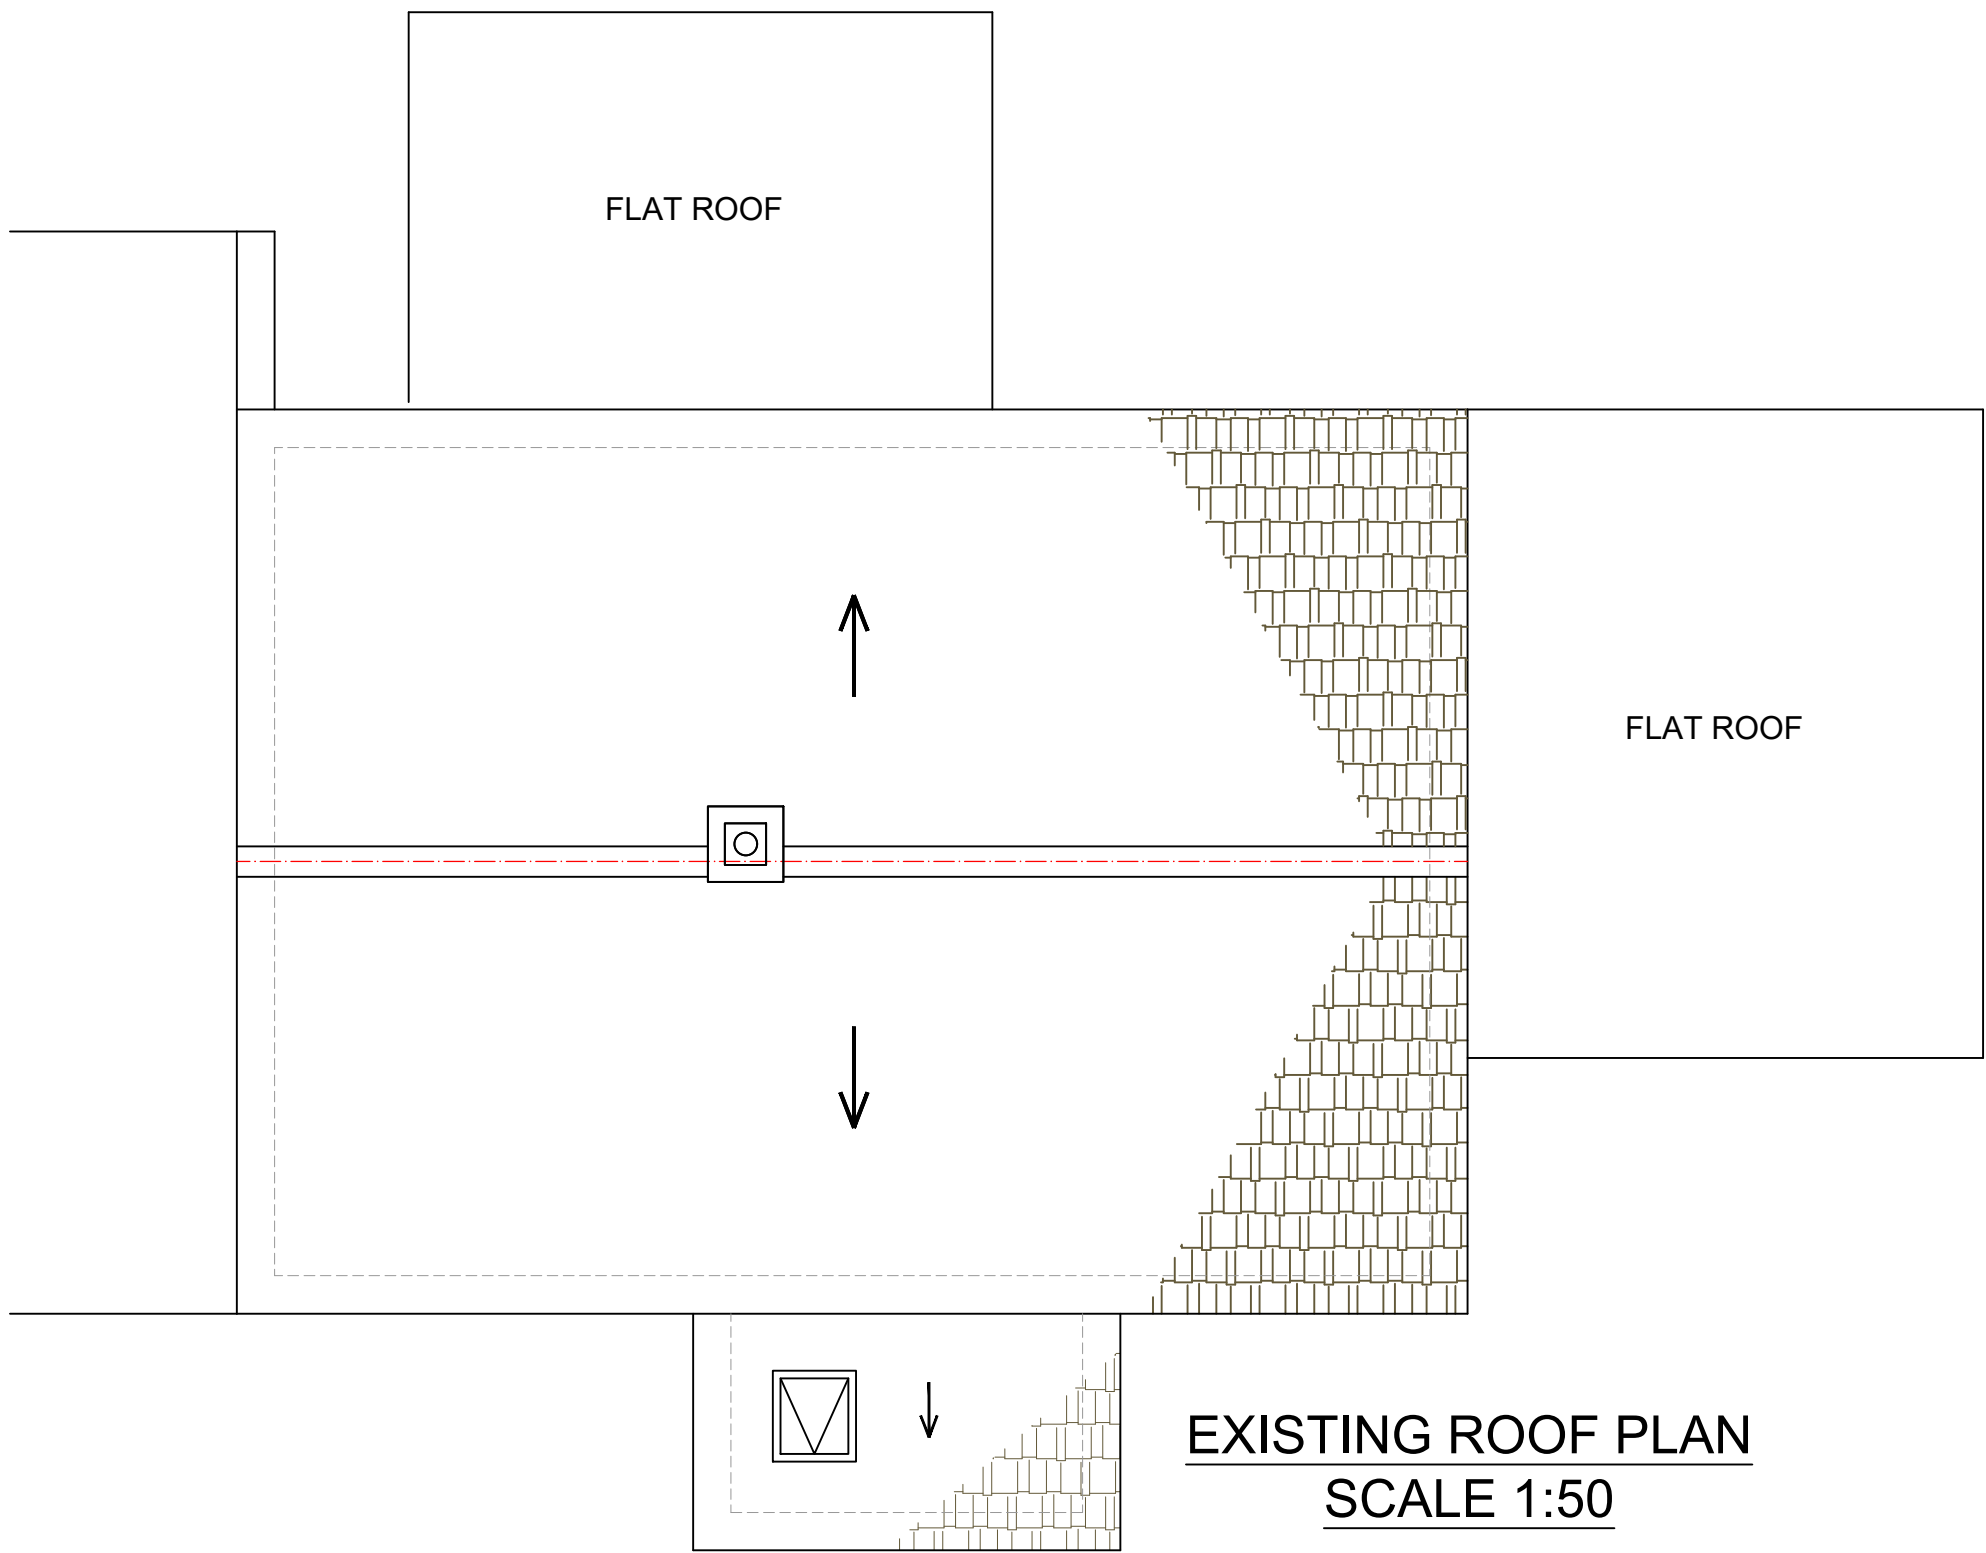

EXISTING ROOF PLAN
SCALE 1:50




www.FastPlansUK.co.uk

Project:
EXTENSION

Address:
50 APPLEFORD ROAD RG30 3NX

Scale: 1:50 @ A3	Dwg. no: A04 REV1
Drawn by: O.B.S	Date Drawn: 09-OCT-2025

For Drawings Tel: 0208 154 5569
E-mail: plans@FastPlansUK.co.uk

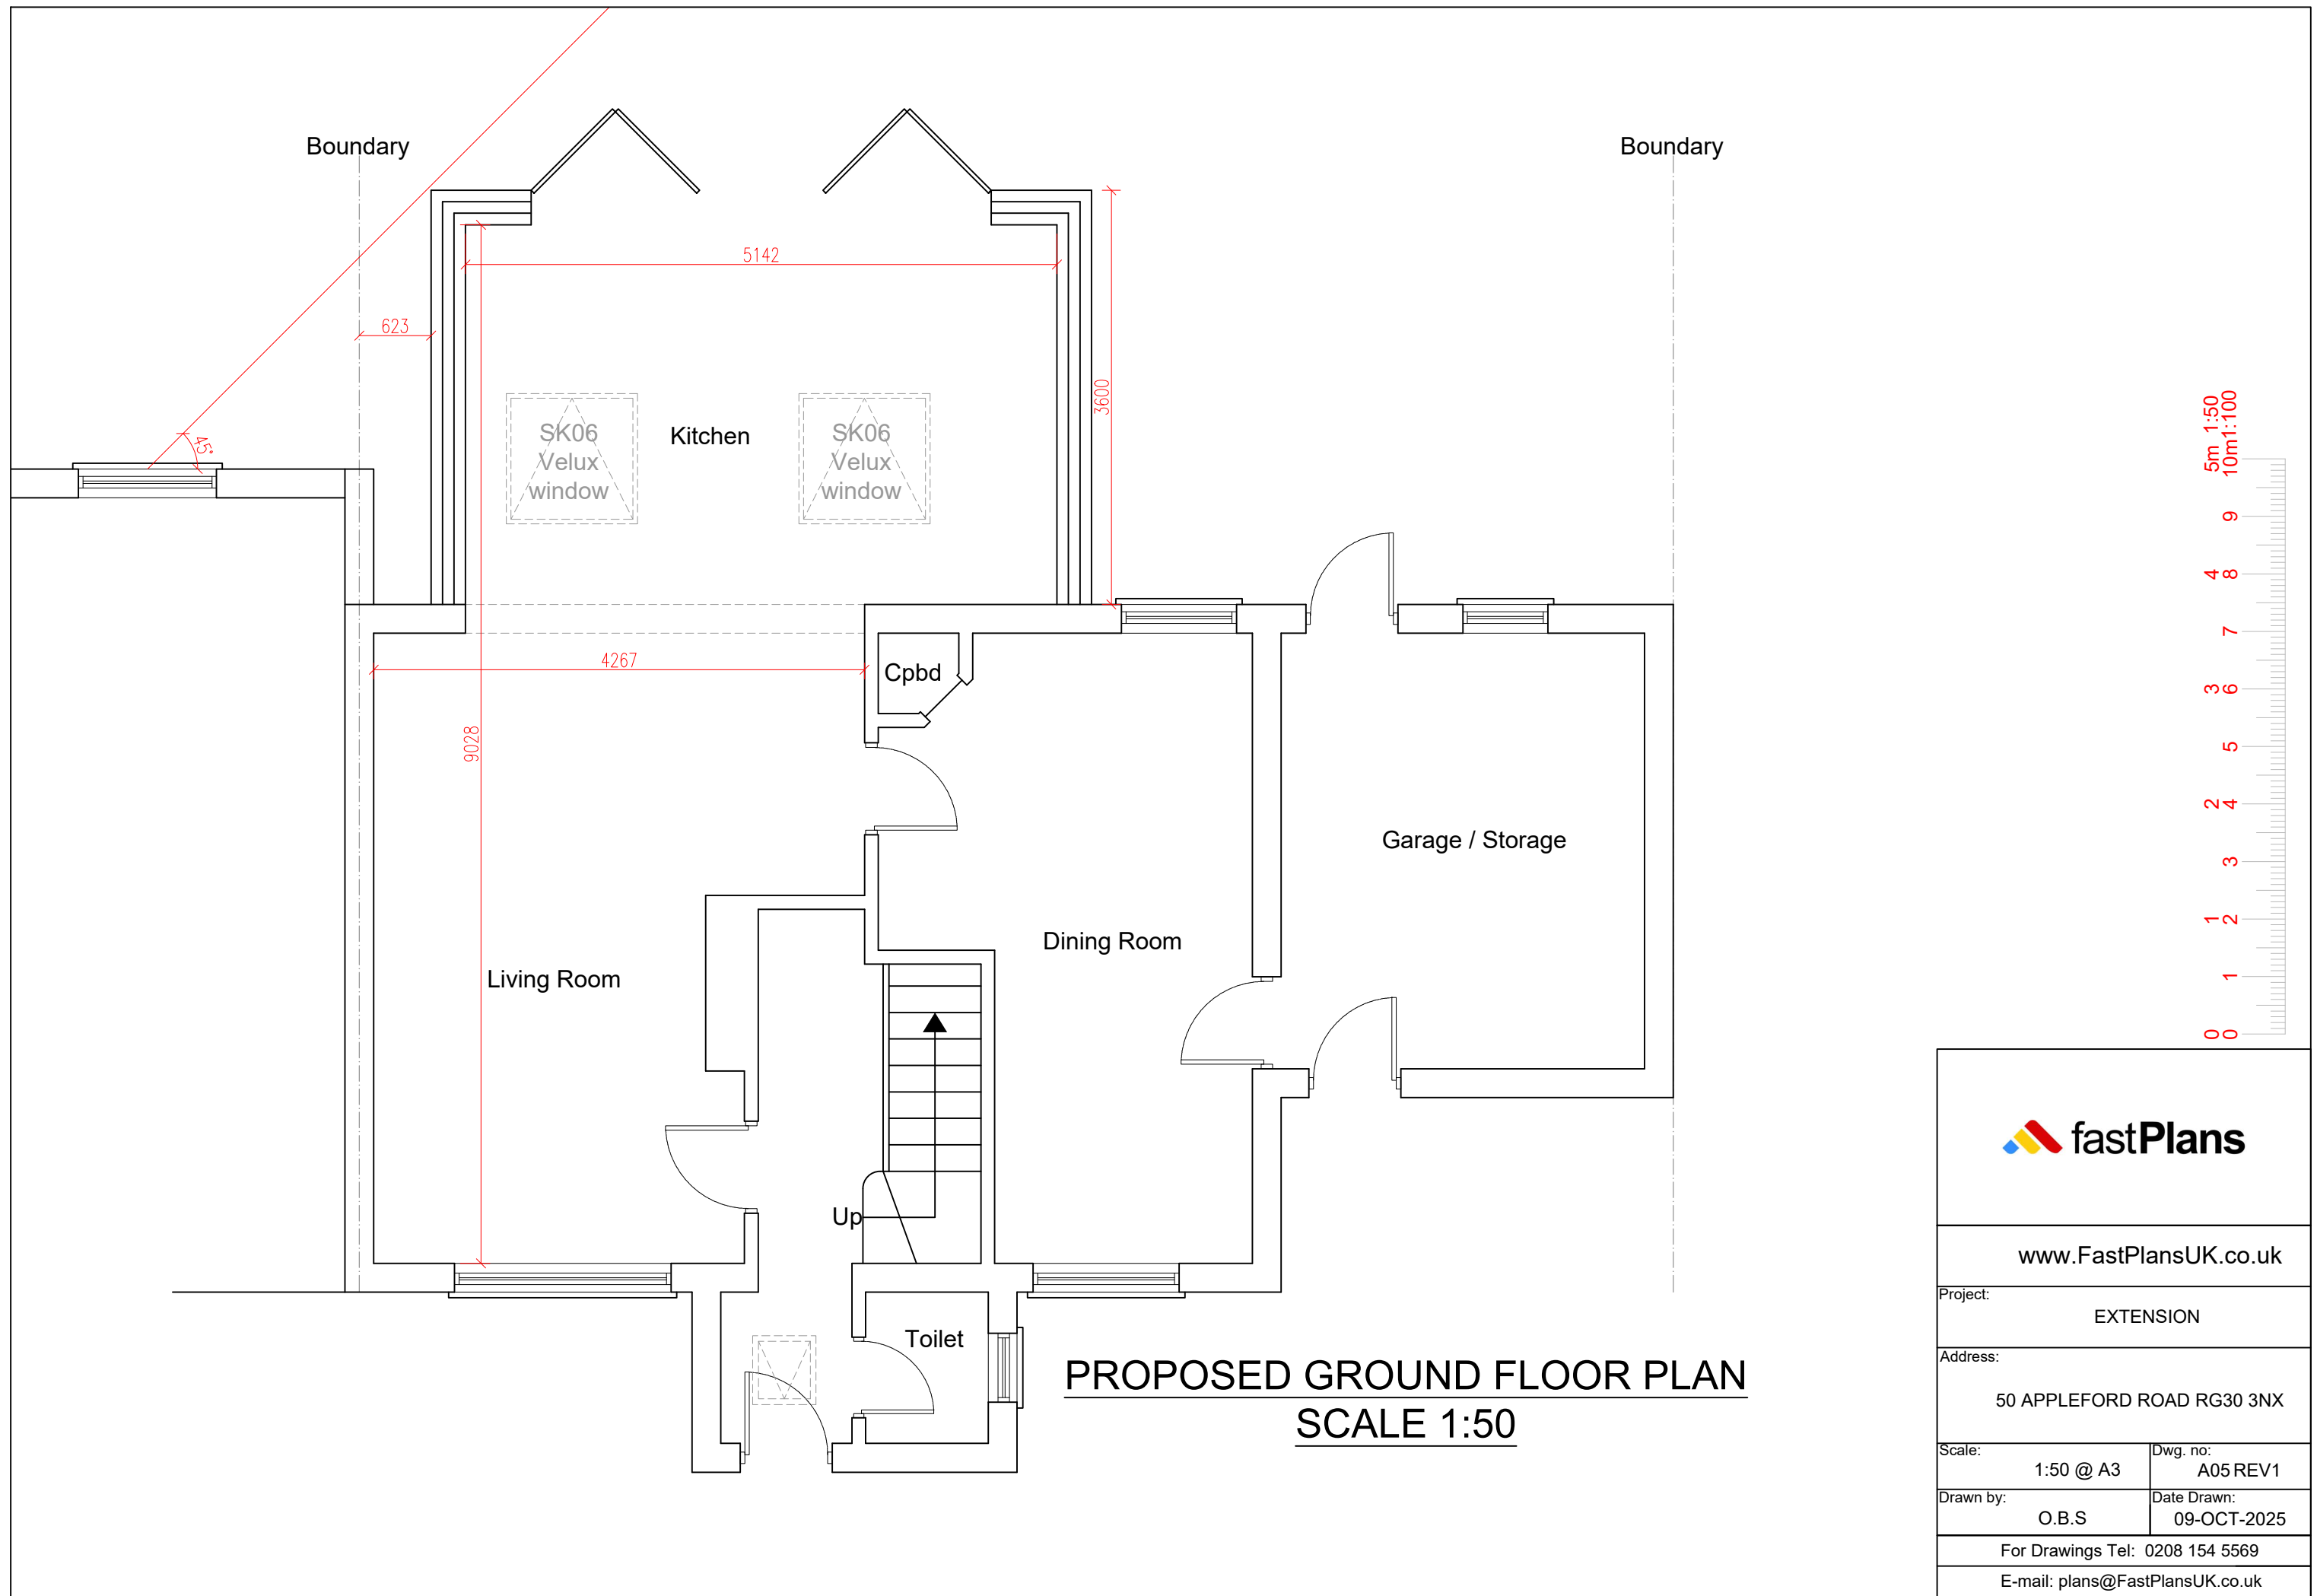

PROPOSED GROUND FLOOR PLAN
SCALE 1:50



www.FastPlansUK.co.uk

Project: EXTENSION


Address: 50 APPLEFORD ROAD RG30 3NX

Scale: 1:50 @ A3	Dwg. no: A05 REV1
------------------	-------------------

Drawn by: O.B.S	Date Drawn: 09-OCT-2025
-----------------	-------------------------

For Drawings Tel: 0208 154 5569

E-mail: plans@FastPlansUK.co.uk

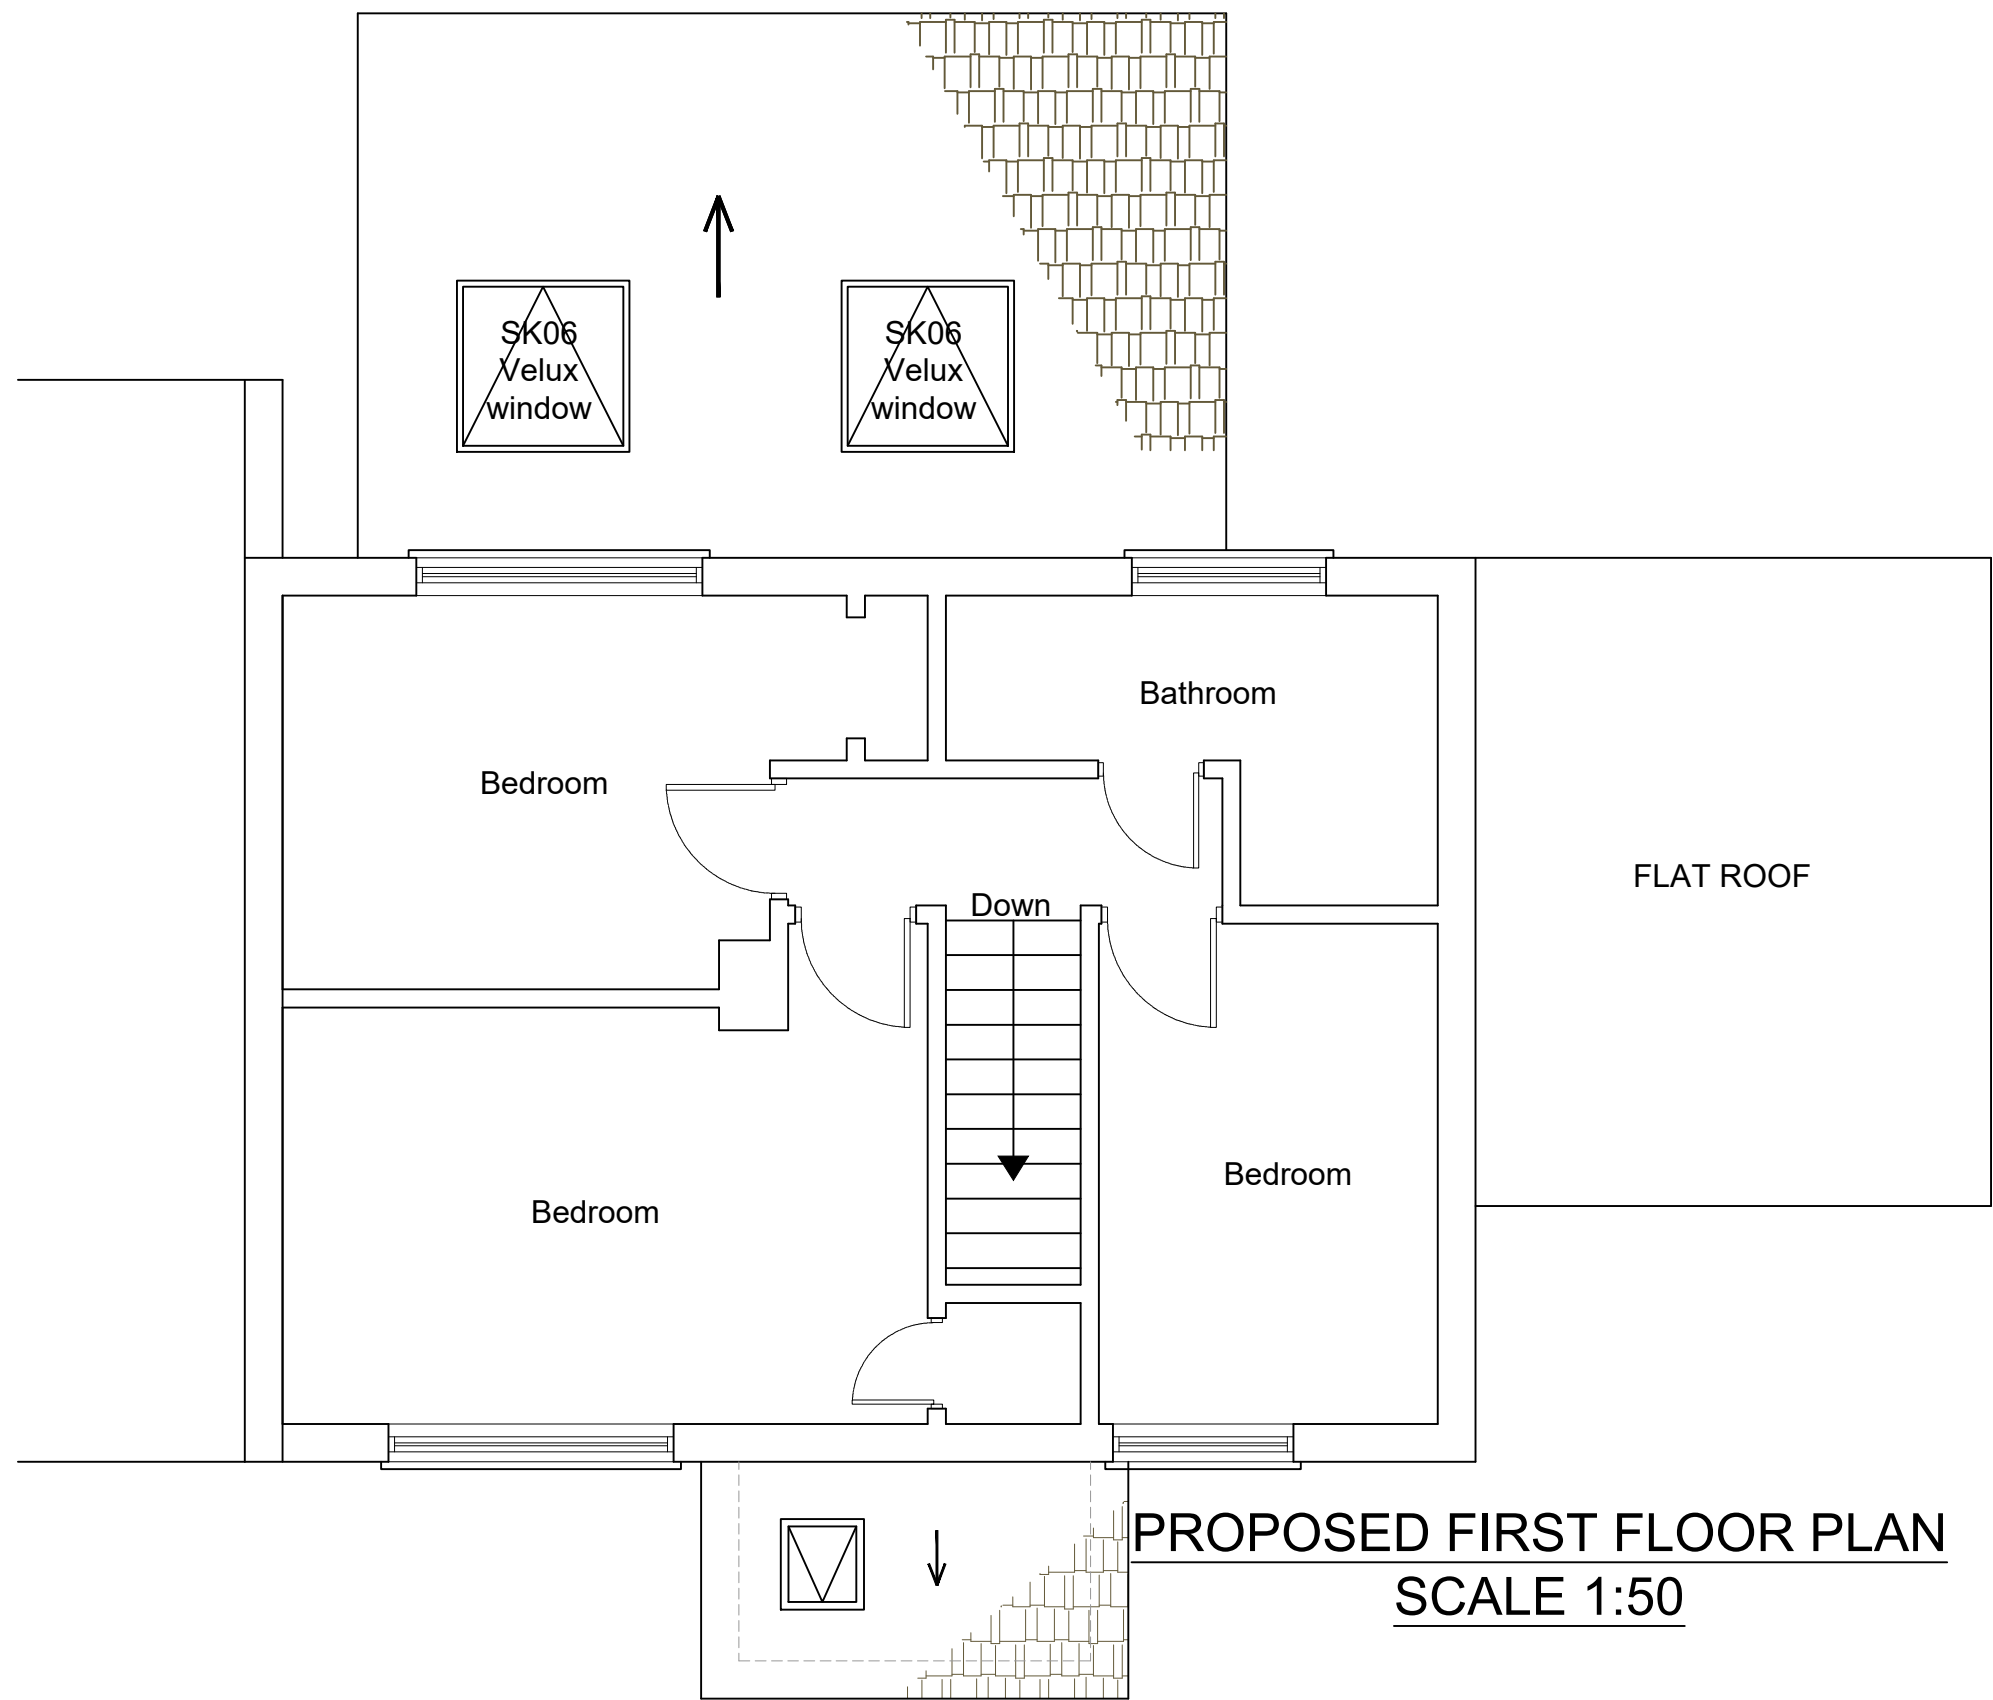

www.FastPlansUK.co.uk

Project: EXTENSION


Address: 50 APPLEFORD ROAD RG30 3NX

Scale: 1:50 @ A3 Dwg. no: A06 REV1

Drawn by: O.B.S Date Drawn: 09-OCT-2025

For Drawings Tel: 0208 154 5569

E-mail: plans@FastPlansUK.co.uk

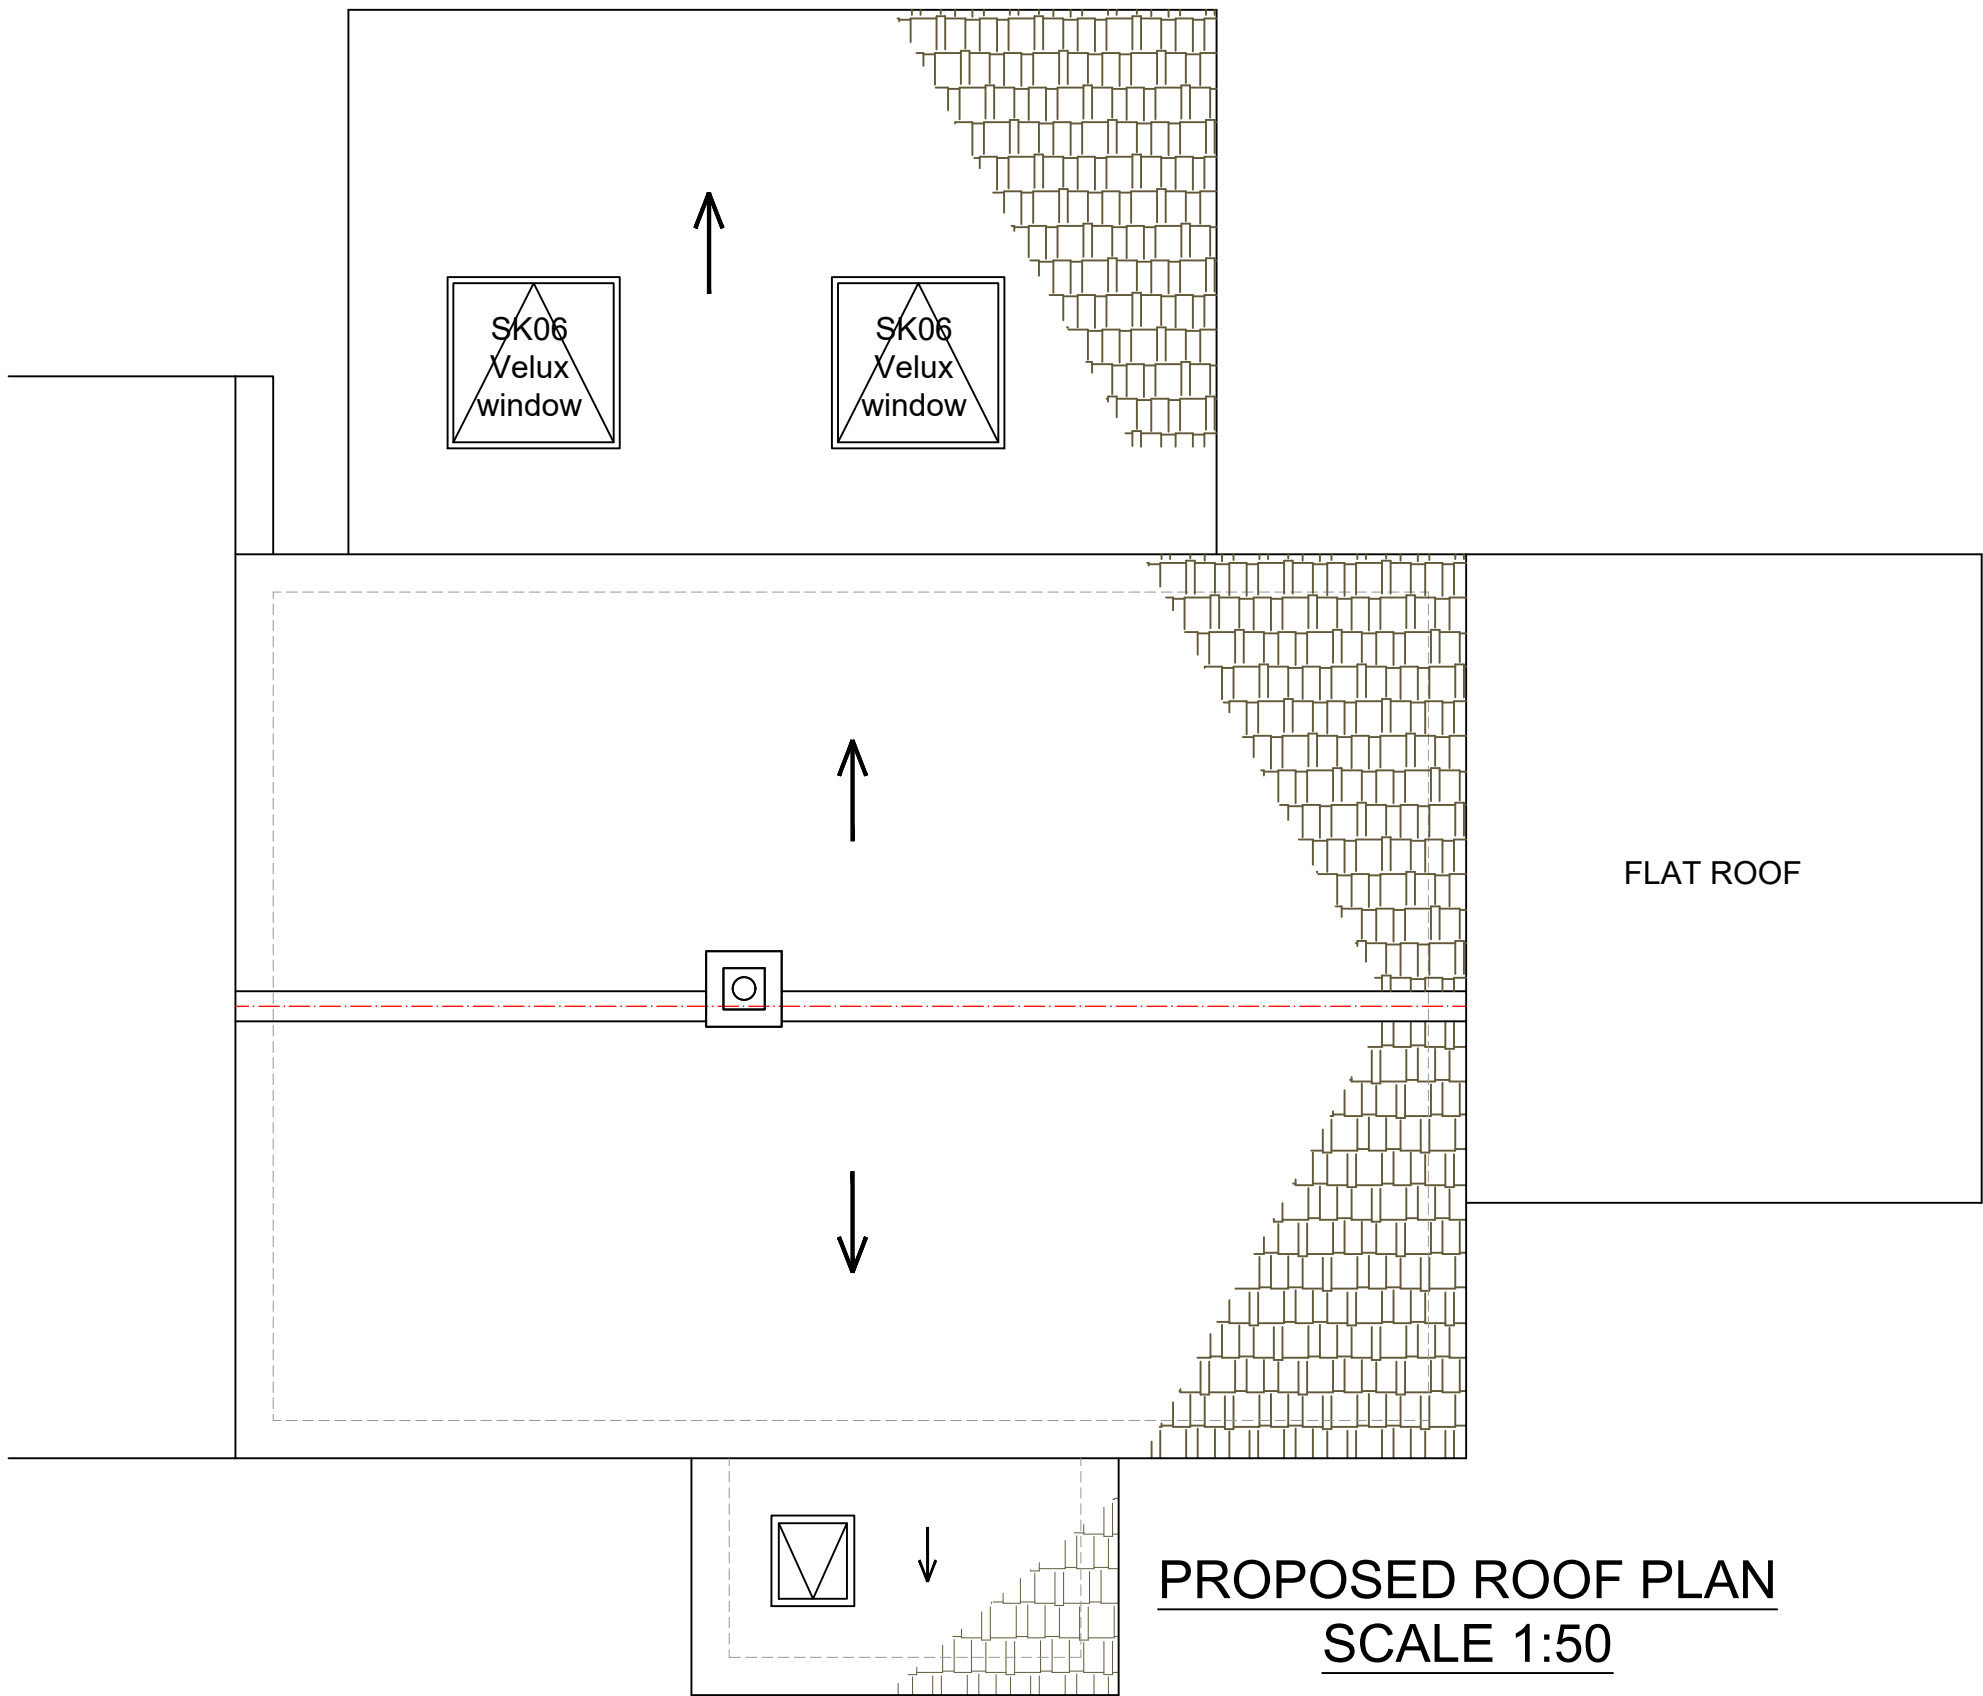

PROPOSED ROOF PLAN
SCALE 1:50



www.FastPlansUK.co.uk

Project:
EXTENSION

Address:
50 APPLEFORD ROAD RG30 3NX

Scale: 1:50 @ A3 Dwg. no: A07 REV1

Drawn by: O.B.S Date Drawn: 09-OCT-2025


For Drawings Tel: 0208 154 5569
E-mail: plans@FastPlansUK.co.uk




EXISTING FRONT ELEVATION
SCALE 1:100



EXISTING REAR ELEVATION
SCALE 1:100

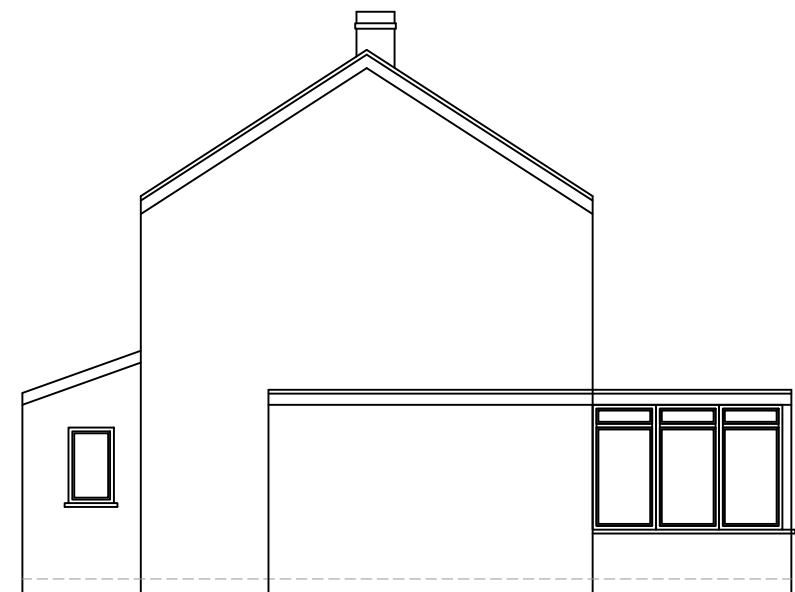

EXISTING ELEVATION SIDE A
SCALE 1:100

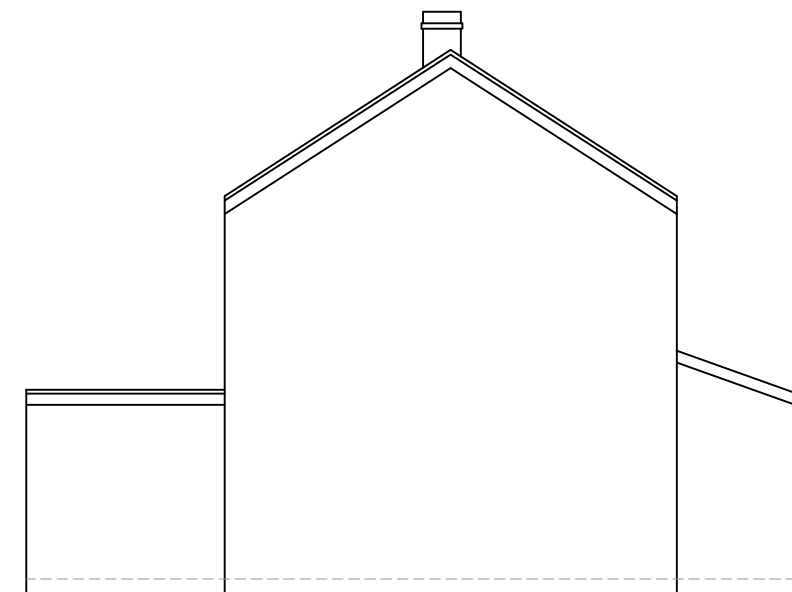

EXISTING ELEVATION SIDE B
SCALE 1:100



www.FastPlansUK.co.uk

Project: EXTENSION

Address: 50 APPLEFORD ROAD RG30 3NX

Scale: 1:100 @ A3 Dwg. no: A08 REV1


Drawn by: O.B.S Date Drawn: 09-OCT-2025

For Drawings Tel: 0208 154 5569


E-mail: plans@FastPlansUK.co.uk




PROPOSED FRONT ELEVATION
SCALE 1:100

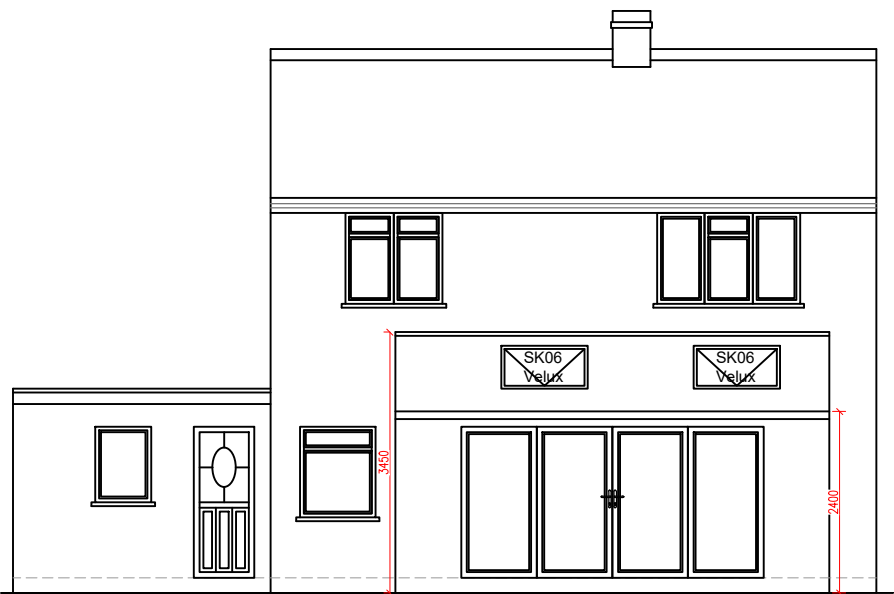

PROPOSED REAR ELEVATION
SCALE 1:100

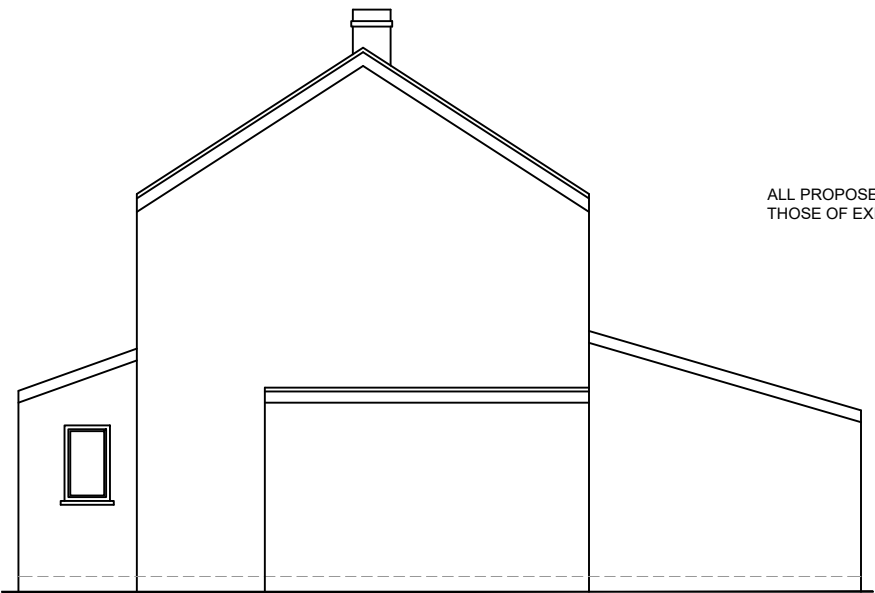

PROPOSED ELEVATION SIDE A
SCALE 1:100

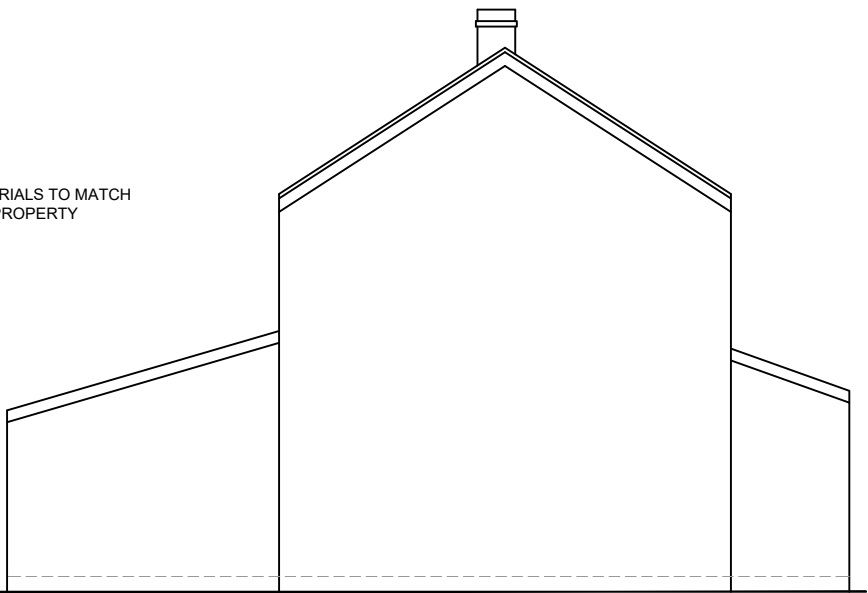

PROPOSED ELEVATION SIDE B
SCALE 1:100

ALL PROPOSED MATERIALS TO MATCH
THOSE OF EXISTING PROPERTY




www.FastPlansUK.co.uk

Project:
EXTENSION

Address:
50 APPLEFORD ROAD RG30 3NX

Scale: 1:100 @ A3	Dwg. no: A09 REV1
Drawn by: O.B.S	Date Drawn: 09-OCT-2025

For Drawings Tel: 0208 154 5569
E-mail: plans@FastPlansUK.co.uk

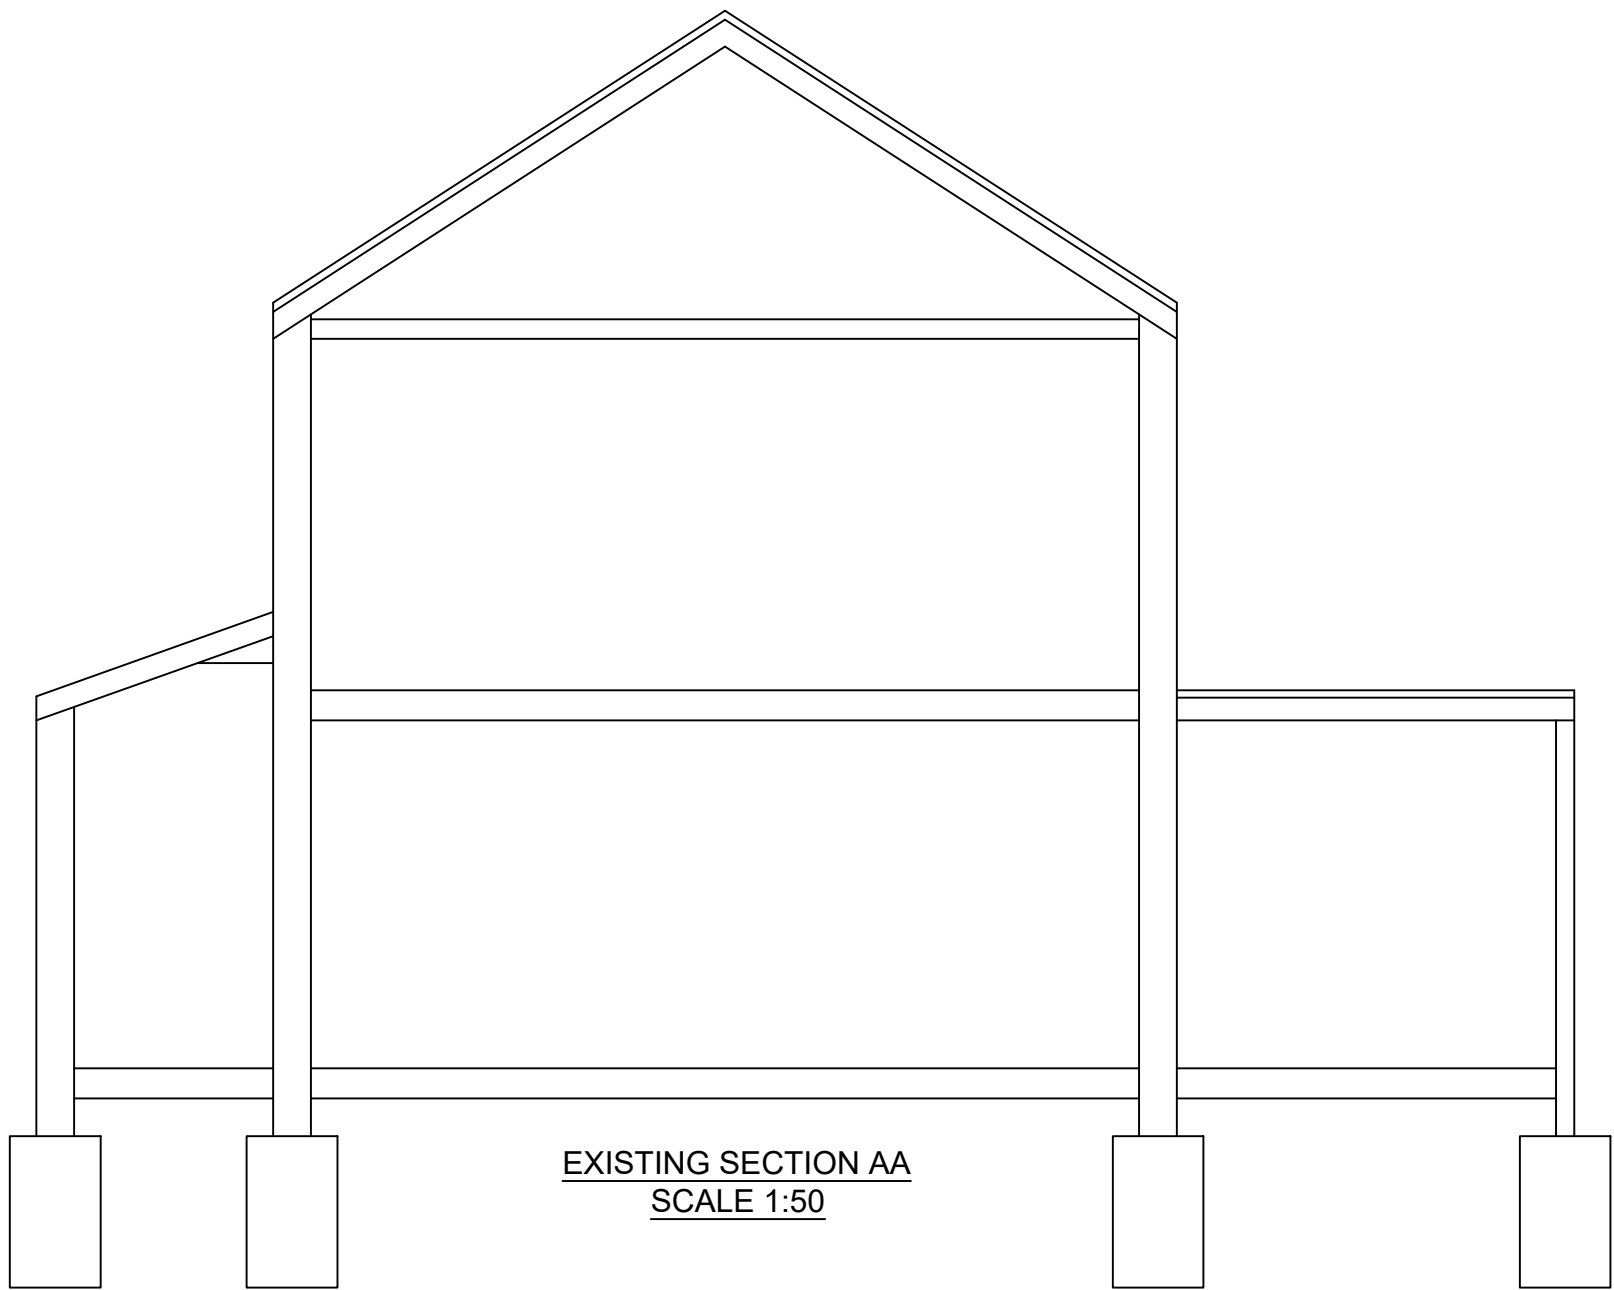



www.FastPlansUK.co.uk

Project:
EXTENSION

Address:
50 APPLEFORD ROAD RG30 3NX

Scale: 1:50 @ A3	Dwg. no: A10 REV1
Drawn by: O.B.S	Date Drawn: 09-OCT-2025

For Drawings Tel: 0208 154 5569
E-mail: plans@FastPlansUK.co.uk

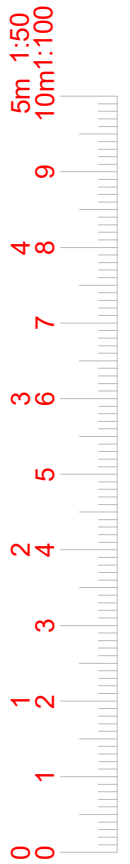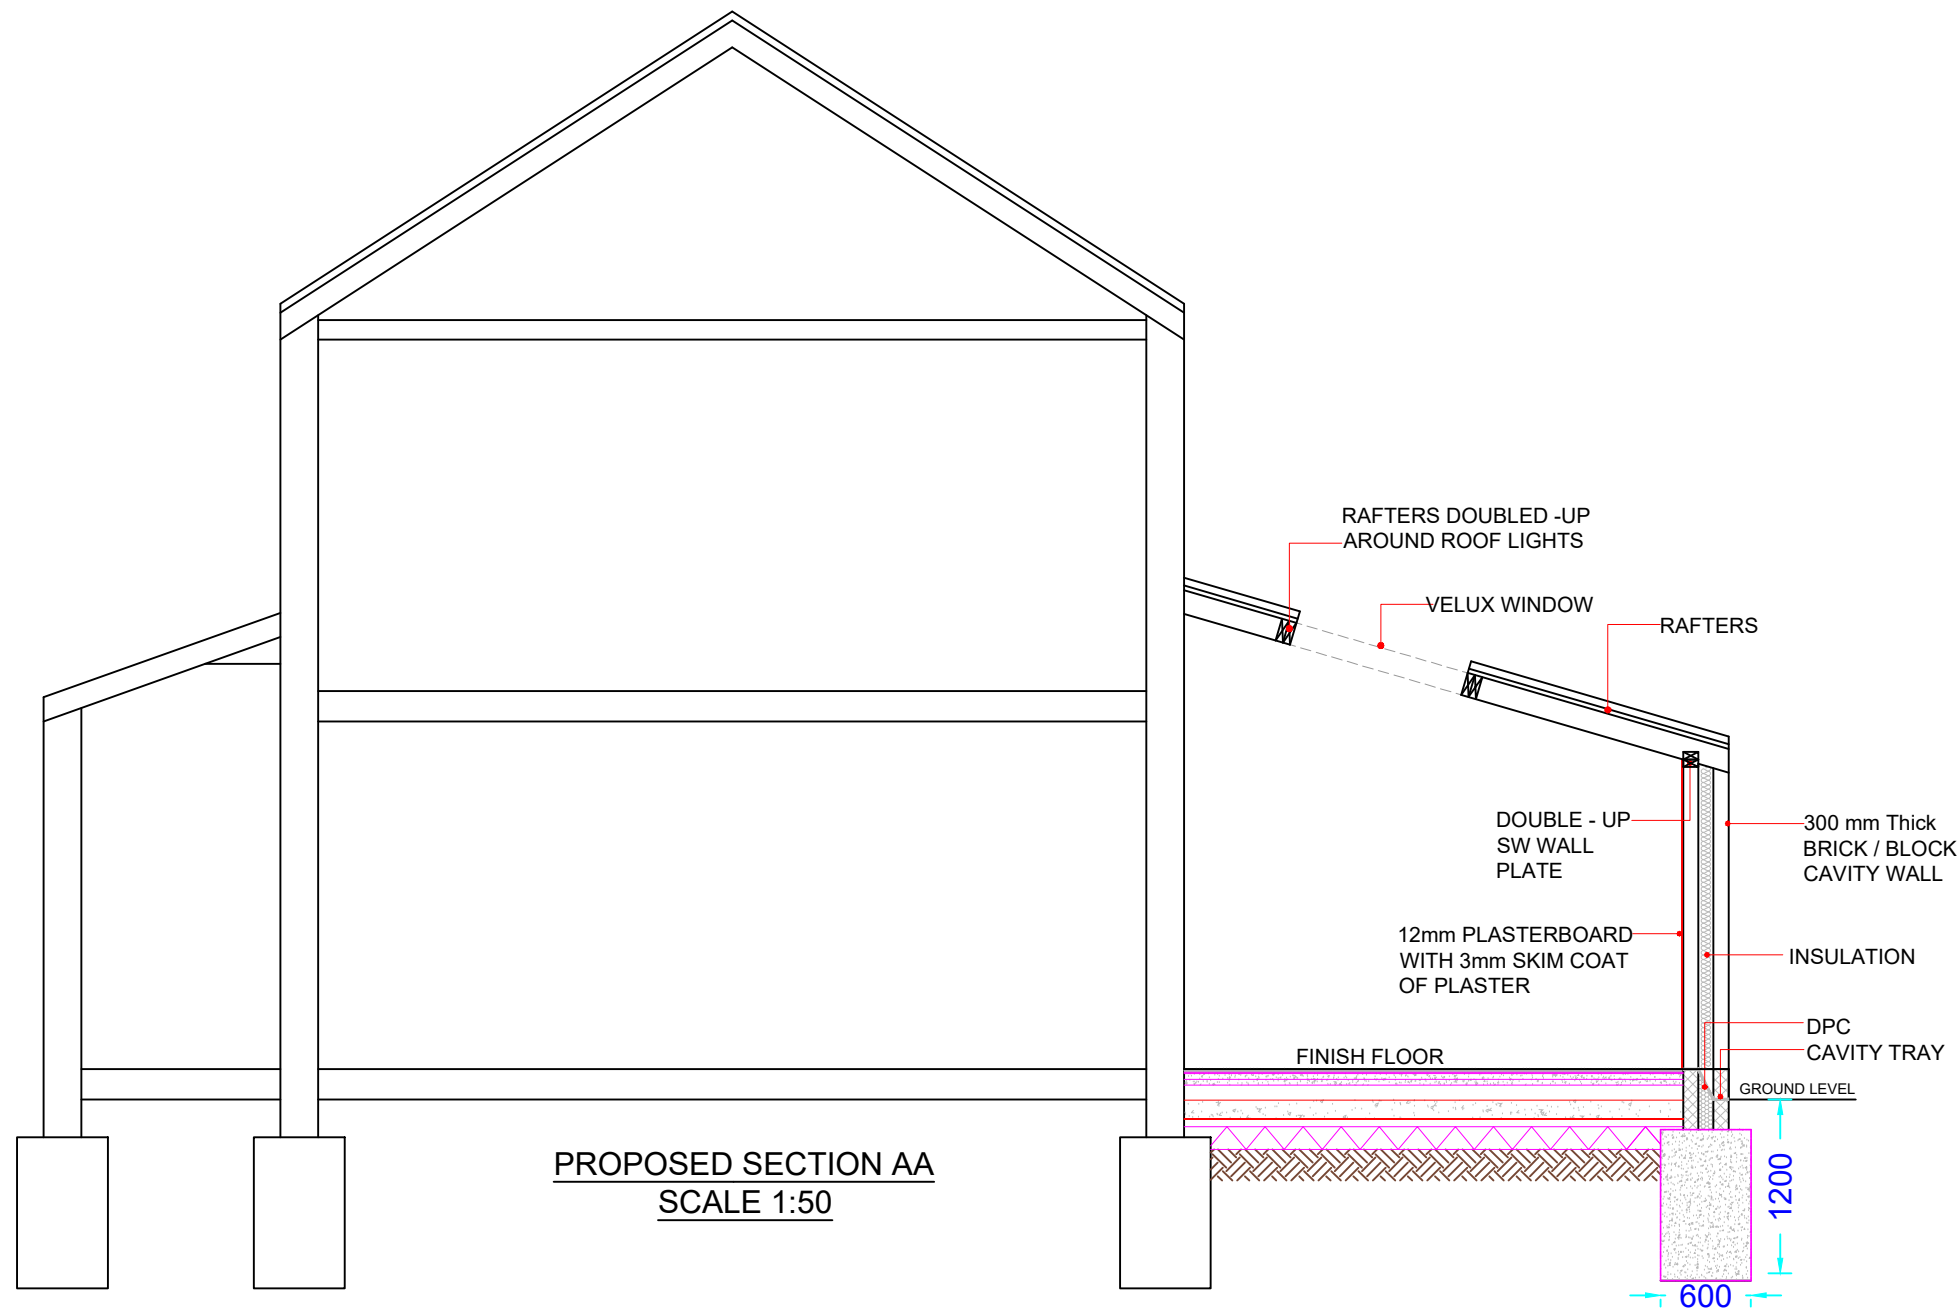

www.FastPlansUK.co.uk

Project:
EXTENSION


Address:
50 APPLEFORD ROAD RG30 3NX

Scale: 1:50 @ A3 Dwg. no: A11 REV1


Drawn by: O.B.S Date Drawn: 09-OCT-2025

For Drawings Tel: 0208 154 5569


E-mail: plans@FastPlansUK.co.uk

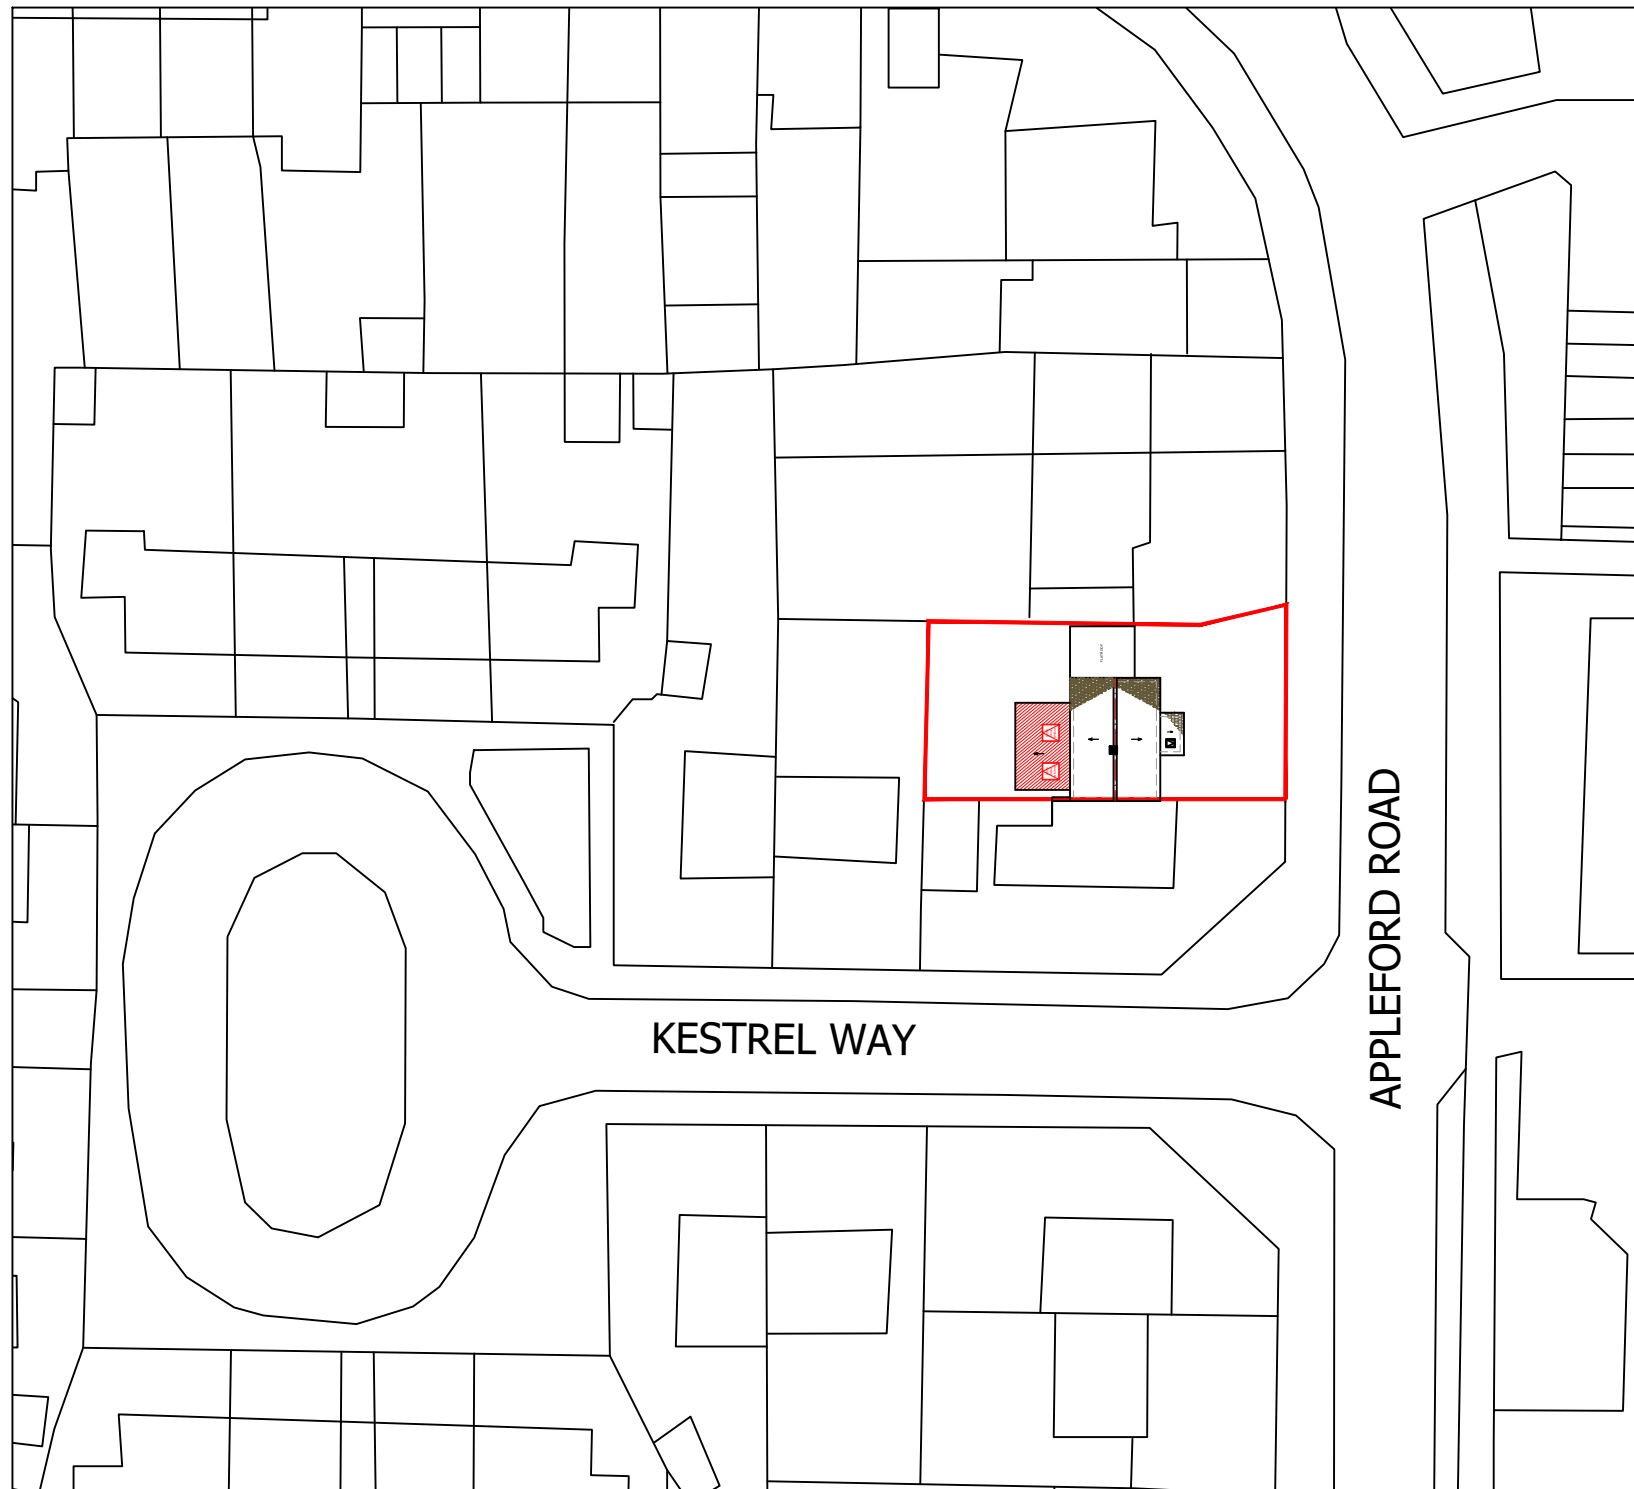

BLOCK PLAN
SCALE 1:500

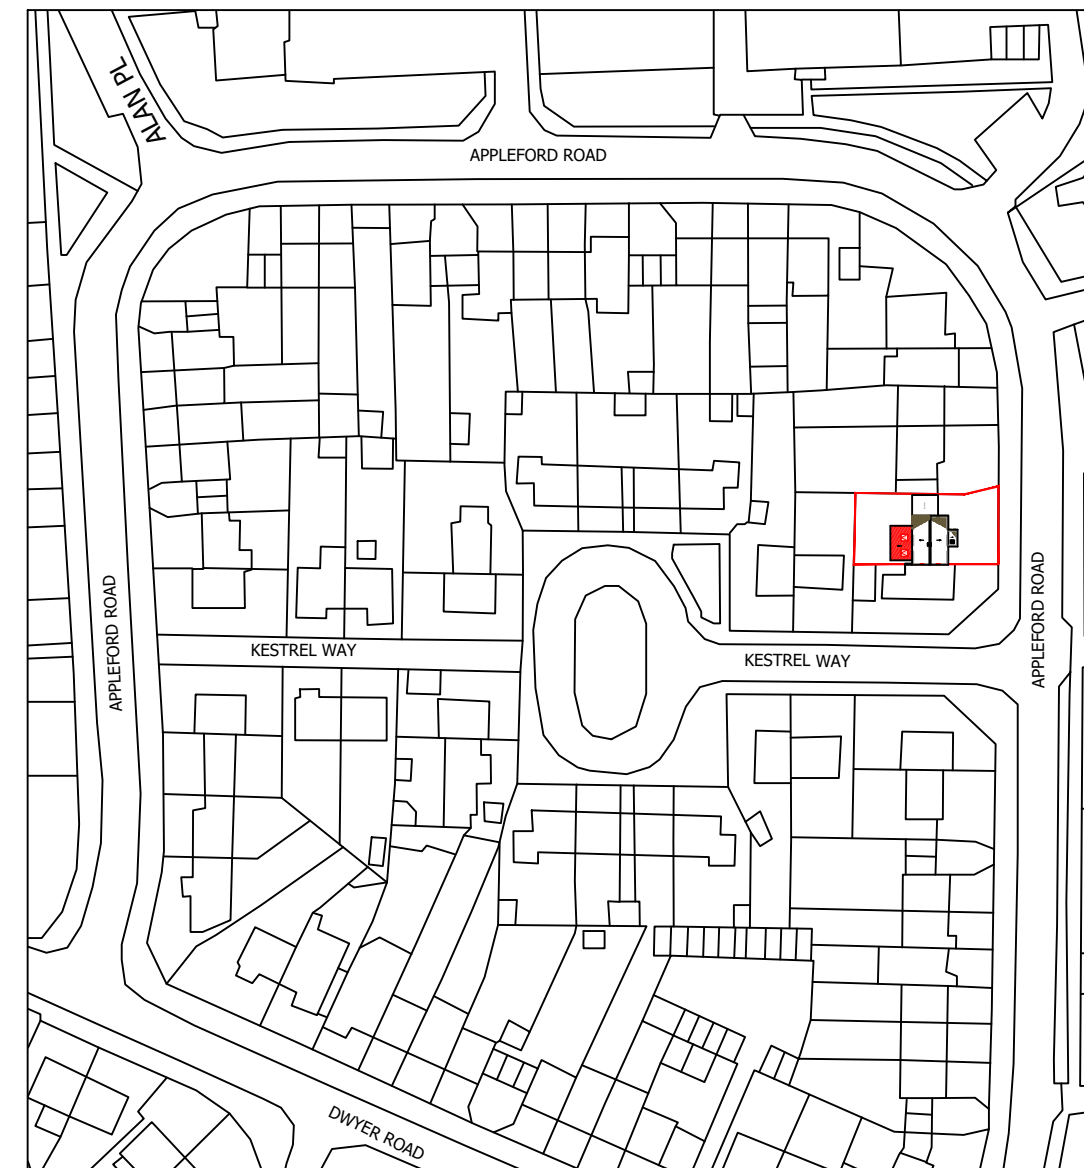

LOCATION PLAN
SCALE 1:1250

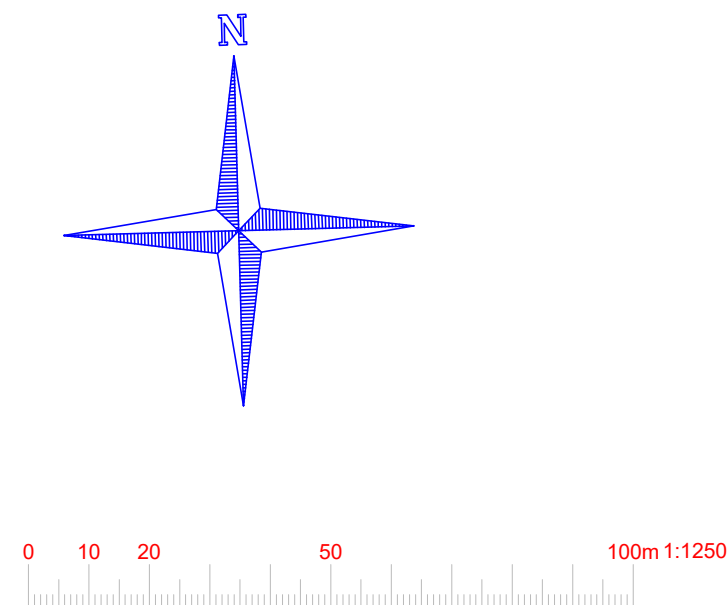

www.FastPlansUK.co.uk

Project: EXTENSION

Address: 50 APPLEFORD ROAD RG30 3NX

Scale: 1:500 @ A3 Dwg. no: A12 REV1

Drawn by: O.B.S Date Drawn: 09-OCT-2025

For Drawings Tel: 0208 154 5569

E-mail: plans@FastPlansUK.co.uk