



EXISTING GROUND FLOOR PLAN - 1:100

1:100 scale Bar
This Drawing has been produced for printing onto A3 size paper,
if printing in another paper size, use the scale bar below for ref.:

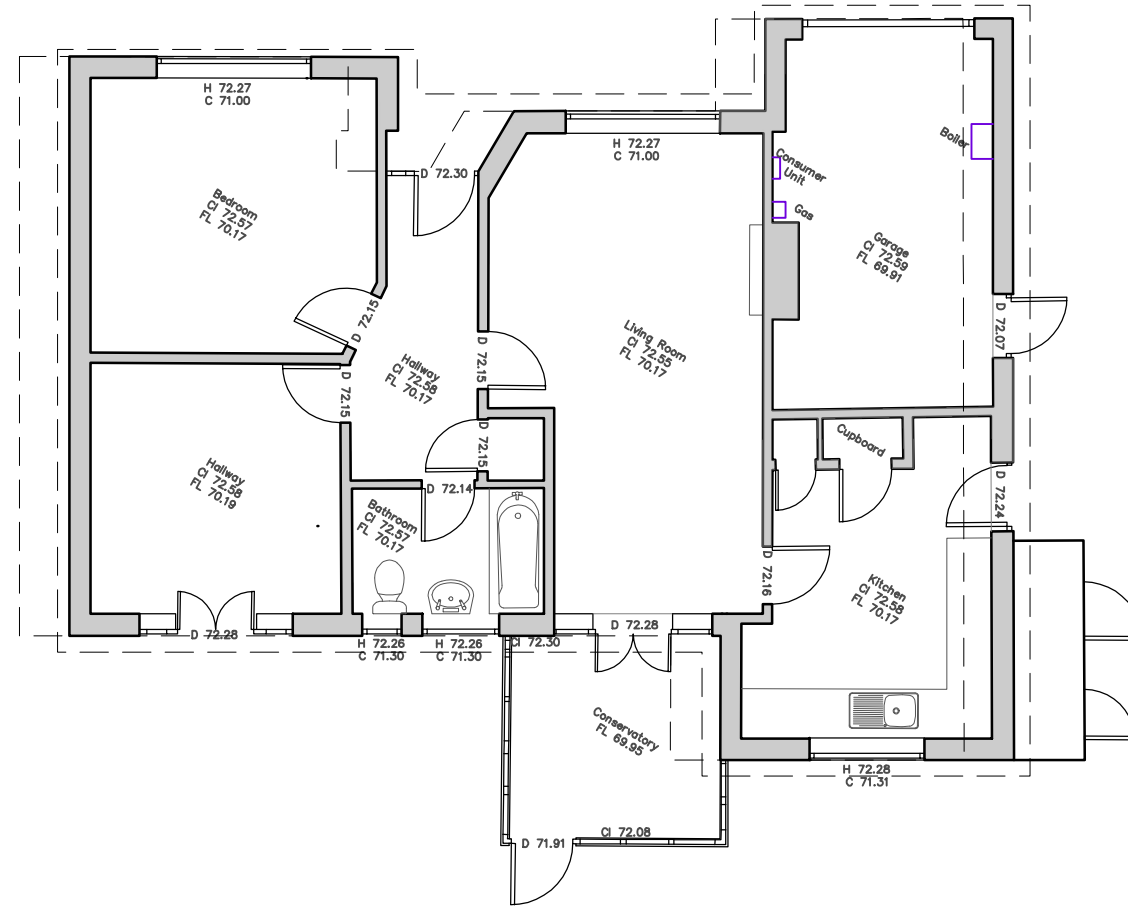

REV	COMMENTS	DATE
-----	----------	------

 

SHAUN TANNER
ARCHITECTURE & PLANNING
www.stlarchitecture.co.uk studio@stlarchitecture.co.uk 0118 989 0808

CLIENT Mr N. Burgess & Ms C. Banks
PROJECT 34 Richmond Road
Caversham, Reading - RG4 7PR
DRAWING Existing Ground Floor Plan

STATUS Planning **DATE** Nov 2025
SCALE 1:100 @A3 **DRAWN** RC **CHECKED** NO 4010/102 **REV**

THIS DRAWING MUST NOT BE SCALED UNLESS ISSUED FOR PLANNING PURPOSES. ALL DIMENSIONS ARE TO BE VERIFIED PRIOR TO SETTING OUT, COMMENCING WORK, OR PRODUCTION OF FABRICATION DRAWINGS. REPORT ANY DISCREPANCIES TO THE SUPERVISING OFFICER IMMEDIATELY. ©