
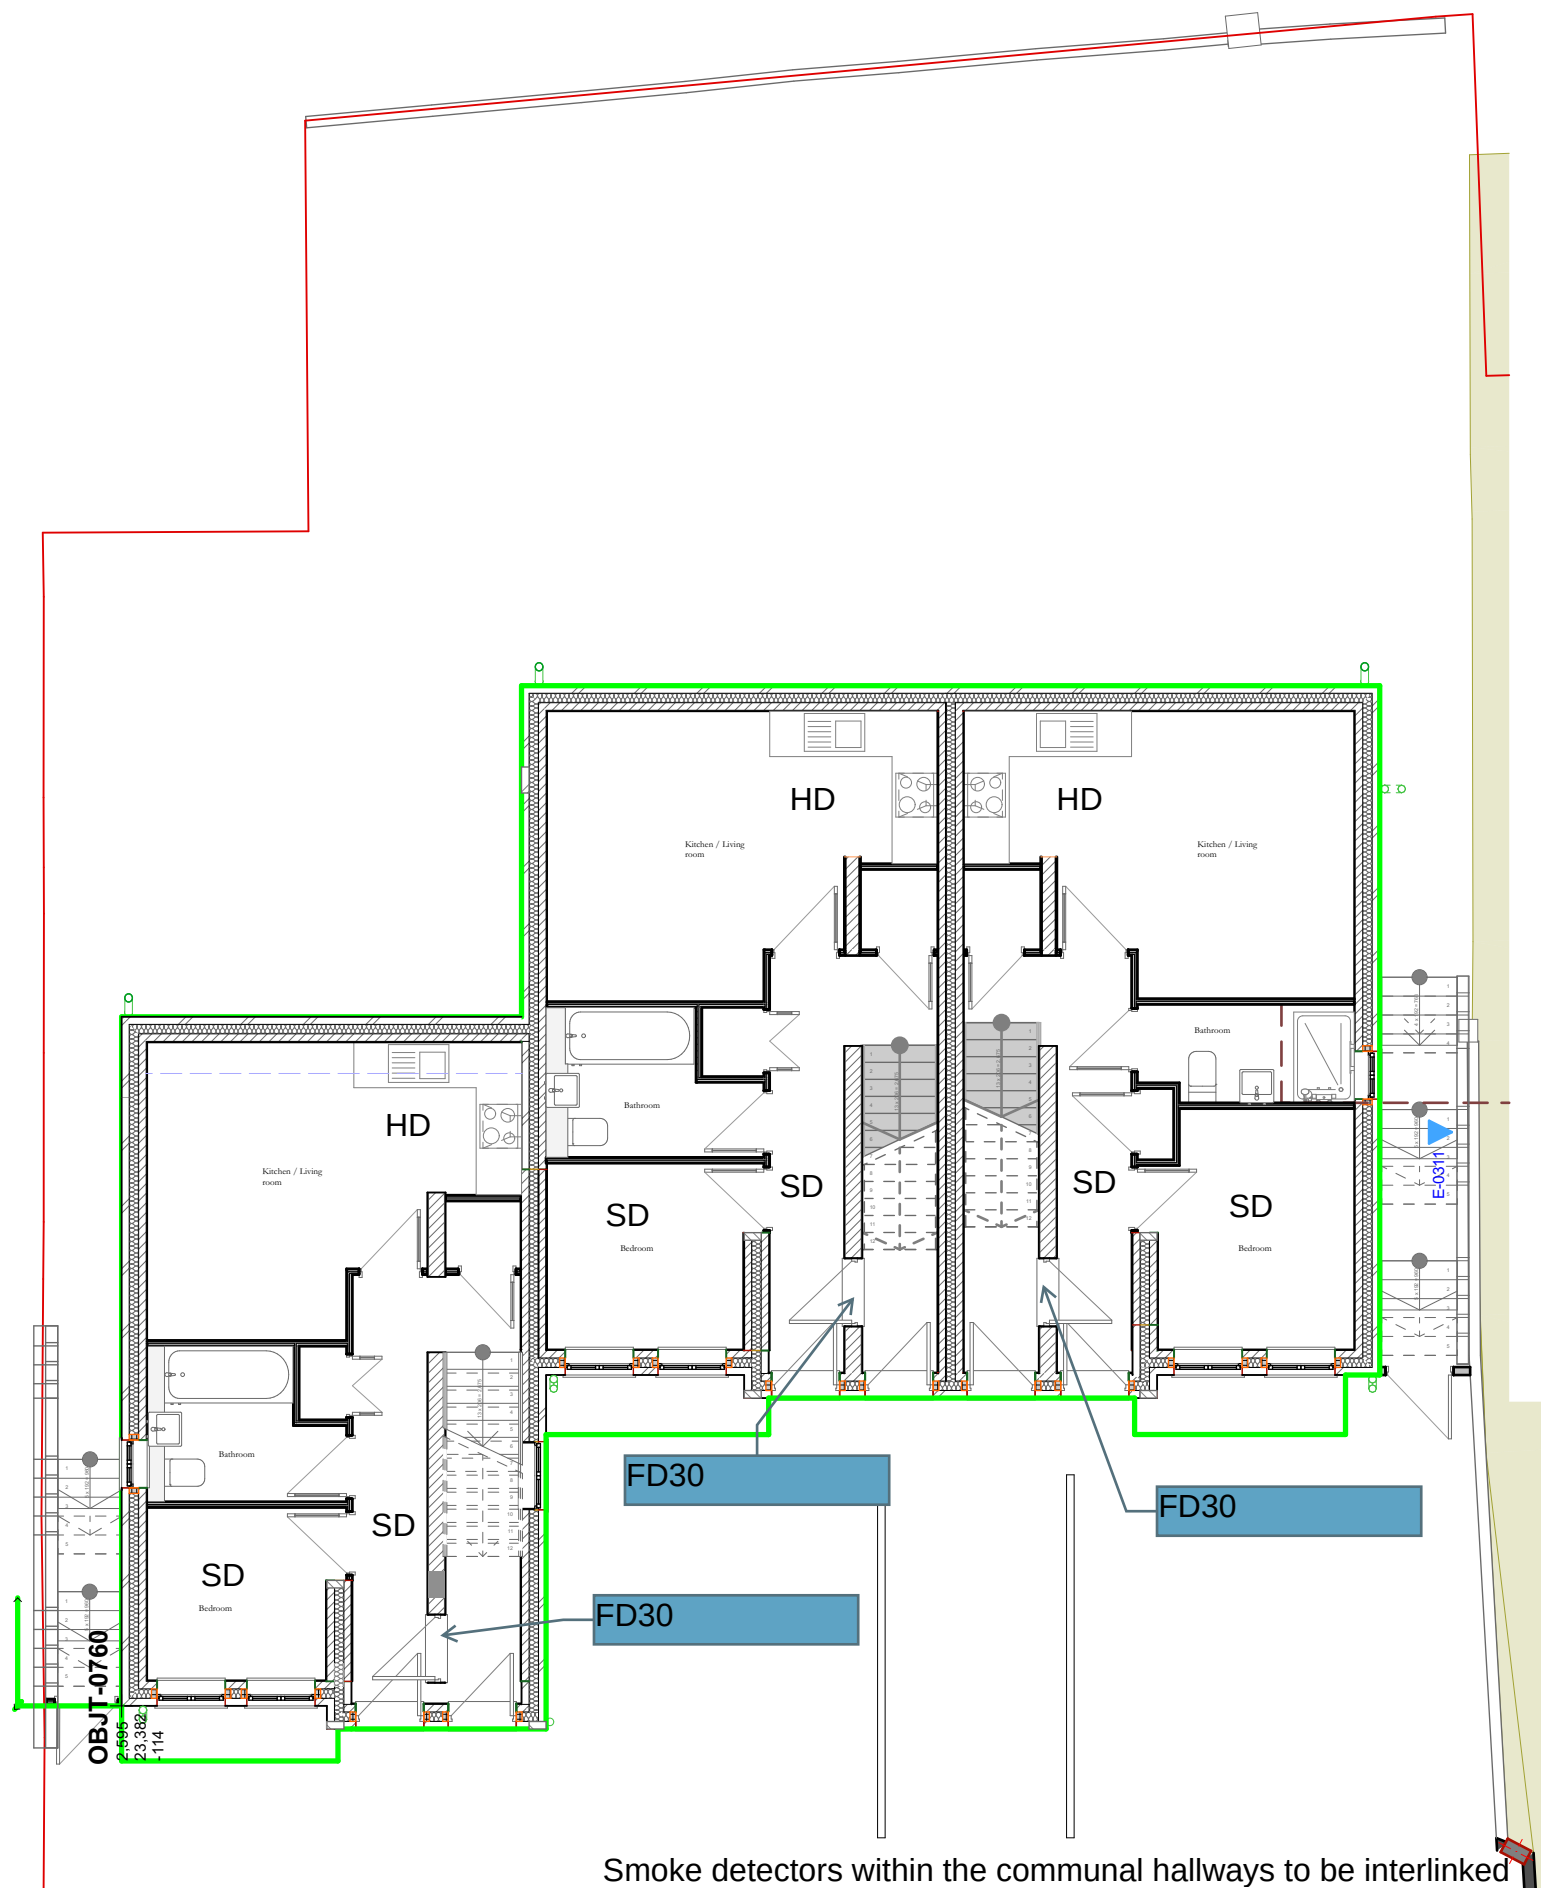


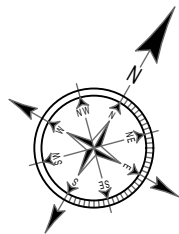

0.

00-Ground Floor

1:100

© This drawing remains the property of The Keen Partnership and shall not be copied without prior written consent.

All dimensions to be checked on site and any discrepancies to be reported before work commences.

Notes:

THE
KEEN
PARTNERSHIP

The Courtyard
Edinburgh Road
Reading
RG30 2UA
Tel: 0118 9510855
Fax: 0118 951866
Email: info@keenpartnership.co.uk

Client:

Mr. S Jutla

Job Title:

Land to rear of 112-126
Southampton
Street Reading RG1 2QX

Drawing Title:

Ground Floor Plan

Status:

PLANNING

Date Drawn:

14-02-15

Drawn By:

PD

Scale:

@A3

Job No:

9359

Drg No:

PL-05

Rev:

A