


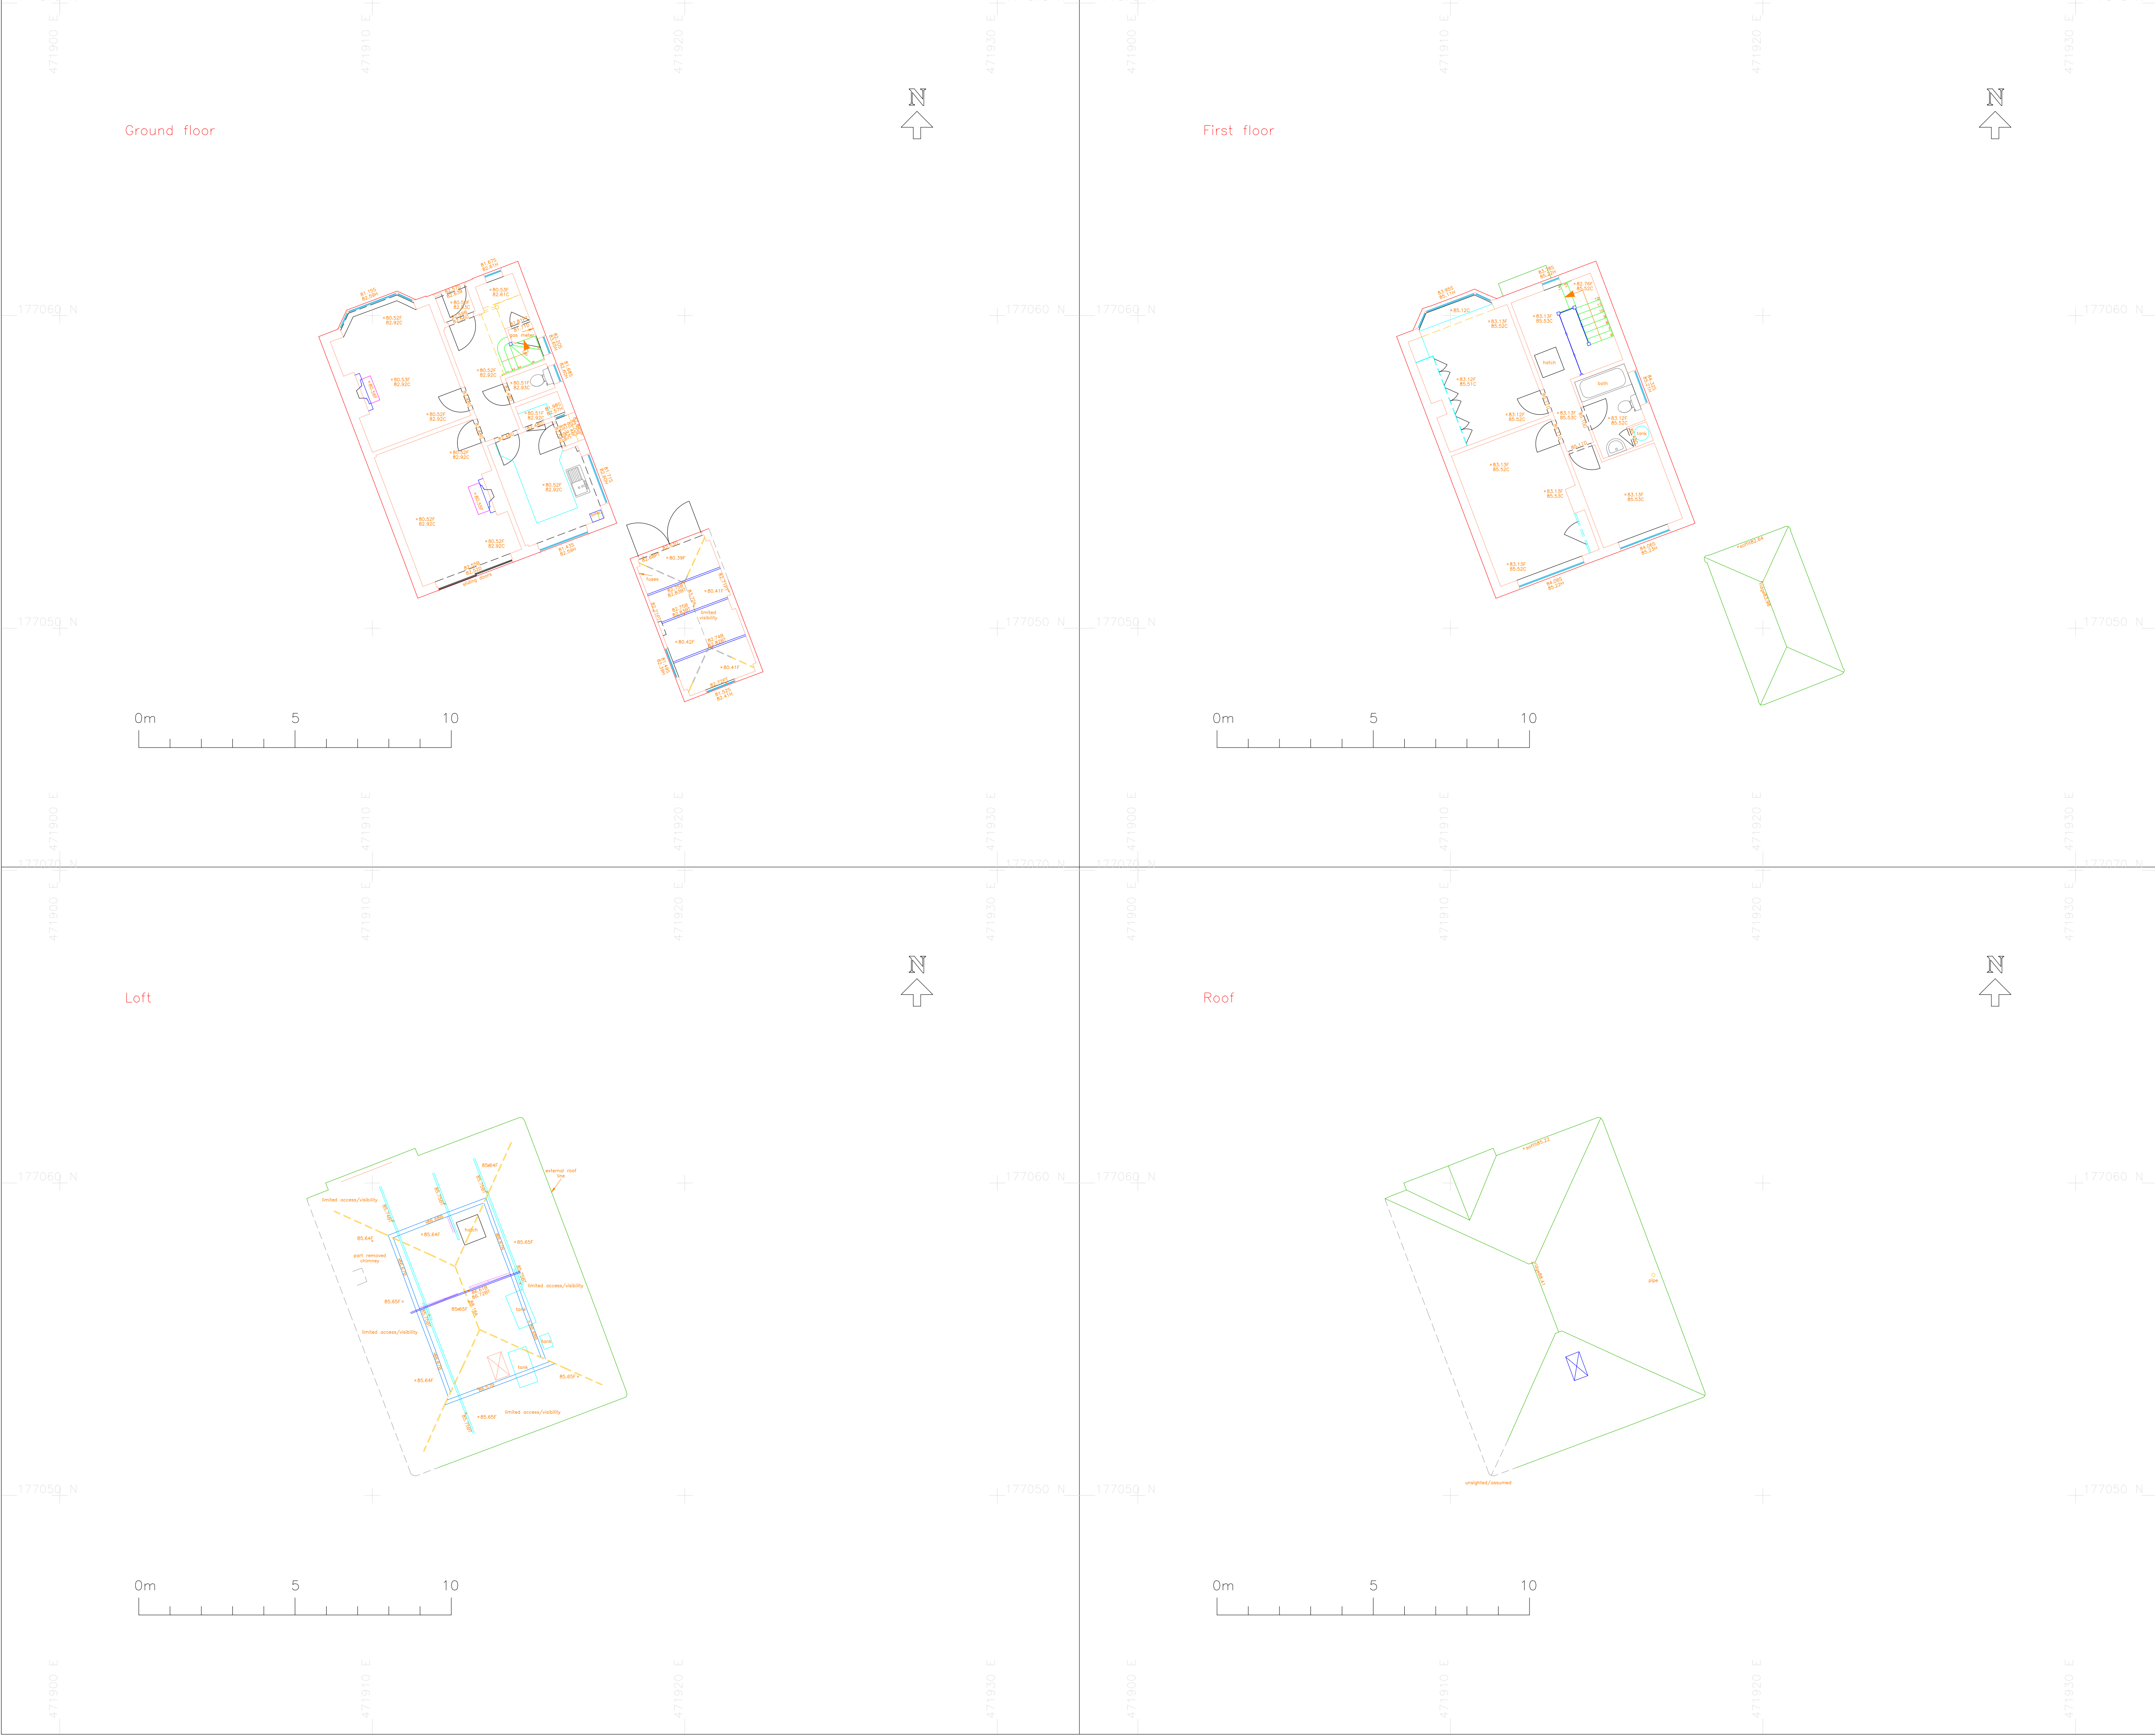

LEGEND FLOOR PLANS

FEATURE STYLES

A

AL

AV

B

TB

D

C

CL

F

FR

H

HL

HT

LS

P

PP

PT

S

SC

SP

SW

BT

TH

WL

J

ARCH HEAD LEVEL

ALARM/ SENSOR

TV/CABLE POINT

BEAM SOFFIT LEVEL

TELECOM

DOOR HEAD LEVEL

CEILING LEVEL

COVER LEVEL

FLOOR LEVEL

FLAT ROOF LEVEL

WINDOW HEAD LEVEL

HALF LANDING

LEVEL OF EXISTING FEATURE

LIGHT SWITCH

PARKET LEVEL

POWER POINT

CEILING PITCH

WINDOW SILL LEVEL

SUSPENDED CEILING LEVEL

ARCH SPRING LEVEL

ELECTRIC SWITCH

BEAM TOP

THERMOSTAT

WALL MOUNTED LIGHT

UNDERSIDE OF WOODEN JOIST

DATUM

GRID – ORDNANCE SURVEY NATIONAL GRID (OSTN15)

LEVELS – ORDNANCE SURVEY (OSGM15)

SCALE FACTOR REMOVED

NOTES

Floor levels in loft void measured on top of the joists.



SURVEYED BY

ATLAS GEOMATICS LTD

land & engineering surveyors

14 Park Close

Sonning Common

Oxfordshire

RG4 9RY

T: 07900 243622

e: office@atlasgeomatics.co.uk

www.atlasgeomatics.co.uk

CLIENT

IMOGEN COLLINS & MATTHEW TARRANT

SITE

25 COURTENAY DRIVE

EMMER GREEN

READING

RG4 8XH

TITLE

FLOOR PLANS

AS EXISTING

SCALE

1/100 (A1)

DATE

JUNE 2025

DRAWING No.

F01

JOB No.

2504637