




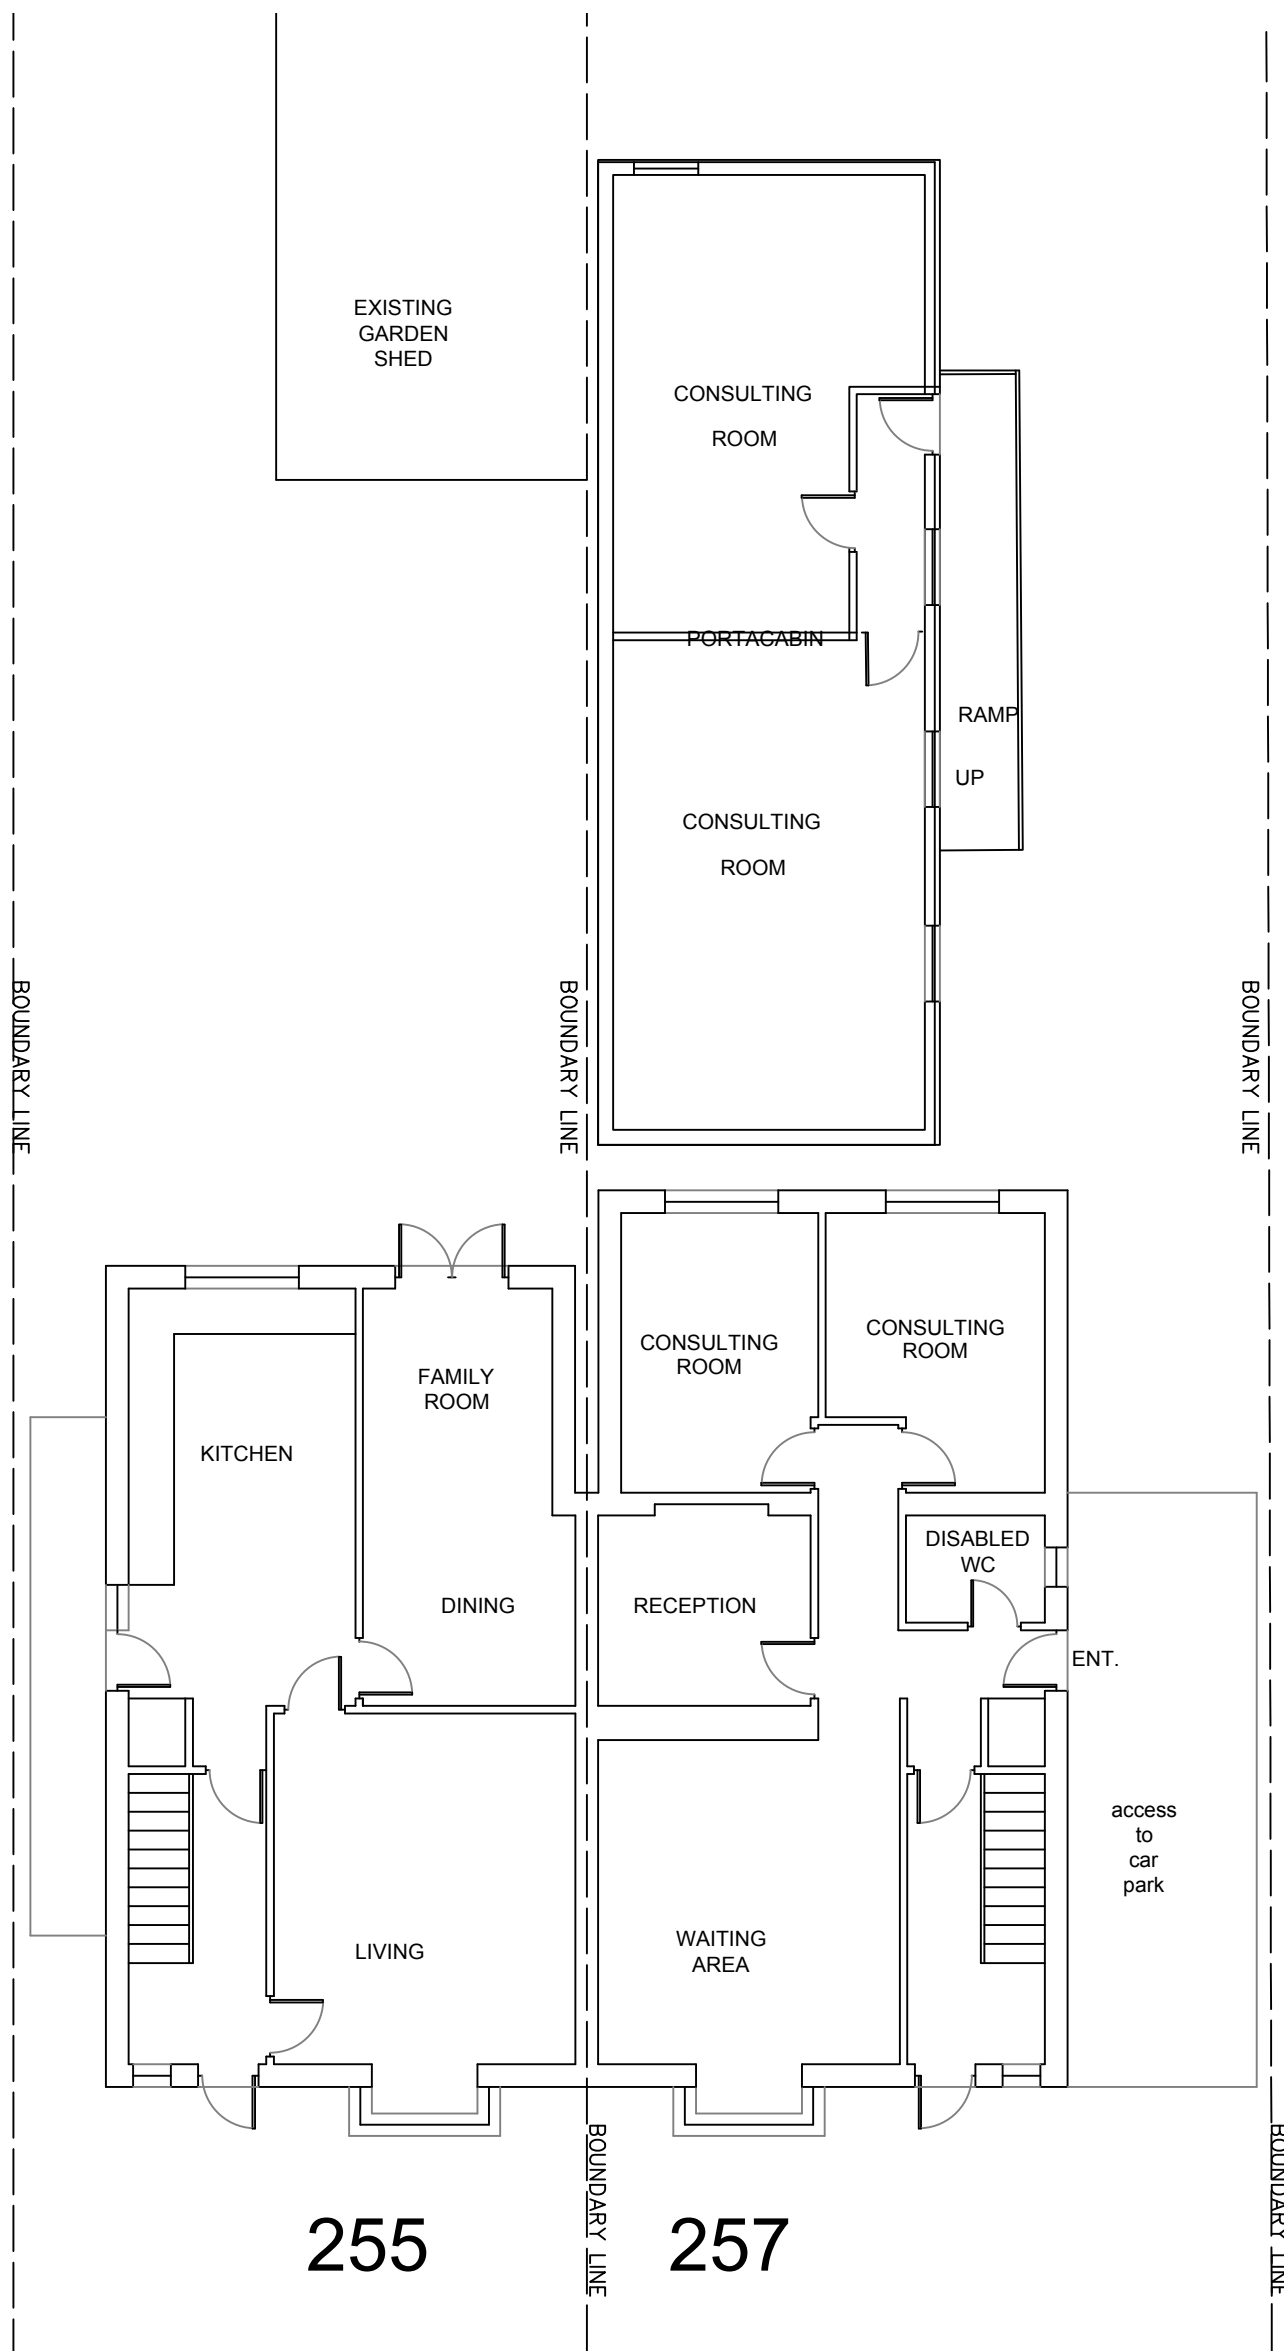



EXISTING GROUND FLOOR PLAN

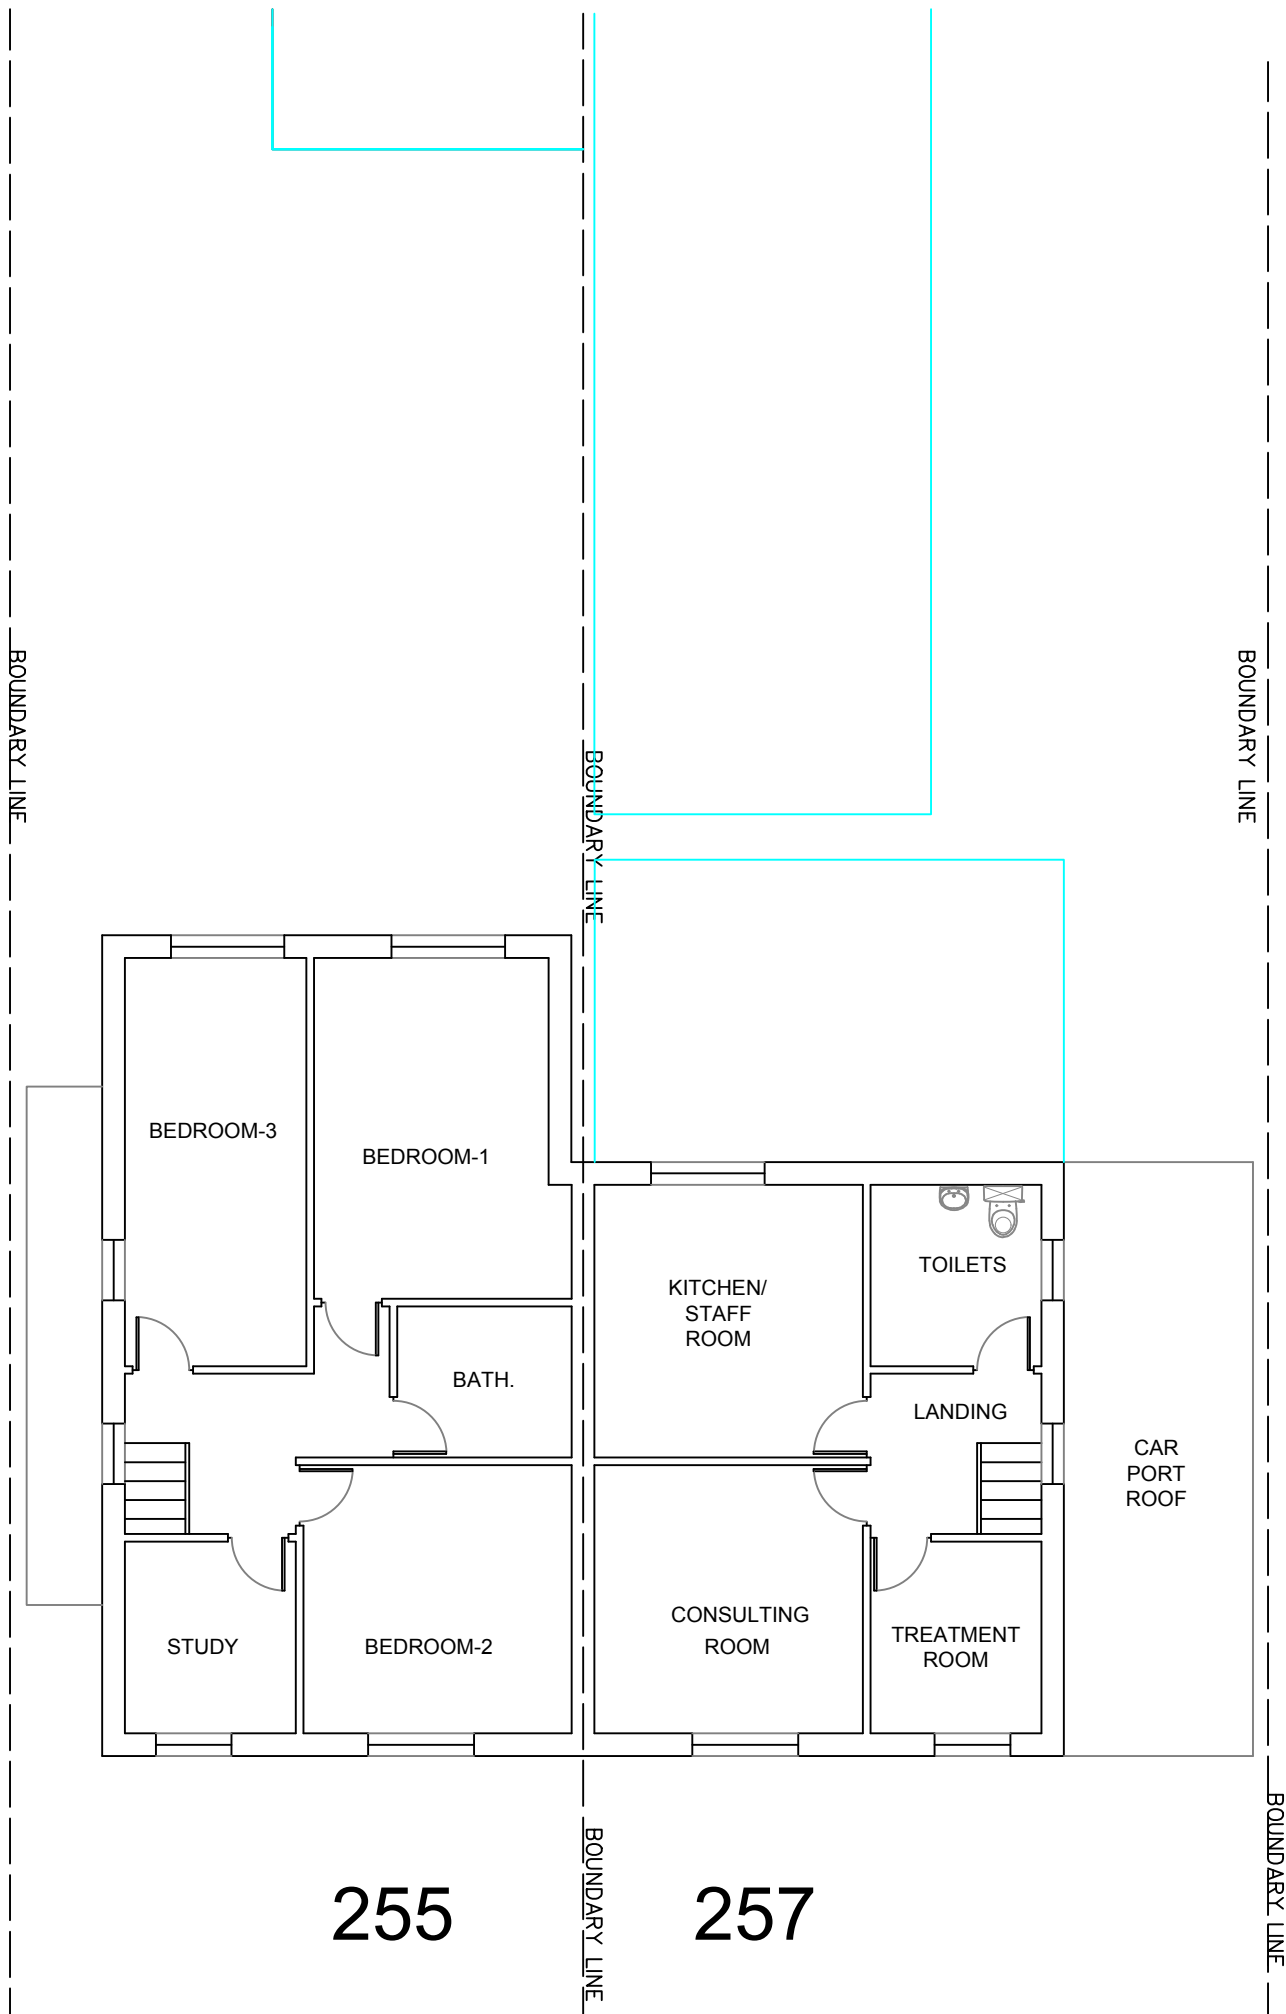

EXISTING FIRST FLOOR PLAN

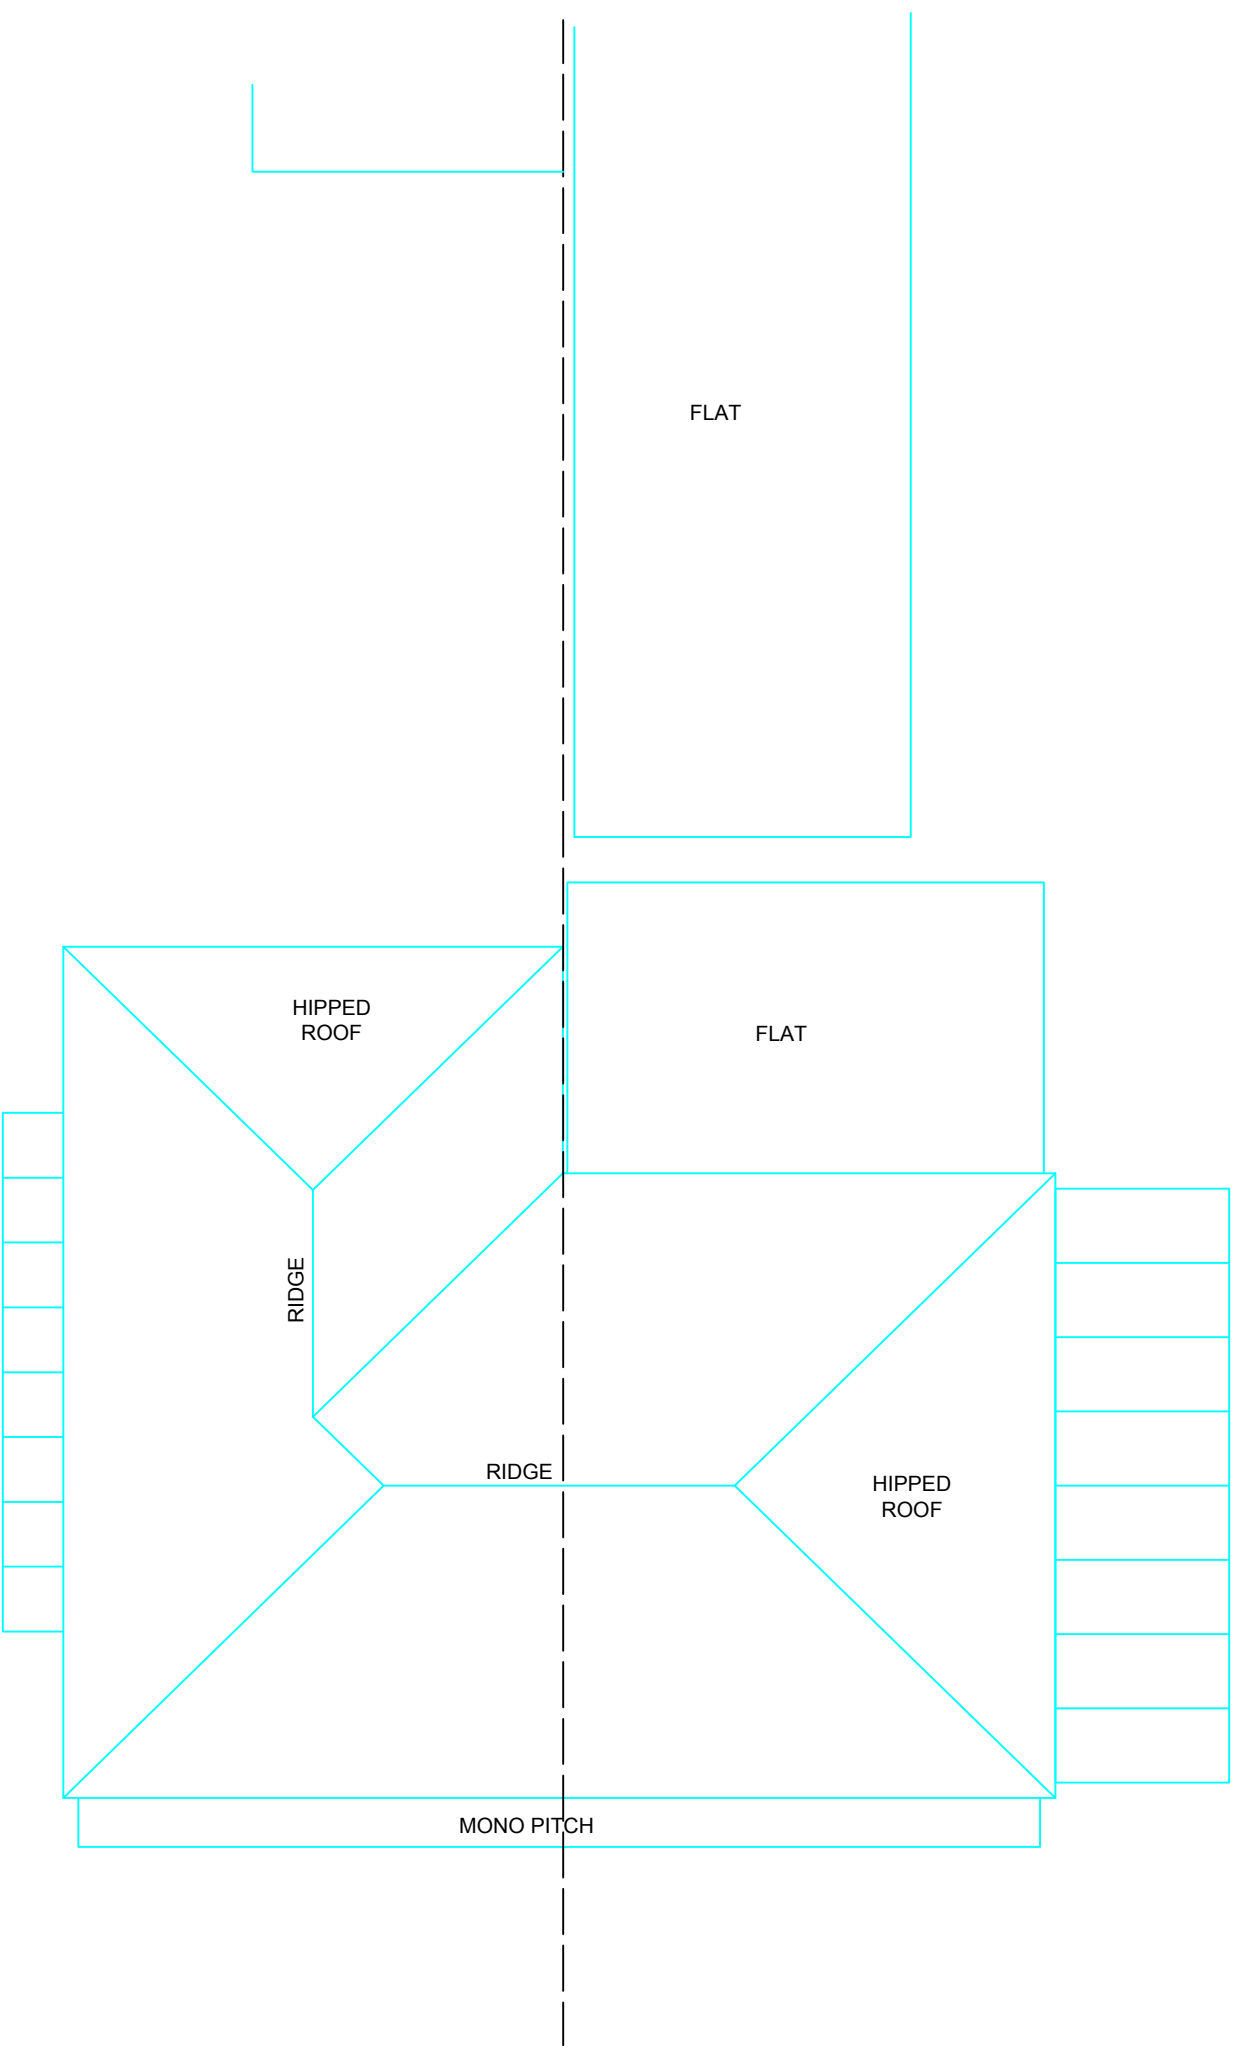

EXISTING ROOF PLAN

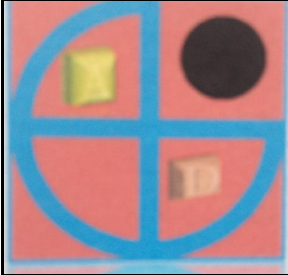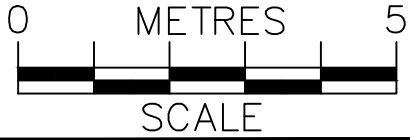

PROJECT:
Proposed Change of Use of No.255 to GP surgery extension
& 2-bed flat plus replacement extension to No.257

255-257 Whitley Wood Road
Reading

DRAWN BY:	P.S.
DATE:	01/12/2025
SCALE:	1:100@A2
FILENAME:	24046

DRAWING TITLE: EXISTING PLANS	
DRAWING NUMBER:	WR-02

ArchDezine Limited
archdeziner7@gmail.com