


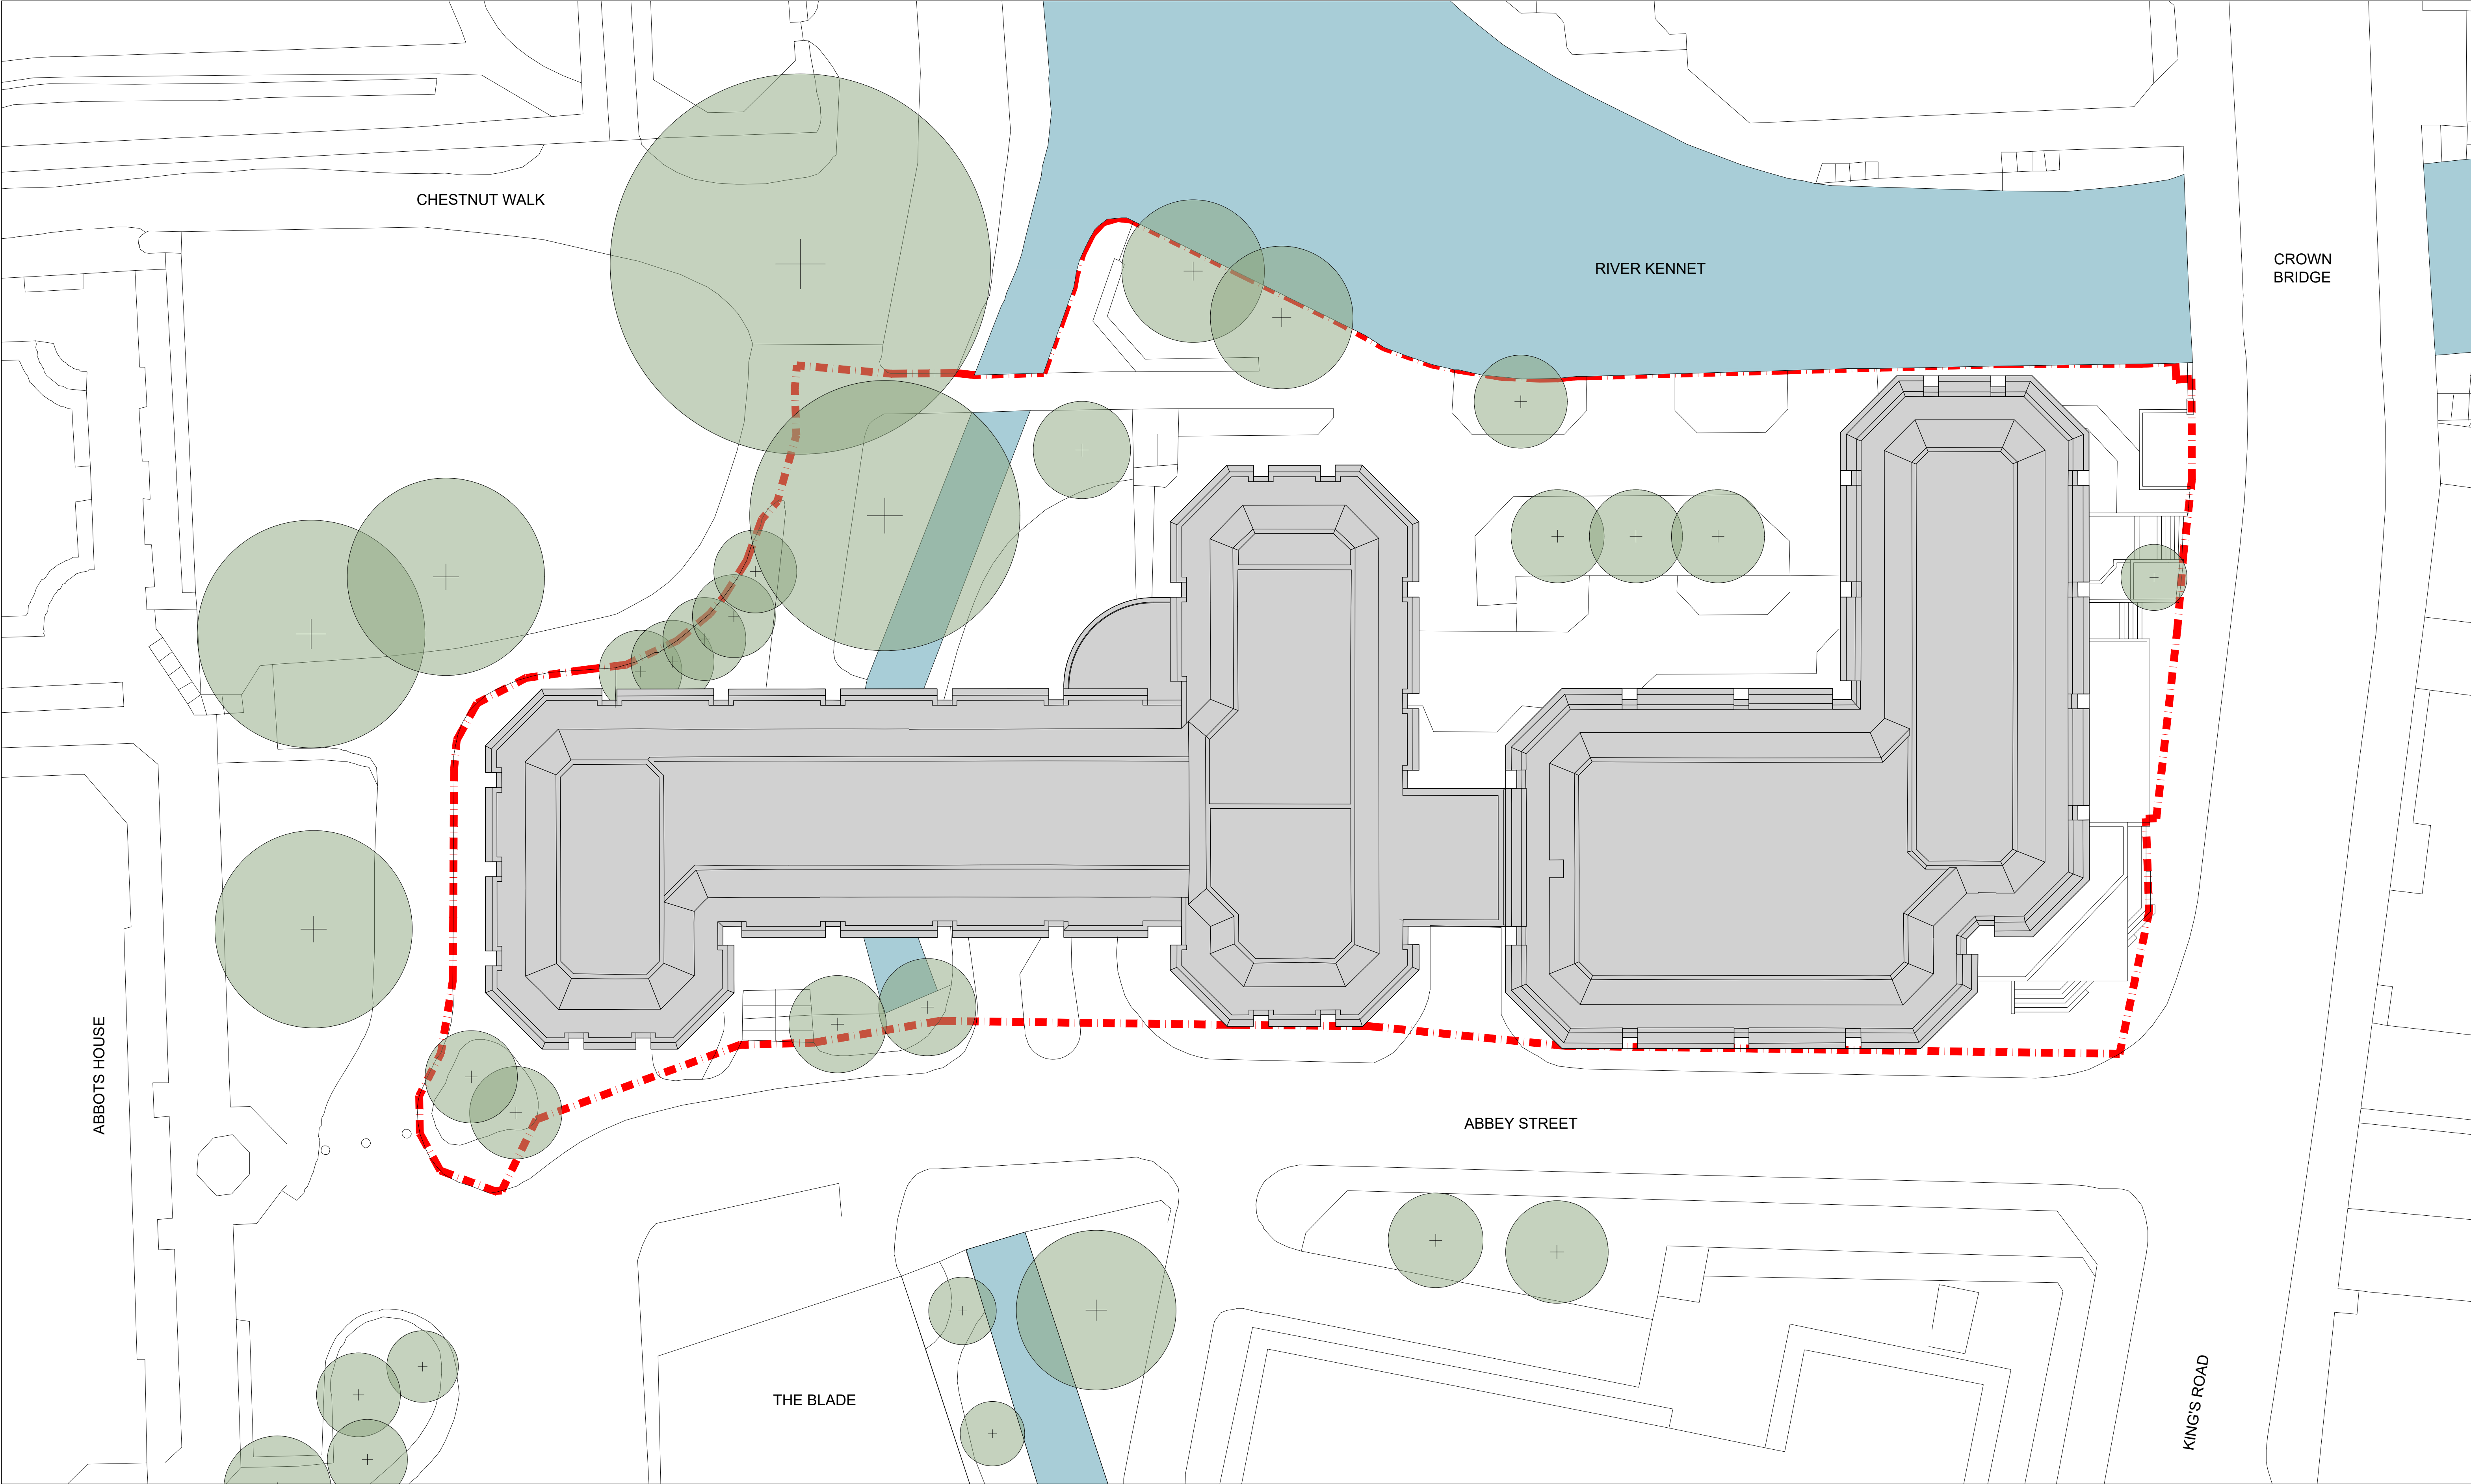

NOTES

DO NOT SCALE - USE FIGURED DIMENSIONS ONLY.

ALL DIMENSIONS TO BE CHECKED ON SITE PRIOR TO CONSTRUCTION AND ANY DISCREPANCIES TO BE HIGHLIGHTED BY CONTRACTOR.

THIS DRAWING IS TO BE READ IN CONJUNCTION WITH ALL RELEVANT SPECIFICATIONS AND DRAWINGS.

ALL LEVELS ARE TO FINISHED LEVELS UNLESS OTHERWISE INDICATED.

SITE OWNERSHIP OUTLINE


EXISTING TREES

Drawing Status:	P L A N N I N G		
Revision:	Description:	Date:	
P.01	Issued for Information	18.11.25	
P L A N N I N G			

SADAarchitecture

P : 26C George Street, St Albans, AL3 4ES
E : letterbox@sada-architecture.com
W : www.sada-architecture.com
T : 01 727 860810



Project: 24-013 Abbey Gardens
Drawing: Site Plan
Date: 30.06.2025 drawn by: RN check: CC
Scale: 1:200@A1 drwg no.: 6-200 rev. no.: P.01
© Copyright: This drawing or design may not be reproduced without permission.

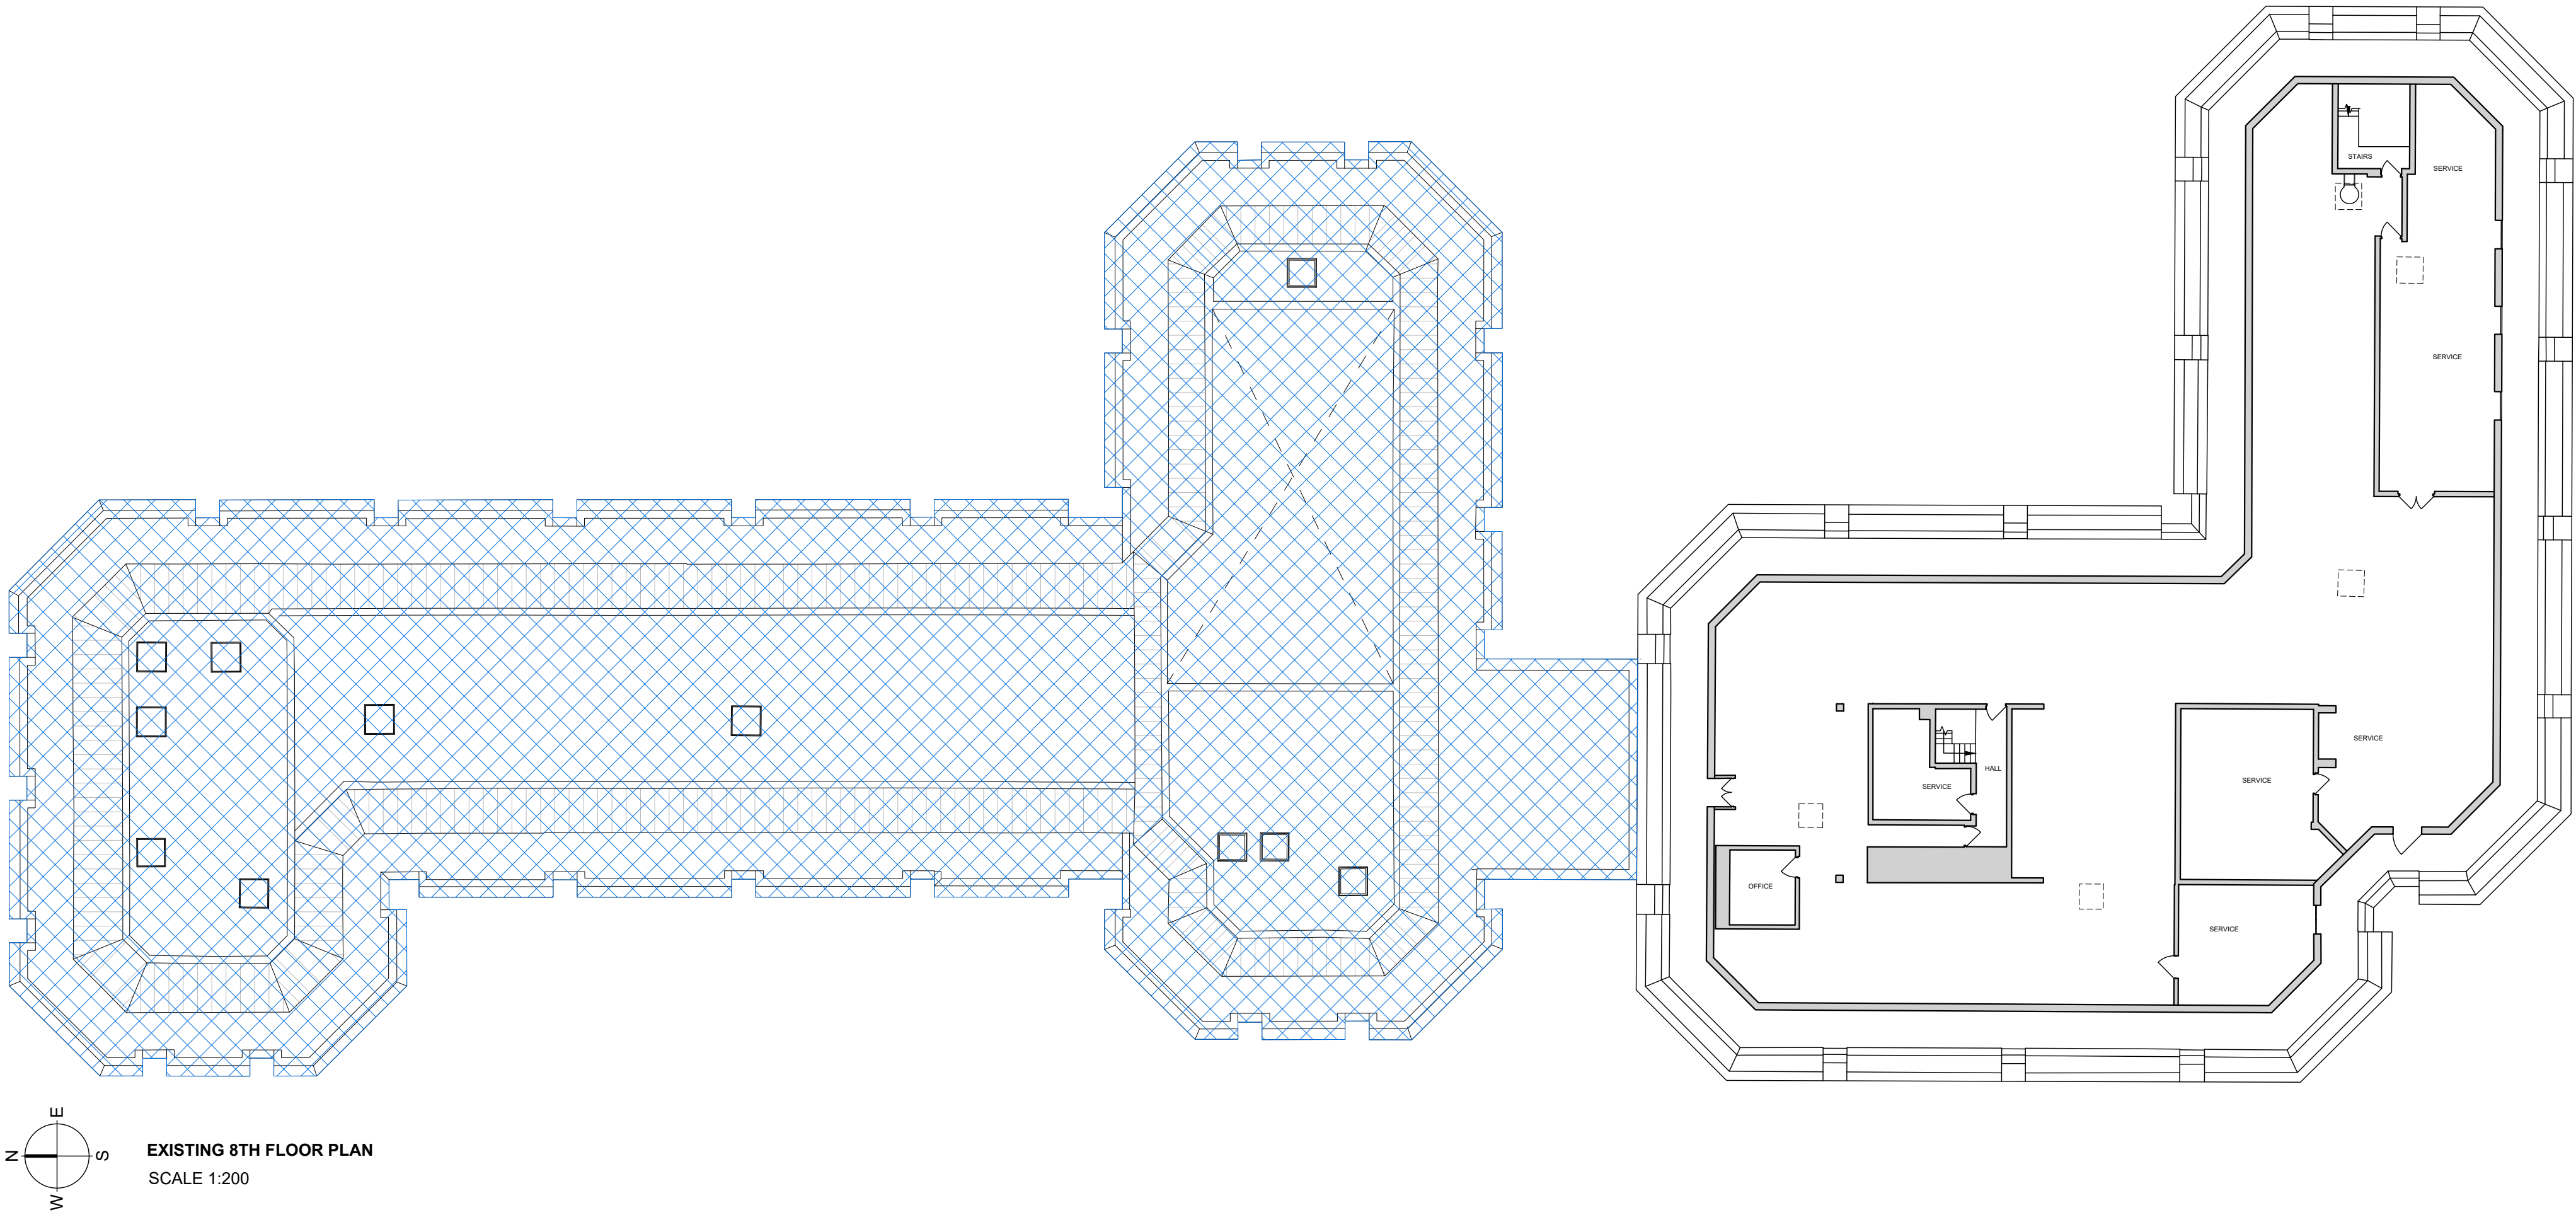


EXISTING 8TH FLOOR PLAN
SCALE 1:200

NOTES

DO NOT SCALE - USE FIGURED DIMENSIONS ONLY.
ALL DIMENSIONS TO BE CHECKED ON SITE PRIOR TO CONSTRUCTION AND ANY DISCREPANCIES TO BE HIGHLIGHTED BY CONTRACTOR.
THIS DRAWING IS TO BE READ IN CONJUNCTION WITH ALL RELEVANT SPECIFICATIONS AND DRAWINGS.
ALL LEVELS ARE TO FINISHED LEVELS UNLESS OTHERWISE INDICATED.

 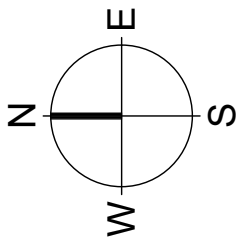

OUTSIDE SCOPE OF THIS APPLICATION

 


Drawing Status:	P L A N N I N G	
Revision:	Description:	Date:
P.01	Issued for Information	18.11.25
P L A N N I N G		

SADAarchitecture

P : 26C George Street, St Albans, AL3 4ES
E : letterbox@sada-architecture.com
W : www.sada-architecture.com
T : 01 727 860810

Project: 24-013 Abbey Gardens
Drawing: Existing 8th Floor Plan
Date: 30.06.2025 drawn by: RN check: CC
Scale: 1:200@A1 drwg no.: 6-218 rev. no.: P.01
© Copyright: This drawing or design may not be reproduced without permission.

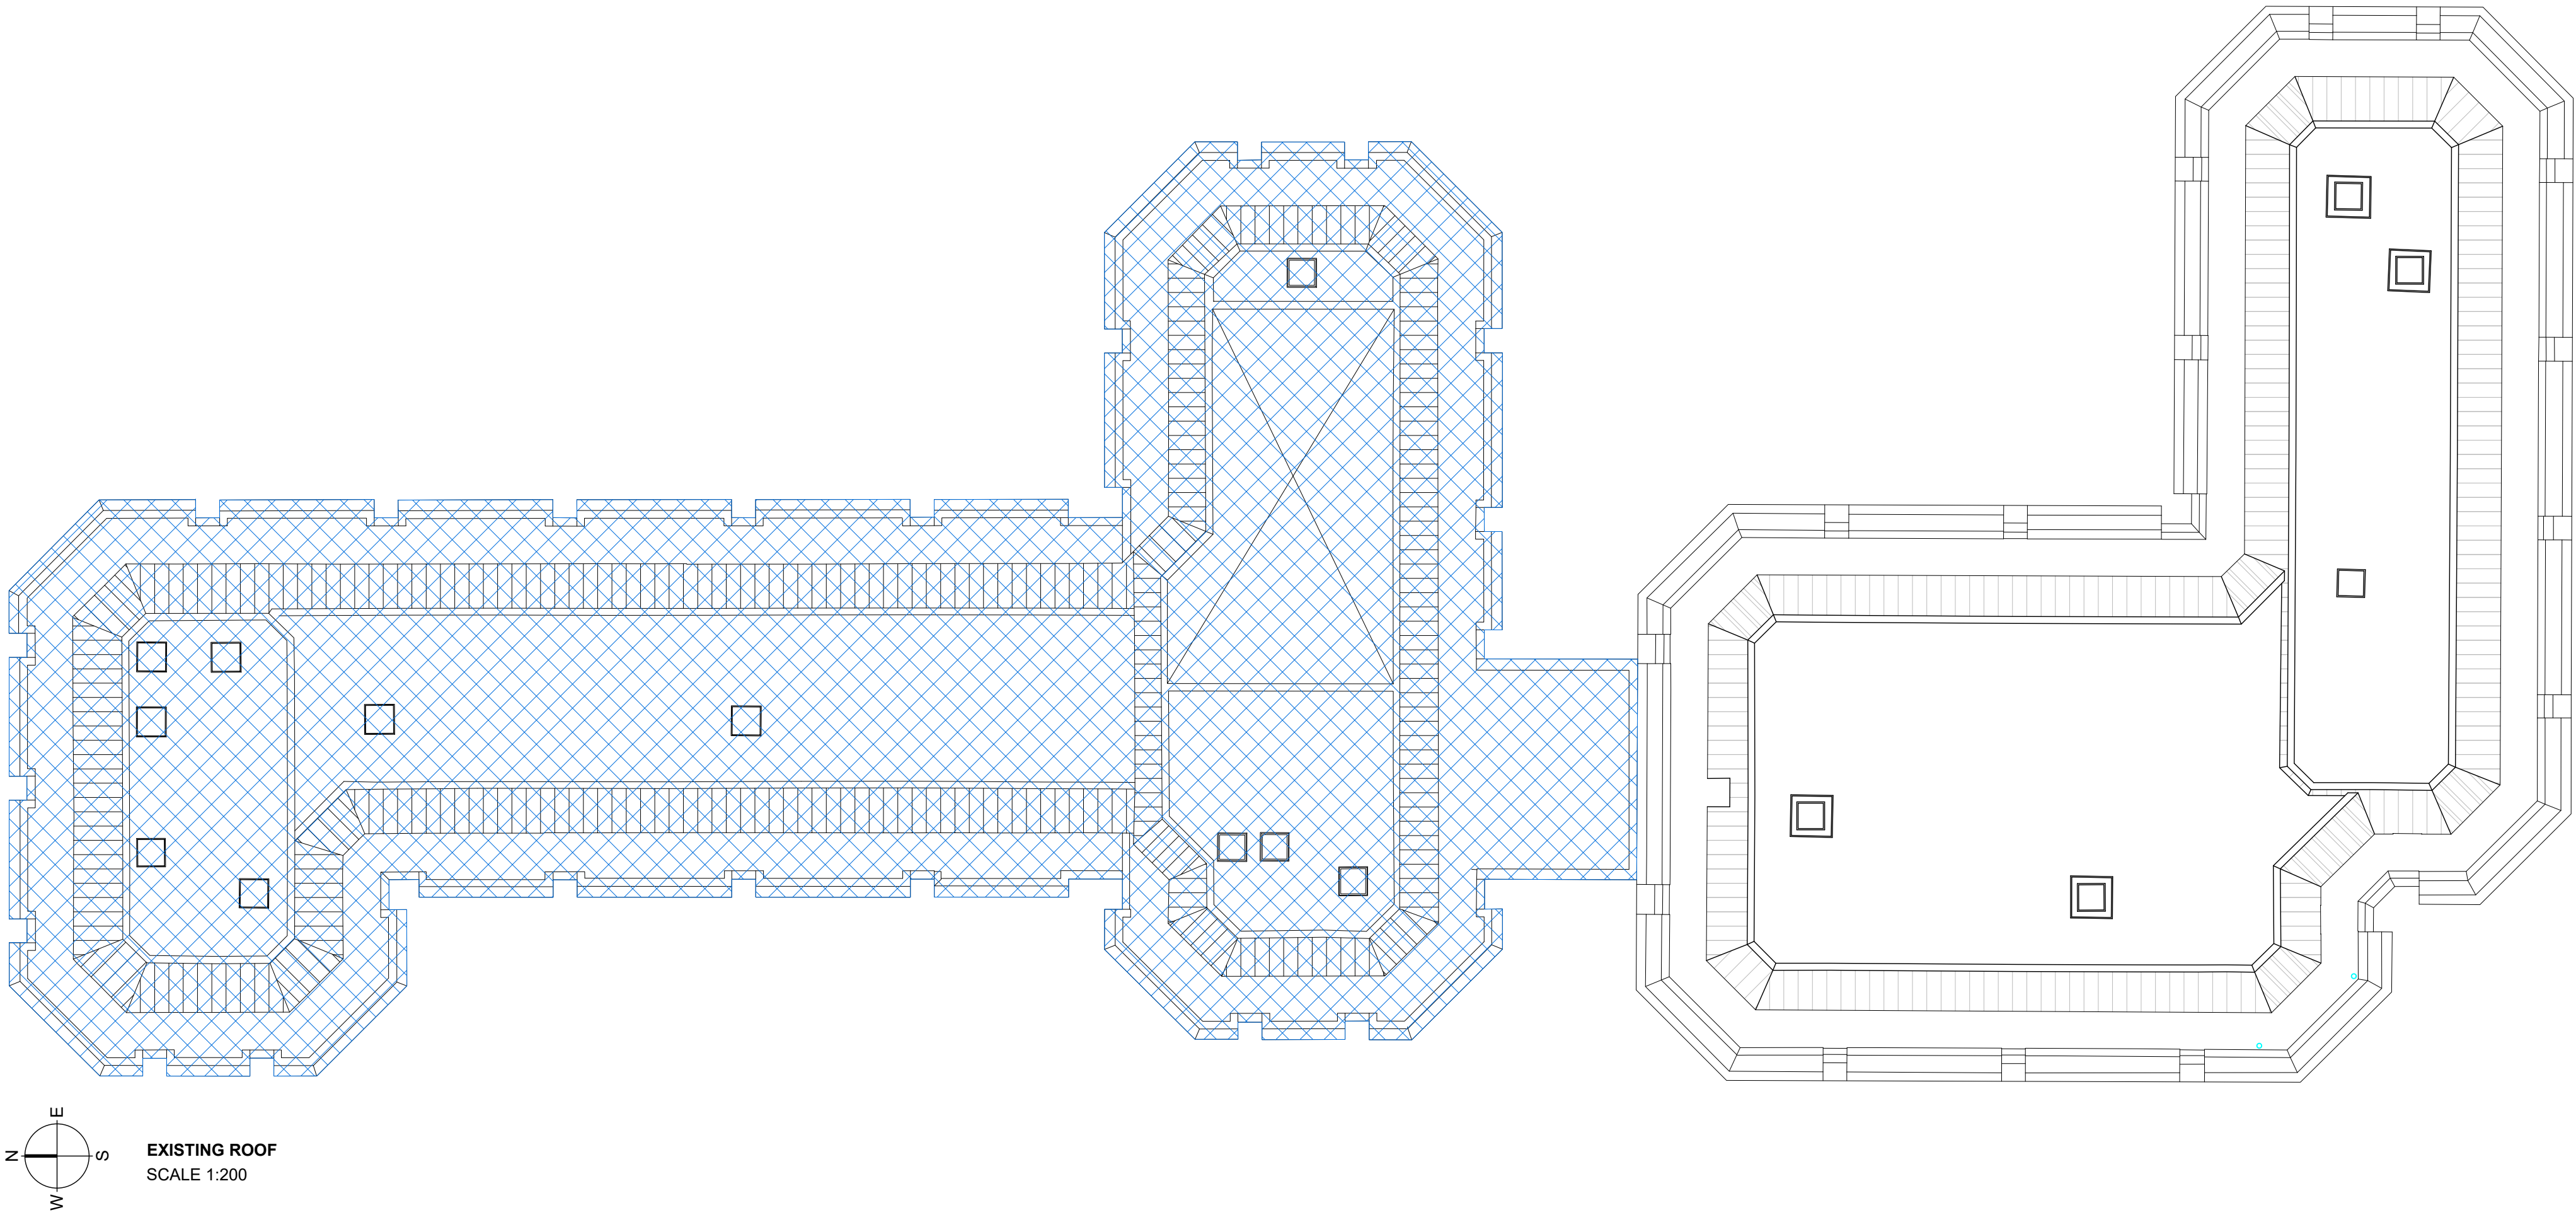


NOTES

DO NOT SCALE - USE FIGURED DIMENSIONS ONLY.


ALL DIMENSIONS TO BE CHECKED ON SITE PRIOR TO CONSTRUCTION AND ANY DISCREPANCIES TO BE HIGHLIGHTED BY CONTRACTOR.

THIS DRAWING IS TO BE READ IN CONJUNCTION WITH ALL RELEVANT SPECIFICATIONS AND DRAWINGS.

ALL LEVELS ARE TO FINISHED LEVELS UNLESS OTHERWISE INDICATED.

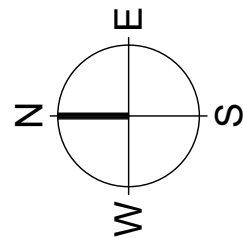

OUTSIDE SCOPE OF THIS APPLICATION

 

Drawing Status:	P L A N N I N G	
Revision:	Description:	Date:
P.01	Issued for Information	18.11.25
P L A N N I N G		

SADAarchitecture

P : 26C George Street, St Albans, AL3 4ES

E : letterbox@sada-architecture.com

W : www.sada-architecture.com

T : 01 727 860810


Project: 24-013 Abbey Gardens

Drawing: Existing Roof Floor Plan


Date: 30.06.2025 drawn by: RN check: CC

Scale: 1:200@A1 drwg no.: 6-219 rev. no.: P.01

© Copyright: This drawing or design may not be reproduced without permission.

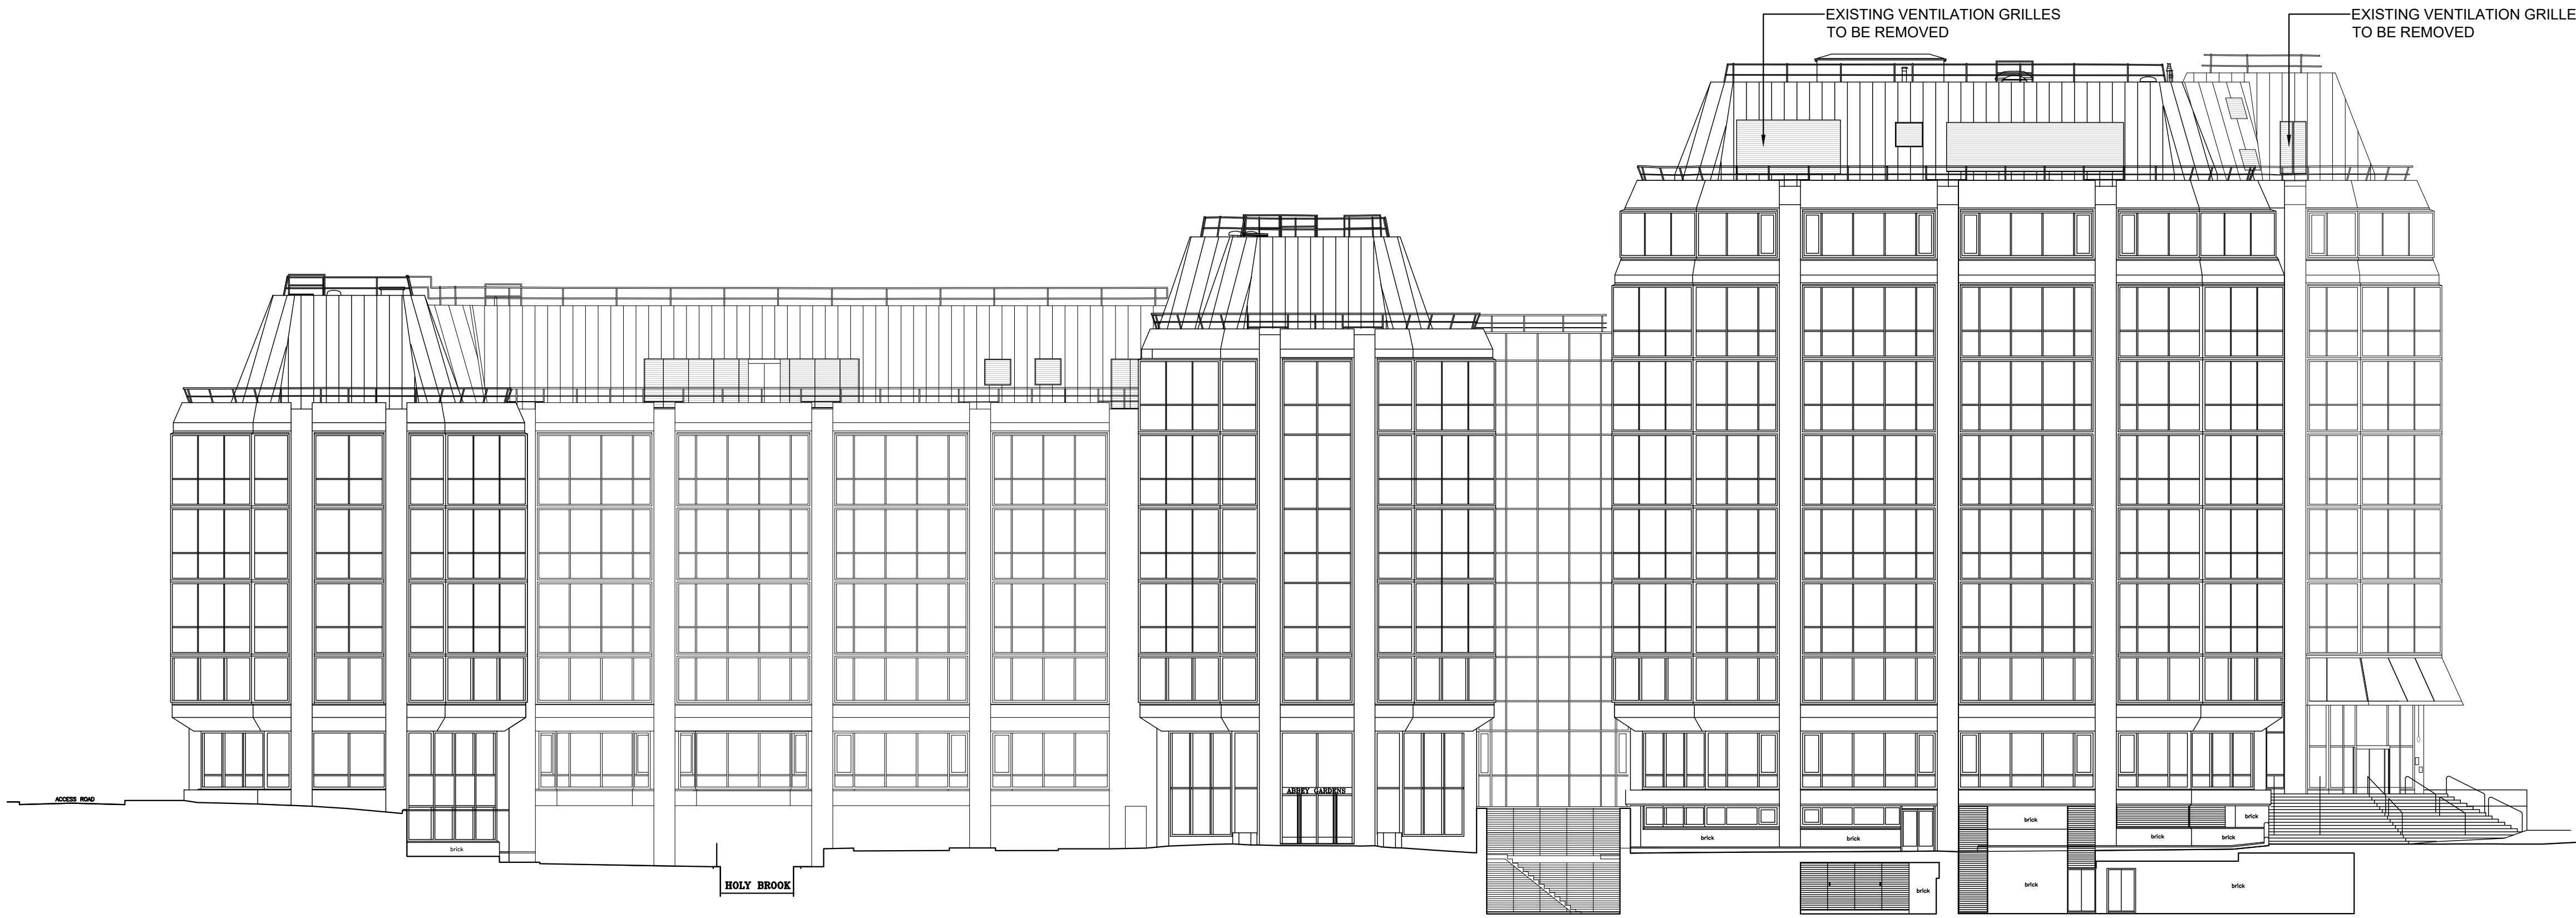


EXISTING WEST ELEVATION
SCALE 1:200

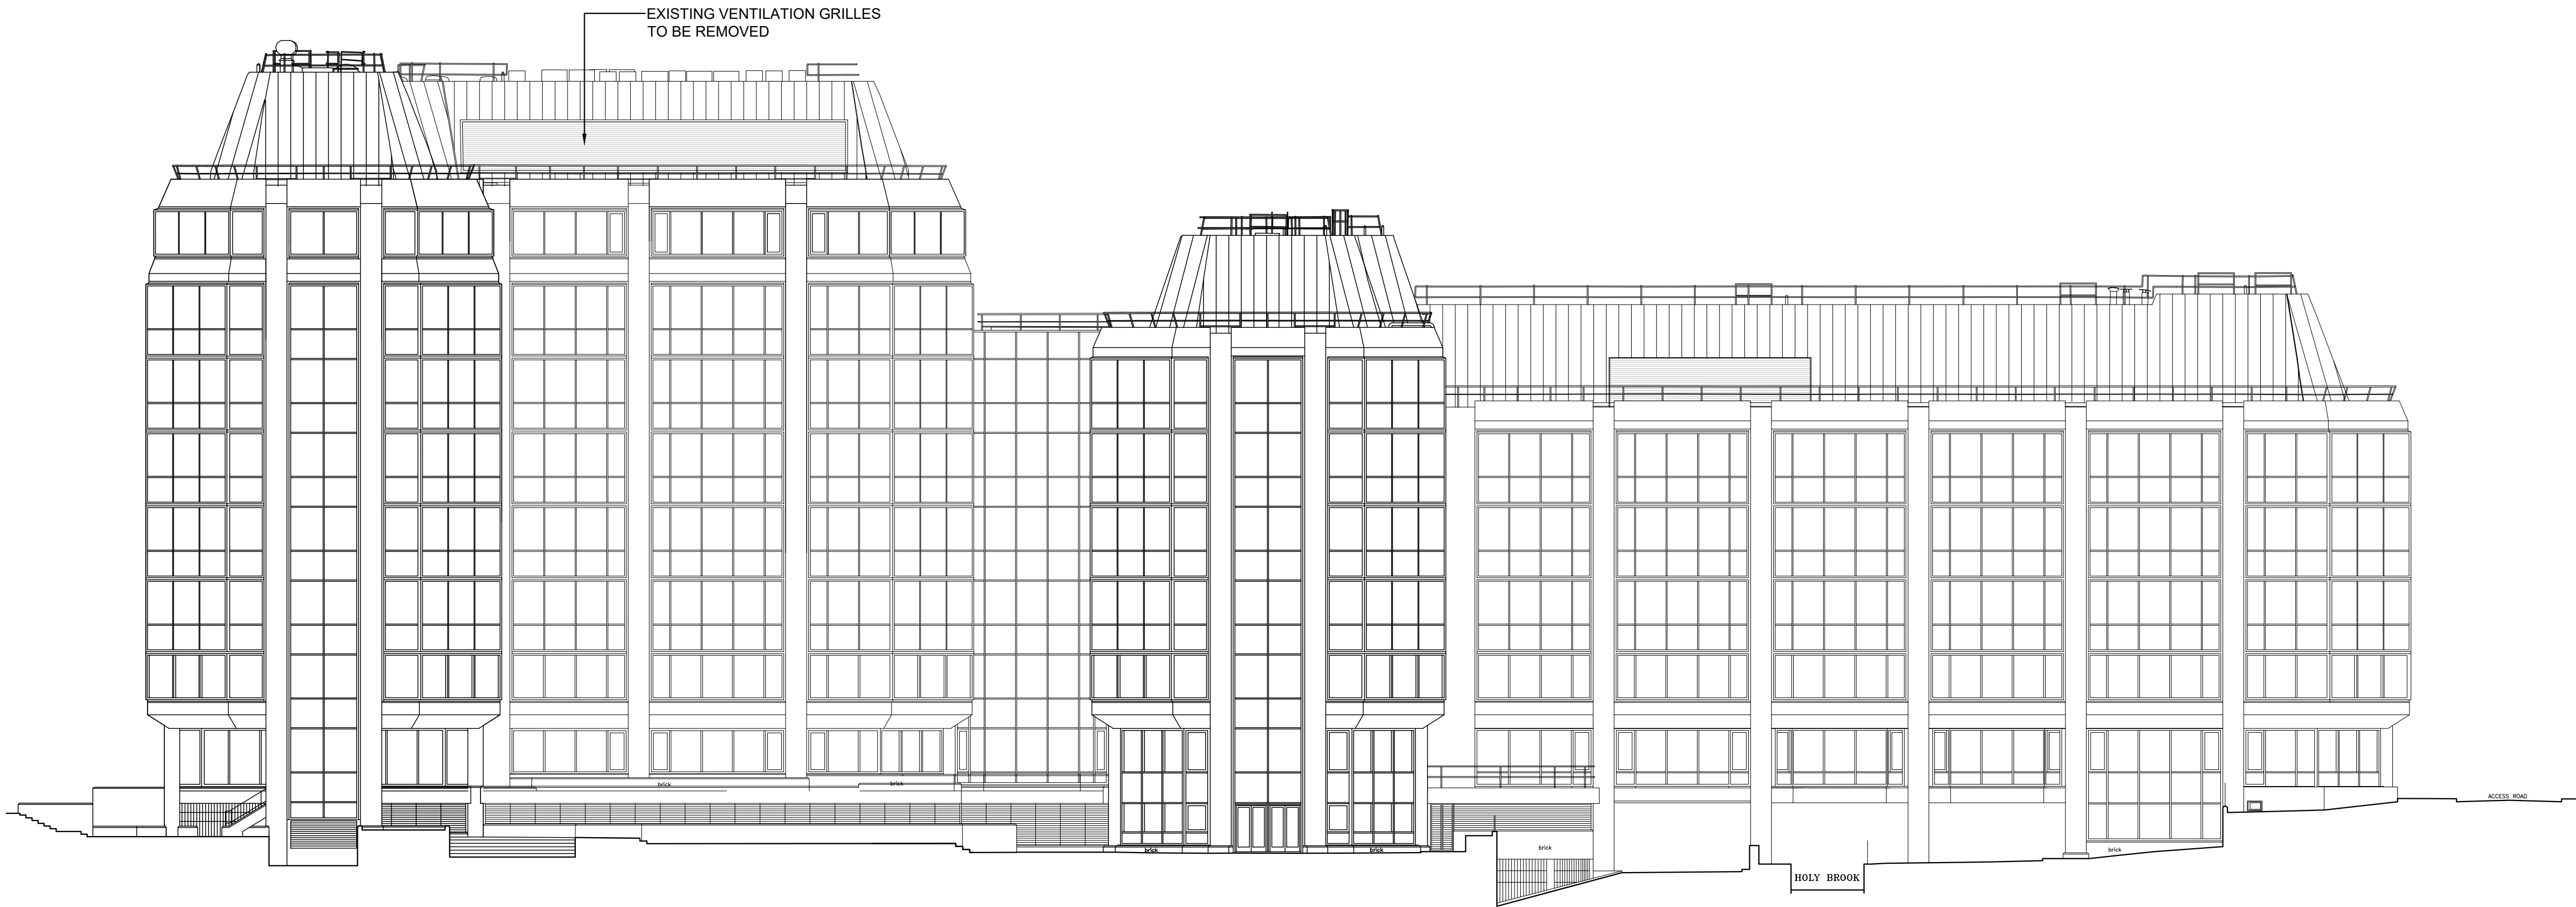

EXISTING EAST ELEVATION
SCALE 1:200

NOTES

DO NOT SCALE - USE FIGURED DIMENSIONS ONLY.
ALL DIMENSIONS TO BE CHECKED ON SITE PRIOR TO CONSTRUCTION AND ANY DISCREPANCIES TO BE HIGHLIGHTED BY CONTRACTOR.
THIS DRAWING IS TO BE READ IN CONJUNCTION WITH ALL RELEVANT SPECIFICATIONS AND DRAWINGS.
ALL LEVELS ARE TO FINISHED LEVELS UNLESS OTHERWISE INDICATED.

 


Drawing Status:	P L A N N I N G	
Revision:	Description:	Date:
P.01	Issued for Information	18.11.25
P L A N N I N G		

SADAarchitecture

P : 26C George Street, St Albans, AL3 4ES
E : letterbox@sada-architecture.com
W : www.sada-architecture.com
T : 01 727 860810

Project: 24-013 Abbey Gardens
Drawing: Existing East and West Elevation
Date: 10.07.2025 drawn by: RN check: CC
Scale: 1:200@A1 drwg no.: 6-250 rev. no.: P.01
© Copyright: This drawing or design may not be reproduced without permission.

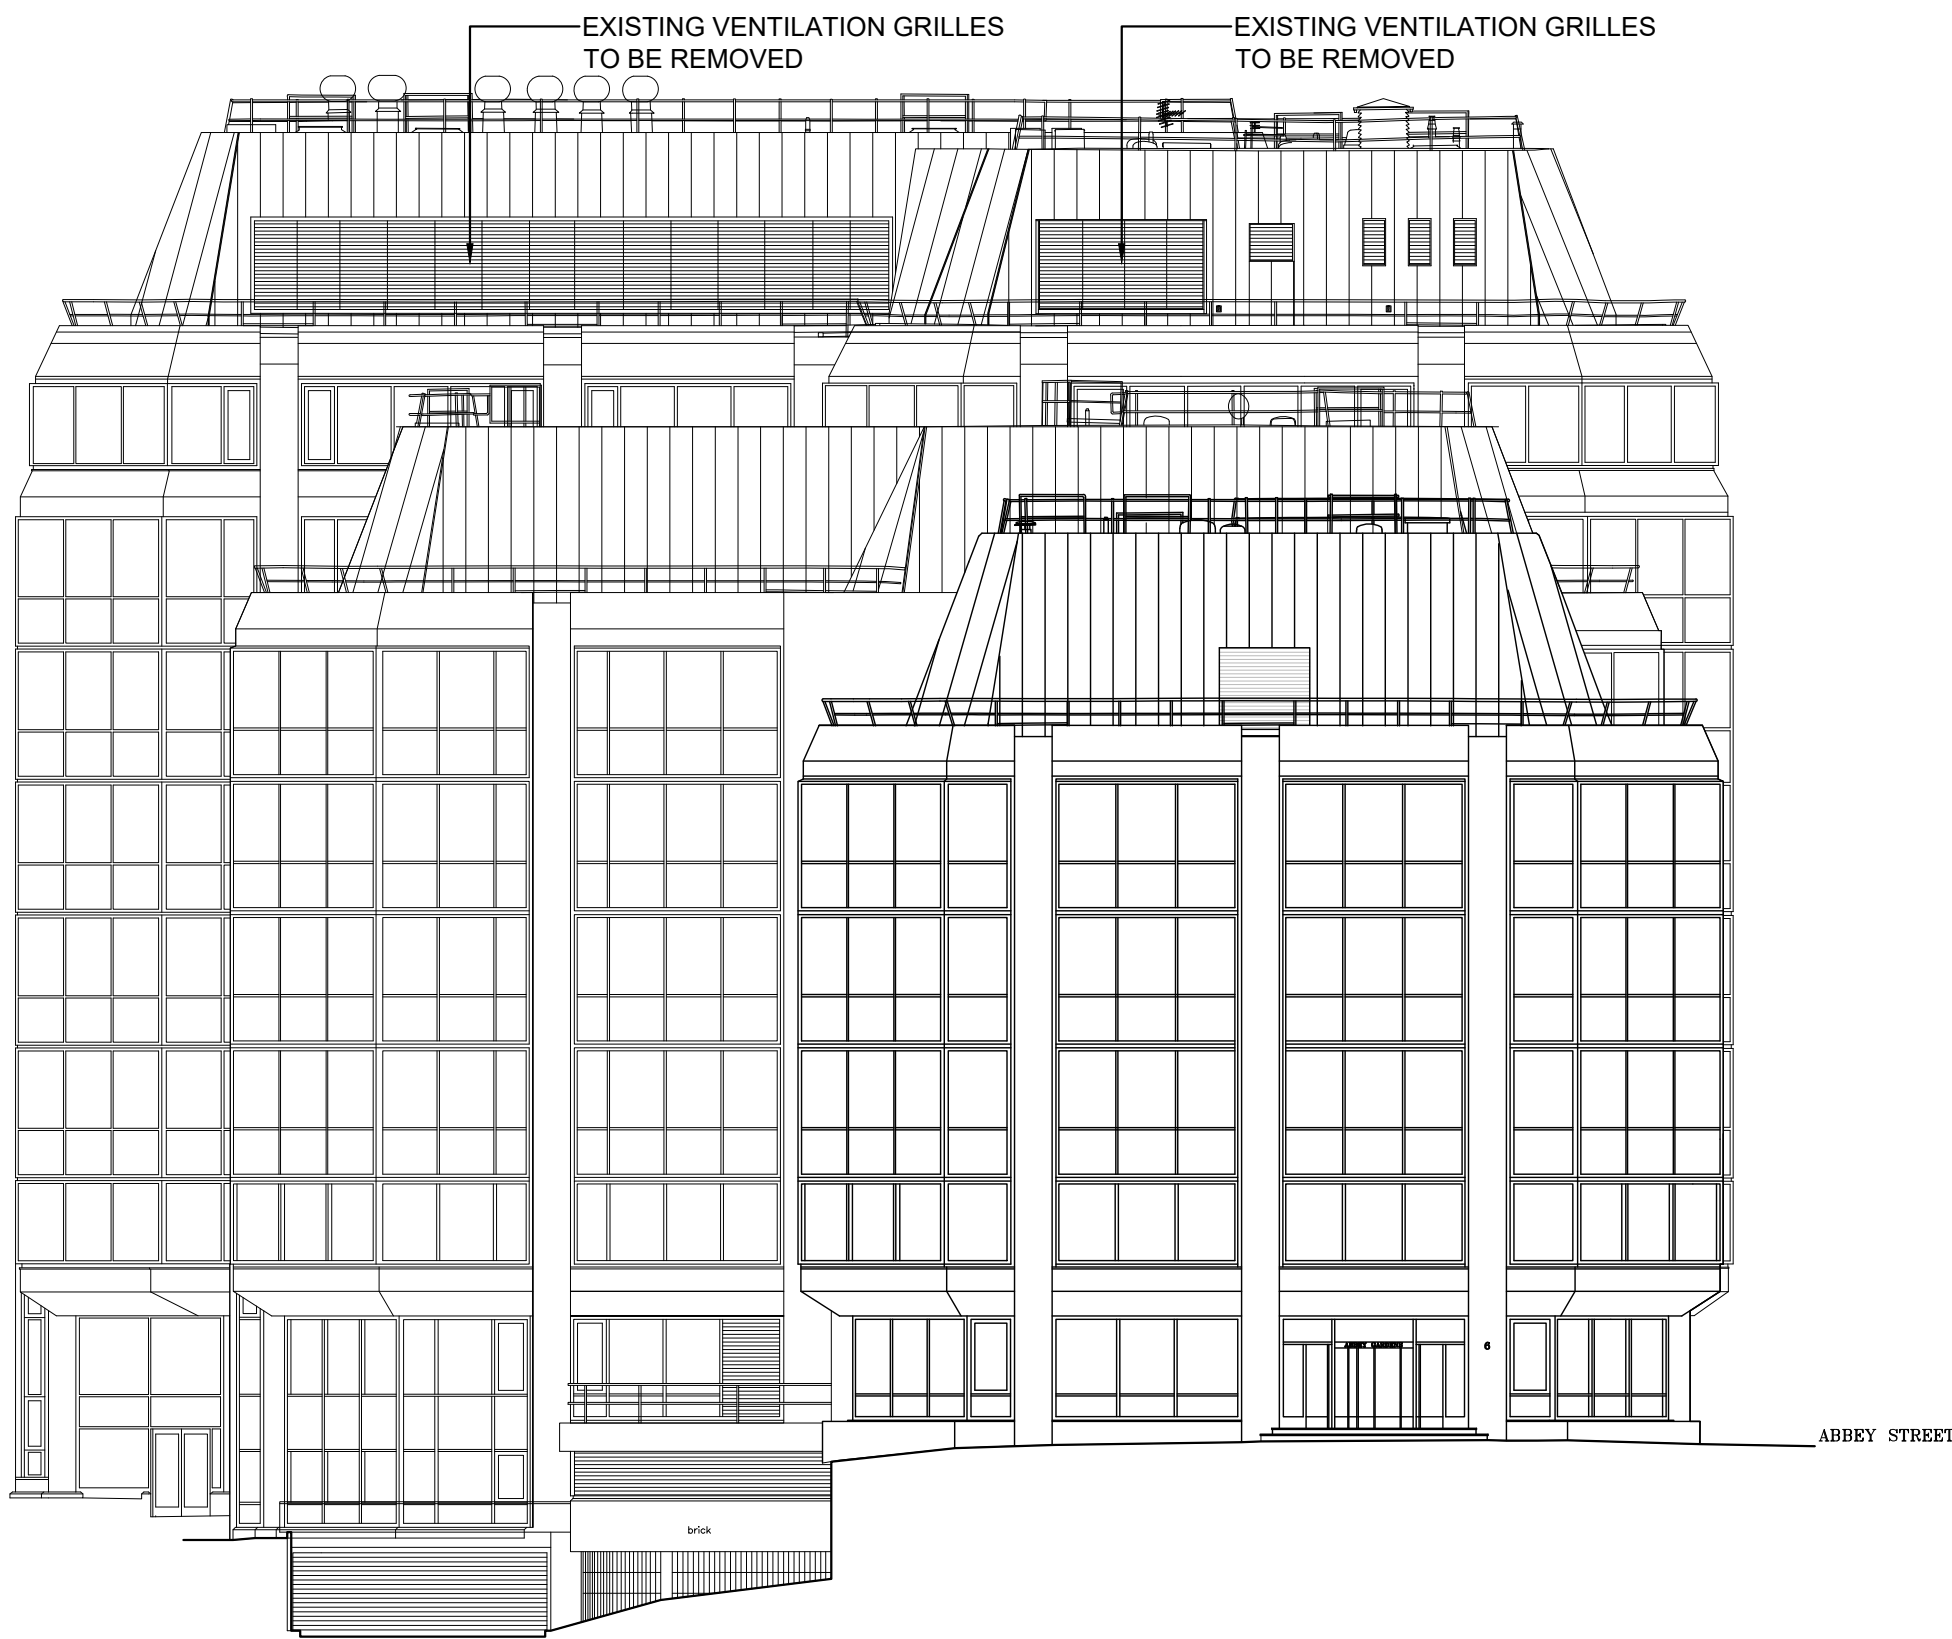


EXISTING NORTH ELEVATION
SCALE 1:200



EXISTING SOUTH ELEVATION
SCALE 1:200

NOTES

DO NOT SCALE - USE FIGURED DIMENSIONS ONLY.
ALL DIMENSIONS TO BE CHECKED ON SITE PRIOR TO CONSTRUCTION AND ANY DISCREPANCIES TO BE HIGHLIGHTED BY CONTRACTOR.
THIS DRAWING IS TO BE READ IN CONJUNCTION WITH ALL RELEVANT SPECIFICATIONS AND DRAWINGS.
ALL LEVELS ARE TO FINISHED LEVELS UNLESS OTHERWISE INDICATED.

 


Drawing Status:	P L A N N I N G	
Revision:	Description:	Date:
P.01	Issued for Information	18.11.25
P L A N N I N G		

SADAarchitecture

P : 26C George Street, St Albans, AL3 4ES
E : letterbox@sada-architecture.com
W : www.sada-architecture.com
T : 01 727 860810

Project: 24-013 Abbey Gardens
Drawing: Existing North and South Elevation
Date: 10.07.2025 drawn by: RN check: CC
Scale: 1:200@A1 drwg no.: 6-251 rev. no.: P.02
© Copyright: This drawing or design may not be reproduced without permission.

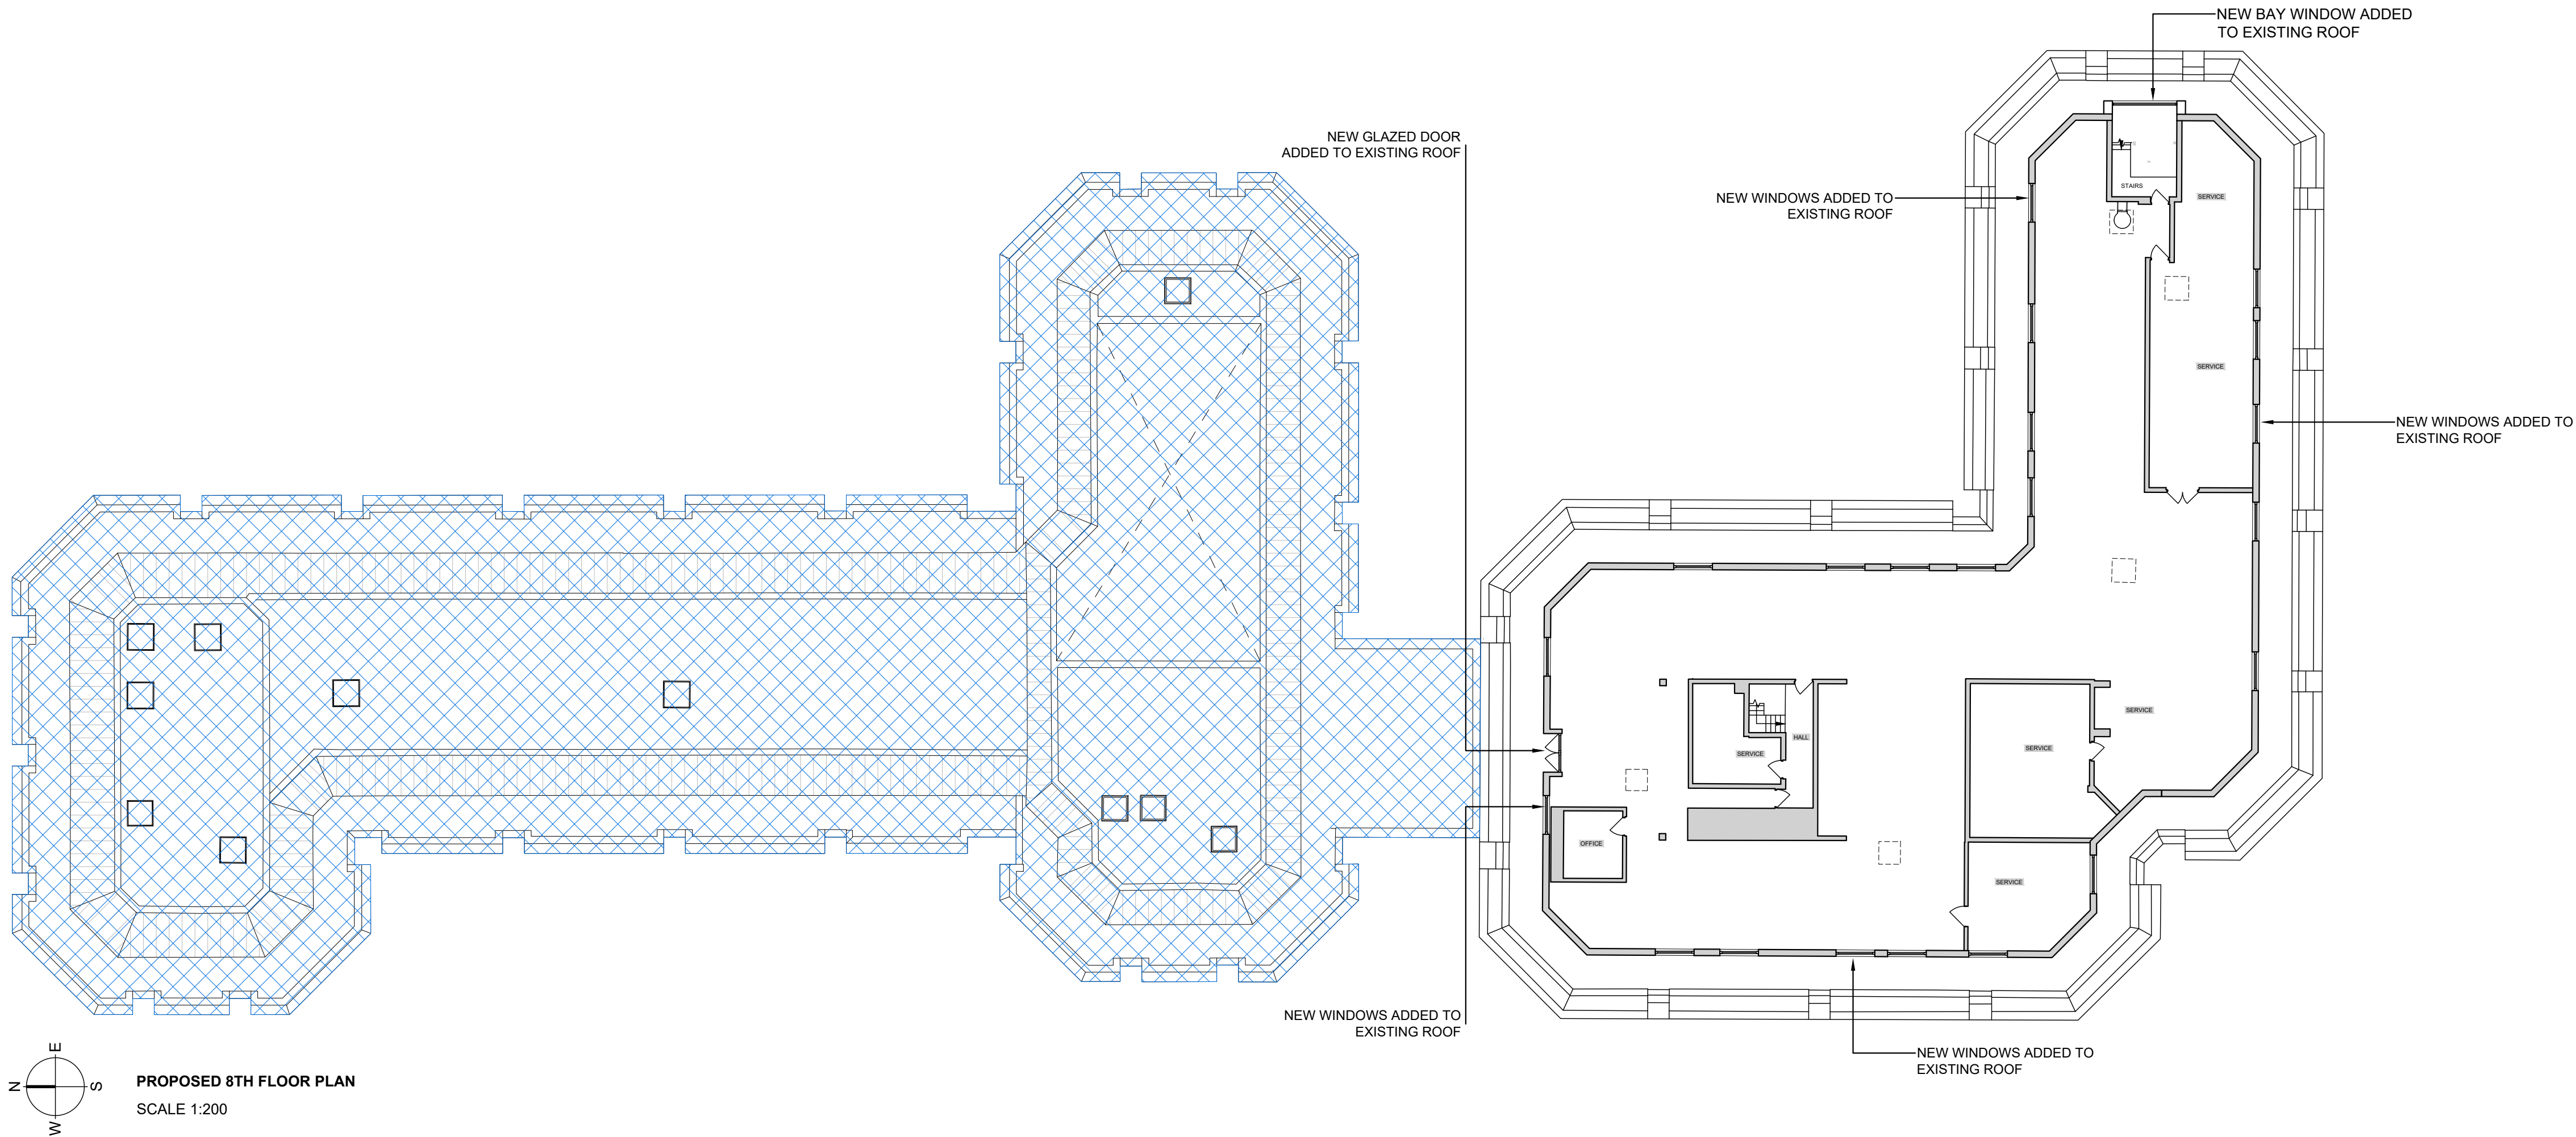


NOTES

DO NOT SCALE - USE FIGURED DIMENSIONS ONLY.

ALL DIMENSIONS TO BE CHECKED ON SITE PRIOR TO CONSTRUCTION AND ANY DISCREPANCIES TO BE HIGHLIGHTED BY CONTRACTOR.

THIS DRAWING IS TO BE READ IN CONJUNCTION WITH ALL RELEVANT SPECIFICATIONS AND DRAWINGS.

ALL LEVELS ARE TO FINISHED LEVELS UNLESS OTHERWISE INDICATED.

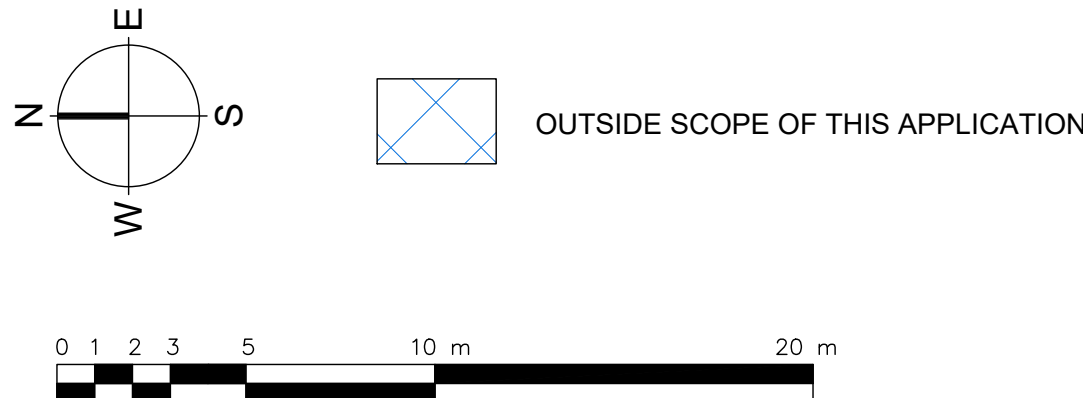

Drawing Status:	P L A N N I N G	
Revision:	Description:	Date:
P.01	Issued for Information	18.11.25
P.02	Issued for Information	19.12.25
P L A N N I N G		

SADAarchitecture

P : 26C George Street, St Albans, AL3 4ES

E : letterbox@sada-architecture.com

W : www.sada-architecture.com

T : 01 727 860810


Project: 24-013 Abbey Gardens

Drawing: Proposed 8th Floor Plan

Date: 30.06.2025 drawn by: RN check: CC

Scale: 1:200@A1 drwg no.: 6-318 rev. no.: P.02

© Copyright: This drawing or design may not be reproduced without permission.

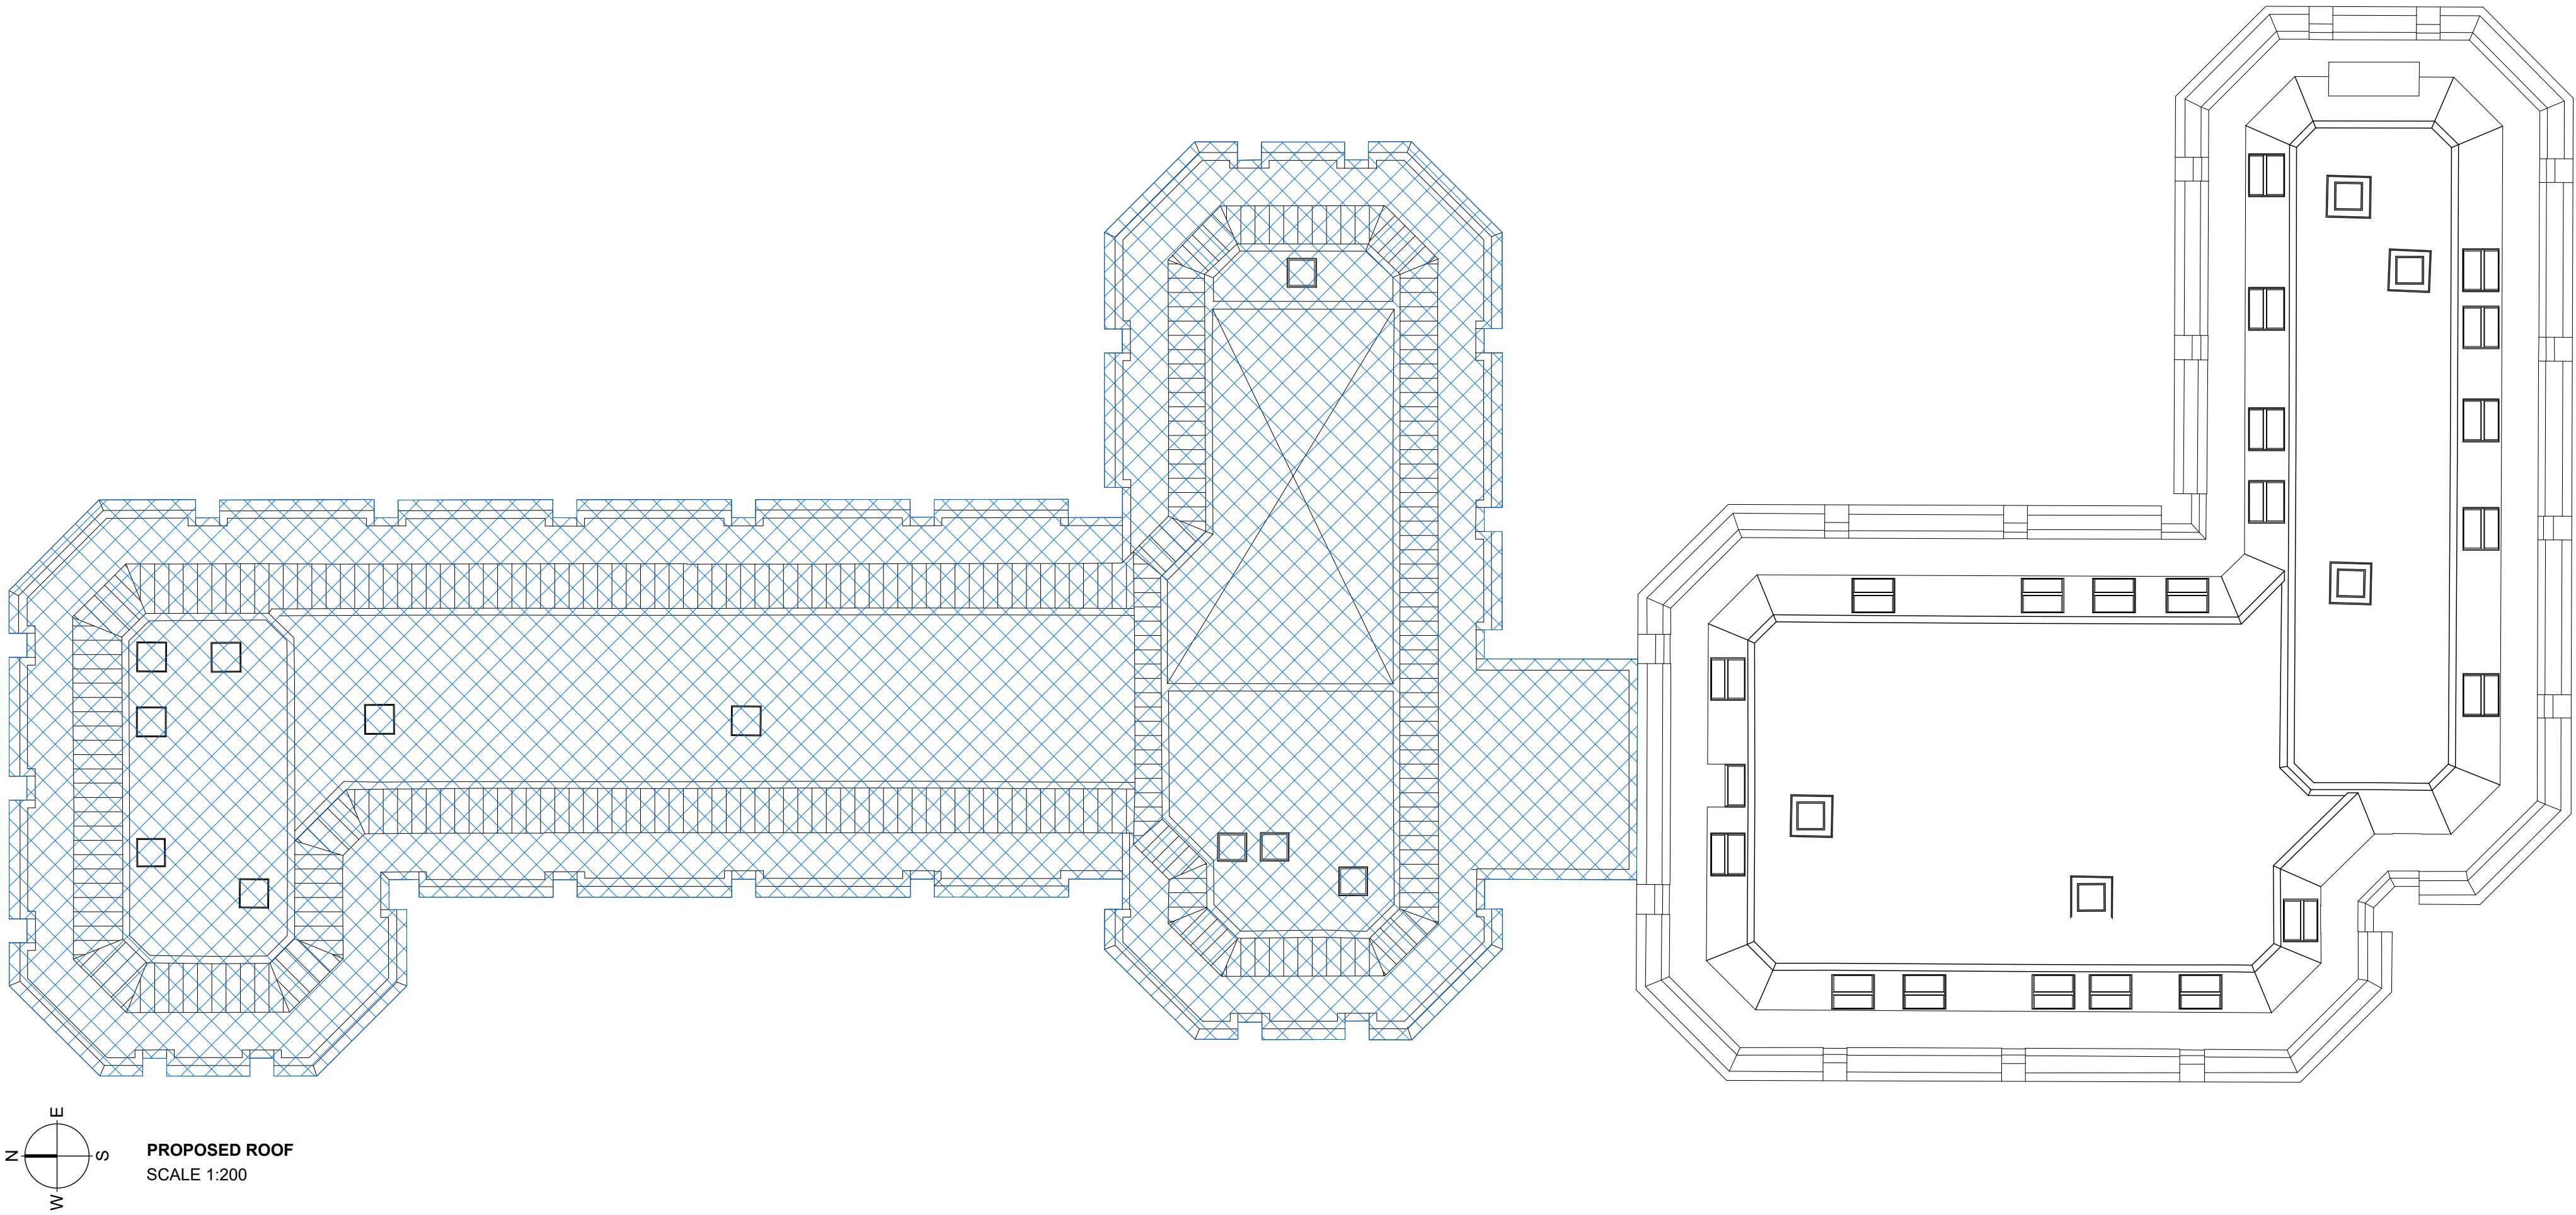


NOTES

DO NOT SCALE - USE FIGURED DIMENSIONS ONLY.


ALL DIMENSIONS TO BE CHECKED ON SITE PRIOR TO CONSTRUCTION AND ANY DISCREPANCIES TO BE HIGHLIGHTED BY CONTRACTOR.

THIS DRAWING IS TO BE READ IN CONJUNCTION WITH ALL RELEVANT SPECIFICATIONS AND DRAWINGS.

ALL LEVELS ARE TO FINISHED LEVELS UNLESS OTHERWISE INDICATED.

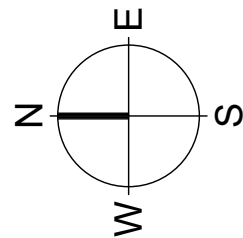

OUTSIDE SCOPE OF THIS APPLICATION

 

Drawing Status:

P L A N N I N G

Revision:

Description:

Date:

P.01

Issued for Information

18.11.25

P.02

Issued for Information

19.12.25

P L A N N I N G

SADAarchitecture

P : 26C George Street, St Albans, AL3 4ES

E : letterbox@sada-architecture.com

W : www.sada-architecture.com

T : 01 727 860810


Project: 24-013 Abbey Gardens

Drawing: Proposed Roof Floor Plan


Date: 30.06.2025 drawn by: RN check: CC

Scale: 1:200@A1 drwg no.: 6-319 rev. no.: P.02

© Copyright: This drawing or design may not be reproduced without permission.

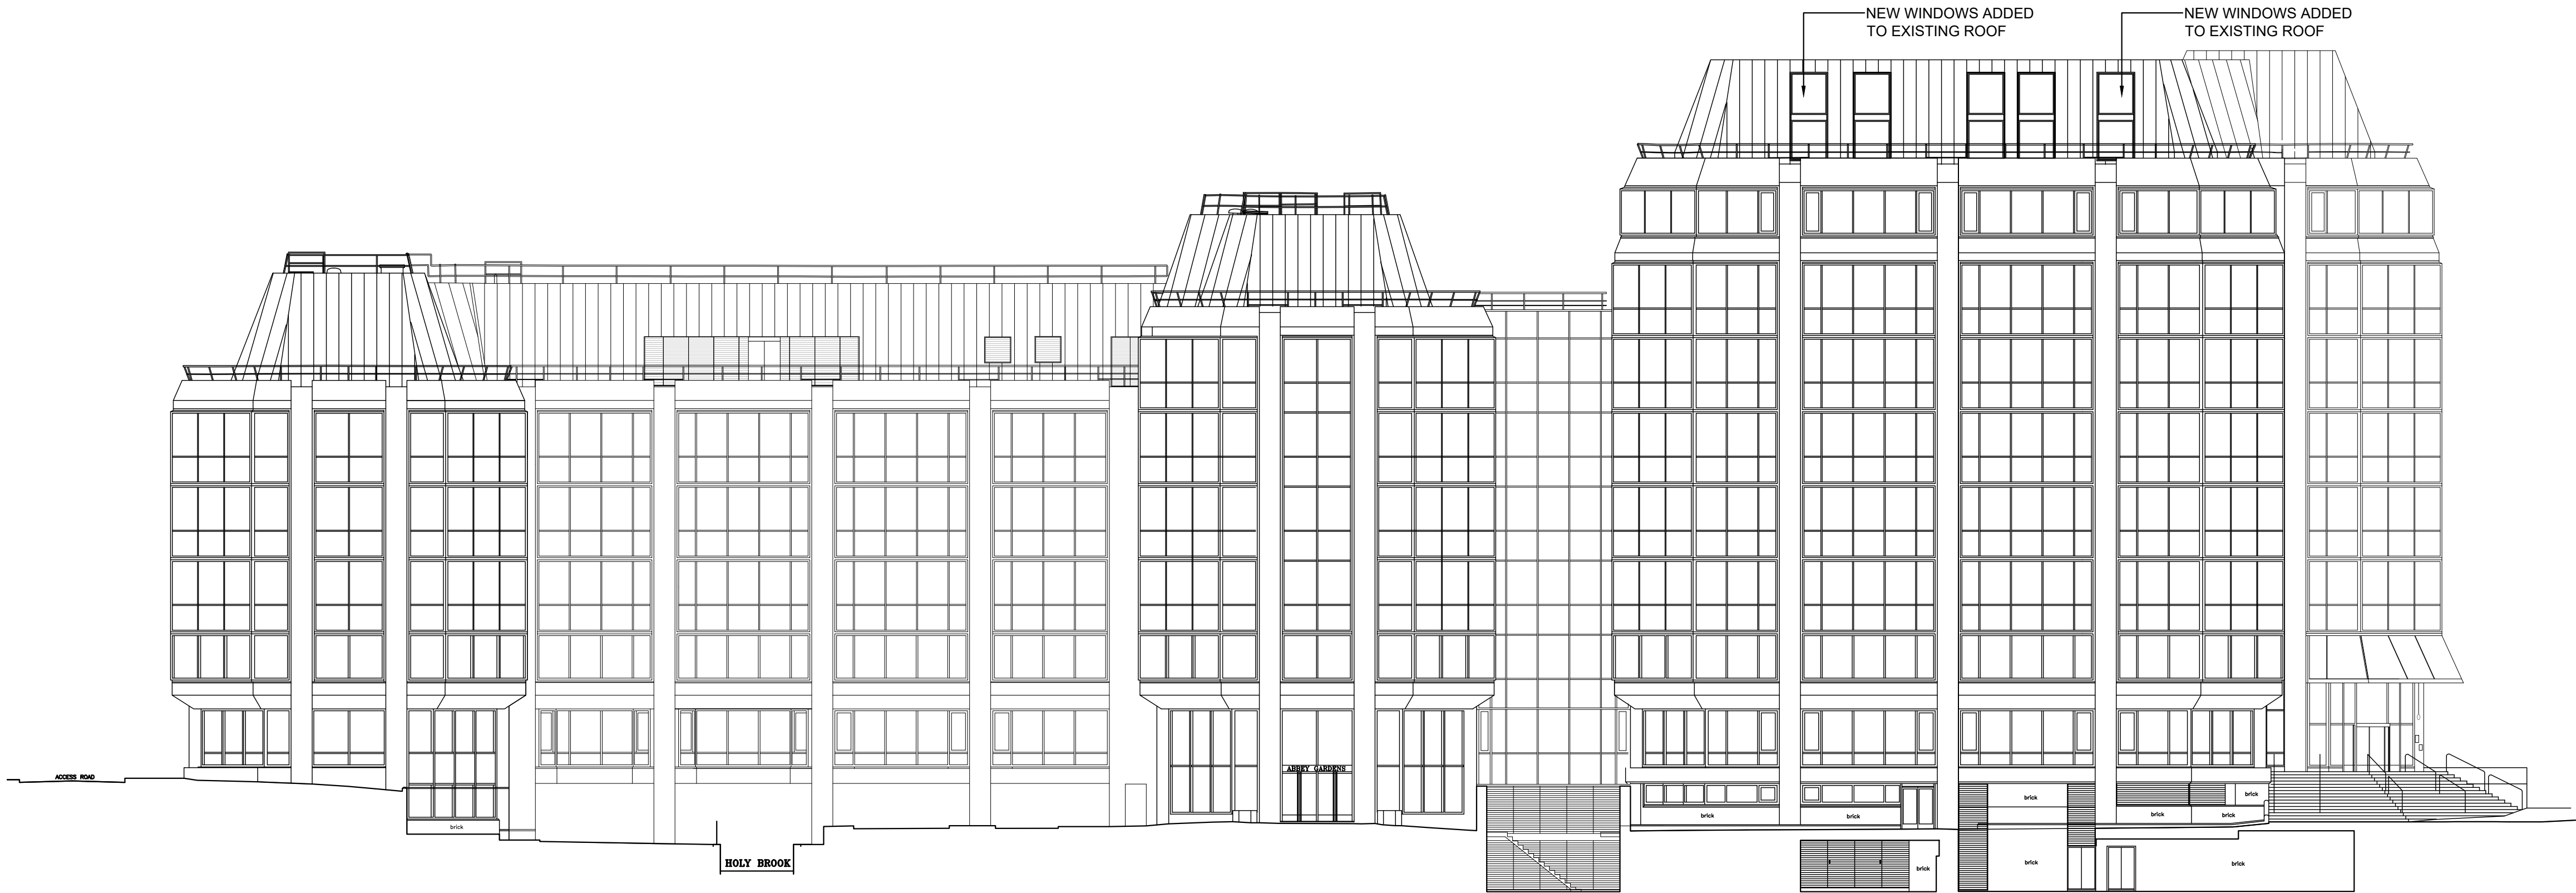

PROPOSED WEST ELEVATION
SCALE 1:200

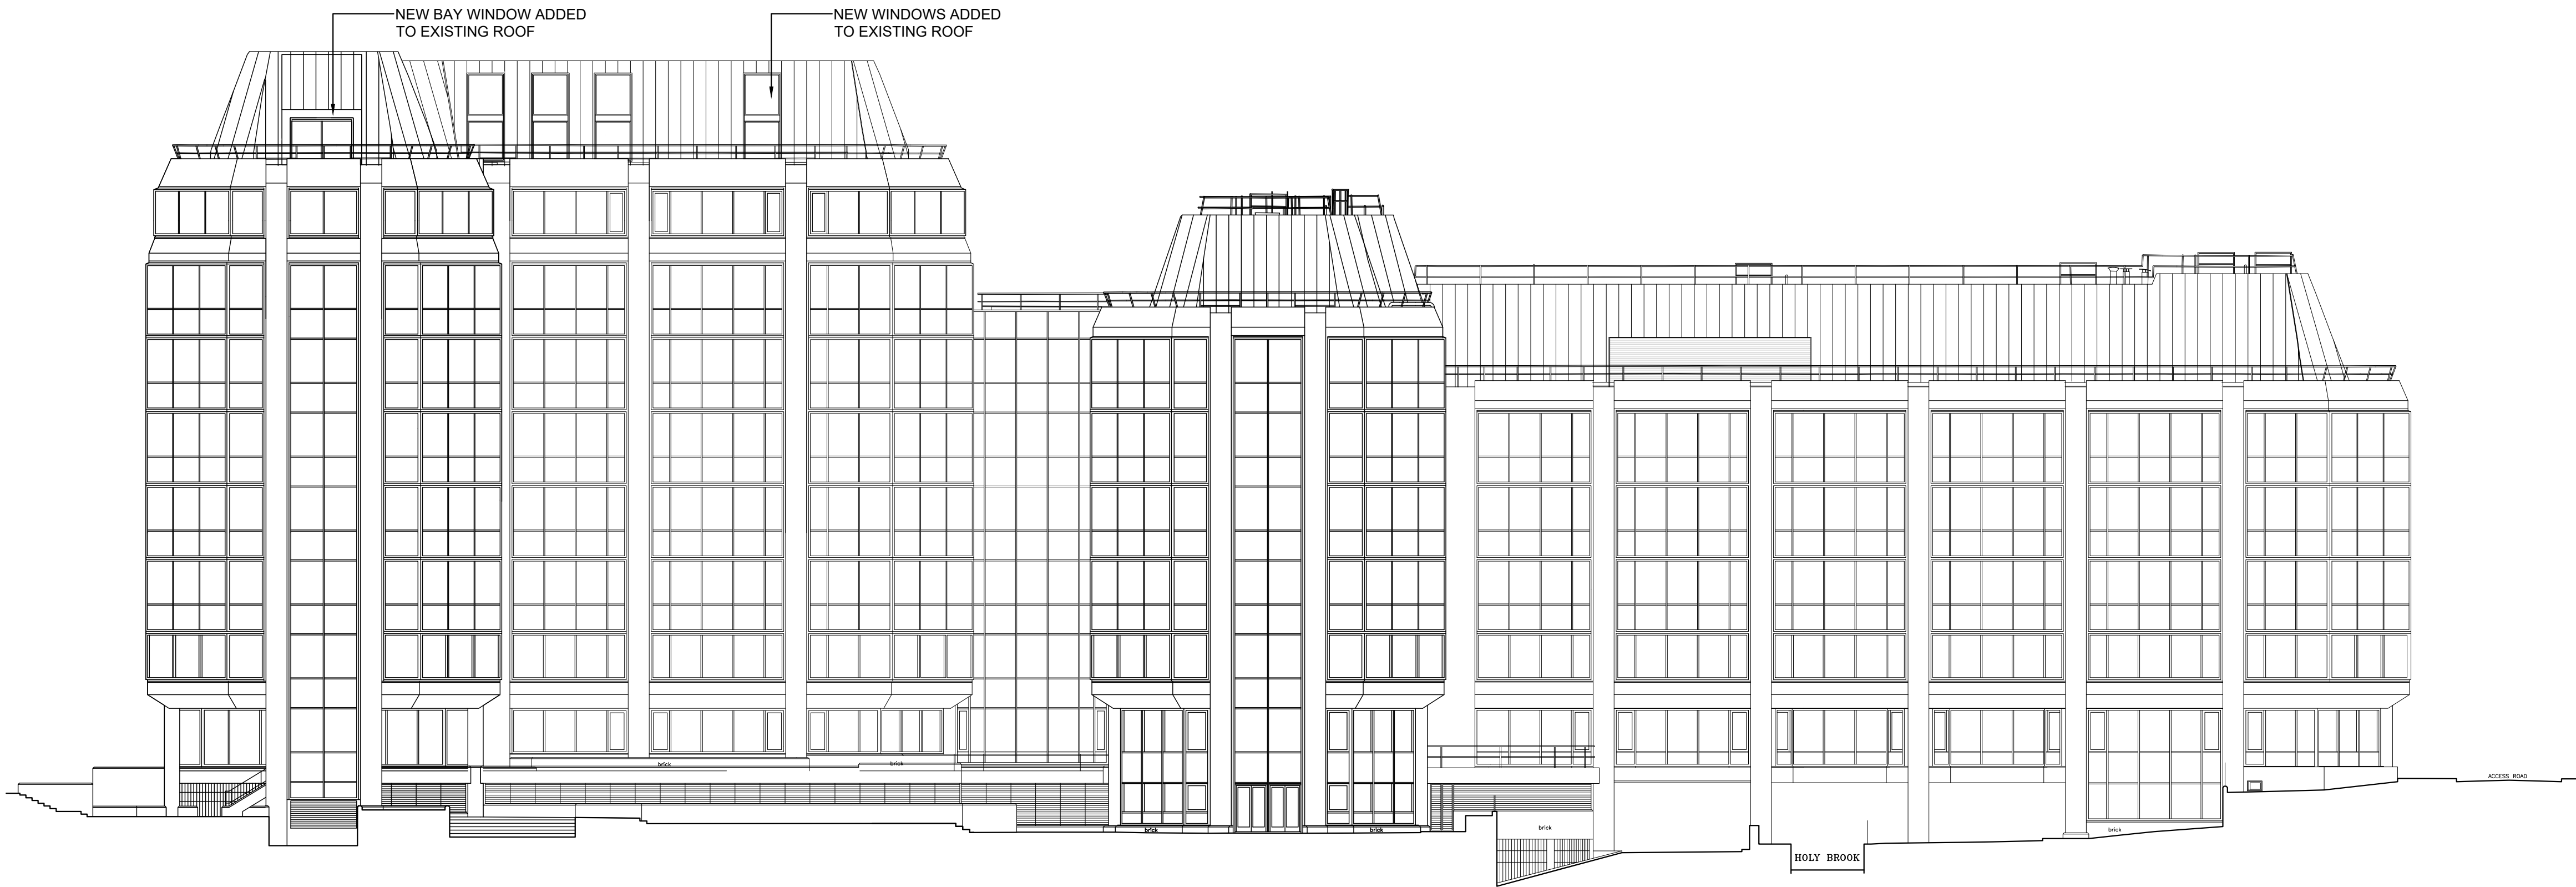

PROPOSED EAST ELEVATION
SCALE 1:200


NOTES

DO NOT SCALE - USE FIGURED DIMENSIONS ONLY.

ALL DIMENSIONS TO BE CHECKED ON SITE PRIOR TO CONSTRUCTION AND ANY DISCREPANCIES TO BE HIGHLIGHTED BY CONTRACTOR.

THIS DRAWING IS TO BE READ IN CONJUNCTION WITH ALL RELEVANT SPECIFICATIONS AND DRAWINGS.

ALL LEVELS ARE TO FINISHED LEVELS UNLESS OTHERWISE INDICATED.

 

Drawing Status:	P L A N N I N G	
Revision:	Description:	Date:
P.01	Issued for Information	18.11.25
P L A N N I N G		

SADAarchitecture

P : 26C George Street, St Albans, AL3 4ES

E : letterbox@sada-architecture.com

W : www.sada-architecture.com

T : 01 727 860810

Project: 24-013 Abbey Gardens

Drawing: Proposed East and West Elevation

Date: 10.07.2025	drawn by: RN	check: CC
Scale: 1:200@A1	dwg no.: 6-500	rev. no.: P.01

© Copyright: This drawing or design may not be reproduced without permission.




PROPOSED NORTH ELEVATION
SCALE 1:200



PROPOSED SOUTH ELEVATION
SCALE 1:200

NOTES

DO NOT SCALE - USE FIGURED DIMENSIONS ONLY.
ALL DIMENSIONS TO BE CHECKED ON SITE PRIOR TO CONSTRUCTION AND ANY DISCREPANCIES TO BE HIGHLIGHTED BY CONTRACTOR.
THIS DRAWING IS TO BE READ IN CONJUNCTION WITH ALL RELEVANT SPECIFICATIONS AND DRAWINGS.
ALL LEVELS ARE TO FINISHED LEVELS UNLESS OTHERWISE INDICATED.

 

Drawing Status:	P L A N N I N G	
Revision:	Description:	Date:
P.01	Issued for Information	18.11.25
P.02	Issued for Information	19.12.25
P L A N N I N G		

SADAarchitecture

P : 26C George Street, St Albans, AL3 4ES
E : letterbox@sada-architecture.com
W : www.sada-architecture.com
T : 01 727 860810

Project: 24-013 Abbey Gardens
Drawing: Proposed North and South Elevation
Date: 10.07.2025 drawn by: RN check: CC
Scale: 1:200@A1 drwg no.: 6-501 rev. no.: P.02
© Copyright: This drawing or design may not be reproduced without permission.



DO NOT SCALE - USE FIGURED DIMENSIONS ONLY.

ALL DIMENSIONS TO BE CHECKED ON SITE PRIOR TO CONSTRUCTION AND ANY DISCREPANCIES TO BE HIGHLIGHTED BY CONTRACTOR.



THIS DRAWING IS TO BE READ IN CONJUNCTION WITH ALL RELEVANT SPECIFICATIONS AND DRAWINGS.

ALL LEVELS ARE TO FINISHED LEVELS UNLESS OTHERWISE INDICATED.

P L A N N I N G

P : 26C George Street, St Albans, AL3 4
 E : letterbox@sada-architecture.com
 W : www.sada-architecture.com
 T : 01 727 860810

Project:	24-013 Abbey Gardens		
Drawing:	Existing & Proposed Facade Section		
Date:	10.07.2025	drawn by: RN	check: CC
Scale:	1:20@A1	dwg no.: 6-450	rev. no.: P.01
© Copyright: This drawing or design may not be reproduced without permission			

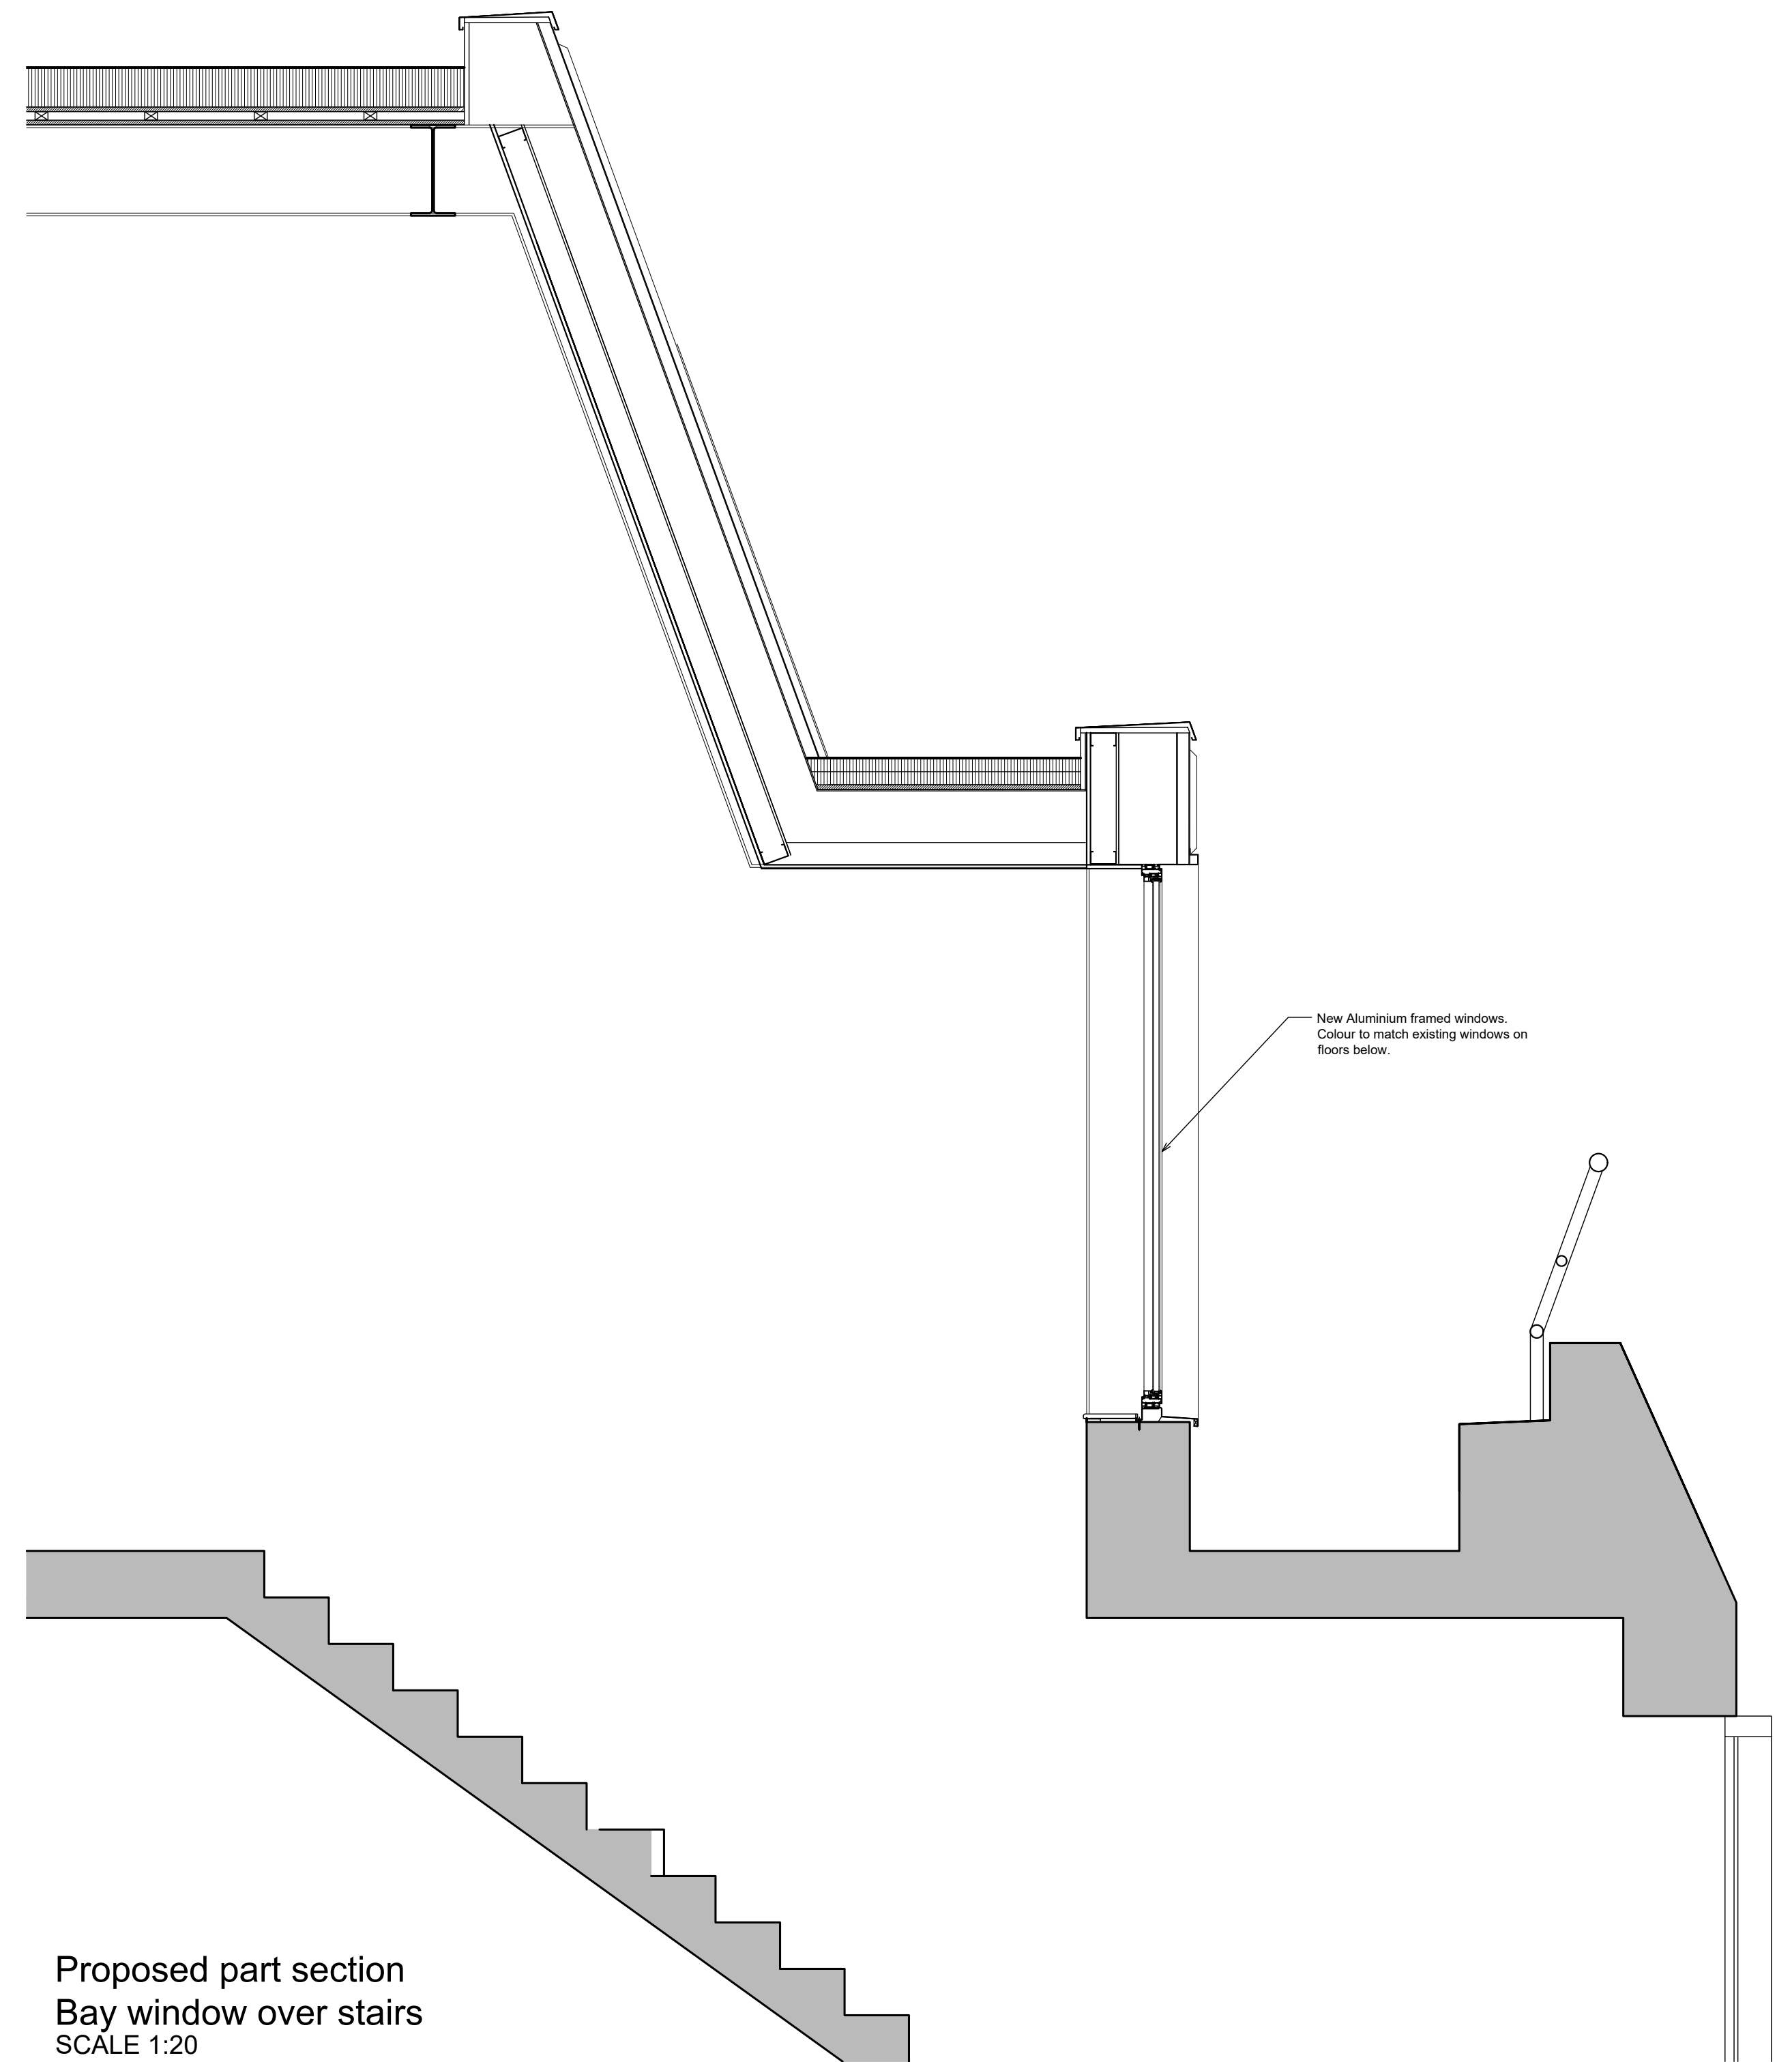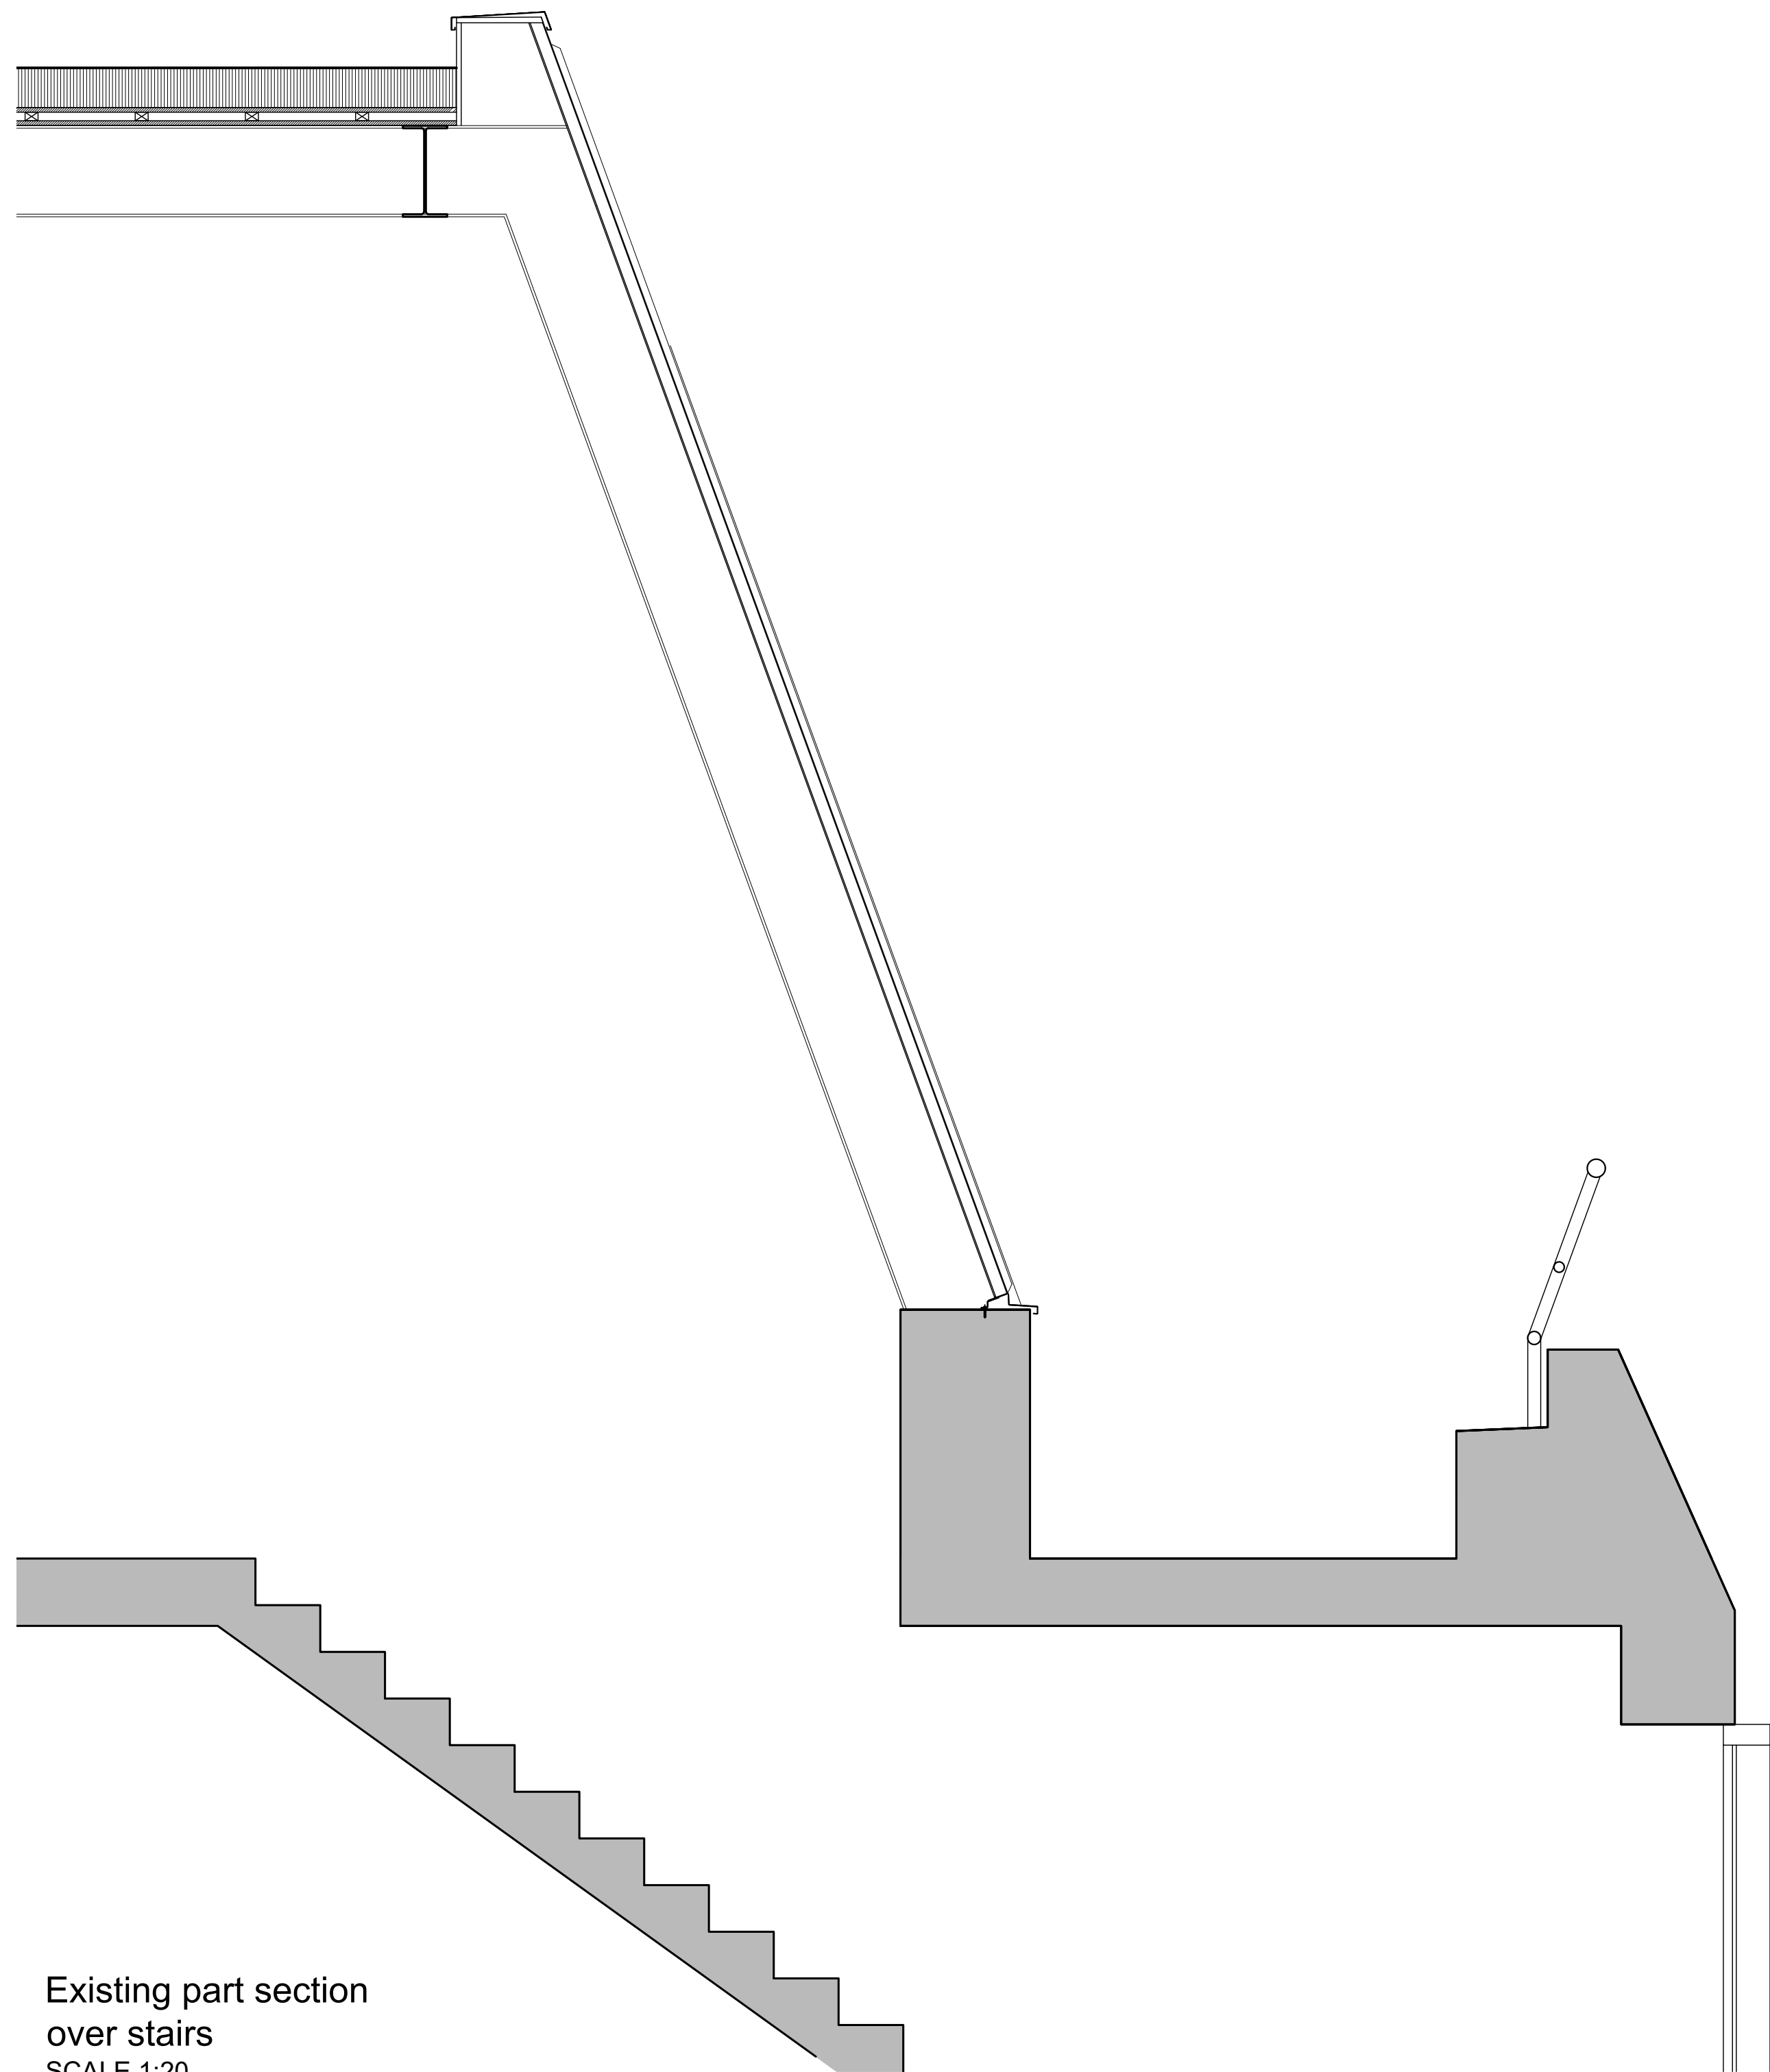

Project: 24-013 Abbey Gardens		
Drawing: Existing & Proposed Facade Section - Bay window		
Date: 10.07.2025	drawn by: RN	check: CC
Scale: 1:20@A1	drwg no.: 6-451	rev. no.: P.01
© Copyright: This drawing or design may not be reproduced without permission		