




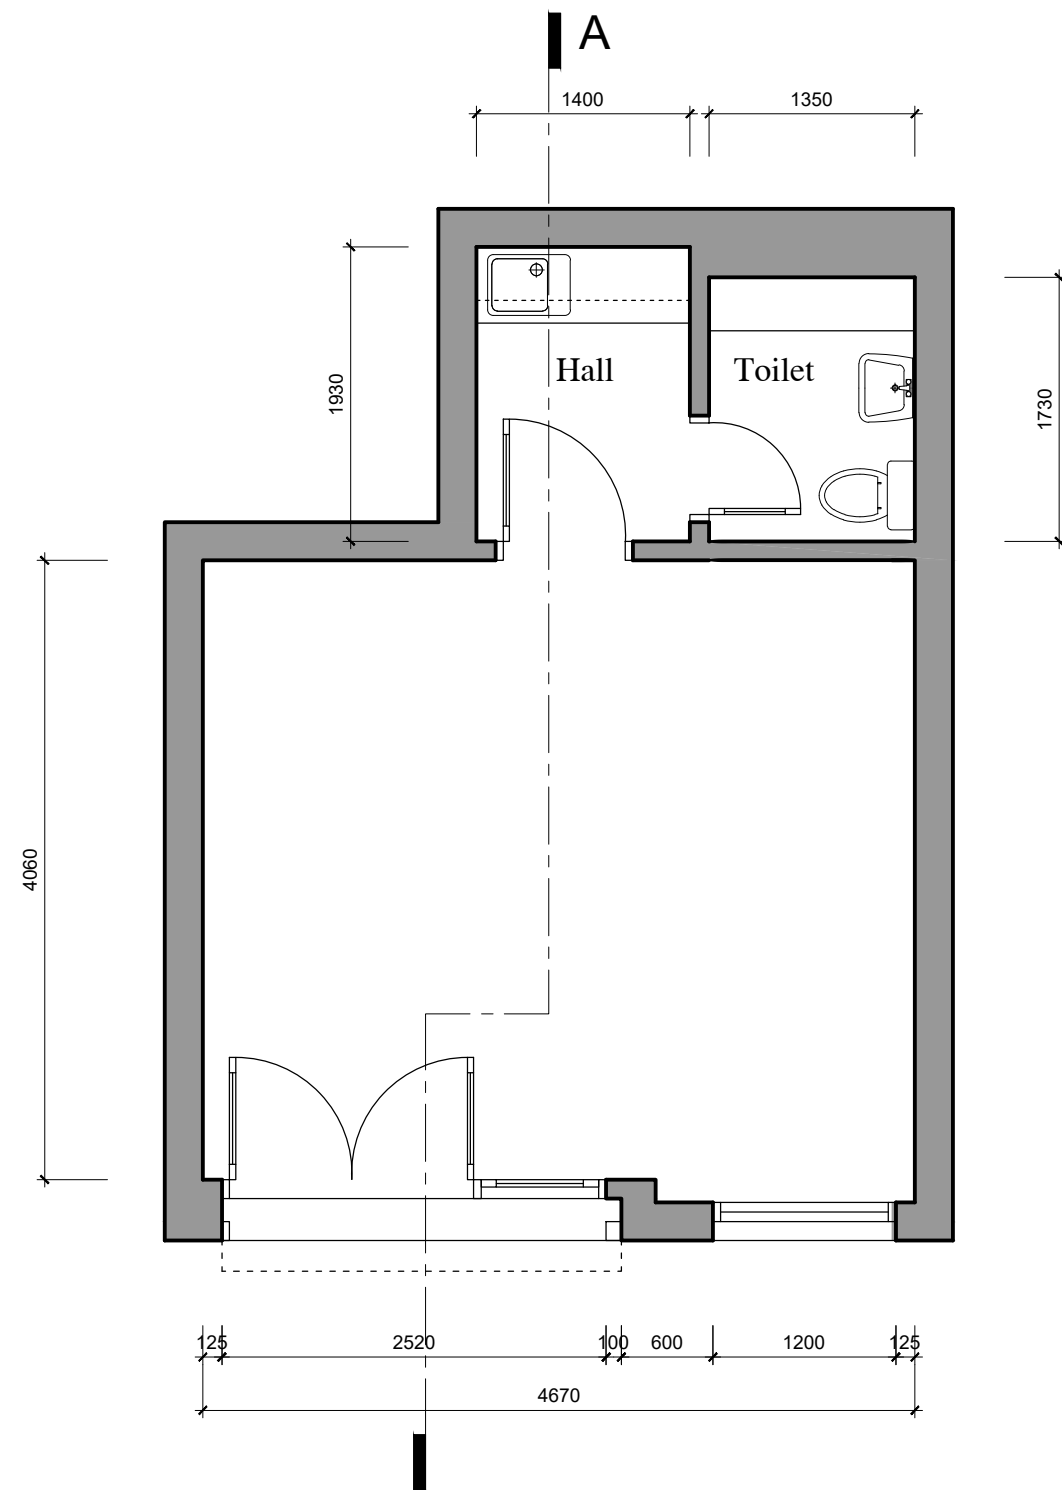

LAYOUT

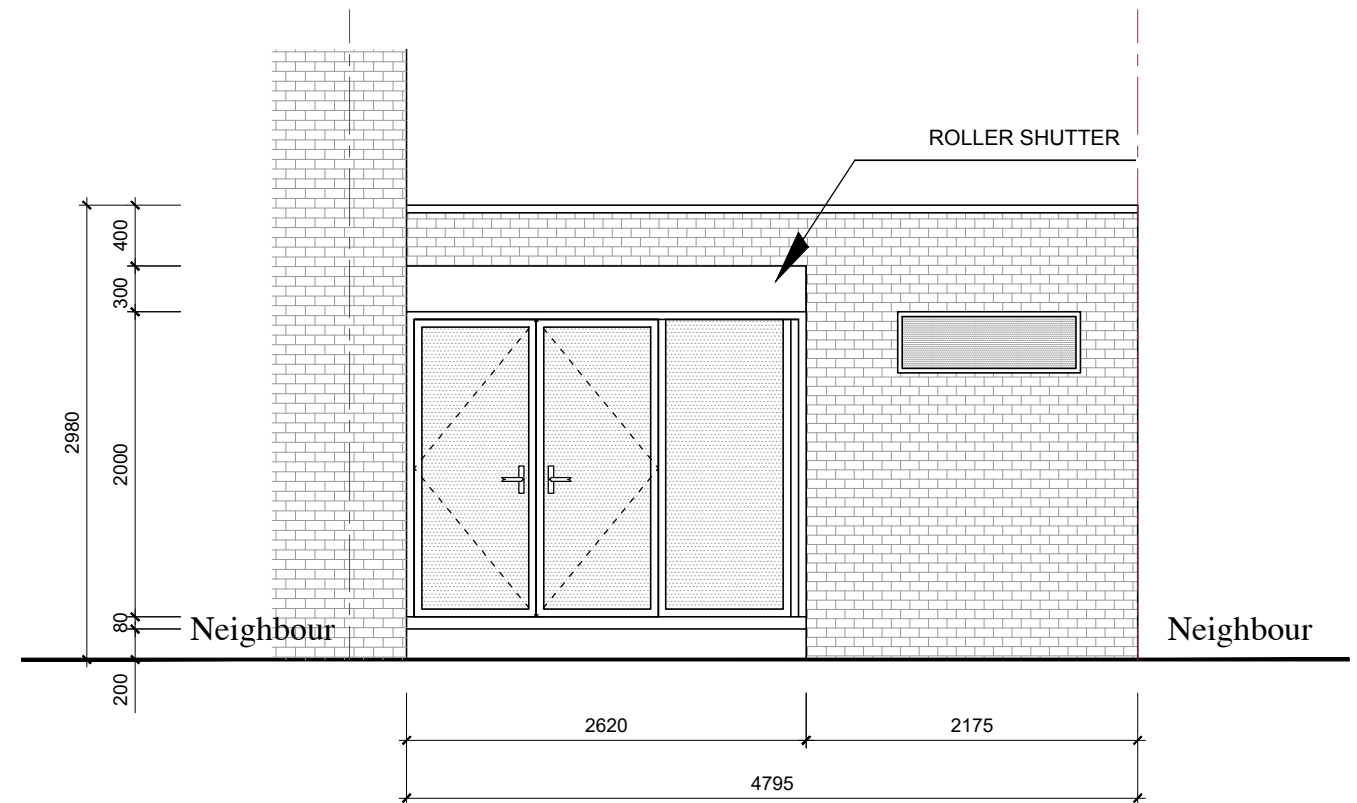


SHOPFRONT

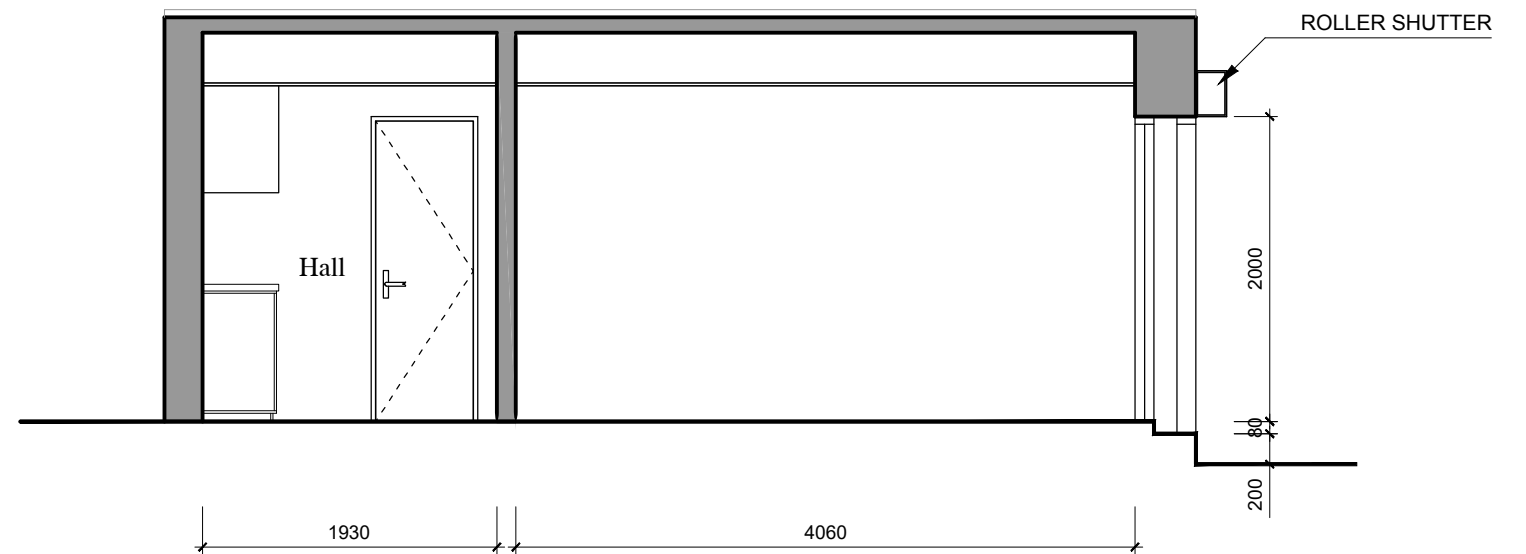

SECTION A




Title Existing Floor Plan & Elevation	Date November 2025	Drawn by HT		 EVER Interiors Ltd 124 City Road, London, EC1V 2NX Website: https://www.everinteriors.com Contact: 0777 0180 999
	Scale 1 / 50 (A3)			
Project Nails Beauty - 153B Caversham Rd Reading RG1 8AU	Drawing No A - 01		Rev. 001	

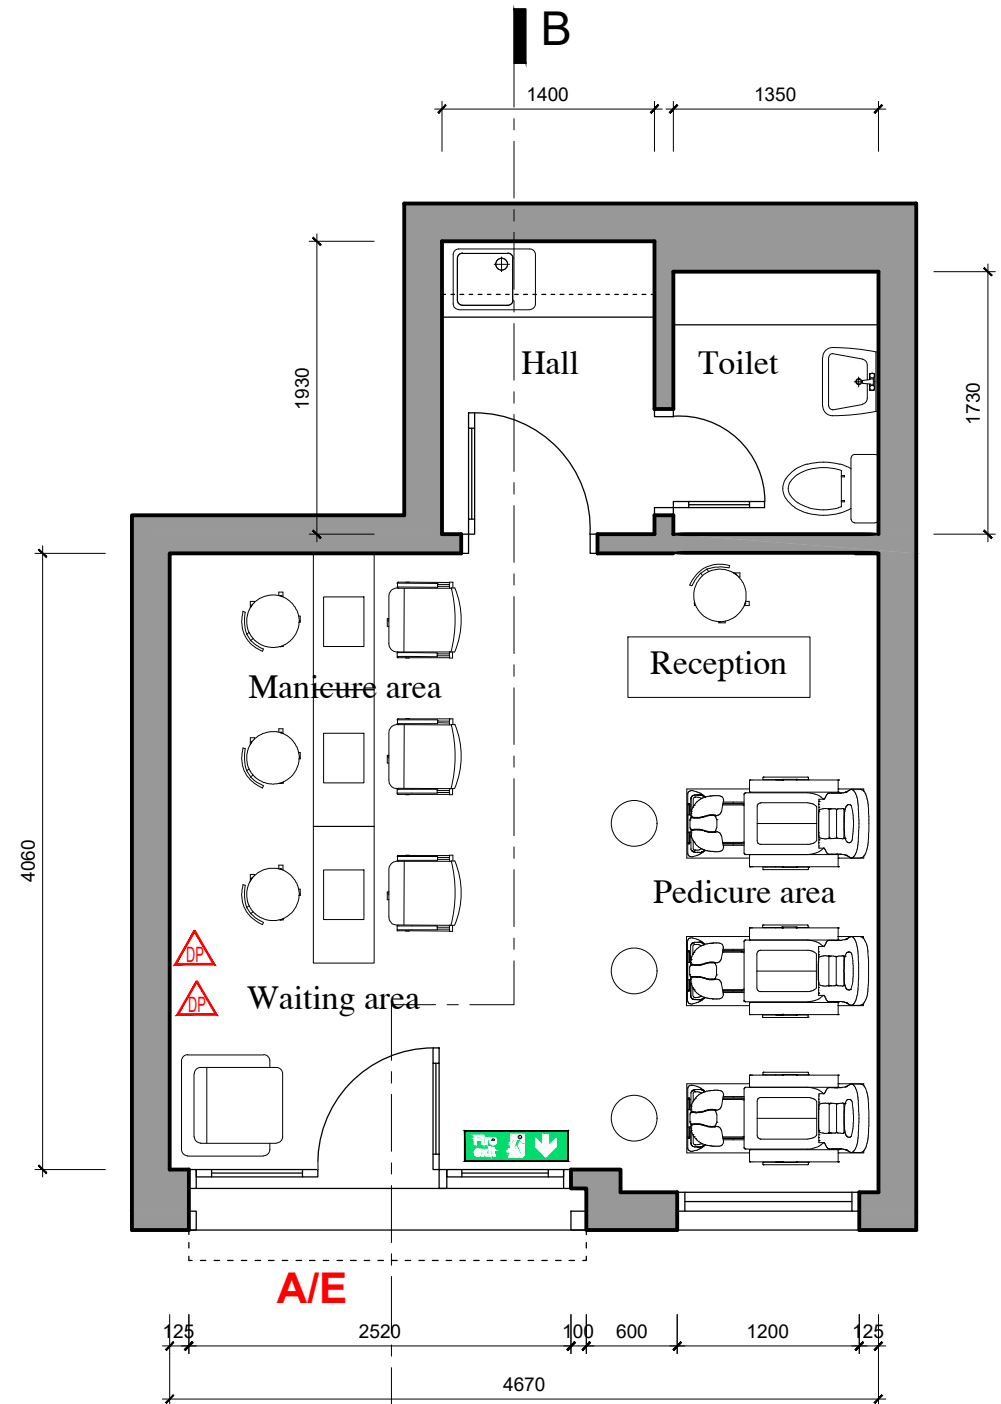


LAYOUT


KEY	
A / E	Access and Egress
	Dry powder
	Emergency exit

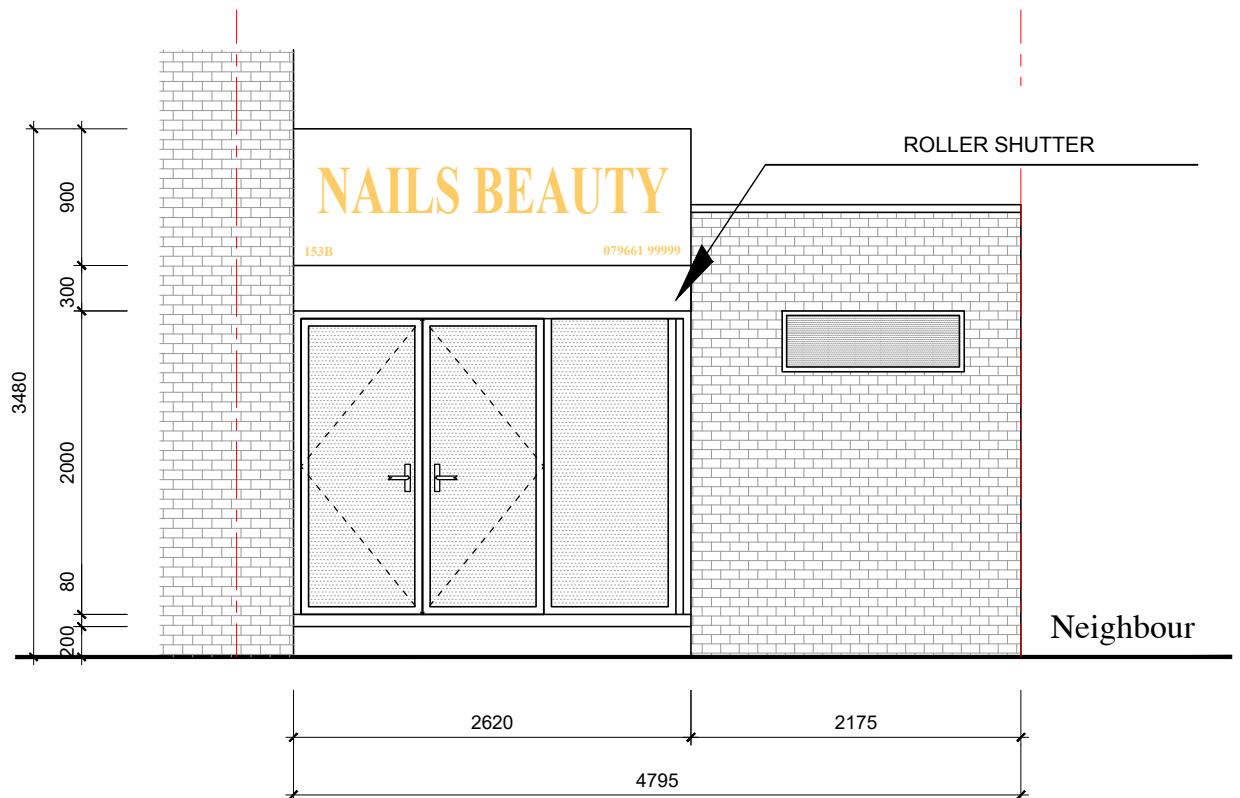


SHOPFRONT

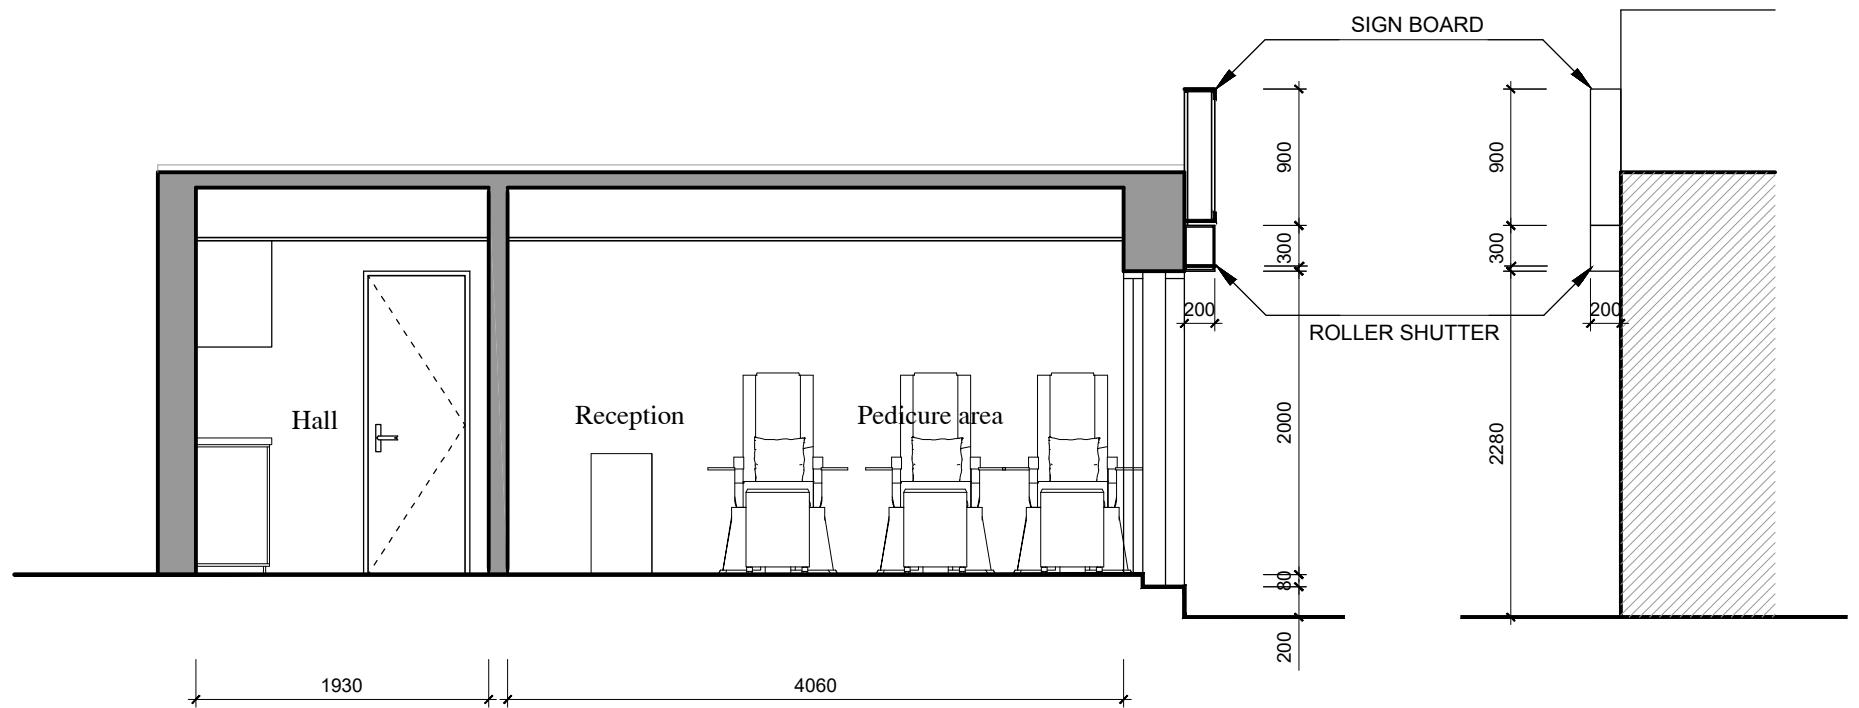

SECTION B

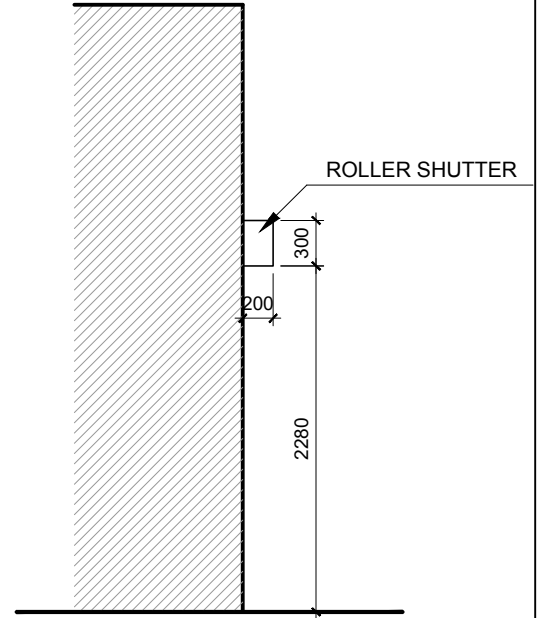


LEFT SIDE

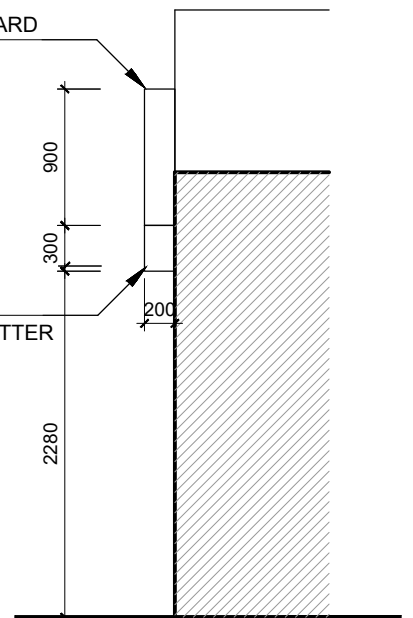


RIGHT SIDE


Title Proposed Floor Plan & Elevation	Date November 2025	Drawn by HT	EVER Interiors Ltd 124 City Road, London, EC1V 2NX Website: https://www.everinteriors.com Contact: 0777 0180 999
	Scale 1 / 50 (A3)		
Project Nails Beauty - 153B Caversham Rd Reading RG1 8AU	Drawing No A - 02	Rev. 001	

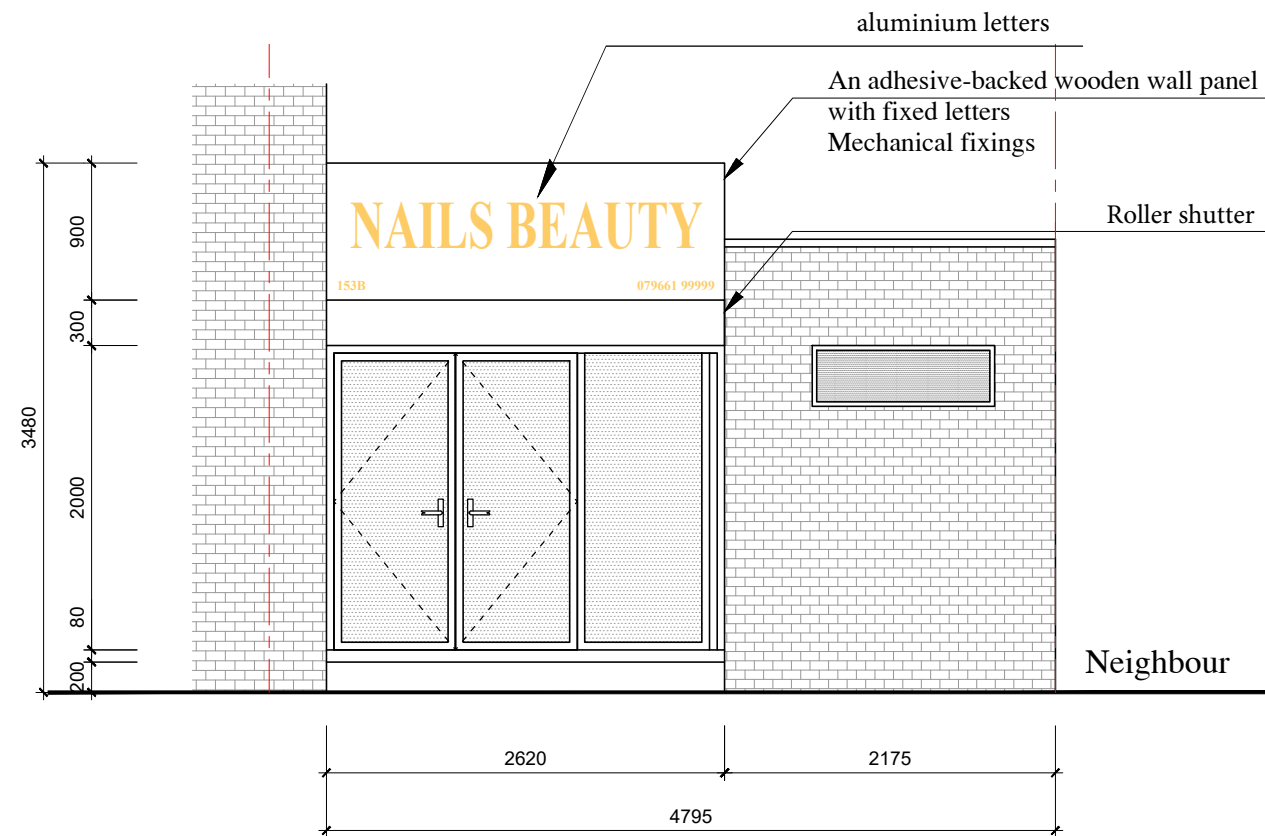


ELEVATION

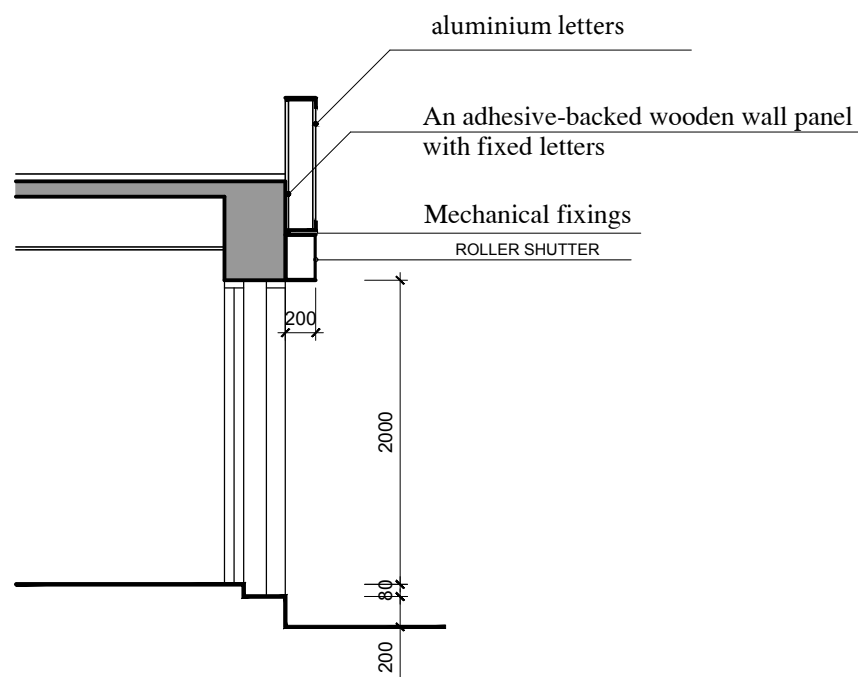

SECTION

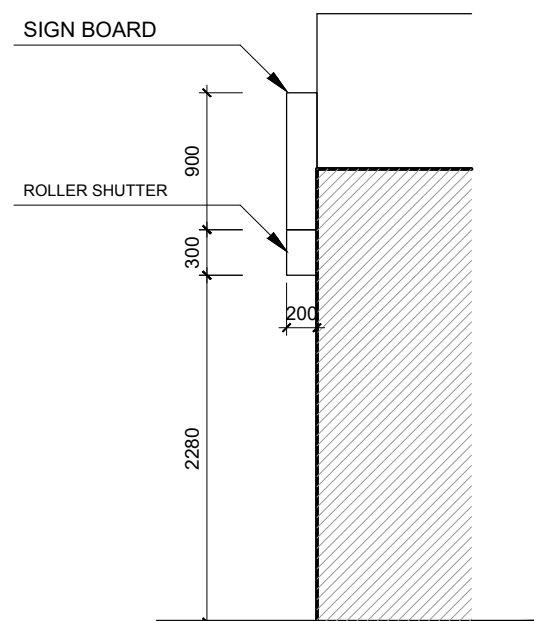

RIGHT SIDE

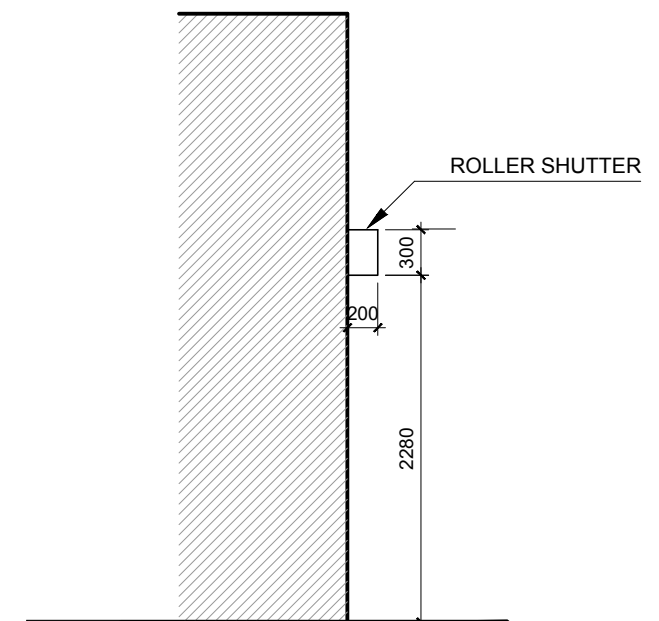

LEFT SIDE

Title Sign Application	Date November 2025	Drawn by HT			EVER Interiors Ltd 124 City Road, London, EC1V 2NX Website: https://www.everinteriors.com Contact: 0777 0180 999
	Scale 1 / 50 (A3)				
Project Nails Beauty - 153B Caversham Rd Reading RG1 8AU	Drawing No A - 03		Rev. 001		