





Notes
This document is © Falconer Chester Hall Limited.
All drawing measurements shall not be obtained by scaling. Any discrepancies on this document to be immediately reported to the Architect. Verify all dimensions and levels prior to construction. This Document shall be read in conjunction with related documents, specifications and associated models.

 

KEY PLAN

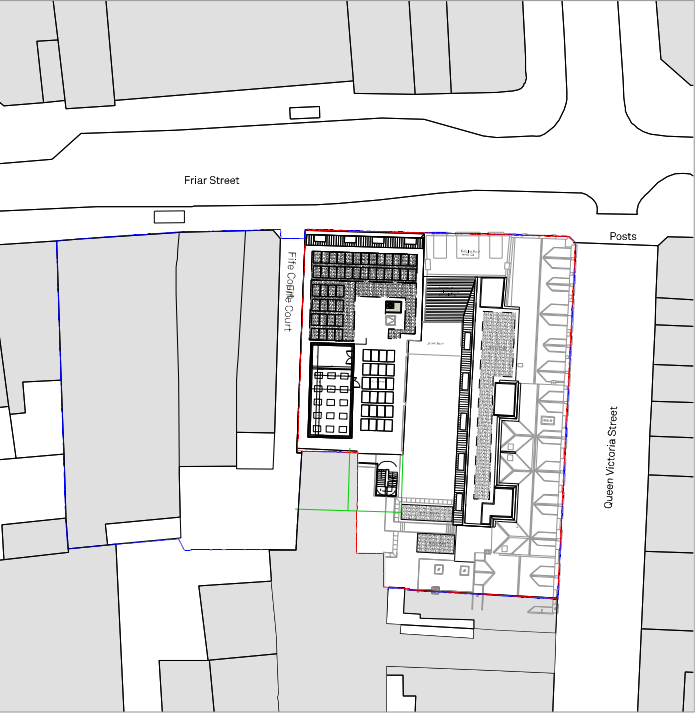

- KEY:
- Extent of consented scheme
 - Extent of proposed brown roof

P10	07.01.26	SLF	SLF		
- Green Wall omitted to external stair					
P09	25.07.25	SF	SF		
- plant enclosure relocated					
- green roof and pv panels relocated					
P08	25.07.25	PR	AA	general update	
P07	03.07.24	CG	PR	Updated to planning comments.	
P06	15.03.24	AM	AB	General updates.	
P05	01.02.24	AB	CC	Updated to client comments	
P04	28.11.23	AB	CC	Updated to co-ordination	
P03	09.11.23	AB	CC	Updated to VE option	
P02	23.11.22	EF	CC	Green Wall location added	
P01	09.08.22	EF	CC	First Issue	
Rev:	Date:	By:	Chk By:	Rev Note:	

**FALCONER
CHESTER
HALL**

FCH

London | Liverpool | Manchester | www.fcharchitects.com | +44(0)151 243 5800

Project Title 145-148 Friar Street, 1-15 Queen Victoria Street					Rev
Client Thackeray Group					P10
Drawing Title Proposed Lower Roof Plan					Drawn By EF
Drawing No. P22018-FCH-BA-RF-DR-A-1305					Checked By CC
Status S3	Issue suitable for: Information	Date 09.08.22			
Job No. P22-018	Drawing Stage Planning	Scale 1:100 @ A1			