





Notes  
This document is © Falconer Chester Hall Limited.  
All drawing measurements shall not be obtained by scaling. Any discrepancies on this document to be immediately reported to the Architect. Verify all dimensions and levels prior to construction. This Document shall be read in conjunction with related documents, specifications and associated models.

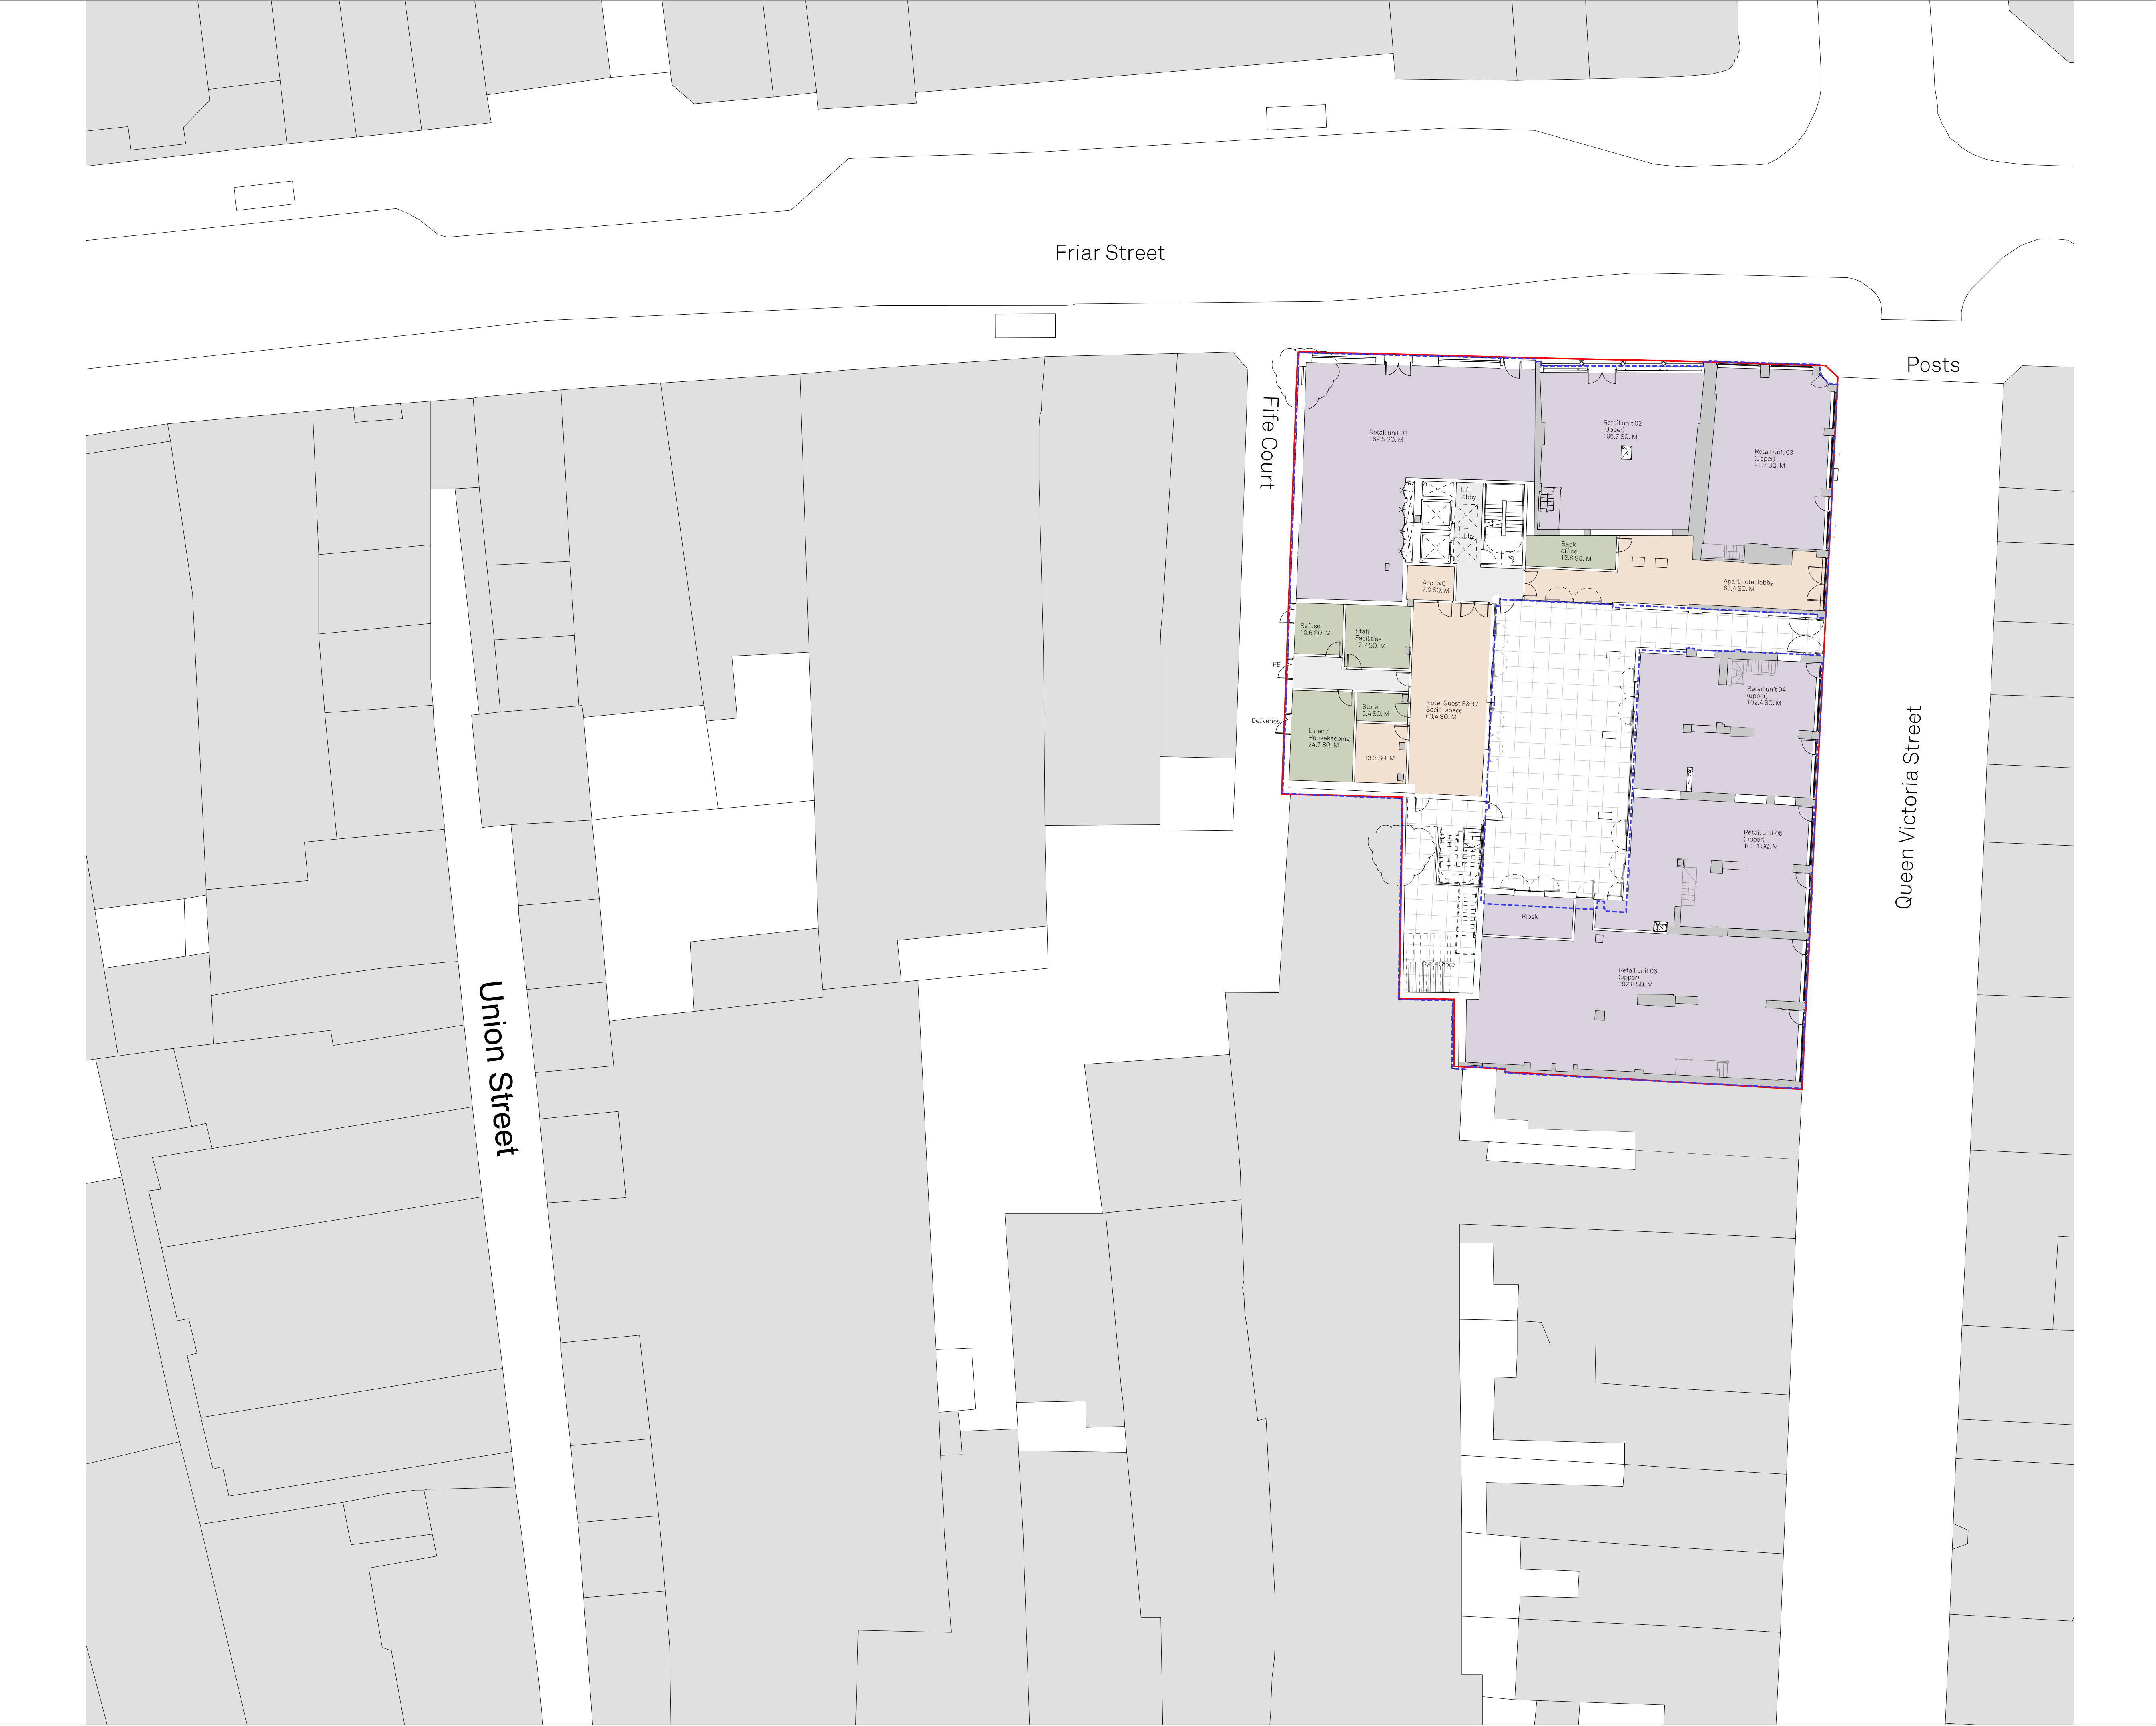

KEY PLAN

 

|     |          |     |     |                                                            |
|-----|----------|-----|-----|------------------------------------------------------------|
| P05 | 07.01.26 | SLF | SLF | - Green Wall omitted to cycle area / external stair        |
| P04 | 25.07.25 | PF  | AA  | - window added to Fife Court                               |
| P03 | 26.06.25 | EF  | CC  | general update                                             |
| P02 | 25.10.22 | EF  | CC  | update to unit 05                                          |
| P01 | 30.09.22 | EF  | CC  | Lobby Doors Opening Inwards and Cycle Store Area Increased |
|     |          |     |     | First Issue                                                |

Rev: | Date: | By: | Chk By: | Rev Note:

FALCONER  
CHESTER  
HALL



London | Liverpool | Manchester | [www.fcharchitects.com](http://www.fcharchitects.com) | +44(0)151 243 5800

Project Title  
145-148 Friar Street,  
1-15 Queen Victoria Street Reading  
Client  
Thackery Estates

Drawing Title  
Proposed Site Plan - Ground

Drawing No.  
P22018-FCH-BA-XX-DR-A-1203

Status  
S2

Issue suitable for:  
Information

Date  
09.08.22

Job No.  
P22-018

Drawing Stage  
Planning

Scale  
1:200@A1

Rev

P05

Drawn By

EF

Checked By

CC