



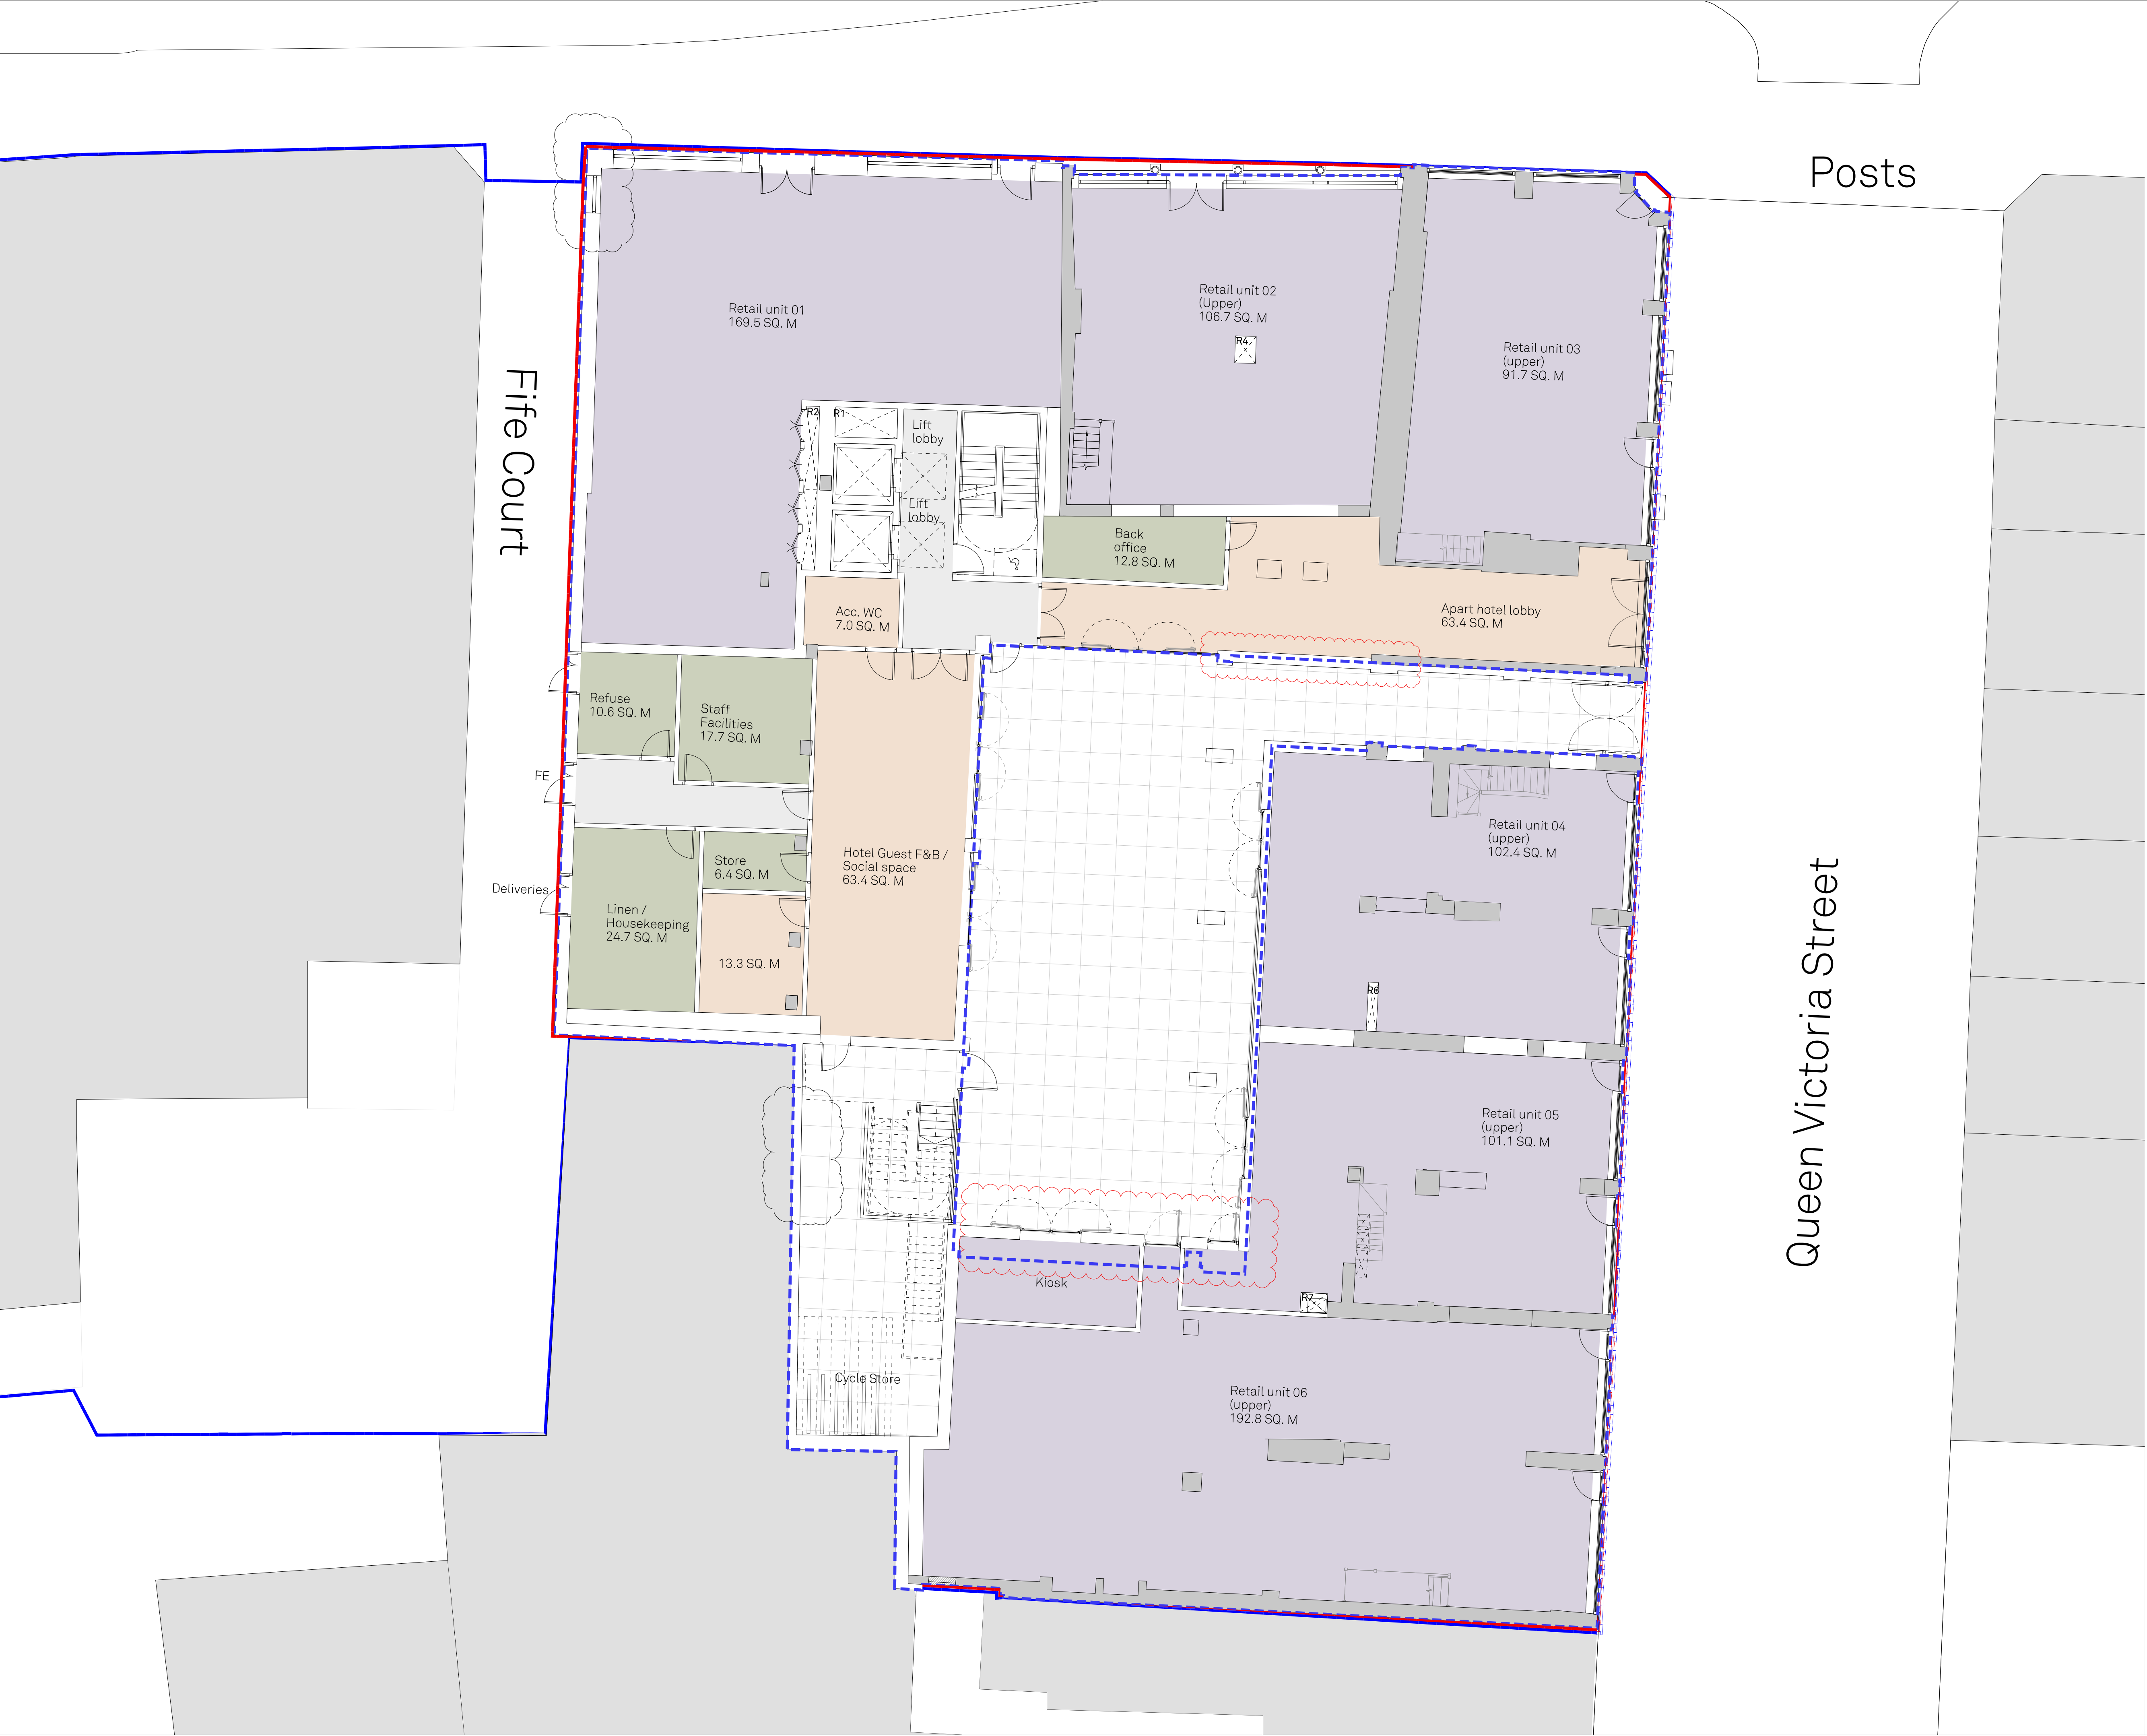

Notes
This document is © Falconer Chester Hall Limited.
All drawing measurements shall not be obtained by scaling. Any discrepancies on this document to be immediately reported to the Architect. Verify all dimensions and levels prior to construction. This Document shall be read in conjunction with related documents, specifications and associated models.

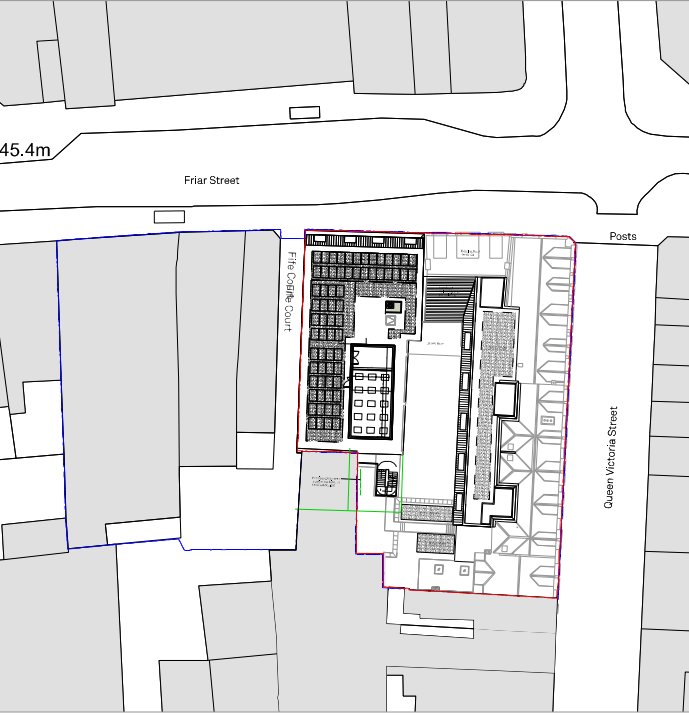

KEY PLAN



KEY:
— Extent of consented scheme

P11	07.01.26	SLF	SLF	
- window added to Fife Court				
P10	04.08.25	PR	CC	general updates
P09	24.06.25	PR	CC	Updated to unit 05
P08	03.07.24	CG	PR	Updated to planning comments
P07	14.03.24	AM	AB	General updates
P06	01.02.24	AB	AB	Updated to client comments
P05	28.11.23	AB	AB	Updated to co-ordination
P04	10.11.23	AAJ	AAJ	Existing columns retained
P03	09.11.23	AB	CC	Updated to VE option
P02	25.10.22	EF	CC	Lobby Doors Opening Inwards and Cycle Store Area Increased
P01	09.08.22	EF	CC	First Issue
Rev: Date: By: Chk By: Rev Note:				

FALCONER
CHESTER
HALL

London | Liverpool | Manchester | www.fcharchitects.com | +44(0)151 243 5800

FCH

Project Title 145-148 Friar Street, 1-15 Queen Victoria Street				
Client Thackeray Group				
Drawing Title Proposed Ground Floor Plan				
Drawing No. P22018-FCH-BA-00-DR-A-1300				Rev P11
Status S3	Issue suitable for: Information	Date 09.08.22	Drawn By EF	
Job No. P22-018	Drawing Stage Planning	Scale 1:100 @ A1	Checked By CC	