




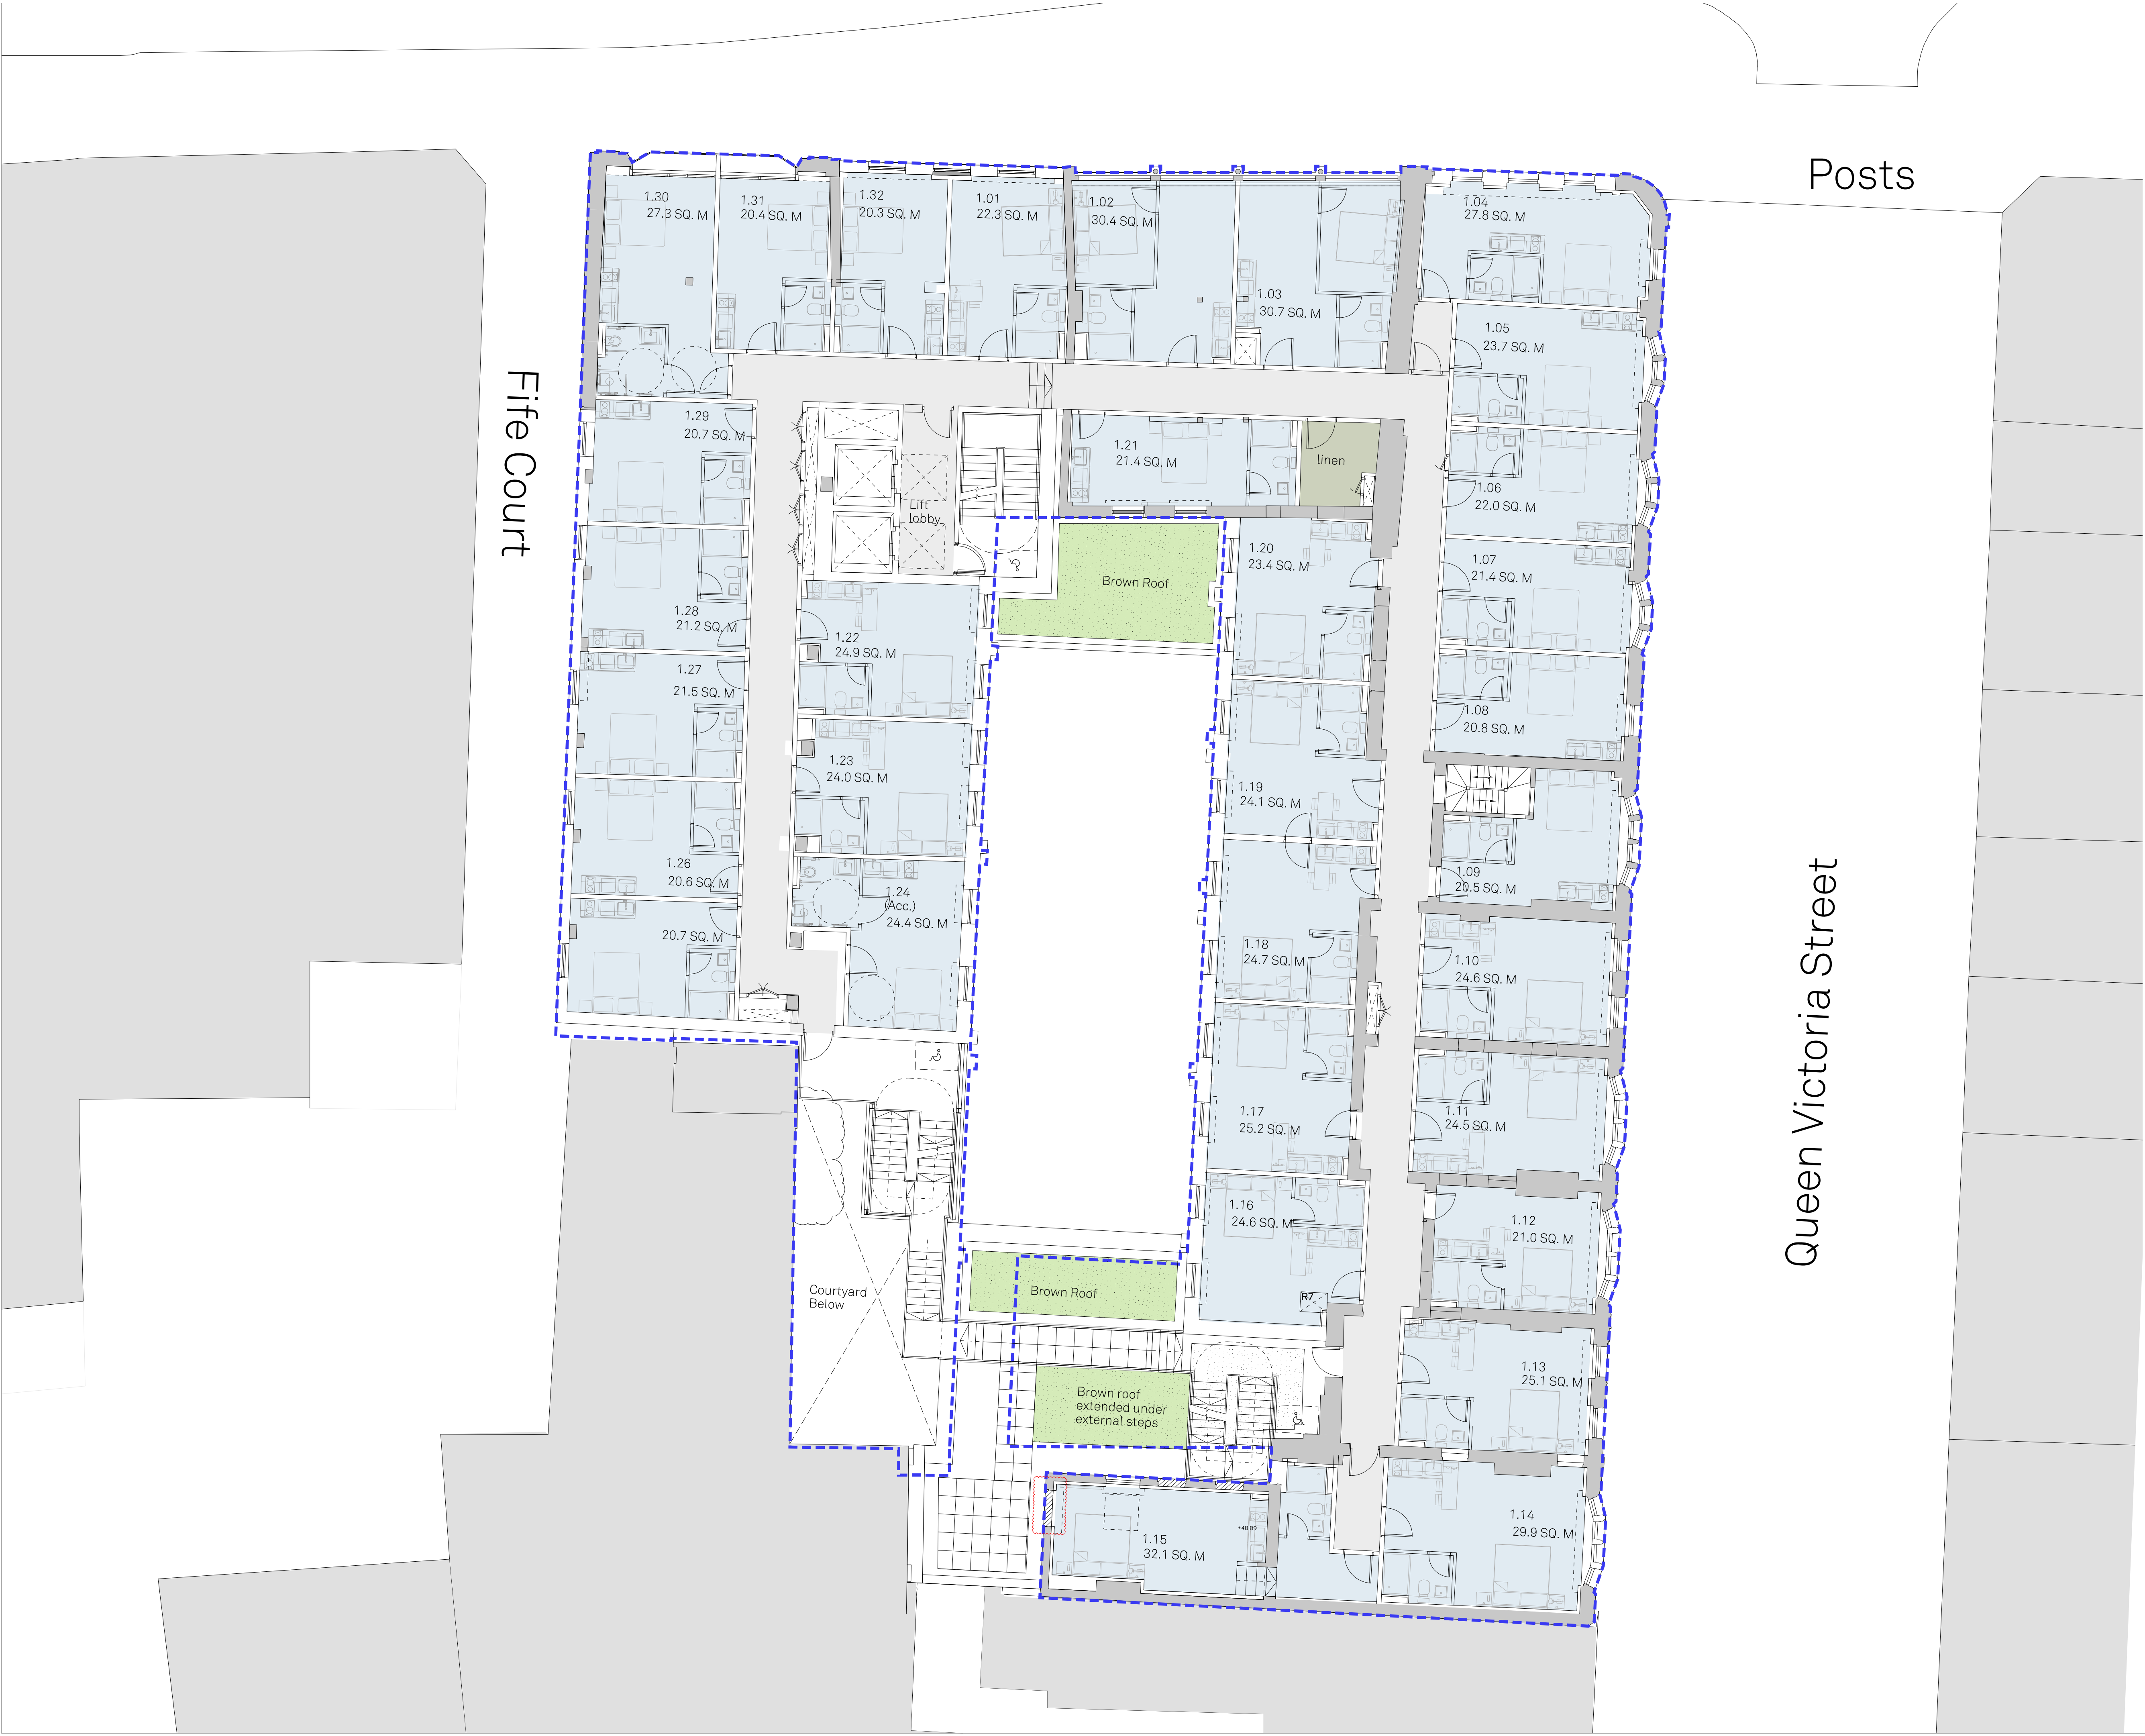

Notes
This document is © Falconer Chester Hall Limited.
All drawing measurements shall not be obtained by scaling. Any discrepancies on this document to be immediately reported to the Architect. Verify all dimensions and levels prior to construction. This Document shall be read in conjunction with related documents, specifications and associated models.

 

KEY PLAN

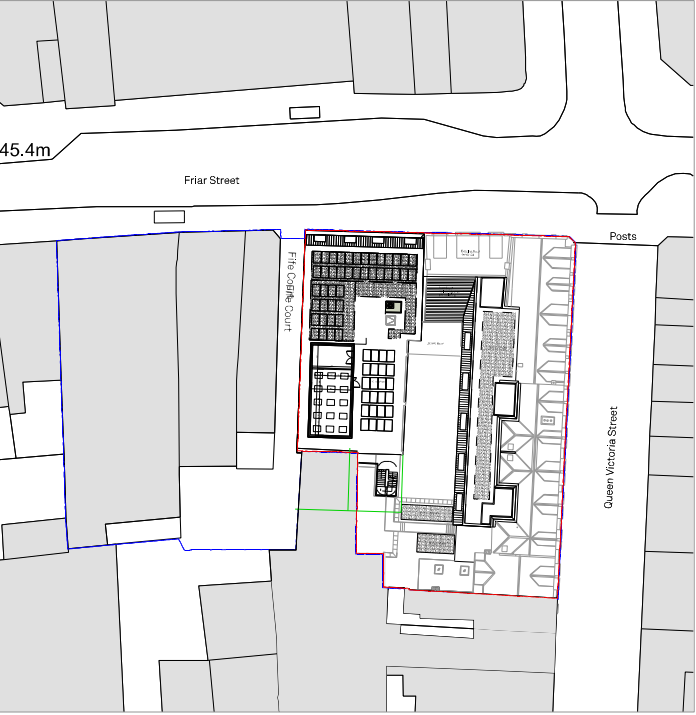

KEY:
— Extent of consented scheme
— Extent of proposed brown roof

P09	07.01.26	SLF	SLF	- Green Wall omitted to external stair
P08	31.07.25	PR	AA	General updates.
P07	15.03.24	AM	AB	General updates.
P06	01.02.24	AB	CC	Updated to client comments
P05	28.11.23	AB	CC	Updated to co-ordination
P04	10.11.23	AAJ	AAJ	Existing structure retained.
P03	09.11.23	AB	CC	Updated to VE option
P02	30.09.22	GB	EF	Window removed south of room 26
P01	09.08.22	EF	CC	First Issue

Rev: | Date: | By: | Chk By: | Rev Note:

**FALCONER
CHESTER
HALL**

London | Liverpool | Manchester | www.fcharchitects.com | +44(0)151 243 5800

Project Title	145-148 Friar Street, 1-15 Queen Victoria Street	Rev	P09
Client	Thackeray Group	Drawn By	EF
Drawing Title	Proposed First Floor Plan	Checked By	CC
Drawing No.	P22018-FCH-BA-01-DR-A-1301		
Status	Issue suitable for:	Date	09.08.22
S3	Information	Scale	1:100 @ A1
Job No.	Drawing Stage		
P22-018	Planning		