




client GAJECKYJ			
Index	Revision	Date	Int Chk'd
DIMENSIONS IN 'MM' / LEVELS IN 'M' ABOVE DATUM			

1. Froxfield Avenue. Reading. RG1 6LR

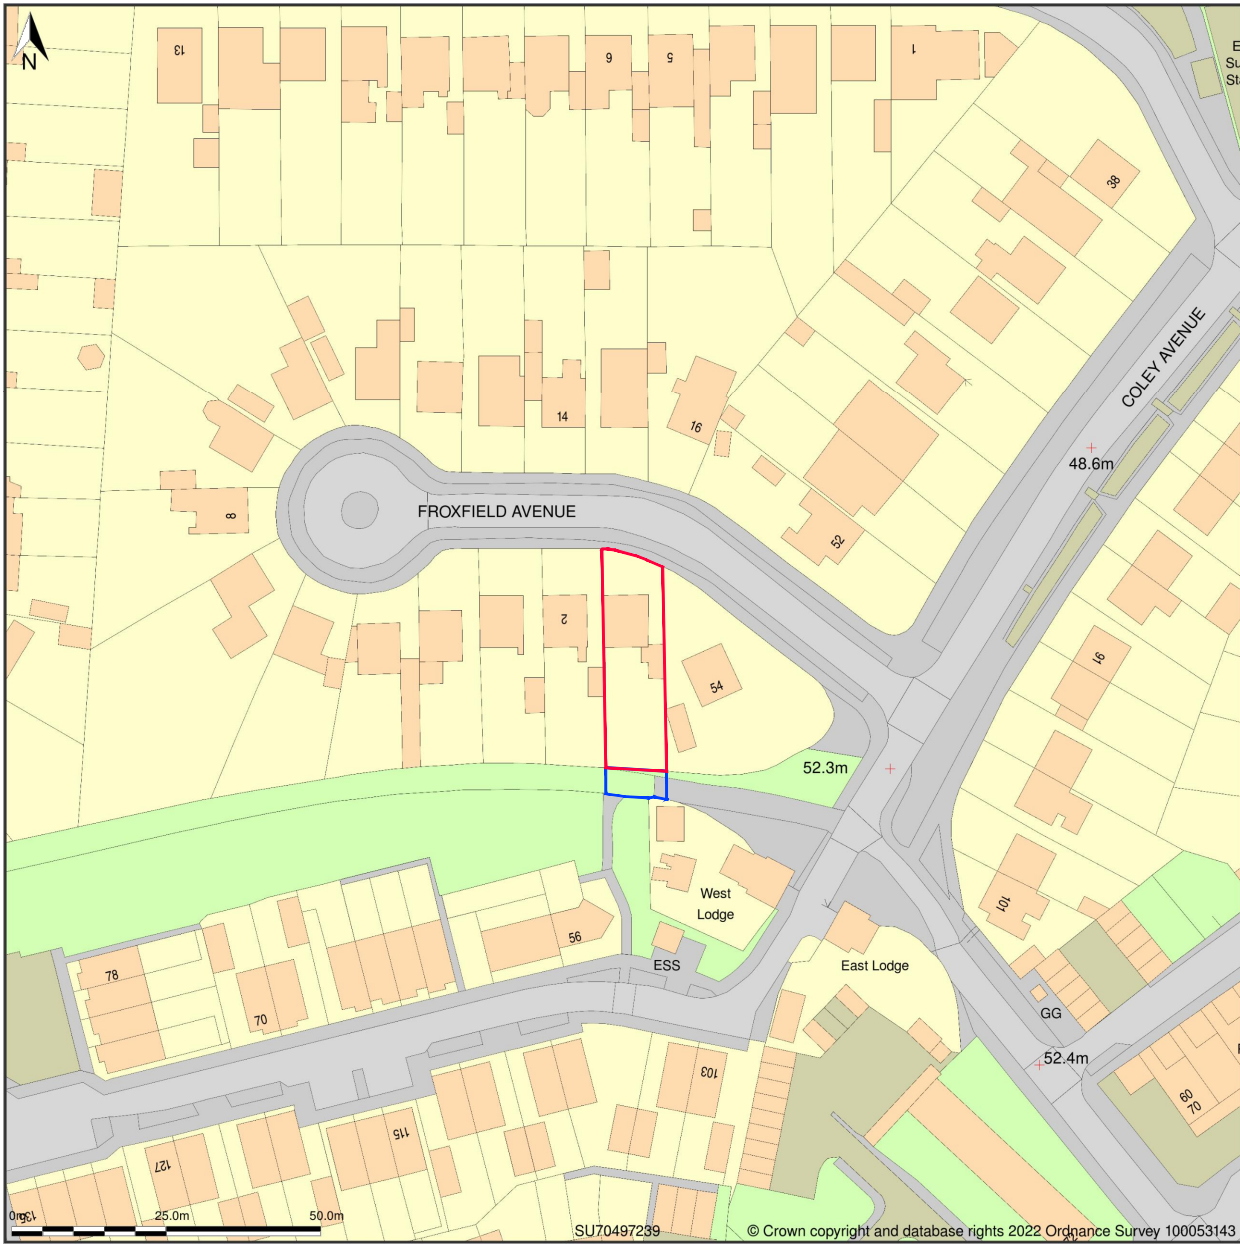


APPLICATION SITE BOUNDARY

SITE IN OWNERSHIP OF APPLICANT
OUTSIDE APPLICATION BOUNDARY

Site Plan A shows area bounded by: 470396.88, 172296.09 470596.88, 172496.09 (at a scale of 1:1250), OSGridRef: SU70497239. The representation of a road, track or path is no evidence of a right of way. The representation of features as lines is no evidence of a property boundary.

Produced on 7th Feb 2022 from the Ordnance Survey National Geographic Database and incorporating surveyed revision available at this date. Reproduction in whole or part is prohibited without the prior permission of Ordnance Survey. © Crown copyright 2022. Supplied by <https://www.buyaplan.co.uk> digital mapping a licensed Ordnance Survey partner (100053143). Unique plan reference: #00705301-F46B11

Ordnance Survey and the OS Symbol are registered trademarks of Ordnance Survey, the national mapping agency of Great Britain. Buy A Plan logo, pdf design and the www.buyaplan.co.uk website are Copyright © Pass Inc Ltd 2022

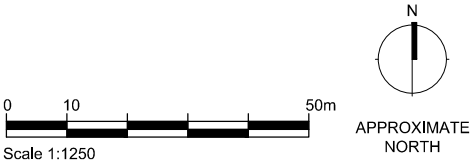

drawing no. FA-P-001	rev. A	scale 1:1250	status PLANNING	project name 2-STOREY REAR & SIDE EXTENSION - 1 FROXFIELD AVE. READING
date 05/01/2026		drawn NH	checked NH	drawing title LOCATION PLAN

This drawing may be scaled or cross referenced to the scale bar for Planning Application purposes only. Do not scale for any other purpose, use figured dimensions only. Subject to site survey and all necessary consents. All dimensions to be checked by user and any discrepancies, errors or omissions to be reported to the Architect before work commences. This drawing is to be read in conjunction with all other relevant materials.