




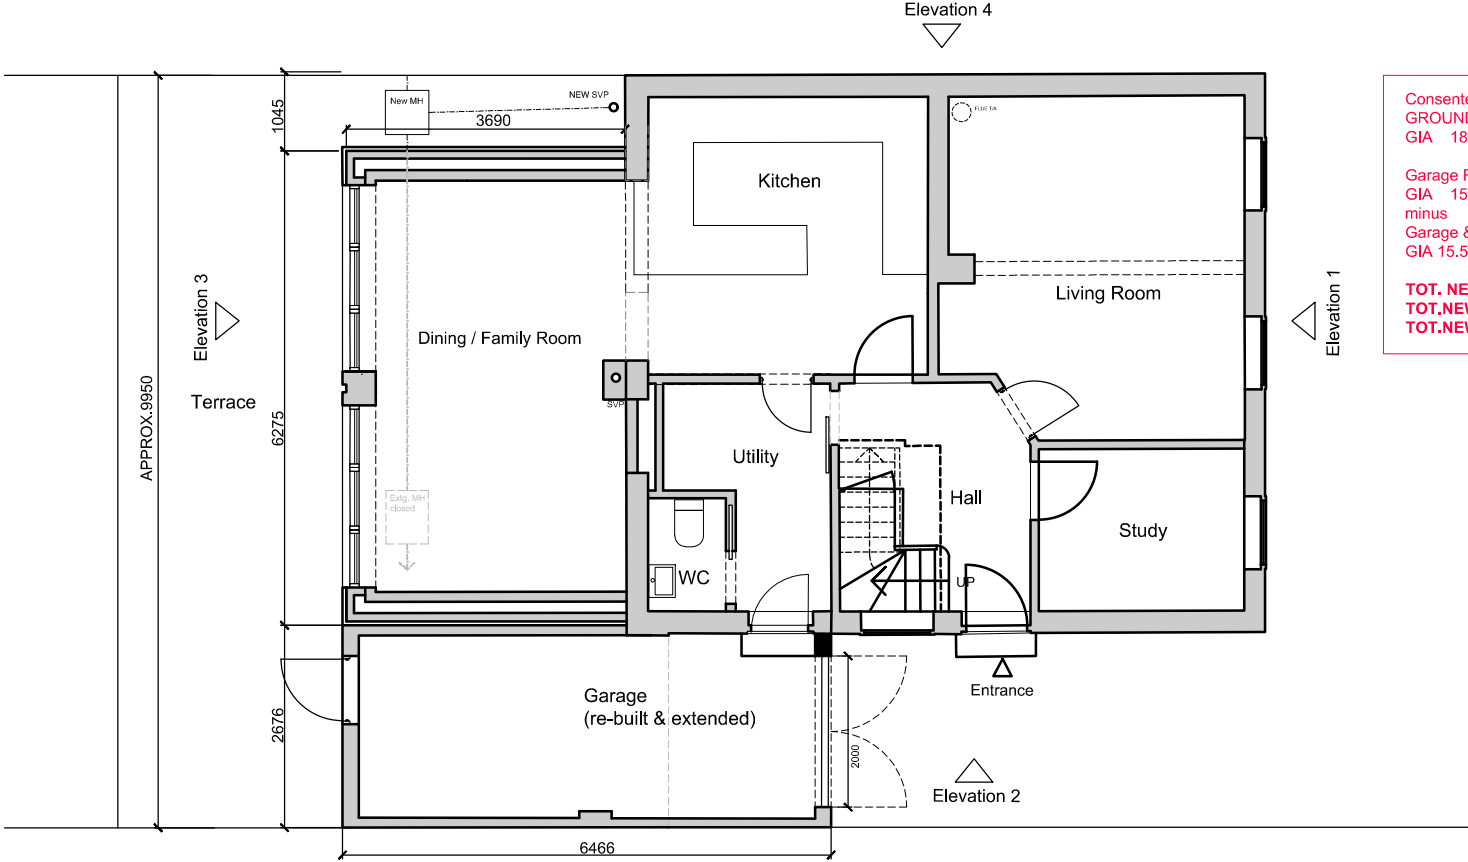

CONSENTED GROUND FLOOR PLAN

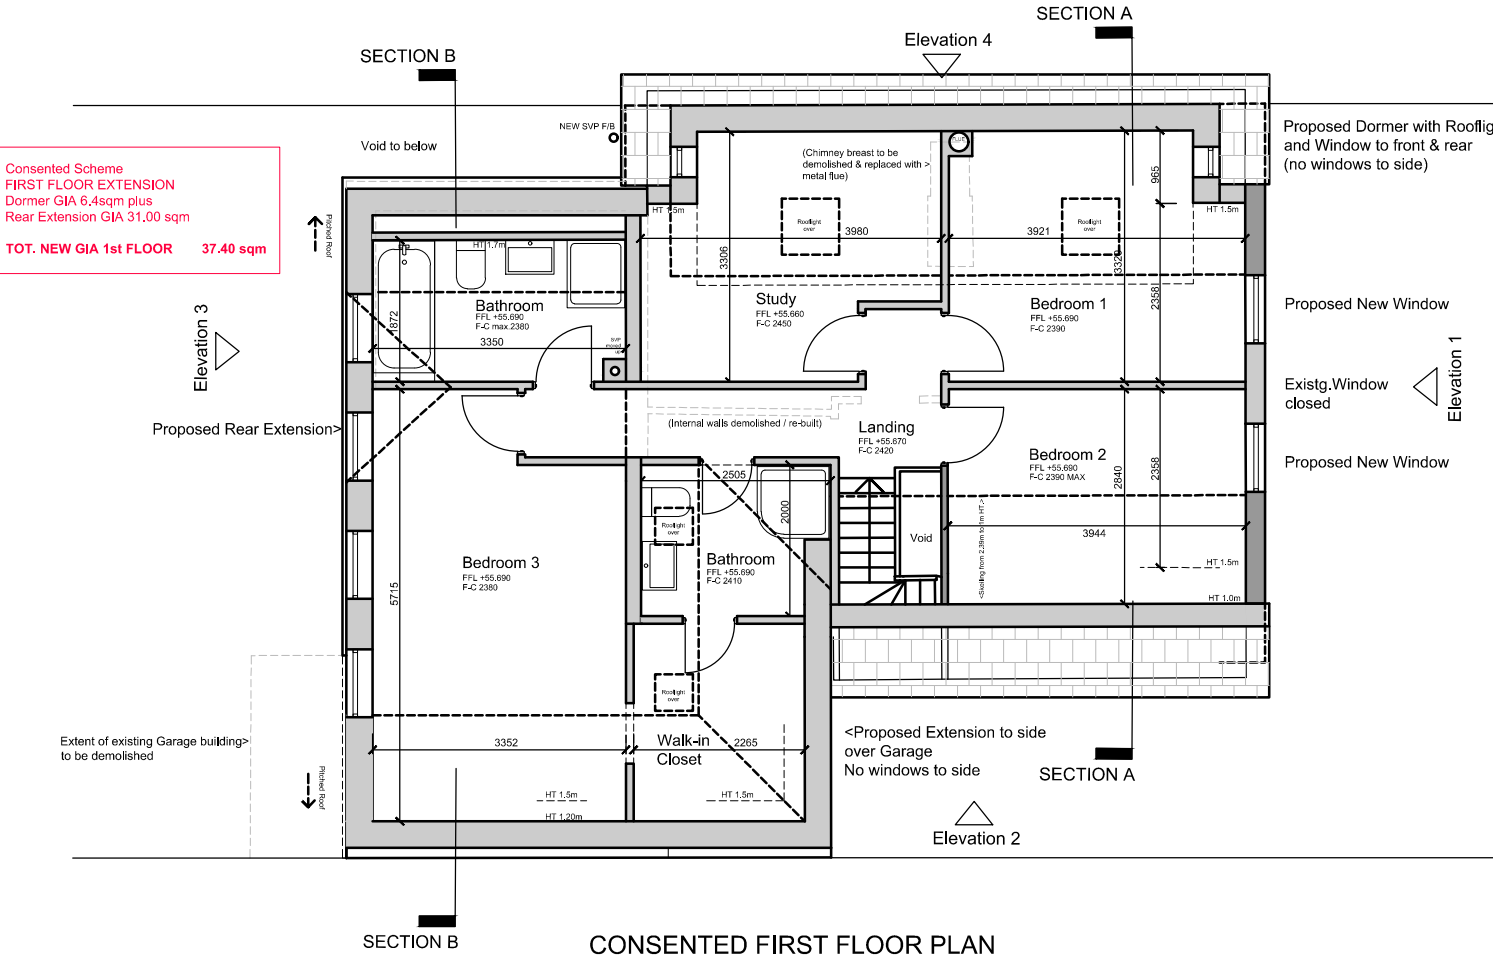

CONSENTED FIRST FLOOR PLAN

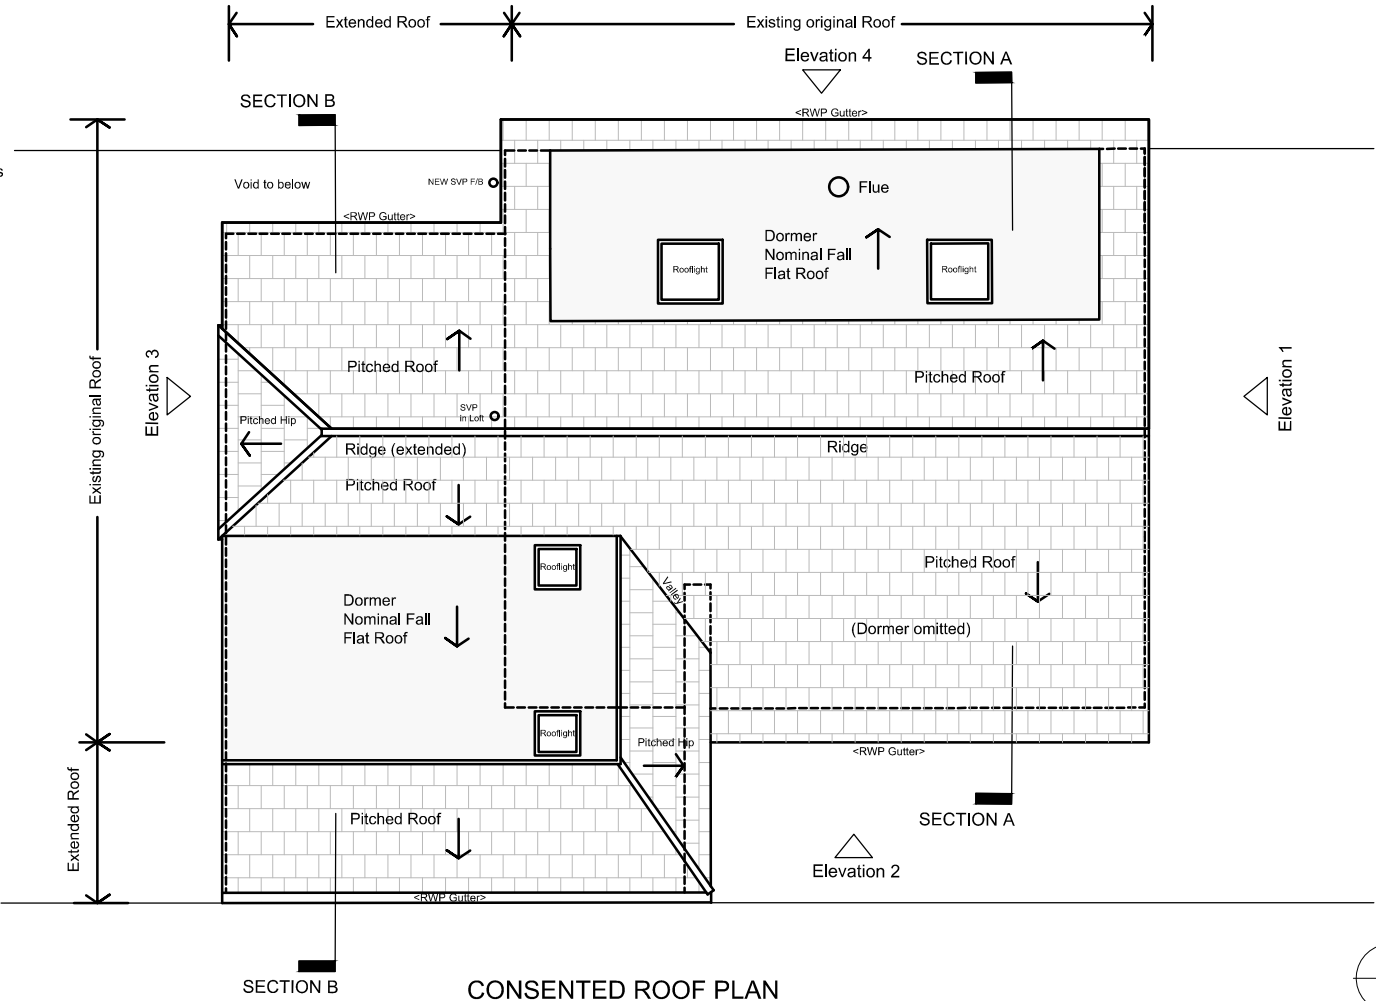

CONSENTED ROOF PLAN

client	GAJECKYJ		
Index Revision	Date	Int	Chk'd

DIMENSIONS IN 'MM' / LEVELS IN 'M' ABOVE DATUM

LEGEND

- Existing walls consented & implemented
- Proposed



drawing no. FA-P-003	rev. B	scale 1:100	status PLANNING	project name 2-STOREY REAR & SIDE EXTENSION - 1 FROXFIELD AVE. READING
date 05/01/2026		drawn NH	checked NH	drawing title CONSENTED FLOORPLANS

This drawing may be scaled or cross referenced to the scale bar for Planning Application purposes only. Do not scale for any other purpose, use figured dimensions only. Subject to site survey and all necessary consents. All dimensions to be checked by user and any discrepancies, errors or omissions to be reported to the Architect before work commences. This drawing is to be read in conjunction with all other relevant materials.