




Front Elevation

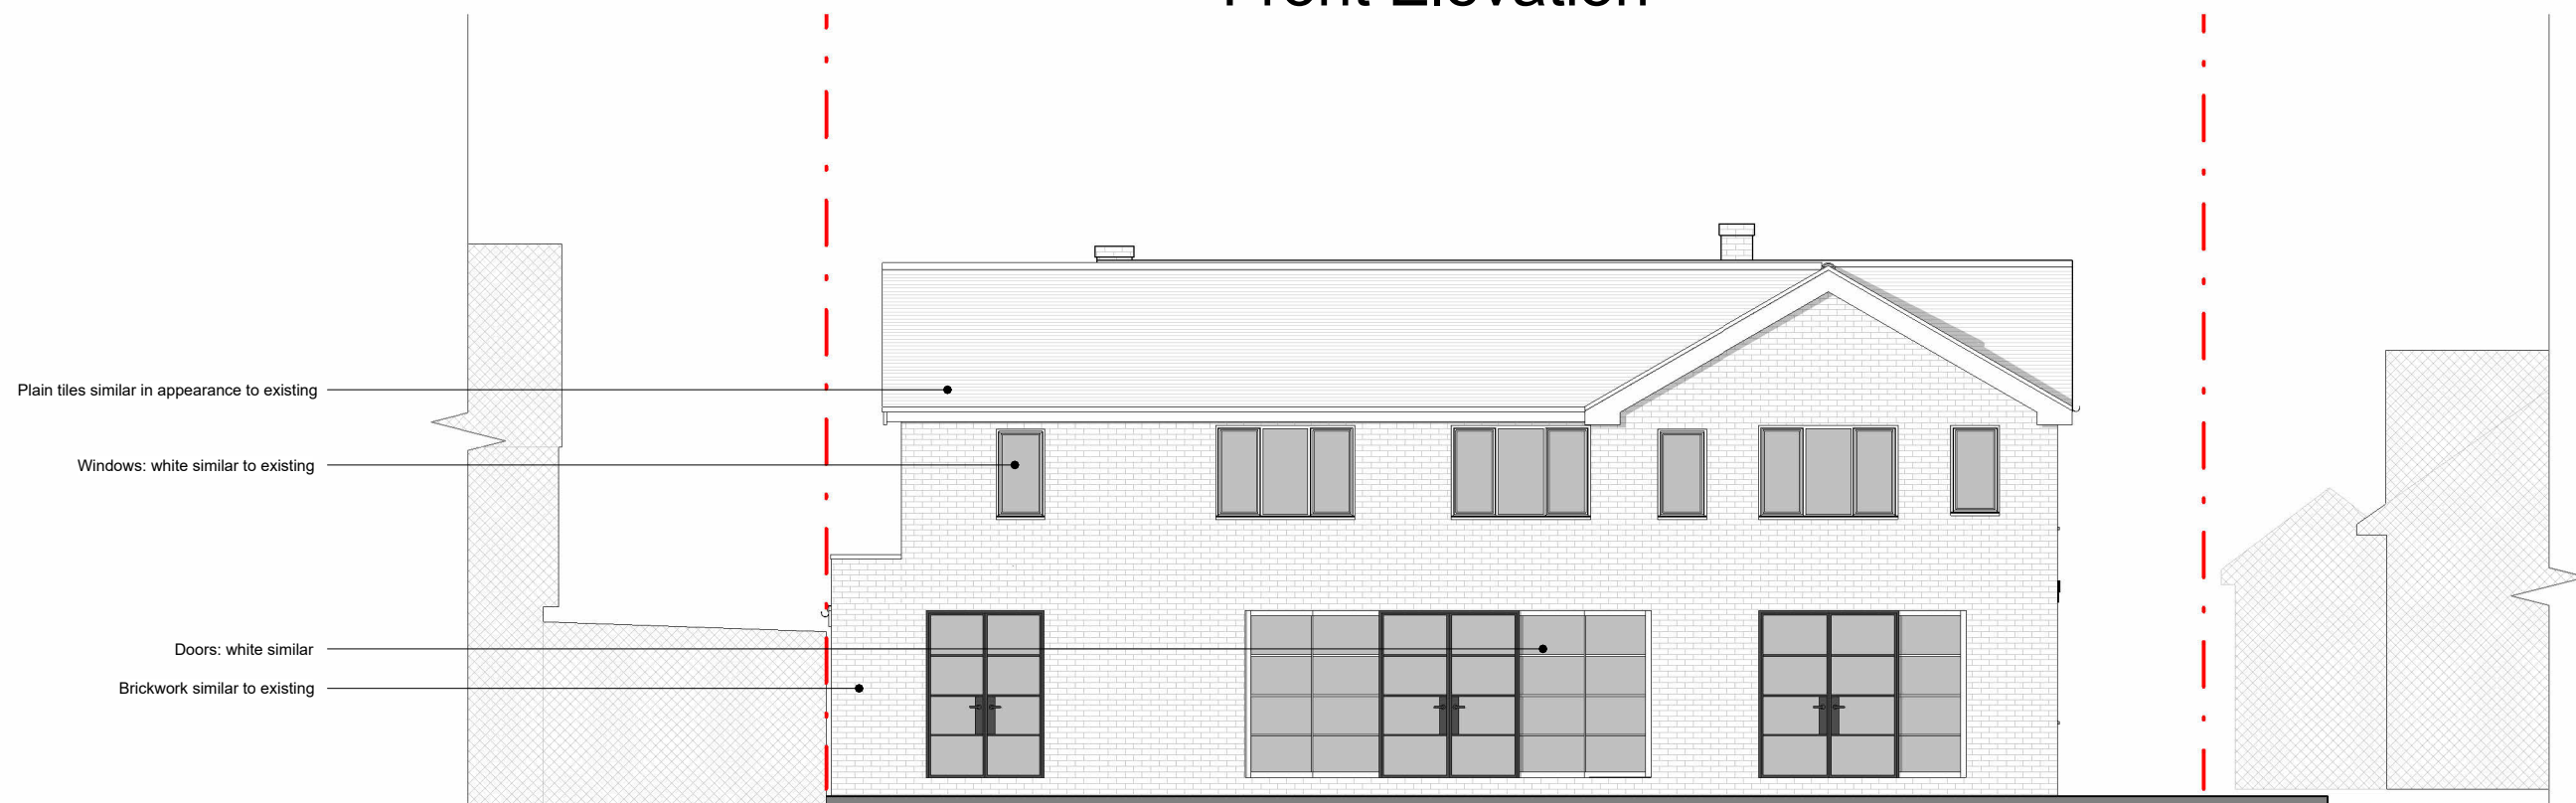

Rear Elevation



FLUENT
ARCHITECTURAL DESIGN SERVICES
TEL: 0800 043 8838
E-MAIL: INFO@FLUENT-ADS.CO.UK
WEB: FLUENT-ADS.CO.UK

Twigmoor House Upper Warren Avenue
Reading

Proposed Elevations

Scale @ A3
As indicated
Date 31.07.2025
Drawn by SZ

Drawing number P.M.600
Project number 2397
Rev E

Key:
Existing Proposed SVP Boundary line
Existing drainage Proposed drainage Overhead
0 1 2 3 4 5 10
GRAPHIC SCALE: 1:100

No.	Description	Date
0	First Draft	
A	Client's comments (1)	14.08.25
B	Client's comments (2)	10.09.25
C	Drawing amended	17.10.25
D	Drawing amended	17.11.25
E	Drawing amended	26.11.25