




A detailed 3D perspective line drawing of a two-story residential building. The house features a complex roofline with multiple gables and a chimney. On the left side, there is a balcony with a dark railing on the second floor and a small front porch with a glass door on the first floor. The central part of the house has several windows of different sizes. To the right, there is a large attached garage with a roll-up door. The drawing uses fine lines and cross-hatching for shading, giving it a technical or architectural appearance.

A 3D perspective line drawing of a two-story building. The building features a complex roofline with multiple gables and two chimneys. The front facade has several windows, including a large multi-paned window on the ground floor and smaller windows on the upper floor. The side facade also has windows, and a small balcony is visible on the right side. The drawing is rendered in a simple, clean style with black lines on a white background.

3D View 2

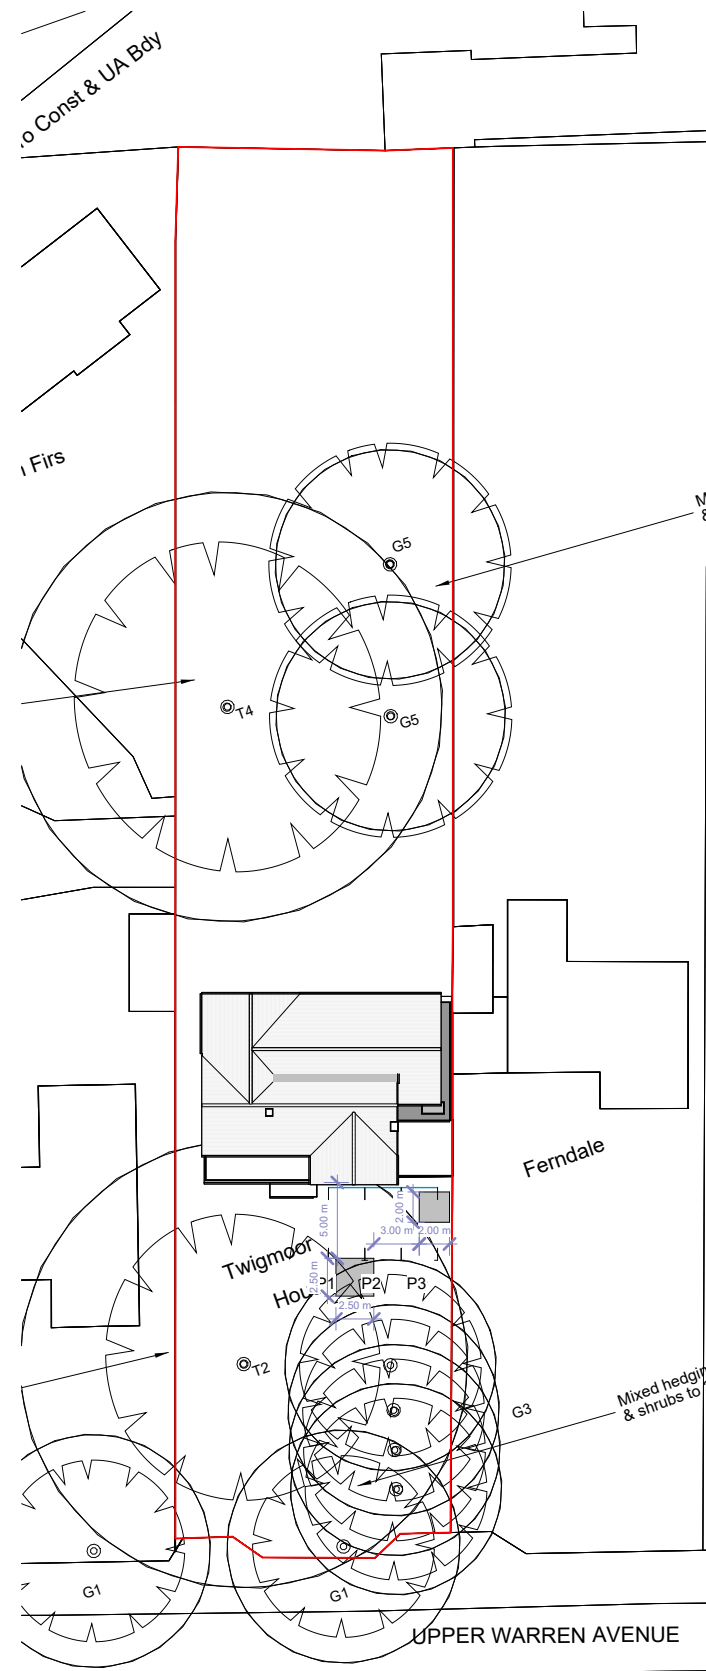

Twigmoor House Upper Warren Avenue Reading	Scale @ A3 As indicated	Drawing number P.M.400	Key: Existing Proposed SVP Existing drainage Proposed drainage Overhead 051020304050 GRAPHIC SCALE 1:500	No.	Description	Date
	Date 31.07.2025	Project number 2397		0	First Draft	
	Proposed Site Plan and 3D Views	Drawn by SZ		Rev E	A	Client's comments (1)
			B	Client's comments (2)	10.09.25	
			C	Client's comments (3)	16.09.25	
			D	Drawing amended	17.10.25	
			E	Drawing amended	26.11.25	