


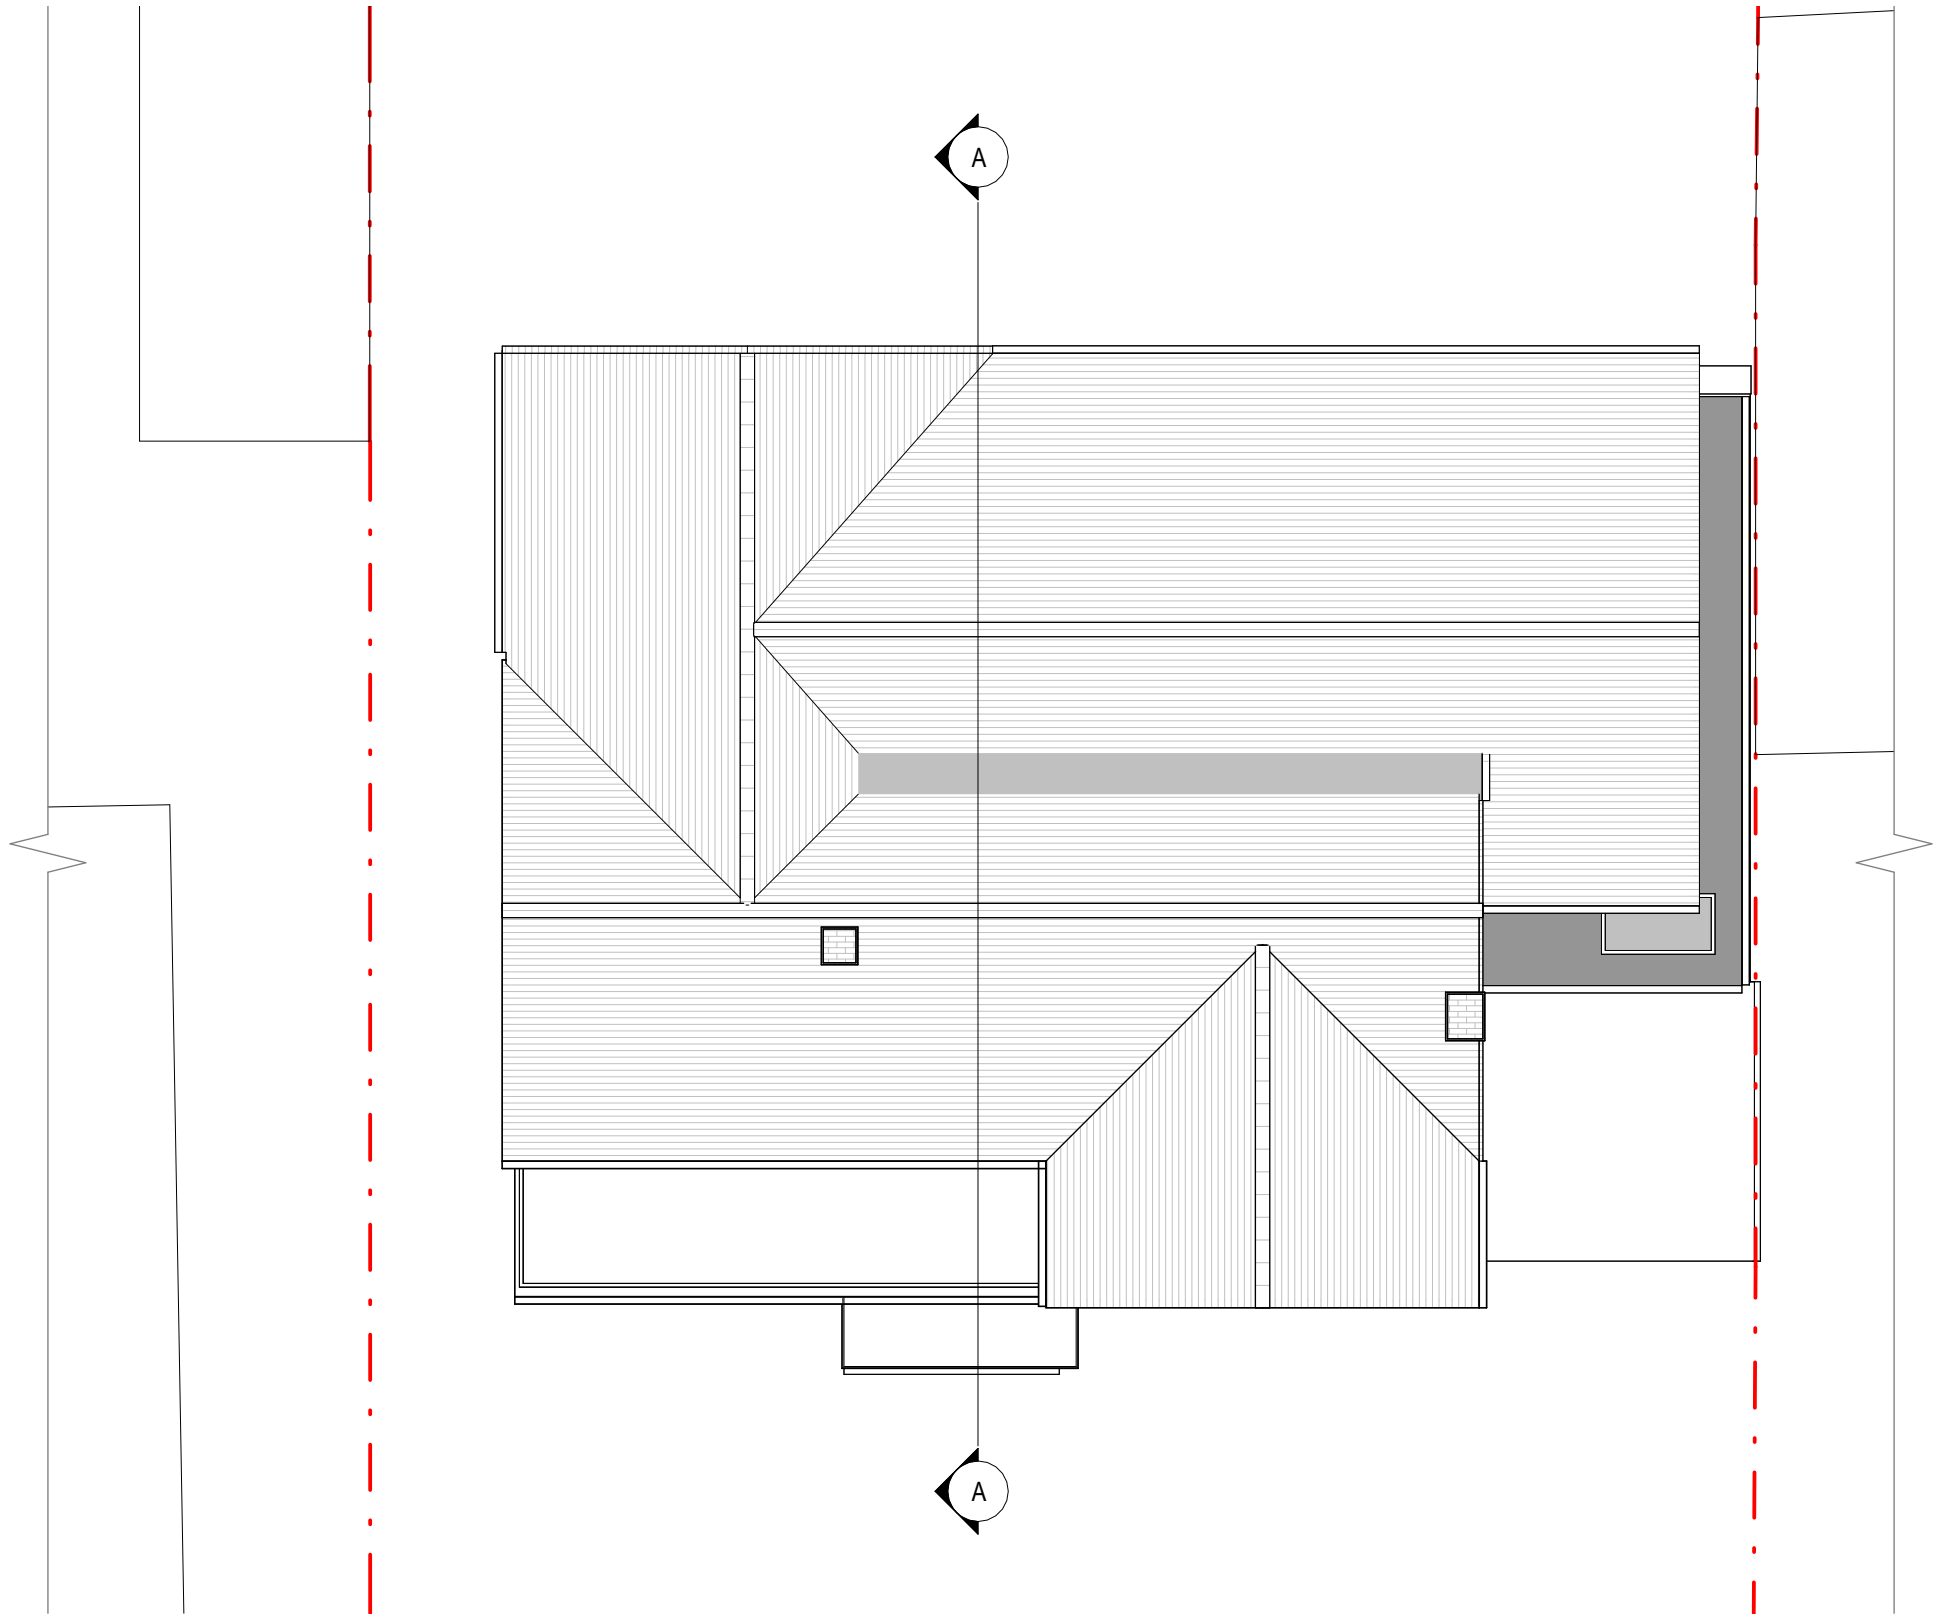



FLUENT
ARCHITECTURAL DESIGN SERVICES

Tel: 0800 043 8838
E-mail: info@fluent-ads.co.uk
Web: fluent-ads.co.uk

Twigmoor House Upper Warren Avenue Reading
Proposed Floor Plans

Scale @ A3 1 : 100	Drawing number P.M.502
Date 31.07.2025	Project number 2397
Drawn by SZ	Rev C

Key:



GRAPHIC SCALE: 1:100

No.	Description	Date
0	First Draft	
A	Client's comments (1)	14.08.25
B	Client's comments (2)	10.09.25
C	Drawing amended	26.11.25