


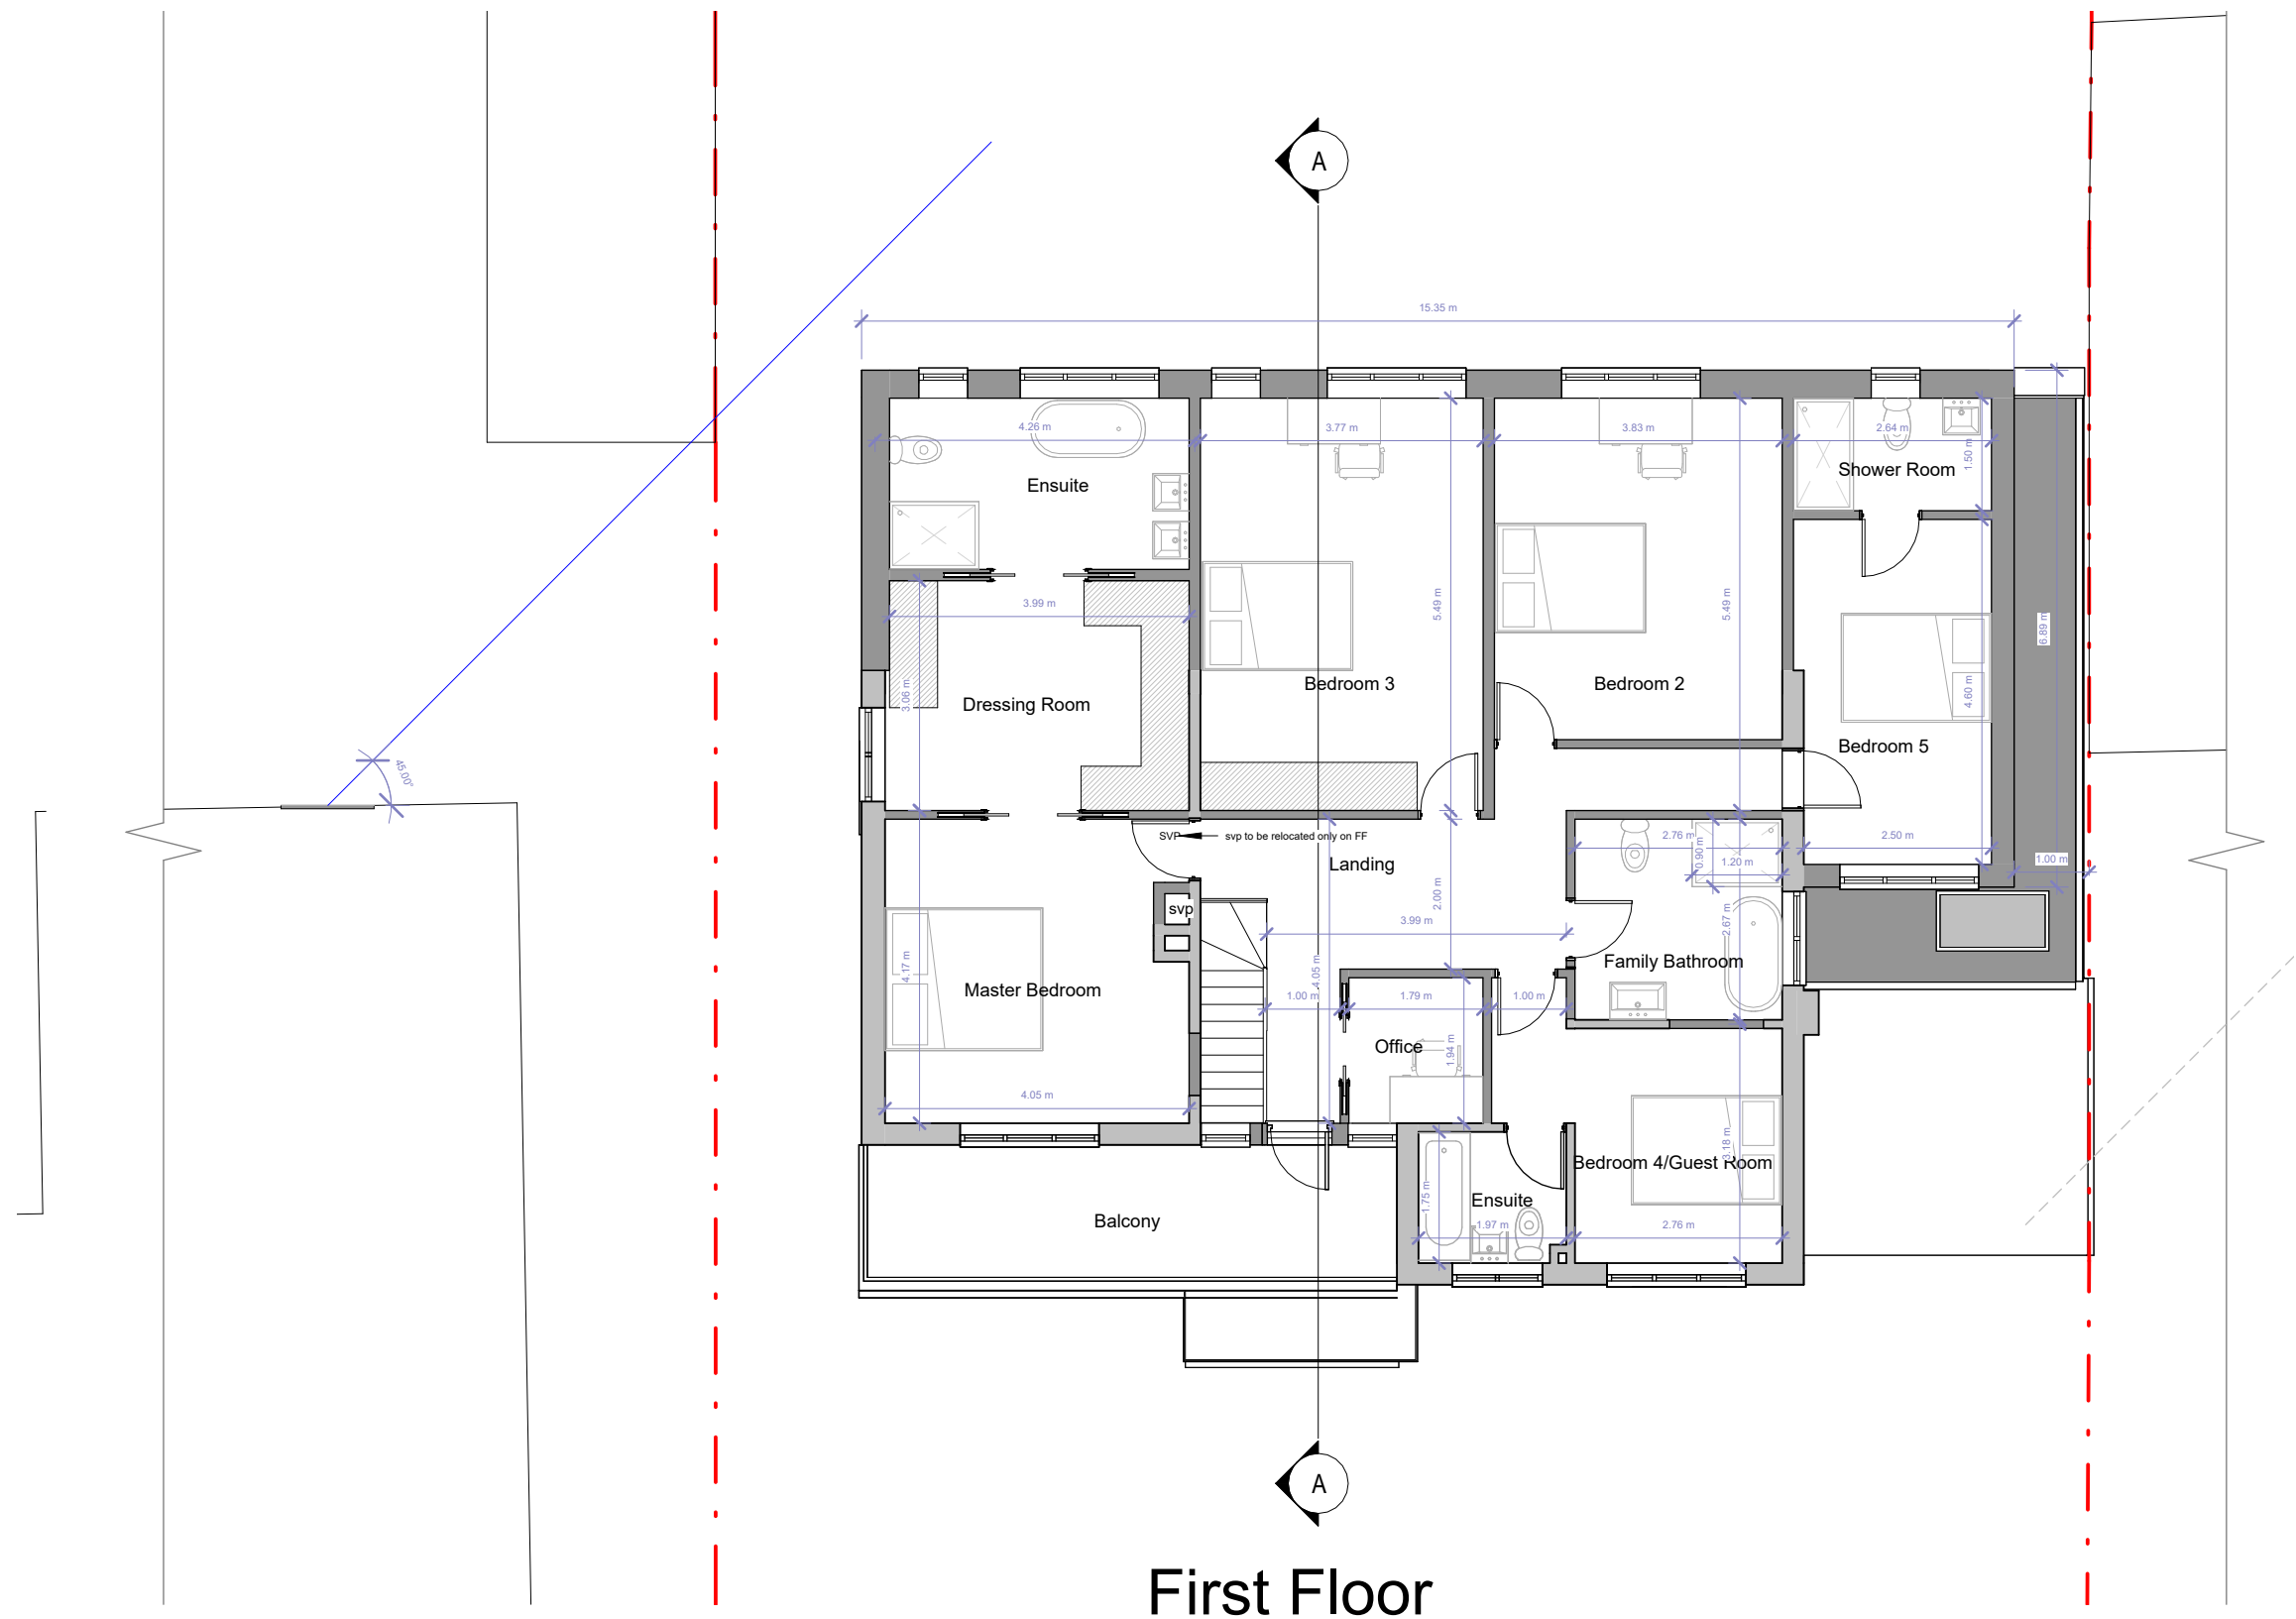

First Floor



FLUENT
ARCHITECTURAL DESIGN SERVICES
TEL: 0800 043 8838
E-MAIL: INFO@FLUENT-ADS.CO.UK
WEB: FLUENT-ADS.CO.UK

Twigmoor House Upper Warren Avenue
Reading

Proposed Floor Plans

Scale @ A3
1 : 100

Date
31.07.2025

Drawn by
SZ


Drawing number
P.M.501

Project number
2397

Rev
F

Key:

Existing Proposed SVP Boundary line
Existing drainage Proposed drainage Overhead

 

No.	Description	Date
0	First Draft	
A	Client's comments (1)	14.08.25
B	Client's comments (2)	10.09.25
C	Client's comments (3)	16.09.25
D	Drawing amended	17.10.25
E	Drawing amended	26.11.25
F	Revision 9	17.12.25