



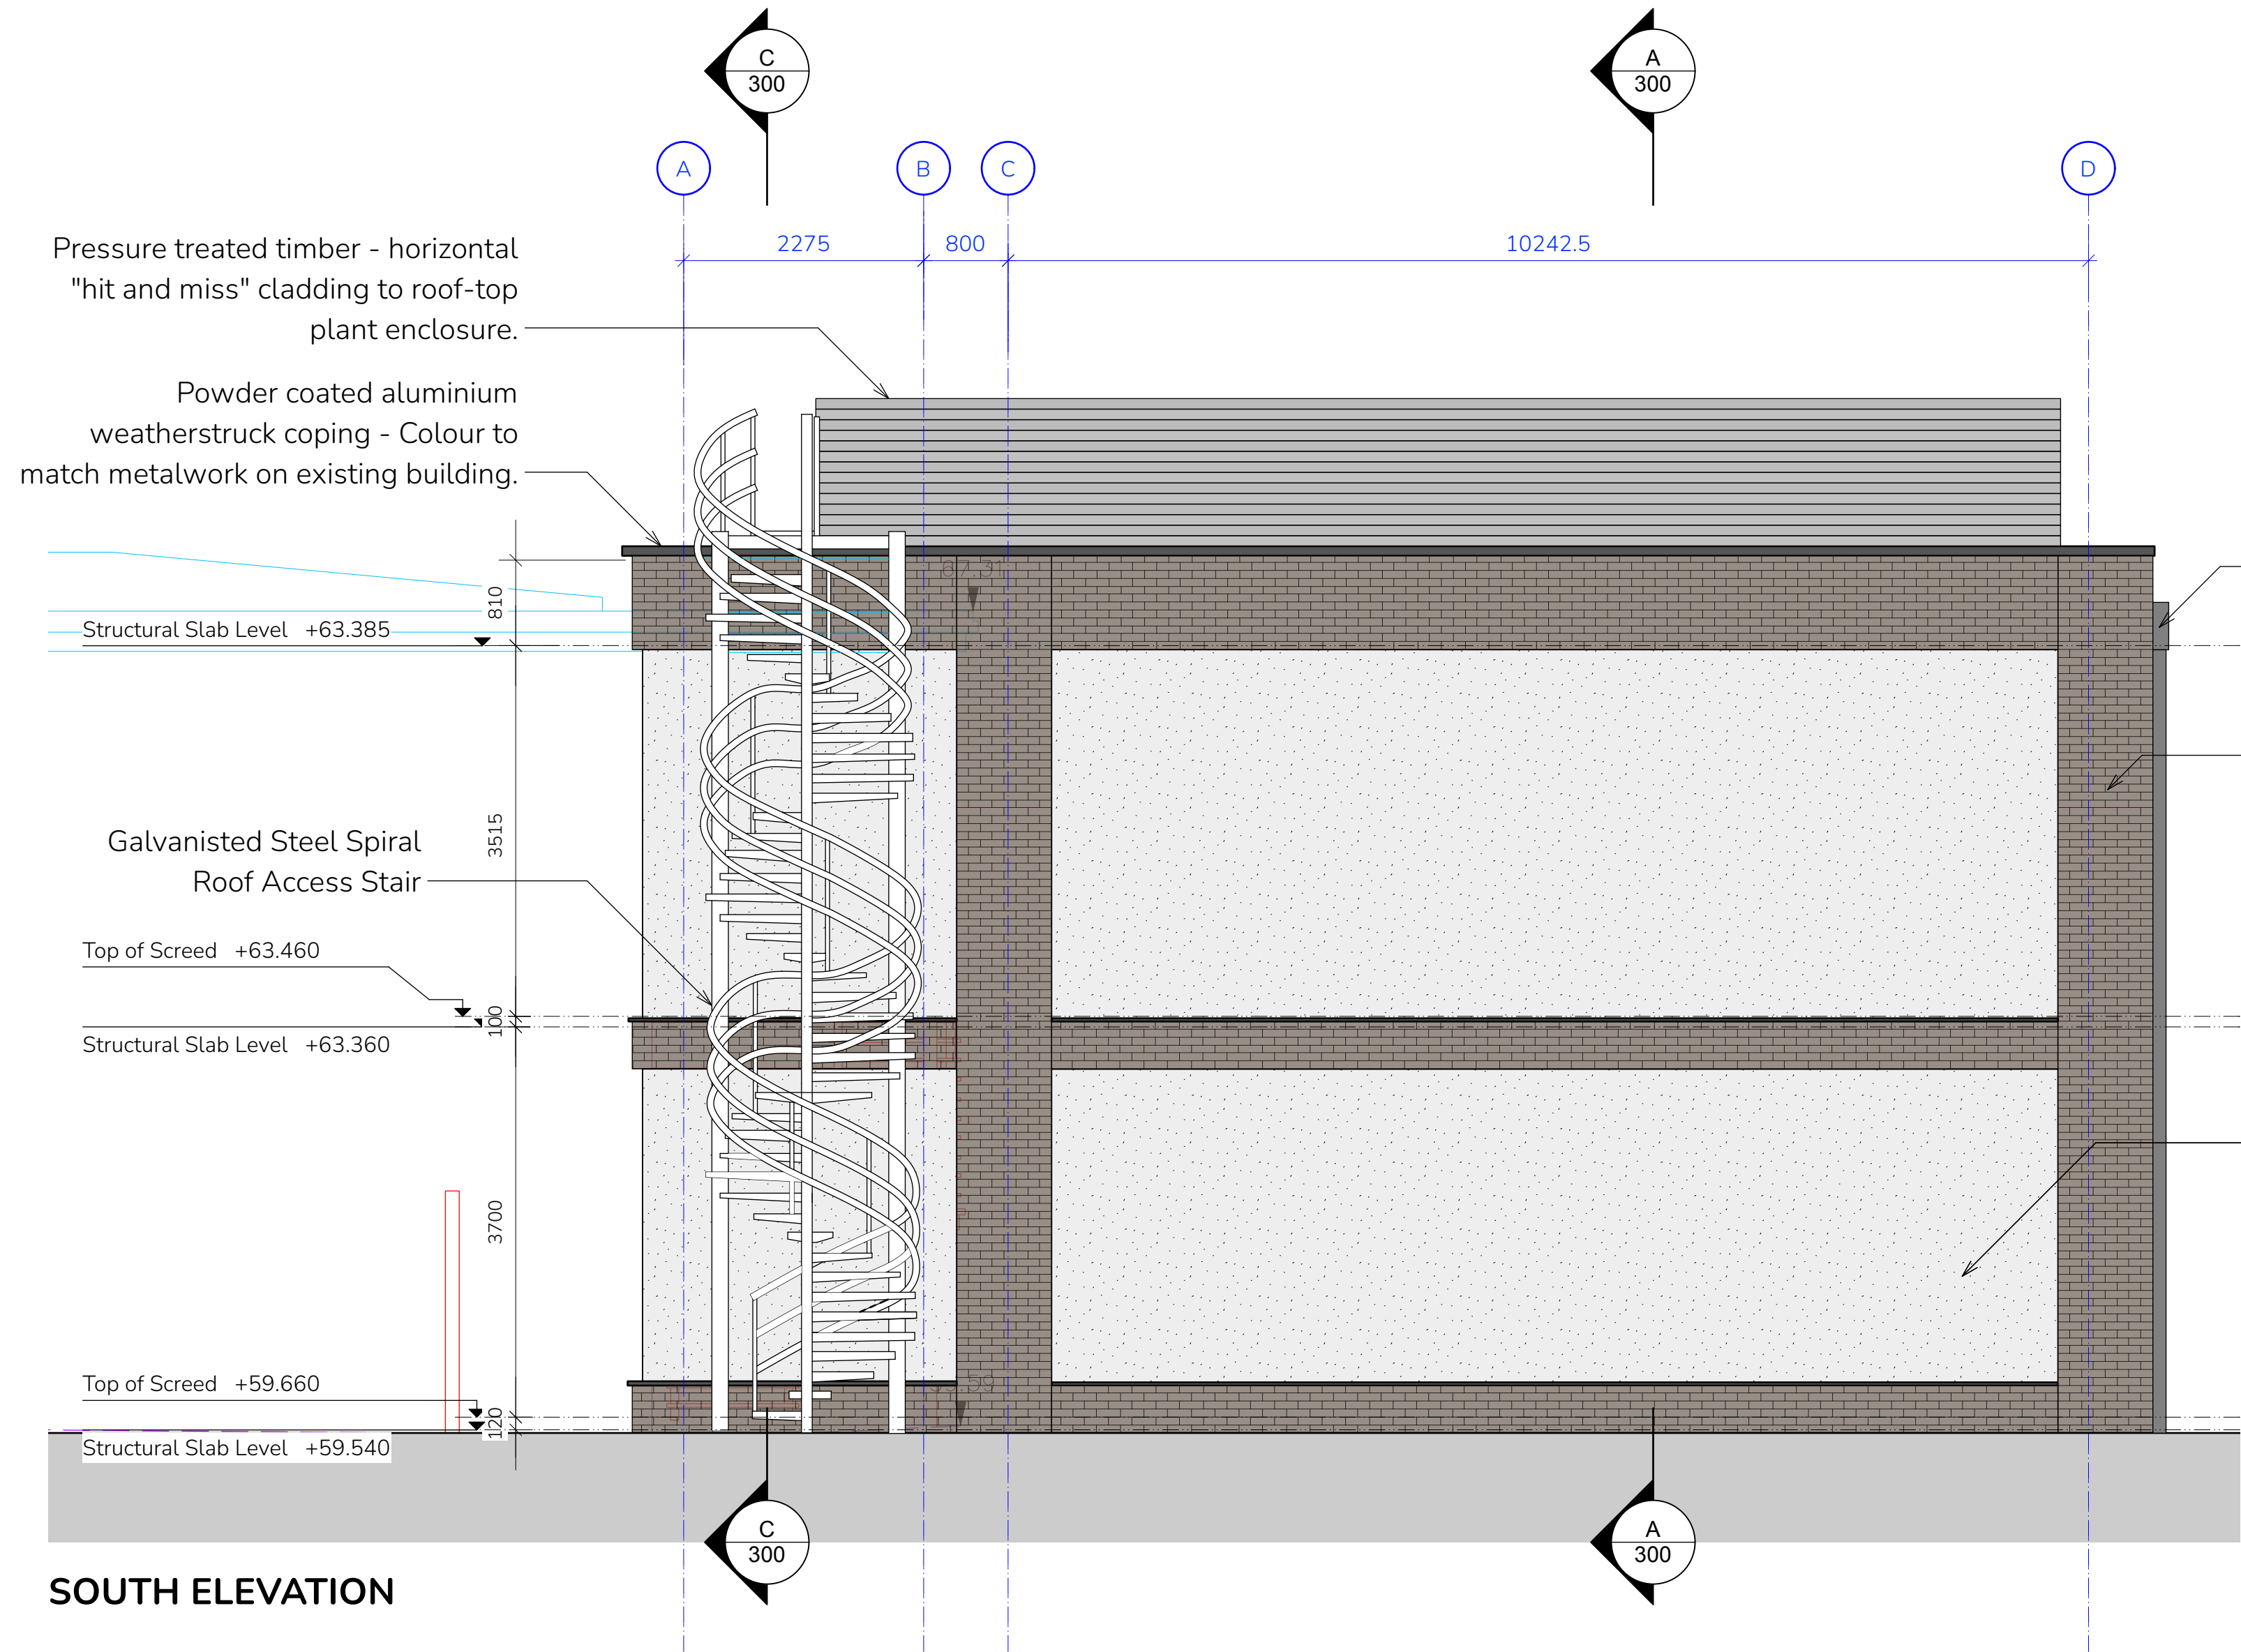


SOUTH ELEVATION

- Powder coated aluminium weatherstruck coping - Colour to match metalwork on existing building.
- Powder coated aluminium rainwater hoppers and downpipes - Colour to match metalwork on existing building
- Michelmersh Blockley's range 'Sterling Grey/Bowland Grey' facing bricks.
- Overpanel to match steel door.
- Powder coated steel external door sets - Colour to match metal work on existing building.

Permarock Render System in off white finish.

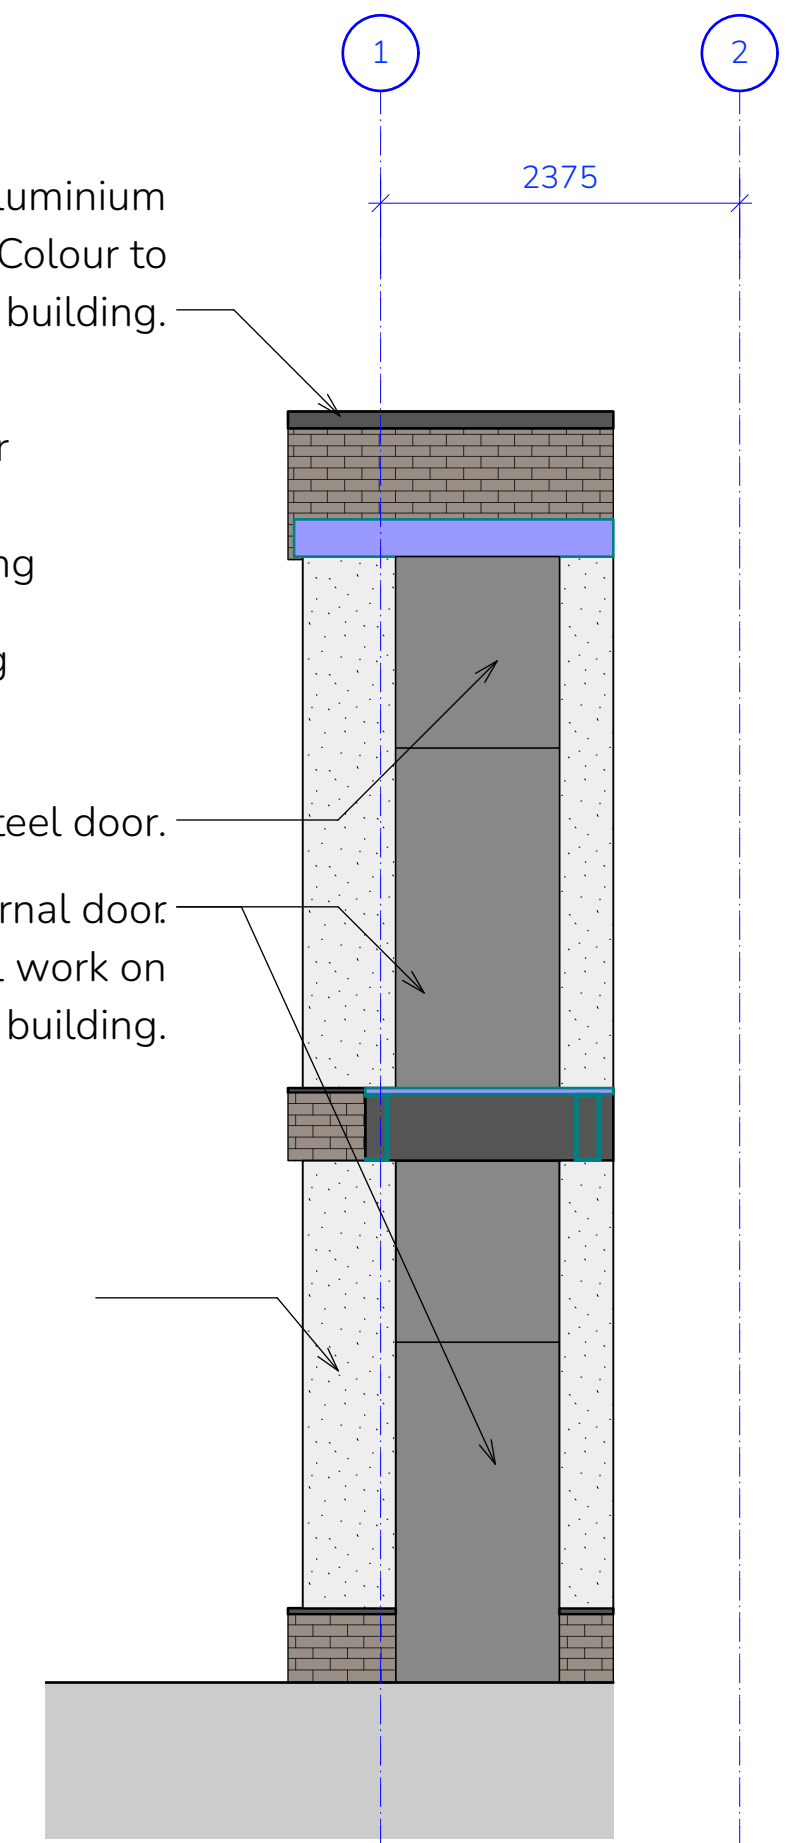

WEST ELEVATION (PART 1)

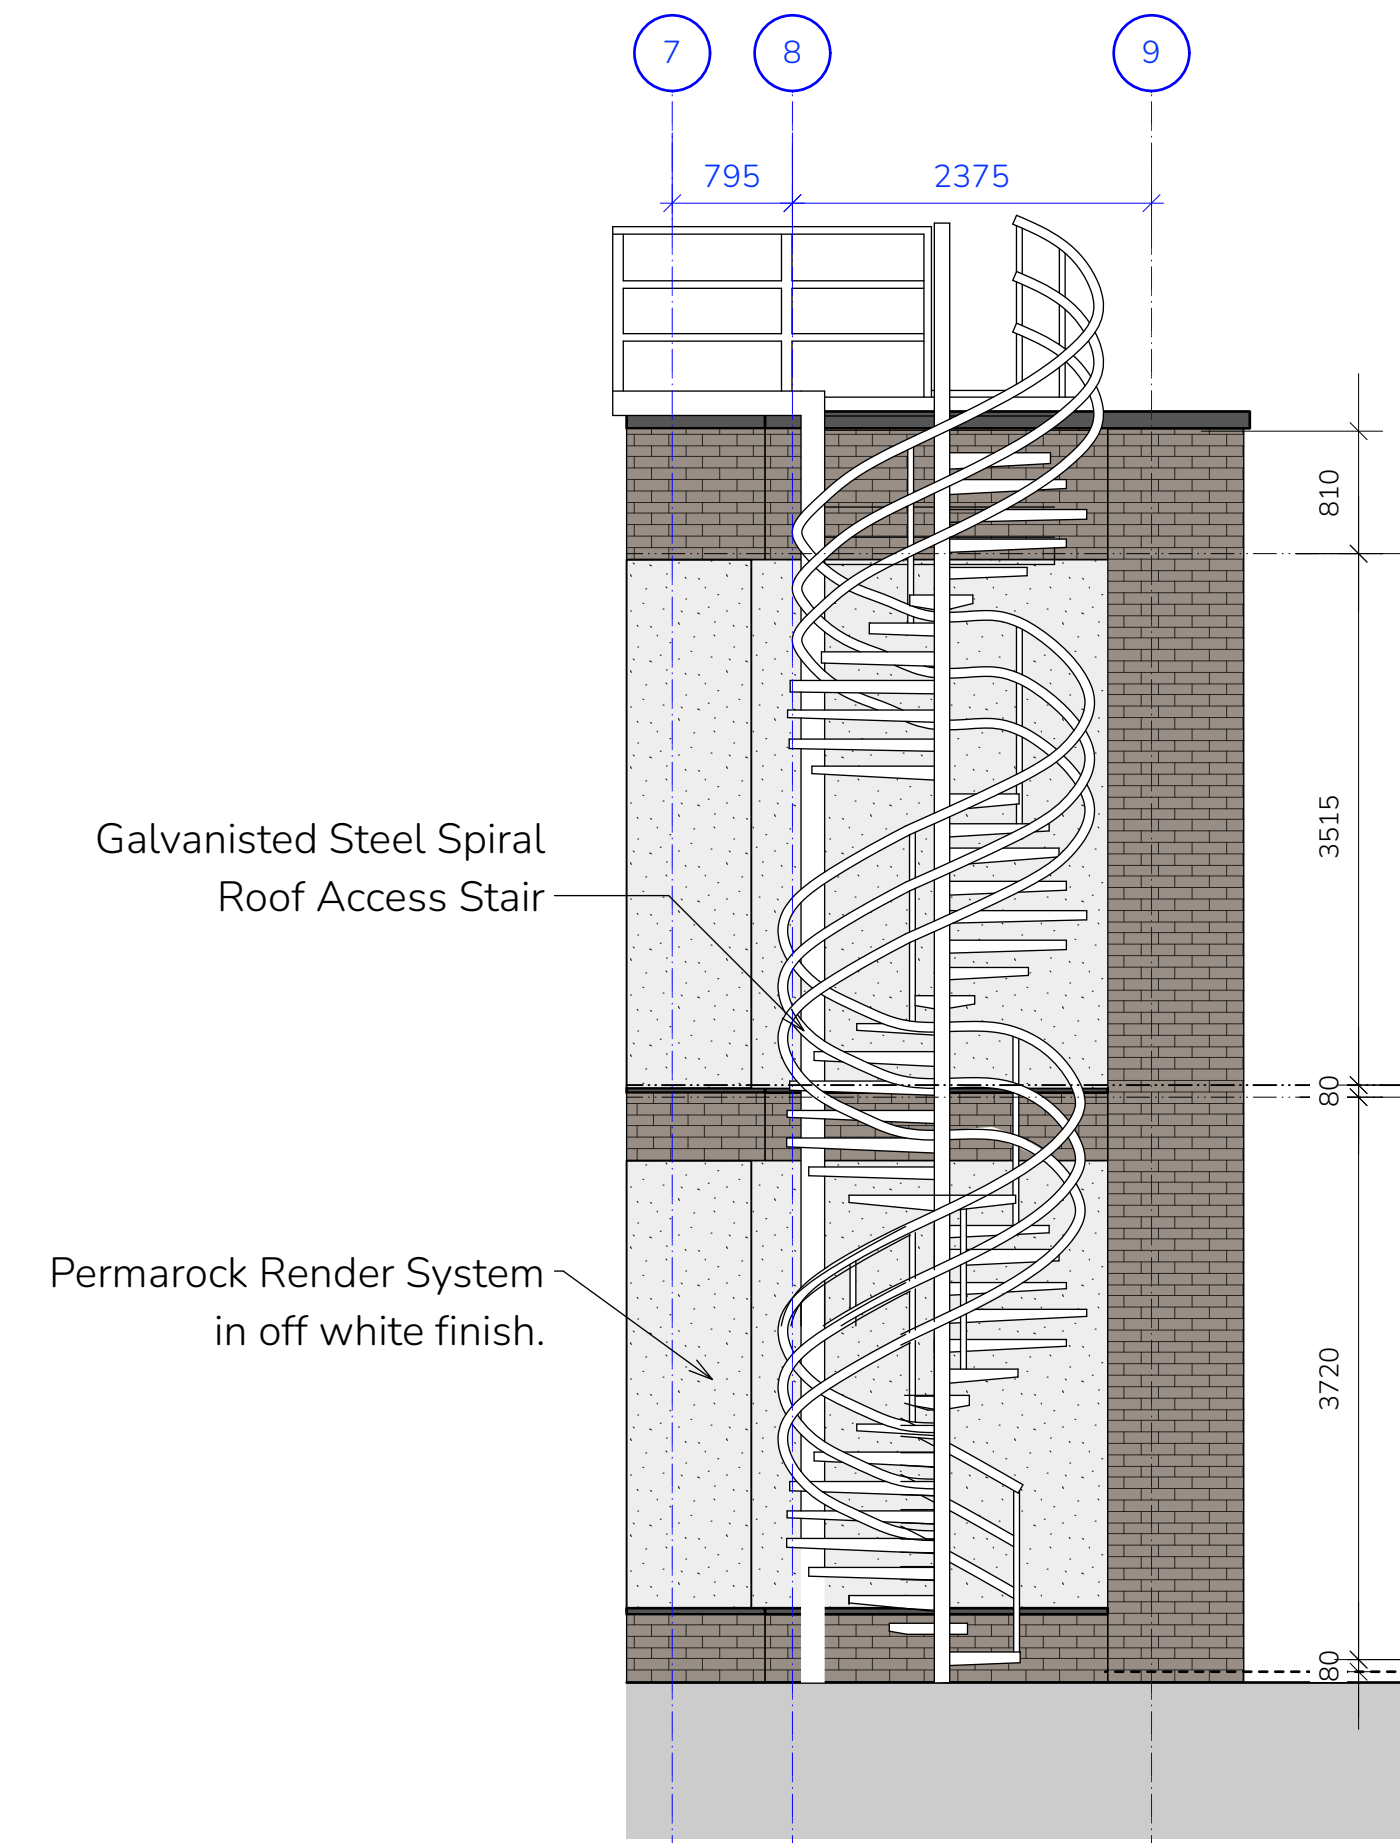

WEST ELEVATION (PART 2)

a bear+ball
ARCHITECTS
FELTHAM
CONSTRUCTION

B	05/01/2026	Revised Draft Planning Drawings for Client Review.	DP
A	18/12/2025	Draft Planning Drawings	DP
Revision Letter	Date of Revision	Description of Revisions (Above)	Author

This drawing is the copyright of A'Bear & Ball Architects LLP and may not be copied or reproduced without written permission. The Copyright Order 1990 provides for the Planning Authority to copy and distribute drawings for public inspection in relation to a Planning Application only if those copies are marked in the following manner:

This copy has been made with the authority of A'Bear & Ball Architects LLP pursuant to Section 47 of the Copyright Designs and Patents Act 1988 and for the purposes only of public inspection. This copy must not be copied without the prior written permission of the Copyright owner.

Do not scale from drawings unless for planning purposes only. Use figured dimensions at all other times. In case of doubt contact A'Bear & Ball Architects. Dimensions to be checked on site before work commences and any discrepancies reported to the Architect.

The accuracy of this drawing may be reliant upon survey information provided by third parties. No liability will be accepted by A'Bear & Ball Architects LLP for errors in or arising from such third party survey information.

Project Title:	Royal Berkshire Archives Expansion, RG1 6AF, Feltham					Project Phase:	Planning		The Studio • Unit 4 • Michaels Court New House Farm • Hanney Road Oxfordshire • OX13 5HR				
Drawing Title:	Proposed South & West Elevations					 				T: 01865 699990 E: studio@abear-ball.co.uk W: www.abear-ball.co.uk			
Project Number:	286	Drawing Number:	0202	Current Revision Letter:	B	Drawing Scale:	1:50	Paper Size:	A1	Drawn by:	DP	Checked by:	RA

