

Key

- 1

Trapezoidal built up roof cladding (hidden)
Finish: Tata Steel Colourcoat HPS200 Ultra
Colour: Goosewing Grey (RAL 7038)
- 2

100mm parapet flashing
Colour: Anthracite (RAL 7016)
- 3

Horizontally laid trapezoidal built up cladding
Finish: Tata Steel Colourcoat Prisma
Colour: Sirius (RAL 9006)
- 4

Horizontally laid trapezoidal built up cladding
Finish: Tata Steel Colourcoat Prisma
Colour: Anthracite (RAL 7016)
- 5

Horizontally laid 900mm micro rib composite cladding panel or rainscreen cladding
Finish: Tata Steel Colourcoat Prisma
Colour: Anthracite (RAL 7016)
- 6

Overhead sectional doors with level access
(3 N° 4m x 5m high clear)
Colour: Anthracite (RAL 7016)
- 7

Dock doors
Colour: Anthracite (RAL 7016)
- 8

Window/ door system
Glazing: Grey tinted
Frame Colour: Anthracite (RAL 7016)
- 9

Pre-cast insulated dock pro-wall system
- 10

Aluminum curtain wall system
Glazing: Grey tinted
Frame Colour: Anthracite (RAL 7016)
- 11

800mm feature flashing and canopy
Colour: Pale Copper
- 12


Translucent daylight panels
Colour: Opal
- 13

Security door & frame.
Colour: Sirius (RAL 9006)
- 14


Security door & frame.
Colour: Anthracite (RAL 7016)
- 15

External vertical solar shading feature Louvre
Finish: Polyester powder coated
Colour: Anthracite (RAL 7016)
- 16


External mechanical Louvre
Colour: To match adjacent cladding

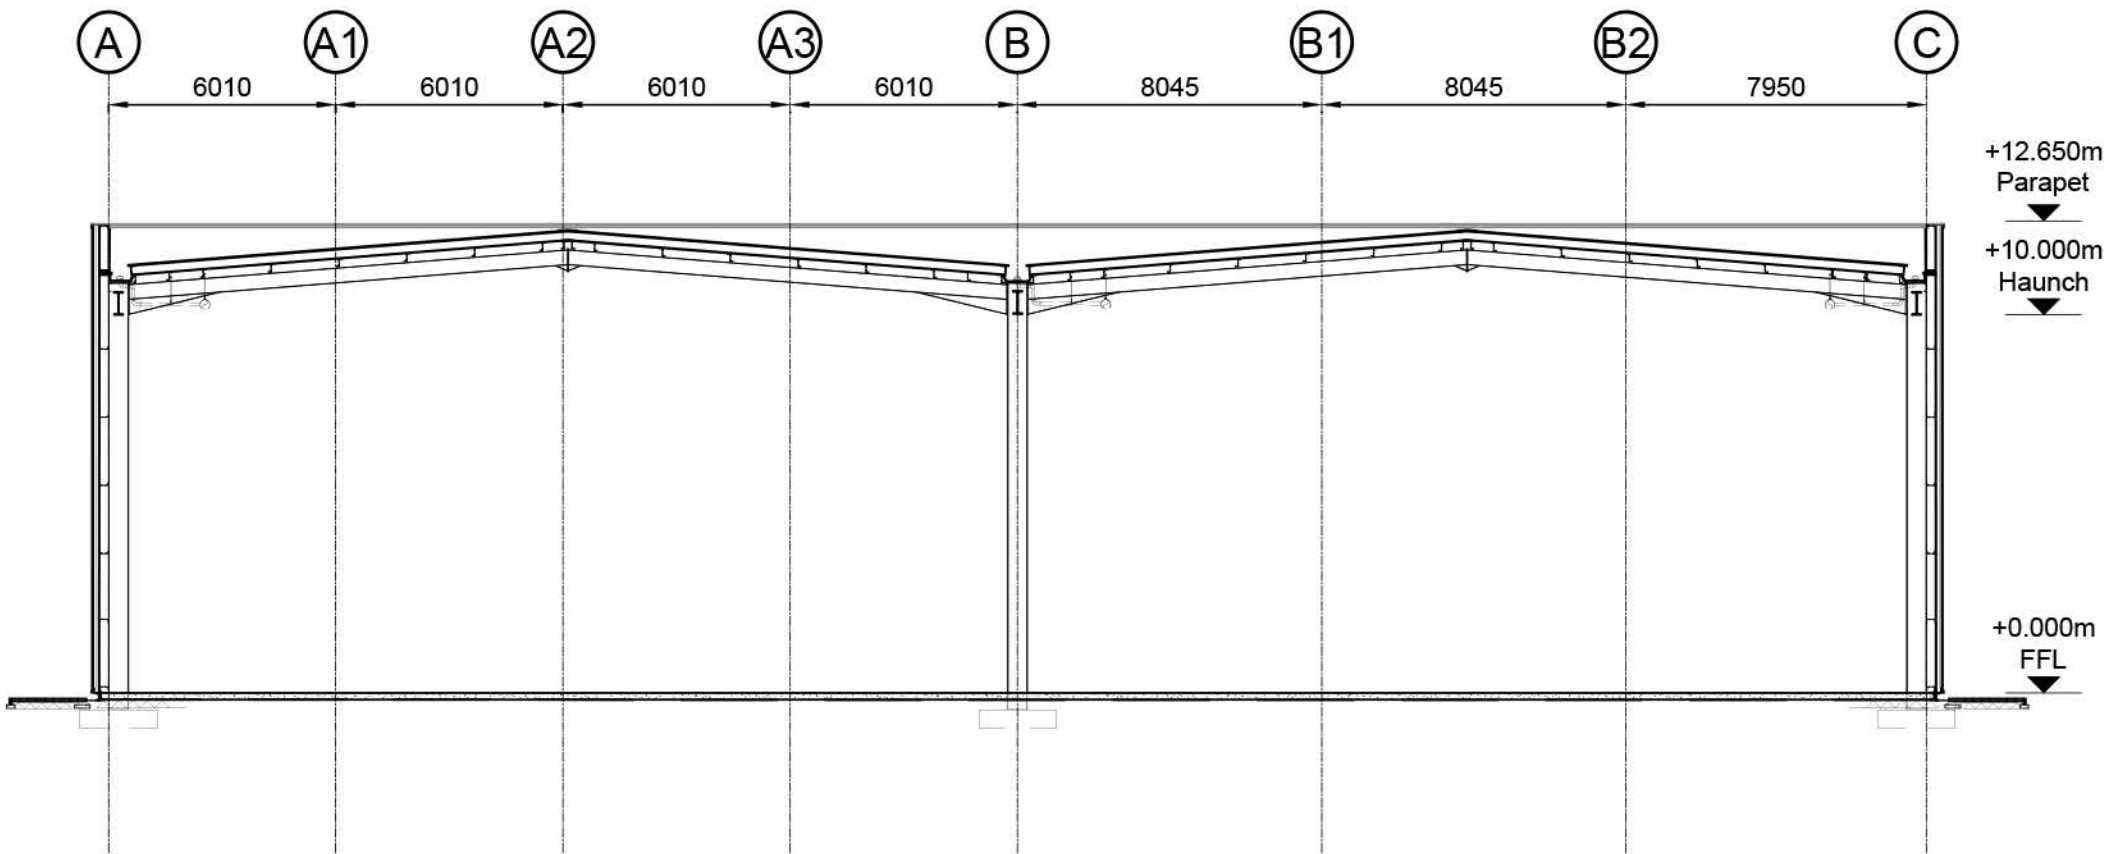


South East Elevation Scale 1:200

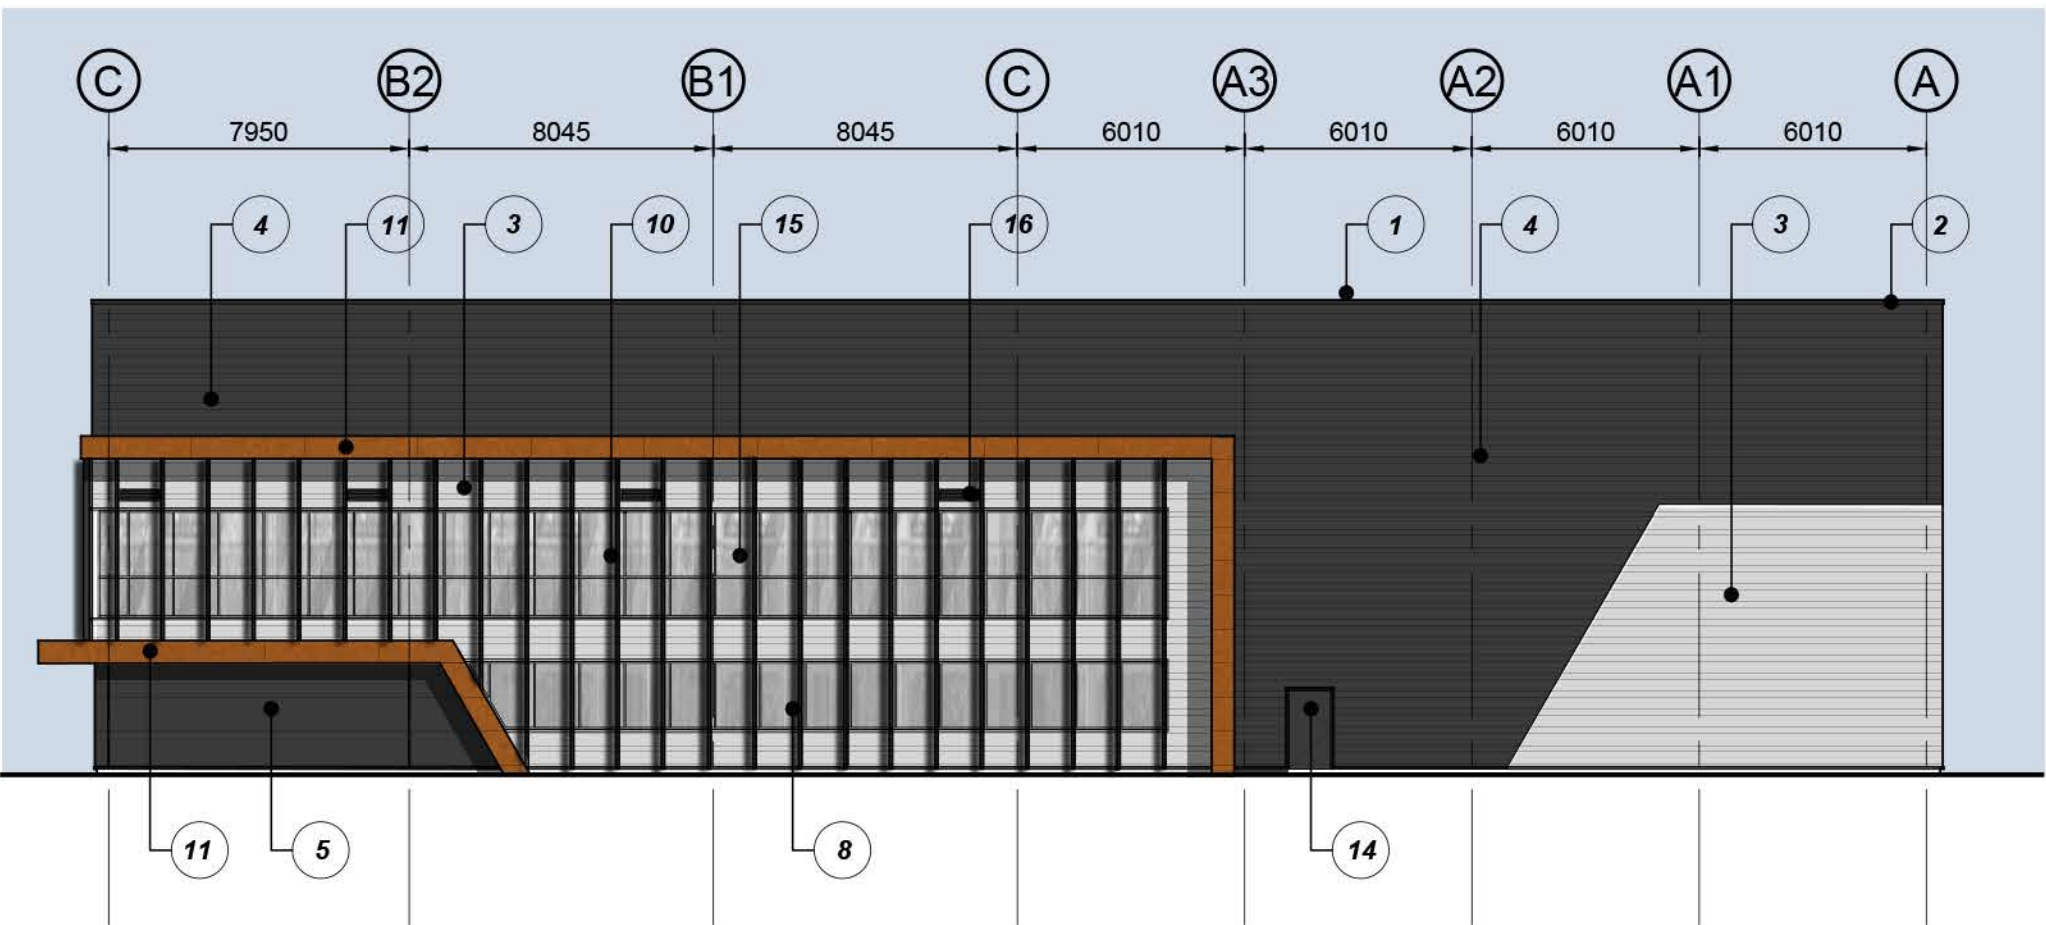


North West Elevation Scale 1:200

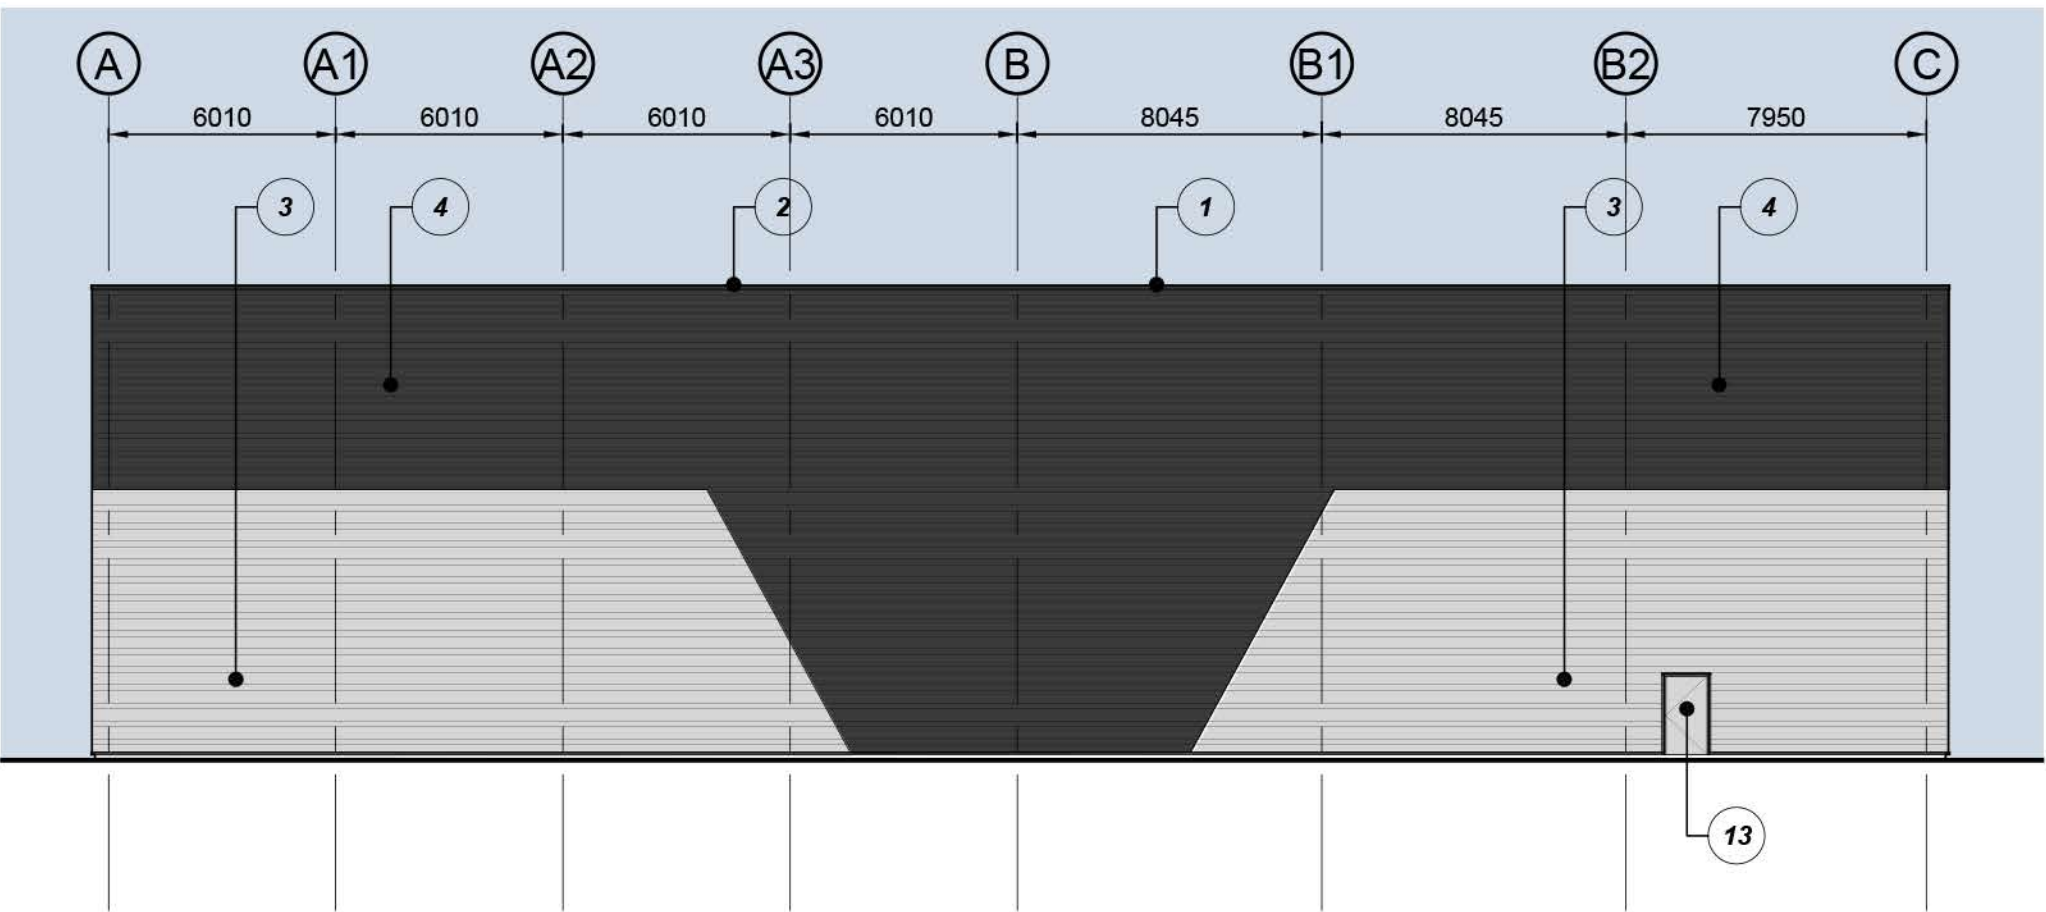

South East Elevation Scale 1:200

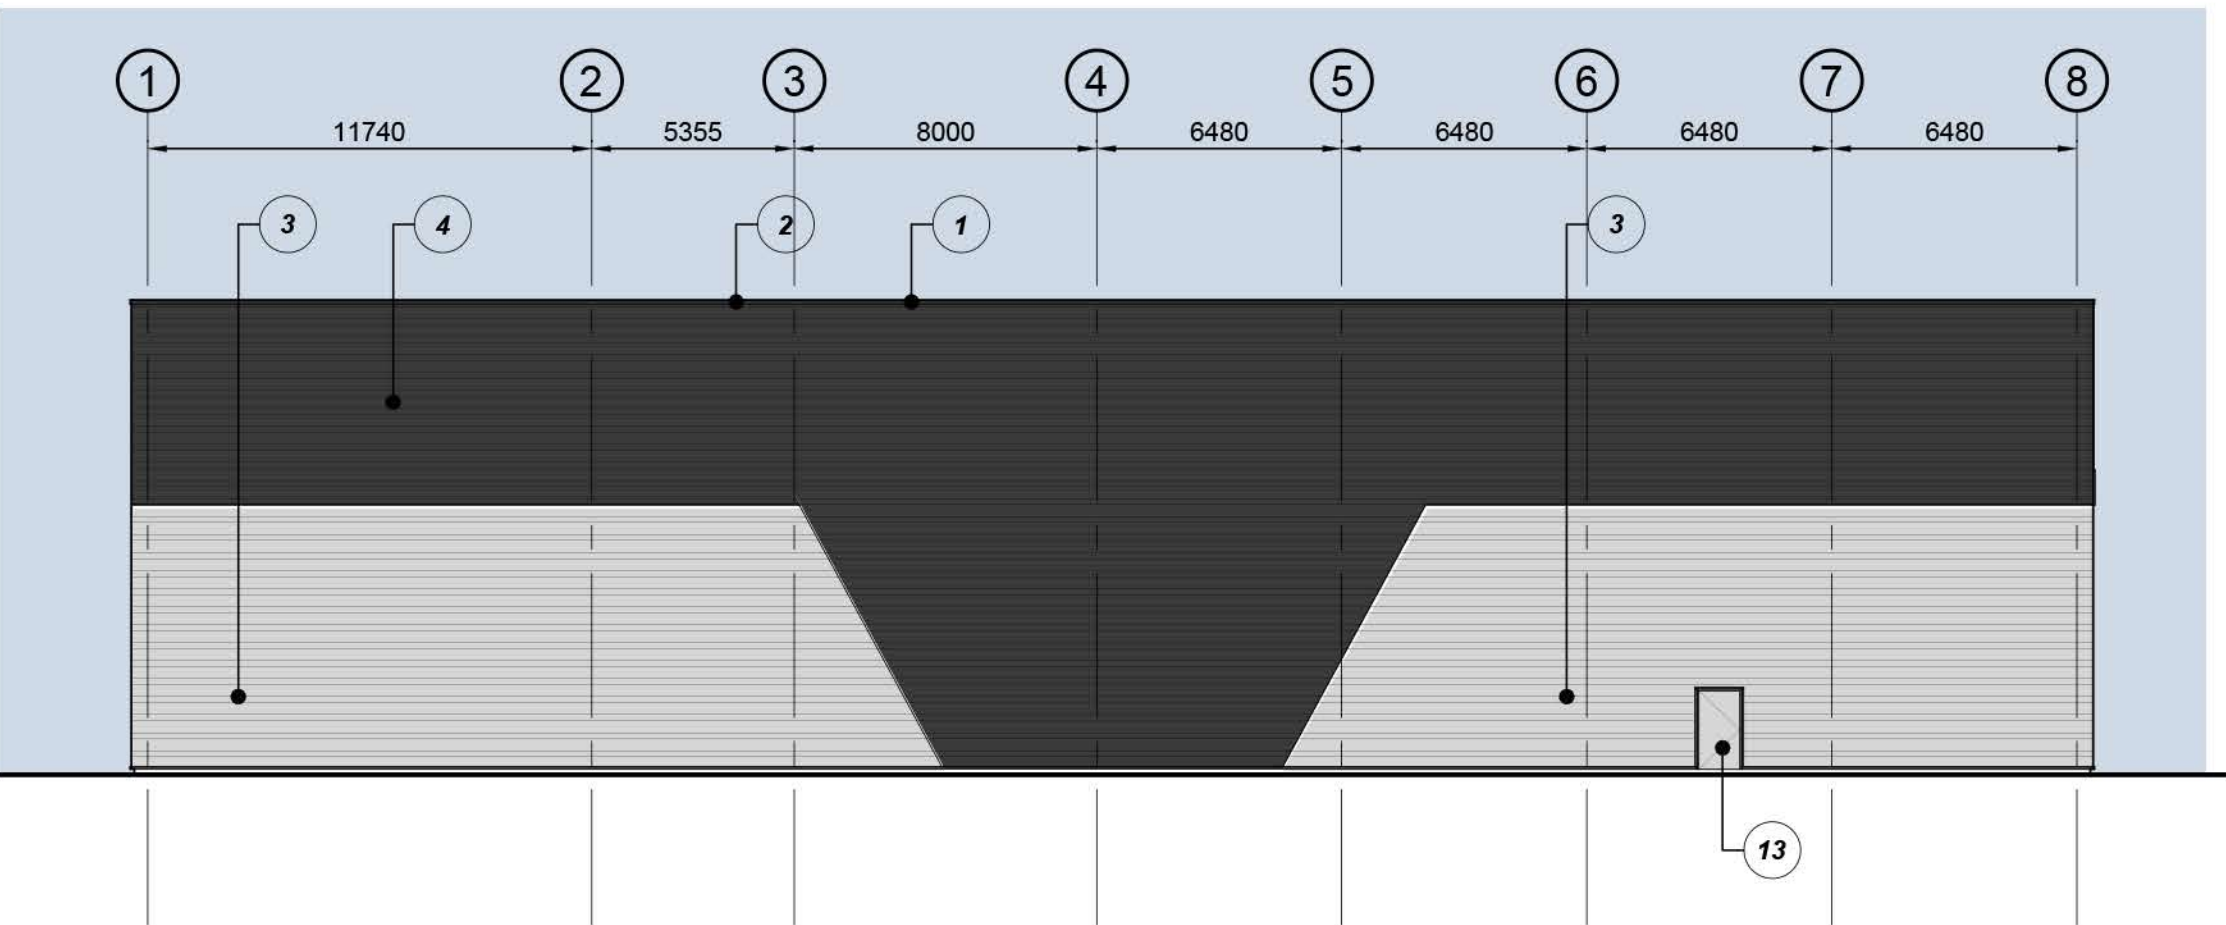

South West Elevation Scale 1:200

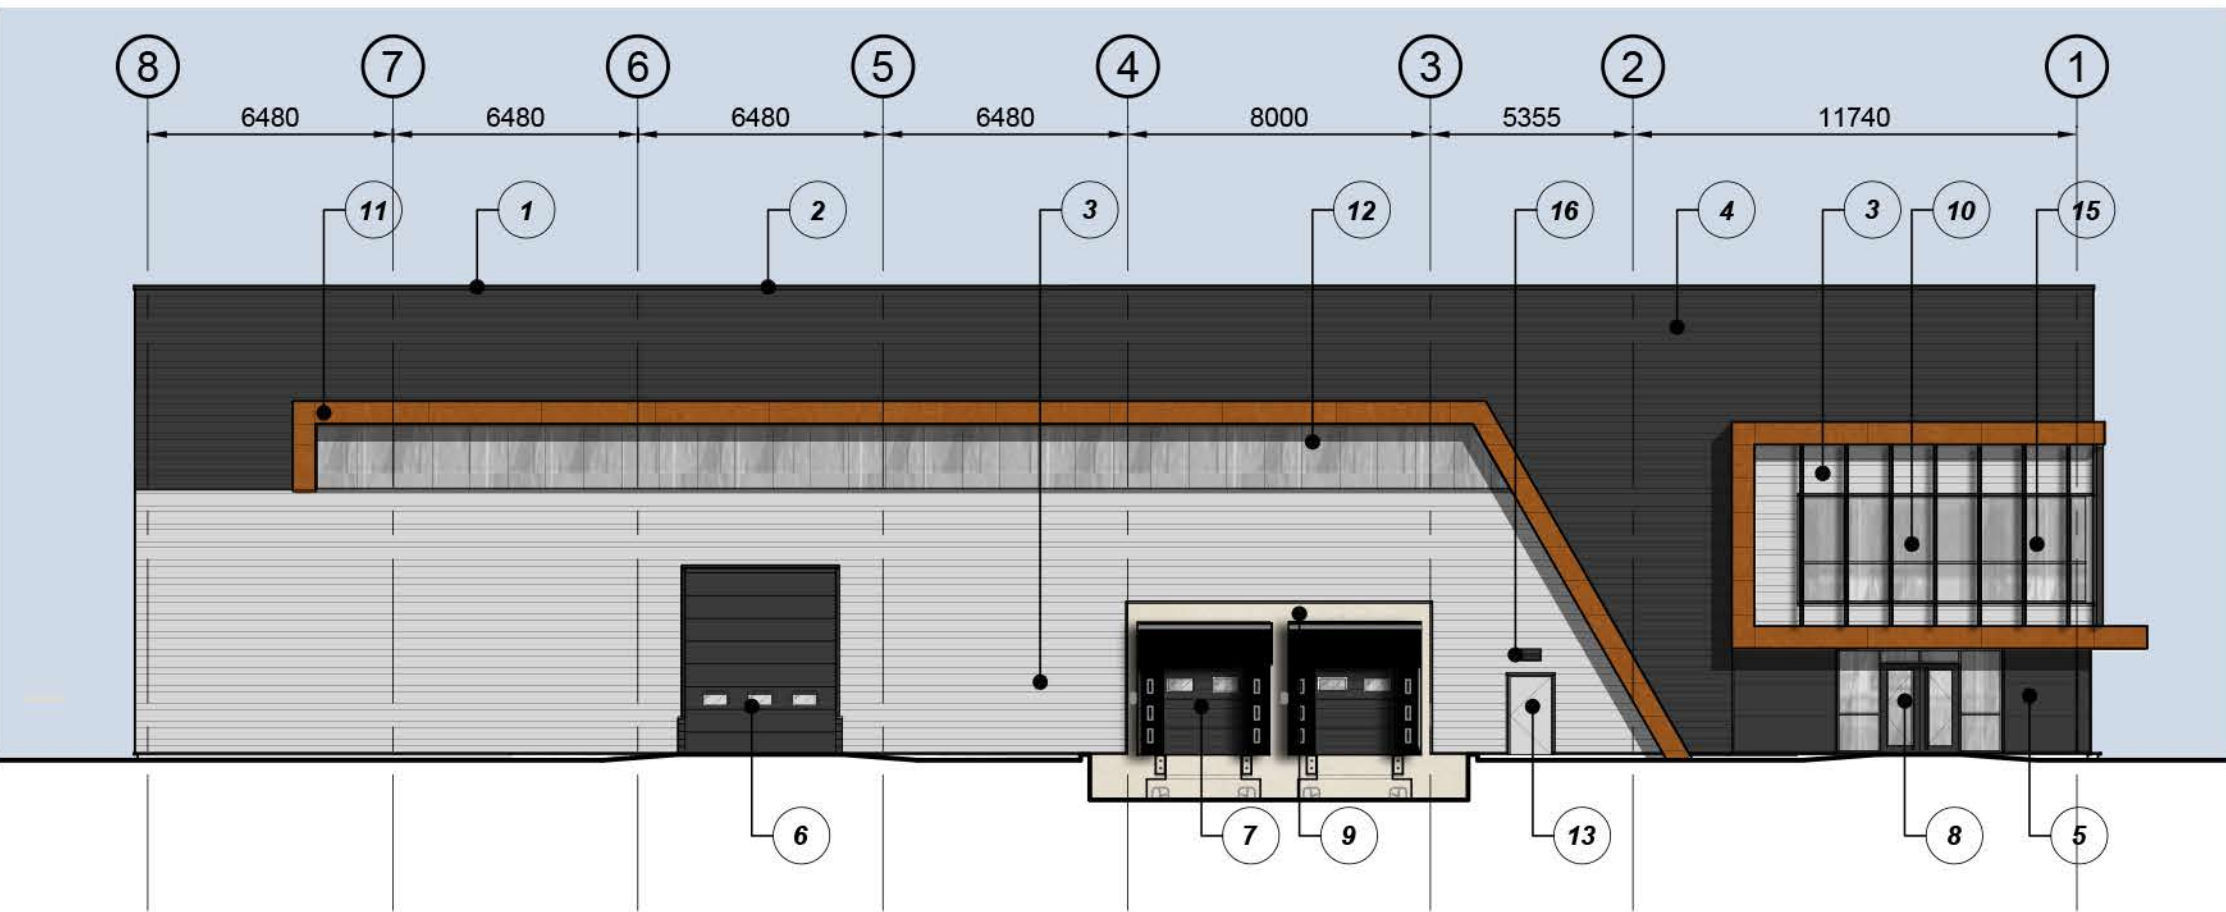

North East Elevation Scale 1:200

PLANNING

THIS DRAWING IS TO BE USED FOR THE STATED PURPOSE ONLY AND SHOULD NOT BE USED FOR ANY OTHER

rev	amendments	by	ckd	date
Reading International Logistics Park				
Unit 4 - Elevations				
LOD 3		LOI 3		
GRAFTONGATE		 Magrock		
UMC ARCHITECTS				
RIBA PoW Stage:		4 - Technical Design		
Document Suitability:		S2		
Drawn / Checked:		DN / LF		
Date:		04.01.2024		
Scale:		1:200 A1		
UMC Project Number:		23545		
Document Reference:		Drawing no: Revision:		
23545 - UMC - 0400 - XX - DR - A		0233		P03

1m SCALE 1:200