


This plan is based on OS data which shows the general approximate position, not the exact line, of the boundaries. It may be subject to distortions in scale. Measurements scaled from this plan may not match measurements between the same points on the ground.



1 Front Elevation
Existing SCALE 1:100

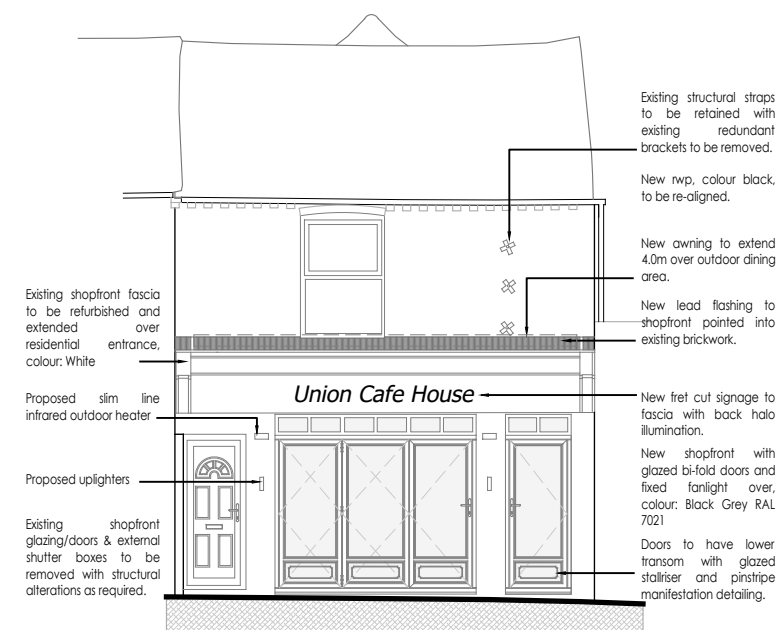


2 Front Elevation
Proposed SCALE 1:100




4 Typical Awning (over fascia)
Illustrative SCALE : NTS

This drawing has been prepared with building survey information prepared by Thames Valley Geomatics Ltd, May 2025

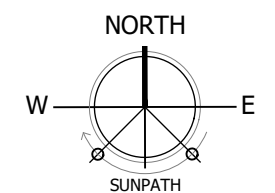

PLANNING

Project
94 Whitlet Street, Whitley,
Reading RG2 0EQ
Drawing Title
Existing & Proposed Shopfront
Elevations
Date
02.12.2025
Scale
As noted @A3
Drawn by
SJ
Project No
193
Drawing No
005
Revision
-

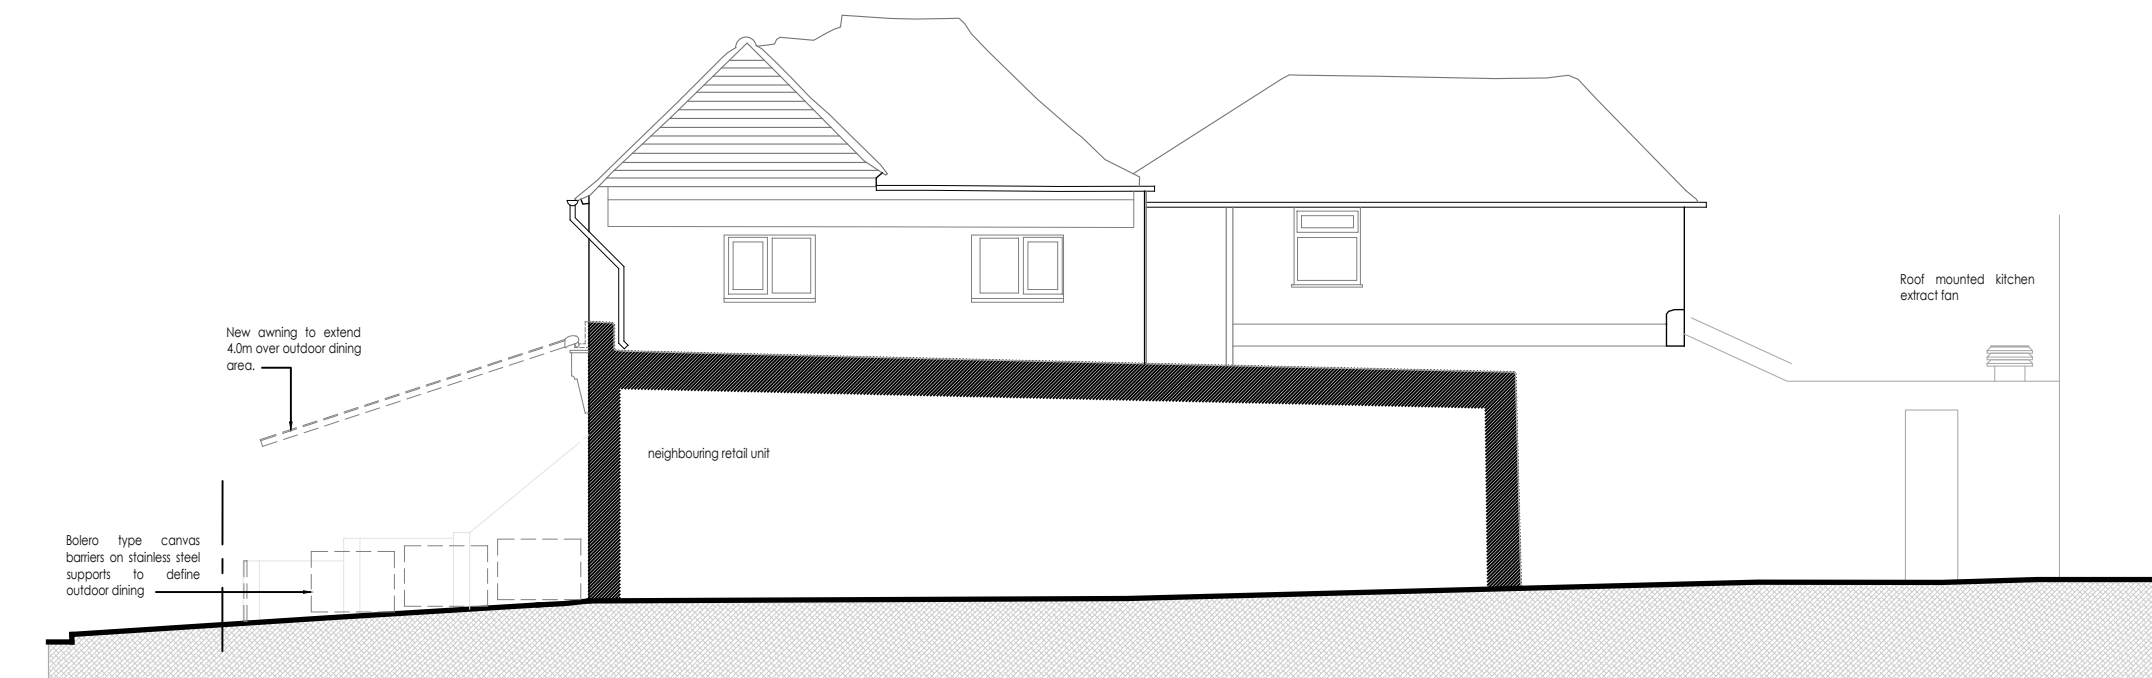

3 Side Elevation (North)
Proposed SCALE 1:100

