





0 1 2 3 Metres
SCALE BAR @ 1-50
Proposed Front Elevation




0 1 2 3 Metres
SCALE BAR @ 1-50
Proposed Rear Elevation

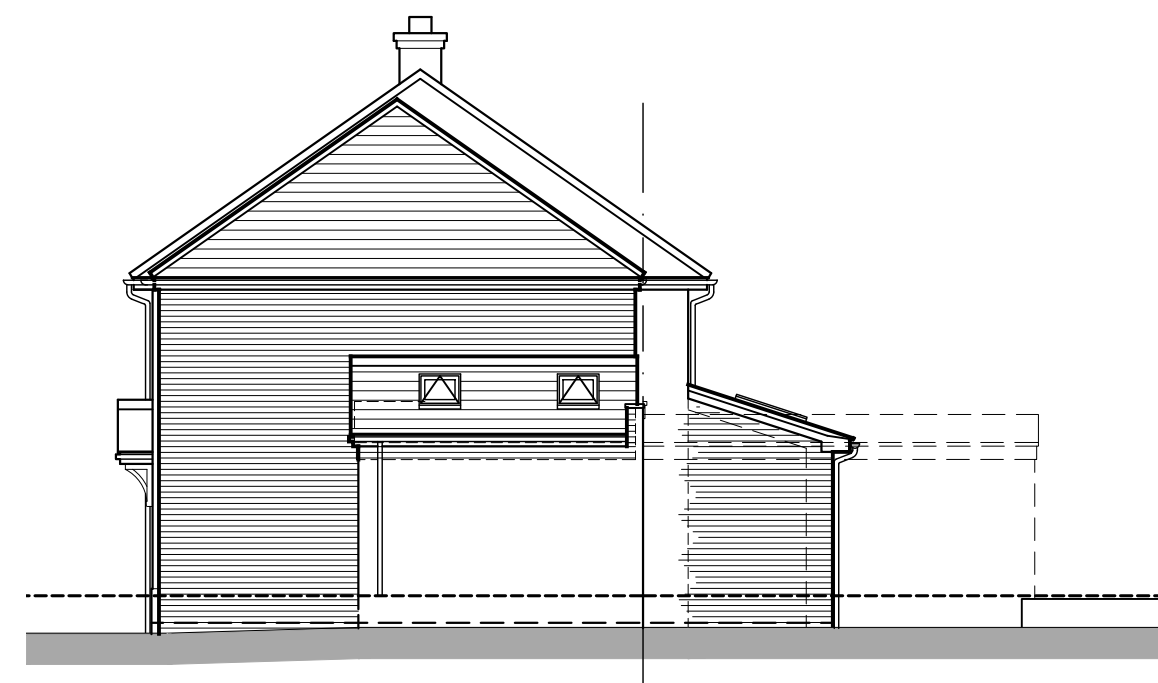


0 1 2 3 Metres
SCALE BAR @ 1-100
Proposed Side Elevation

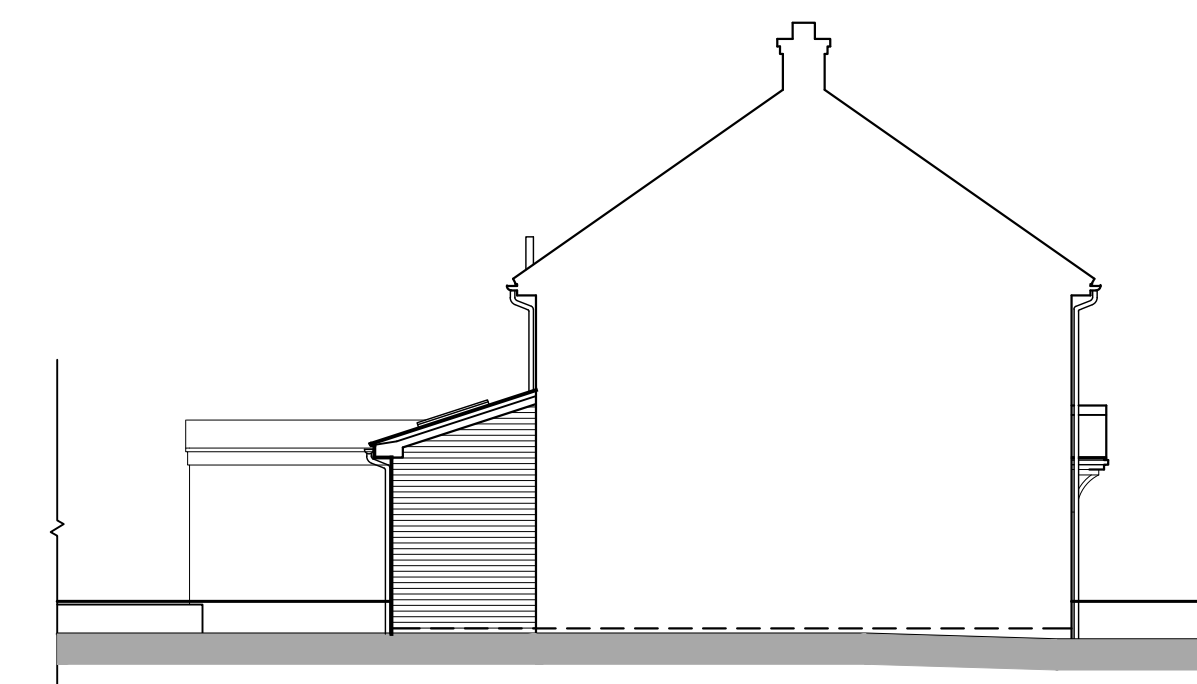


0 1 2 3 Metres
SCALE BAR @ 1-100
Proposed Side Elevation

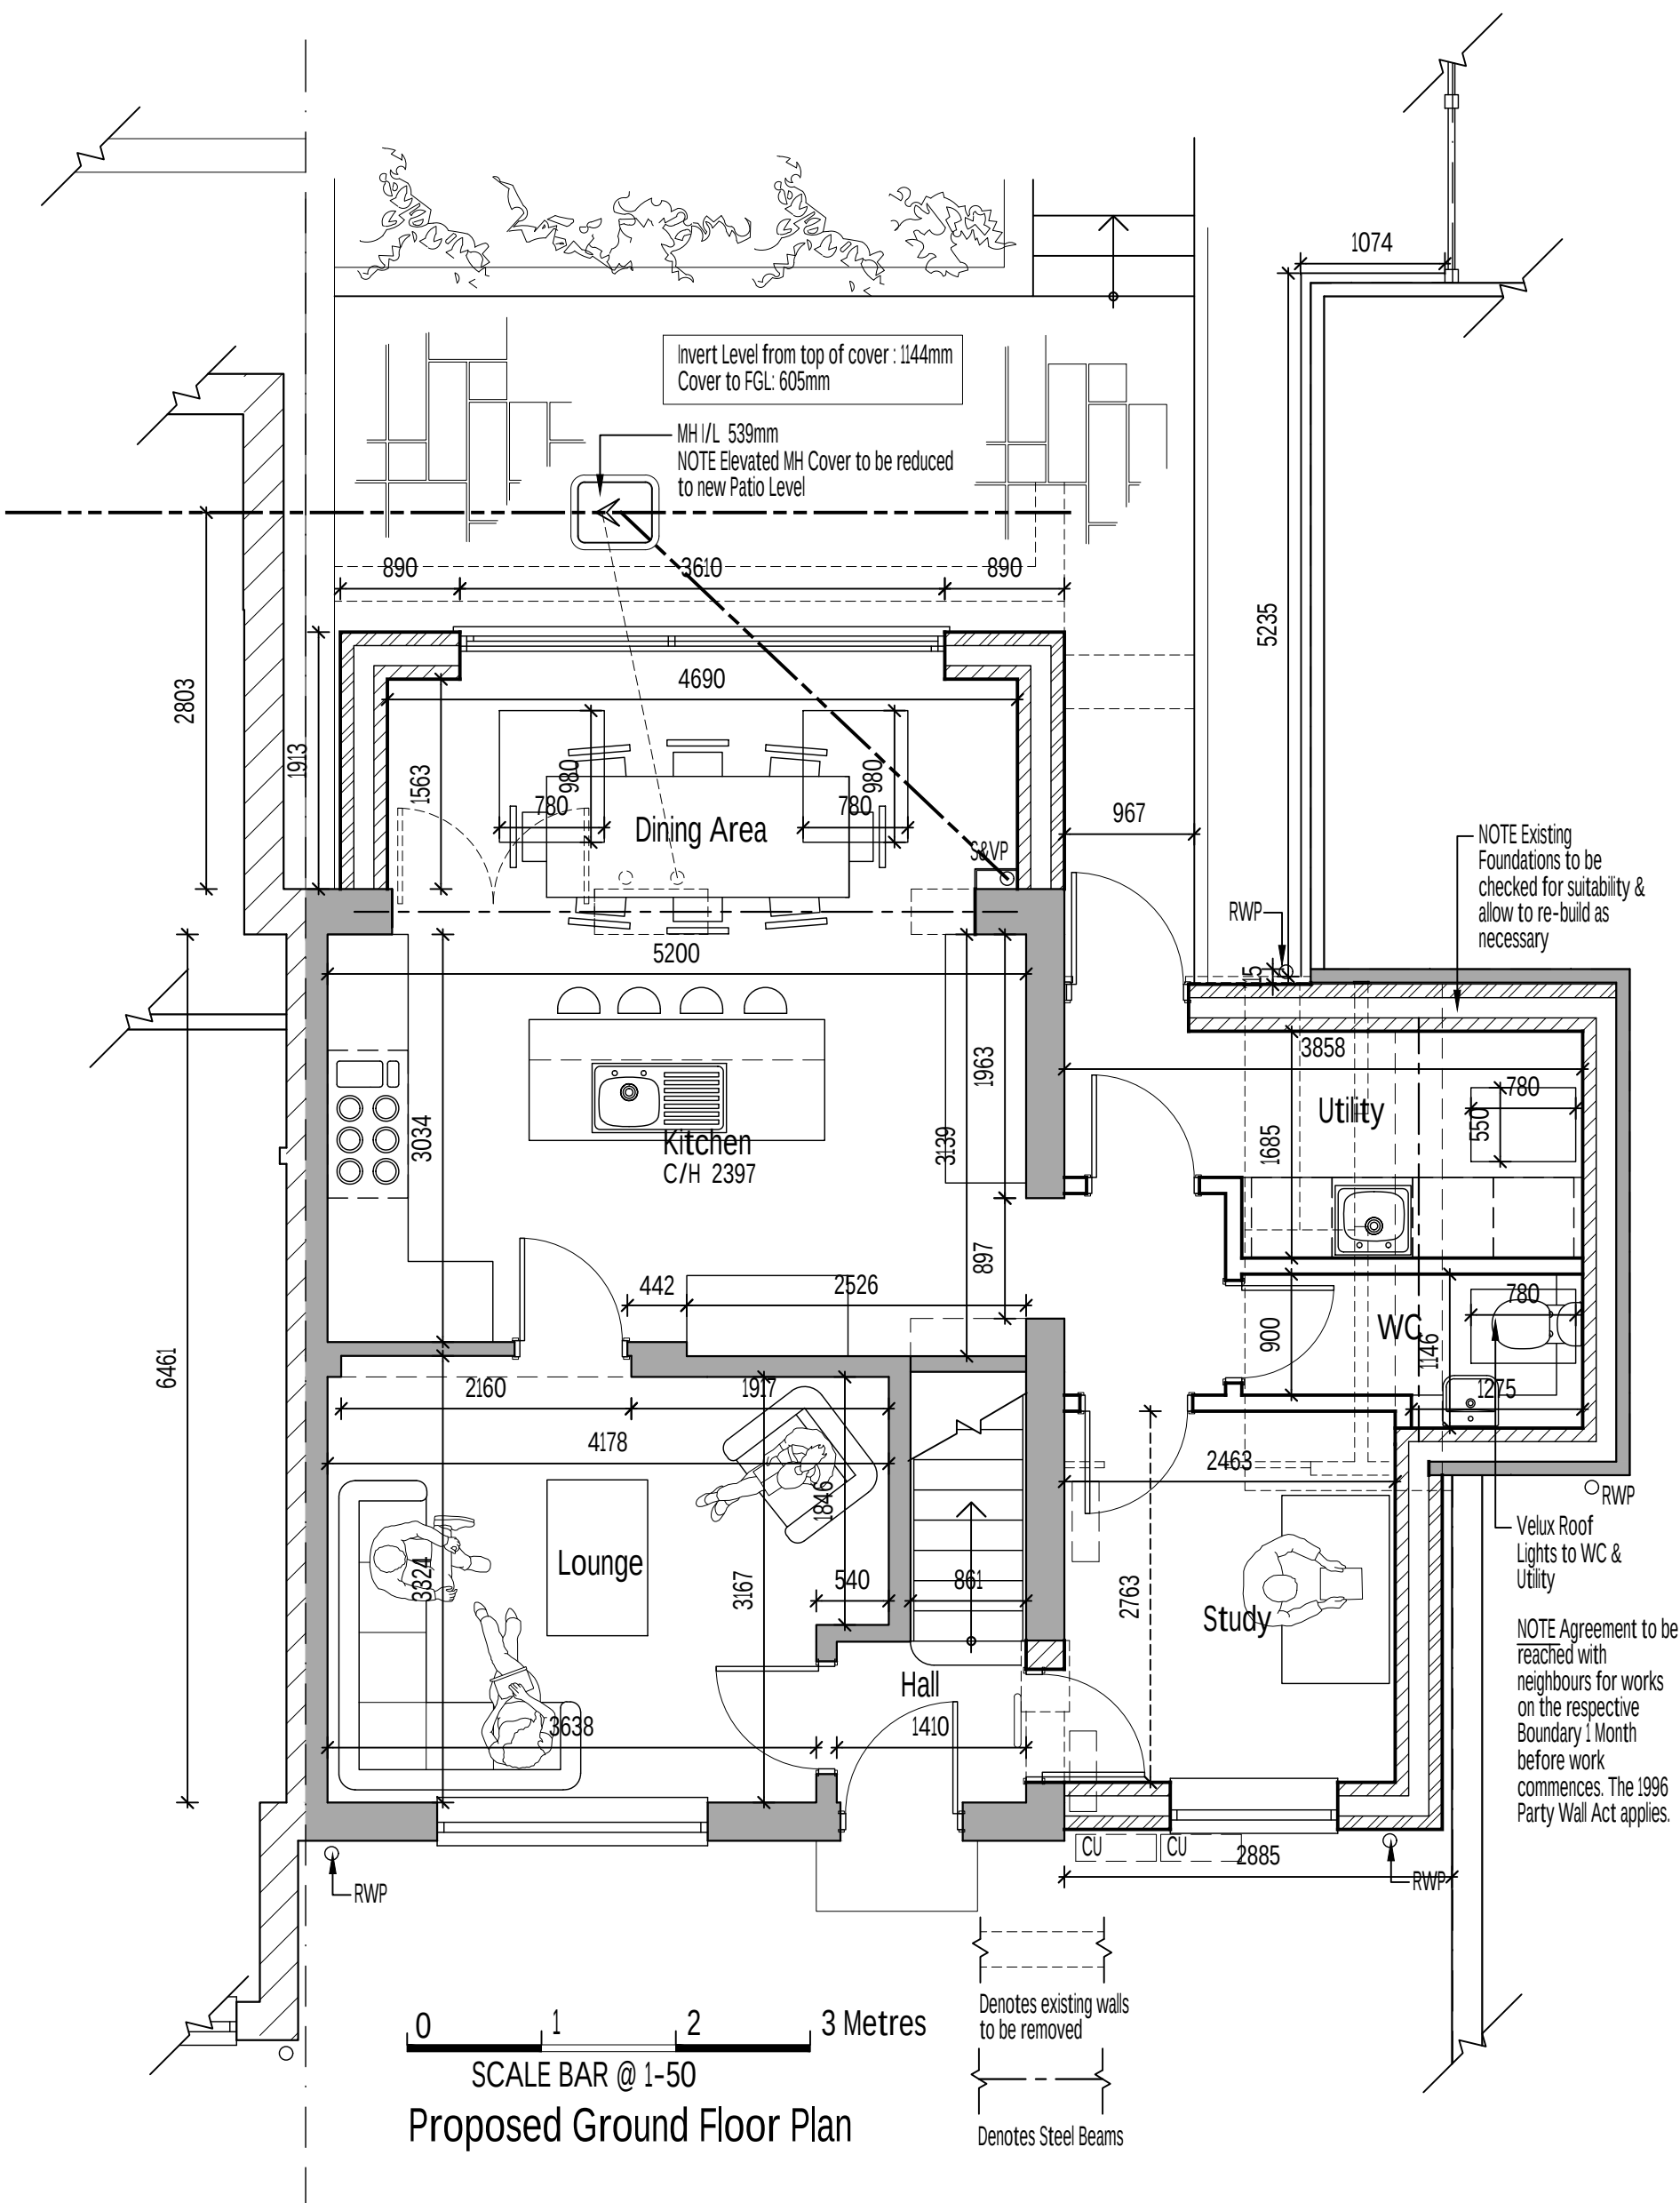


0 1 2 3 Metres
SCALE BAR @ 1-50
Proposed Ground Floor Plan

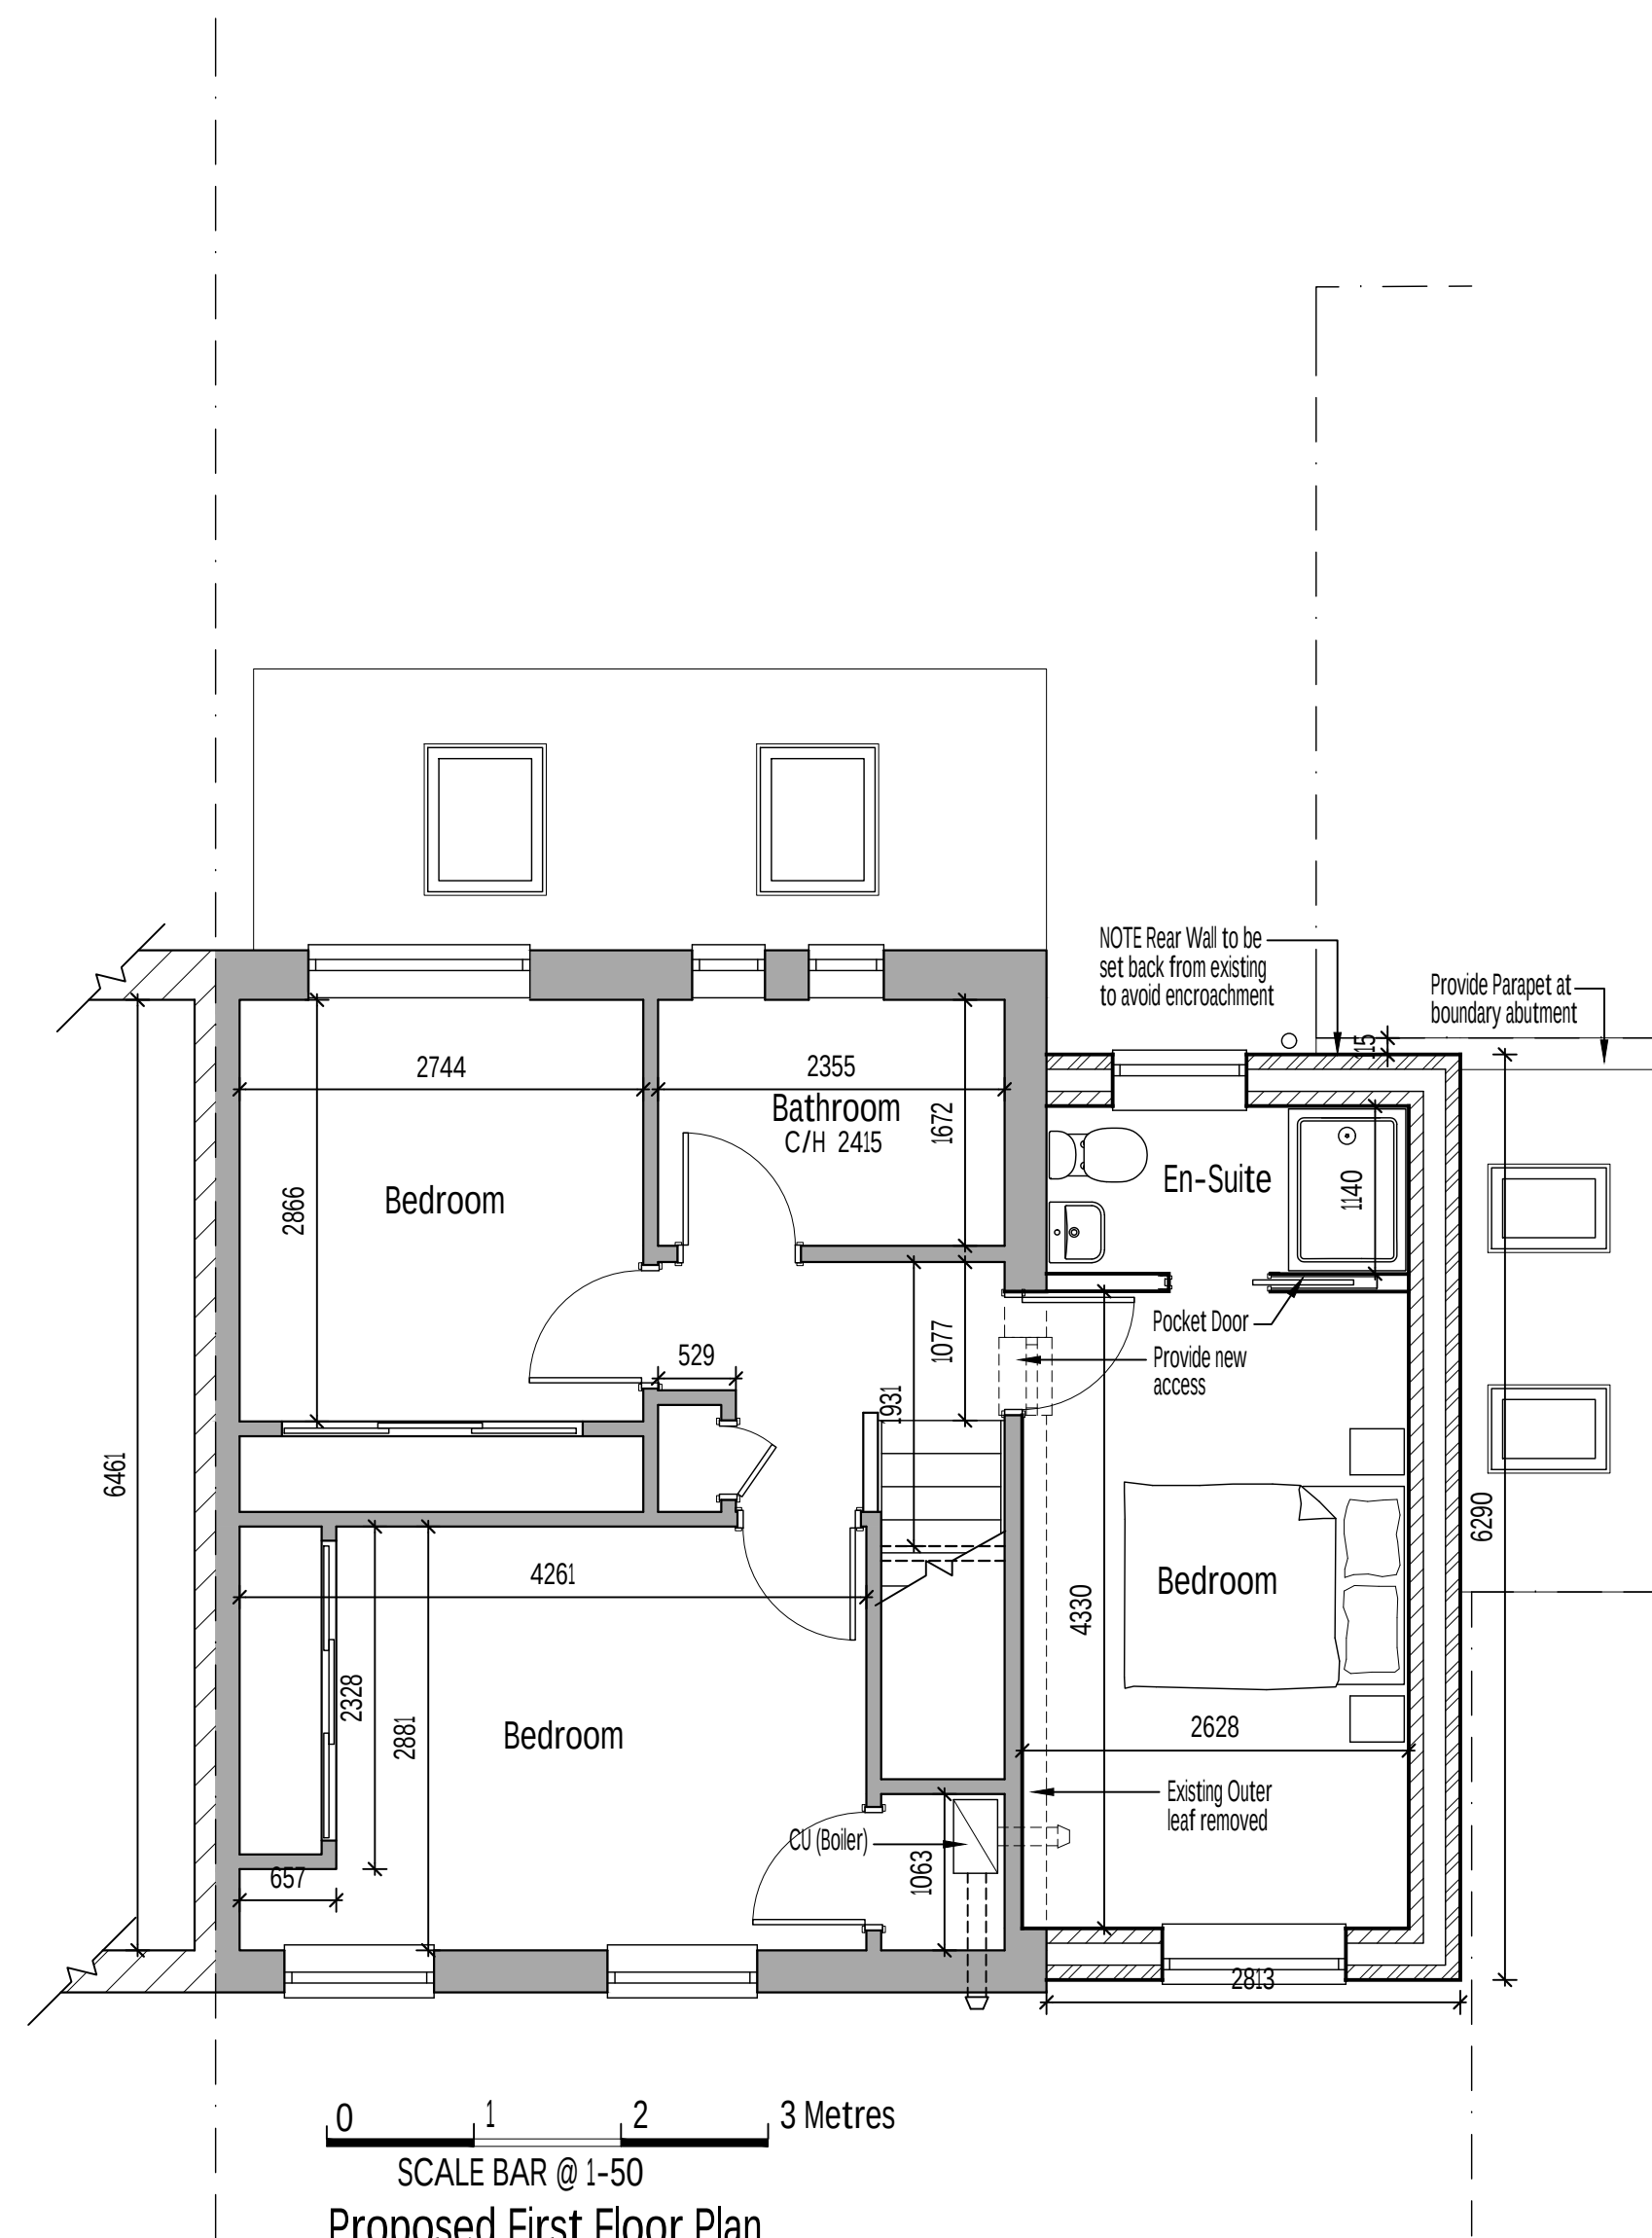

0 1 2 3 Metres
SCALE BAR @ 1-50
Proposed First Floor Plan

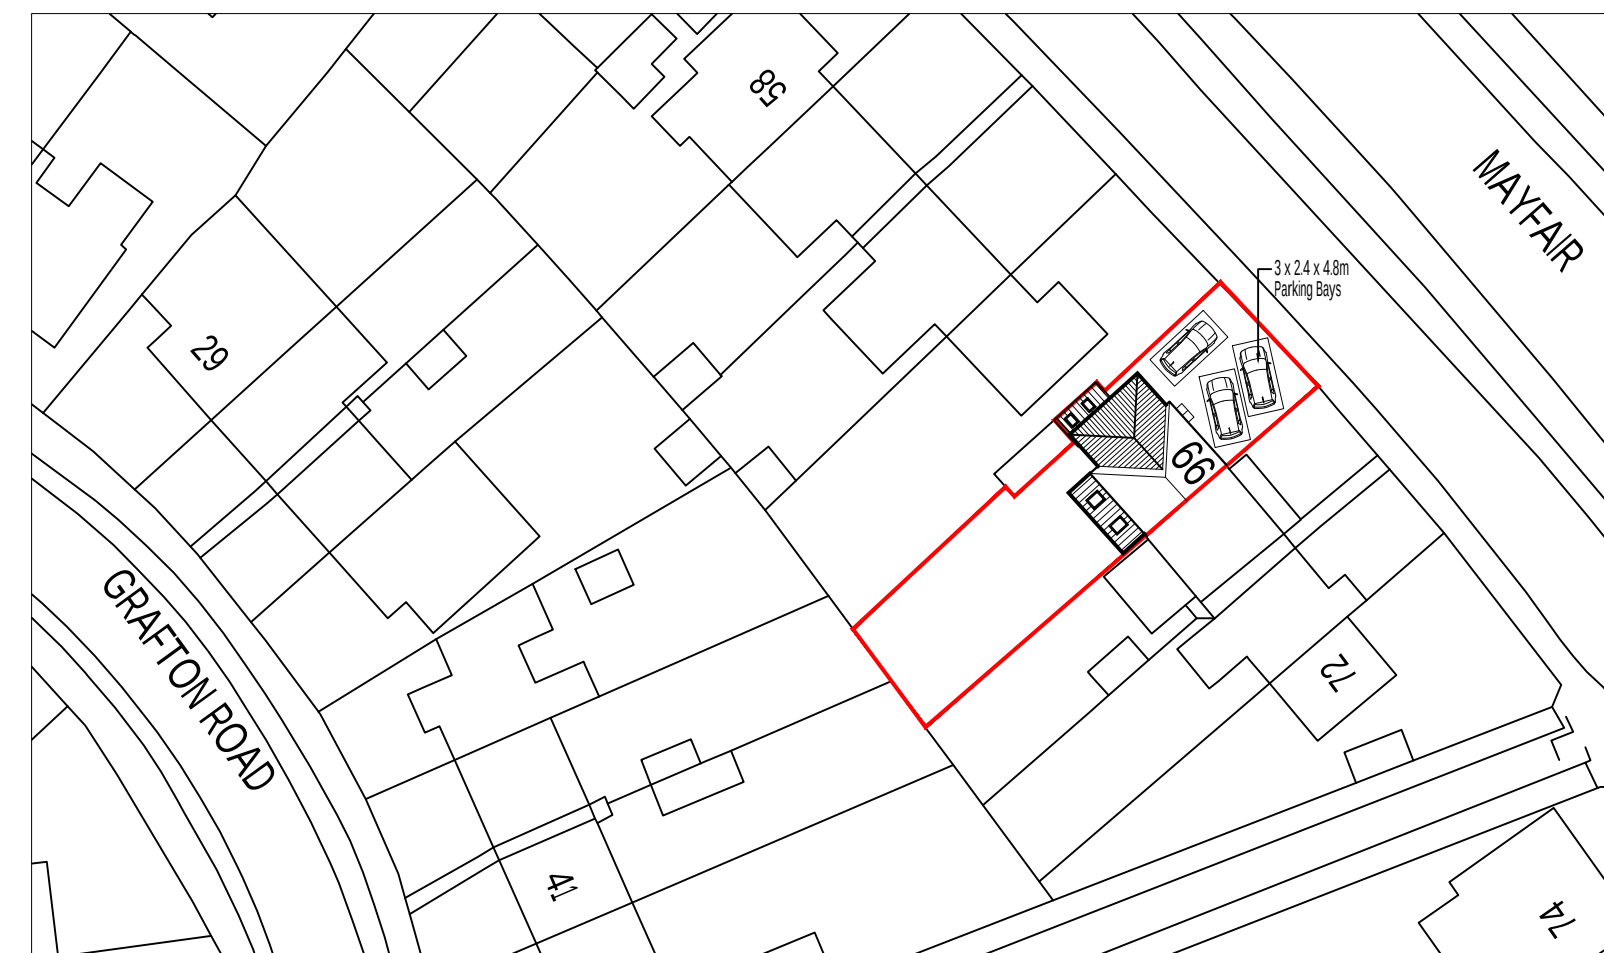

0 10 20 30 Metres
SCALE BAR @ 1-500
Site Plan 1-500

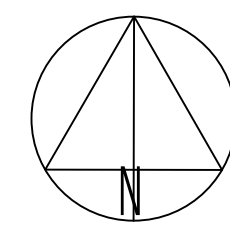

REVISIONS		
Rev.	Description	Date
A	Rear Wall offset from Boundary	14-01-2025

JOB TITLE		
66 Mayfair, Tilehurst Reading, RG30 4RD		
TITLE		
Proposed Plans & Elevations		
SCALE	DATE	DRAWING No.
1:50 1:100	November 2025	02 A