




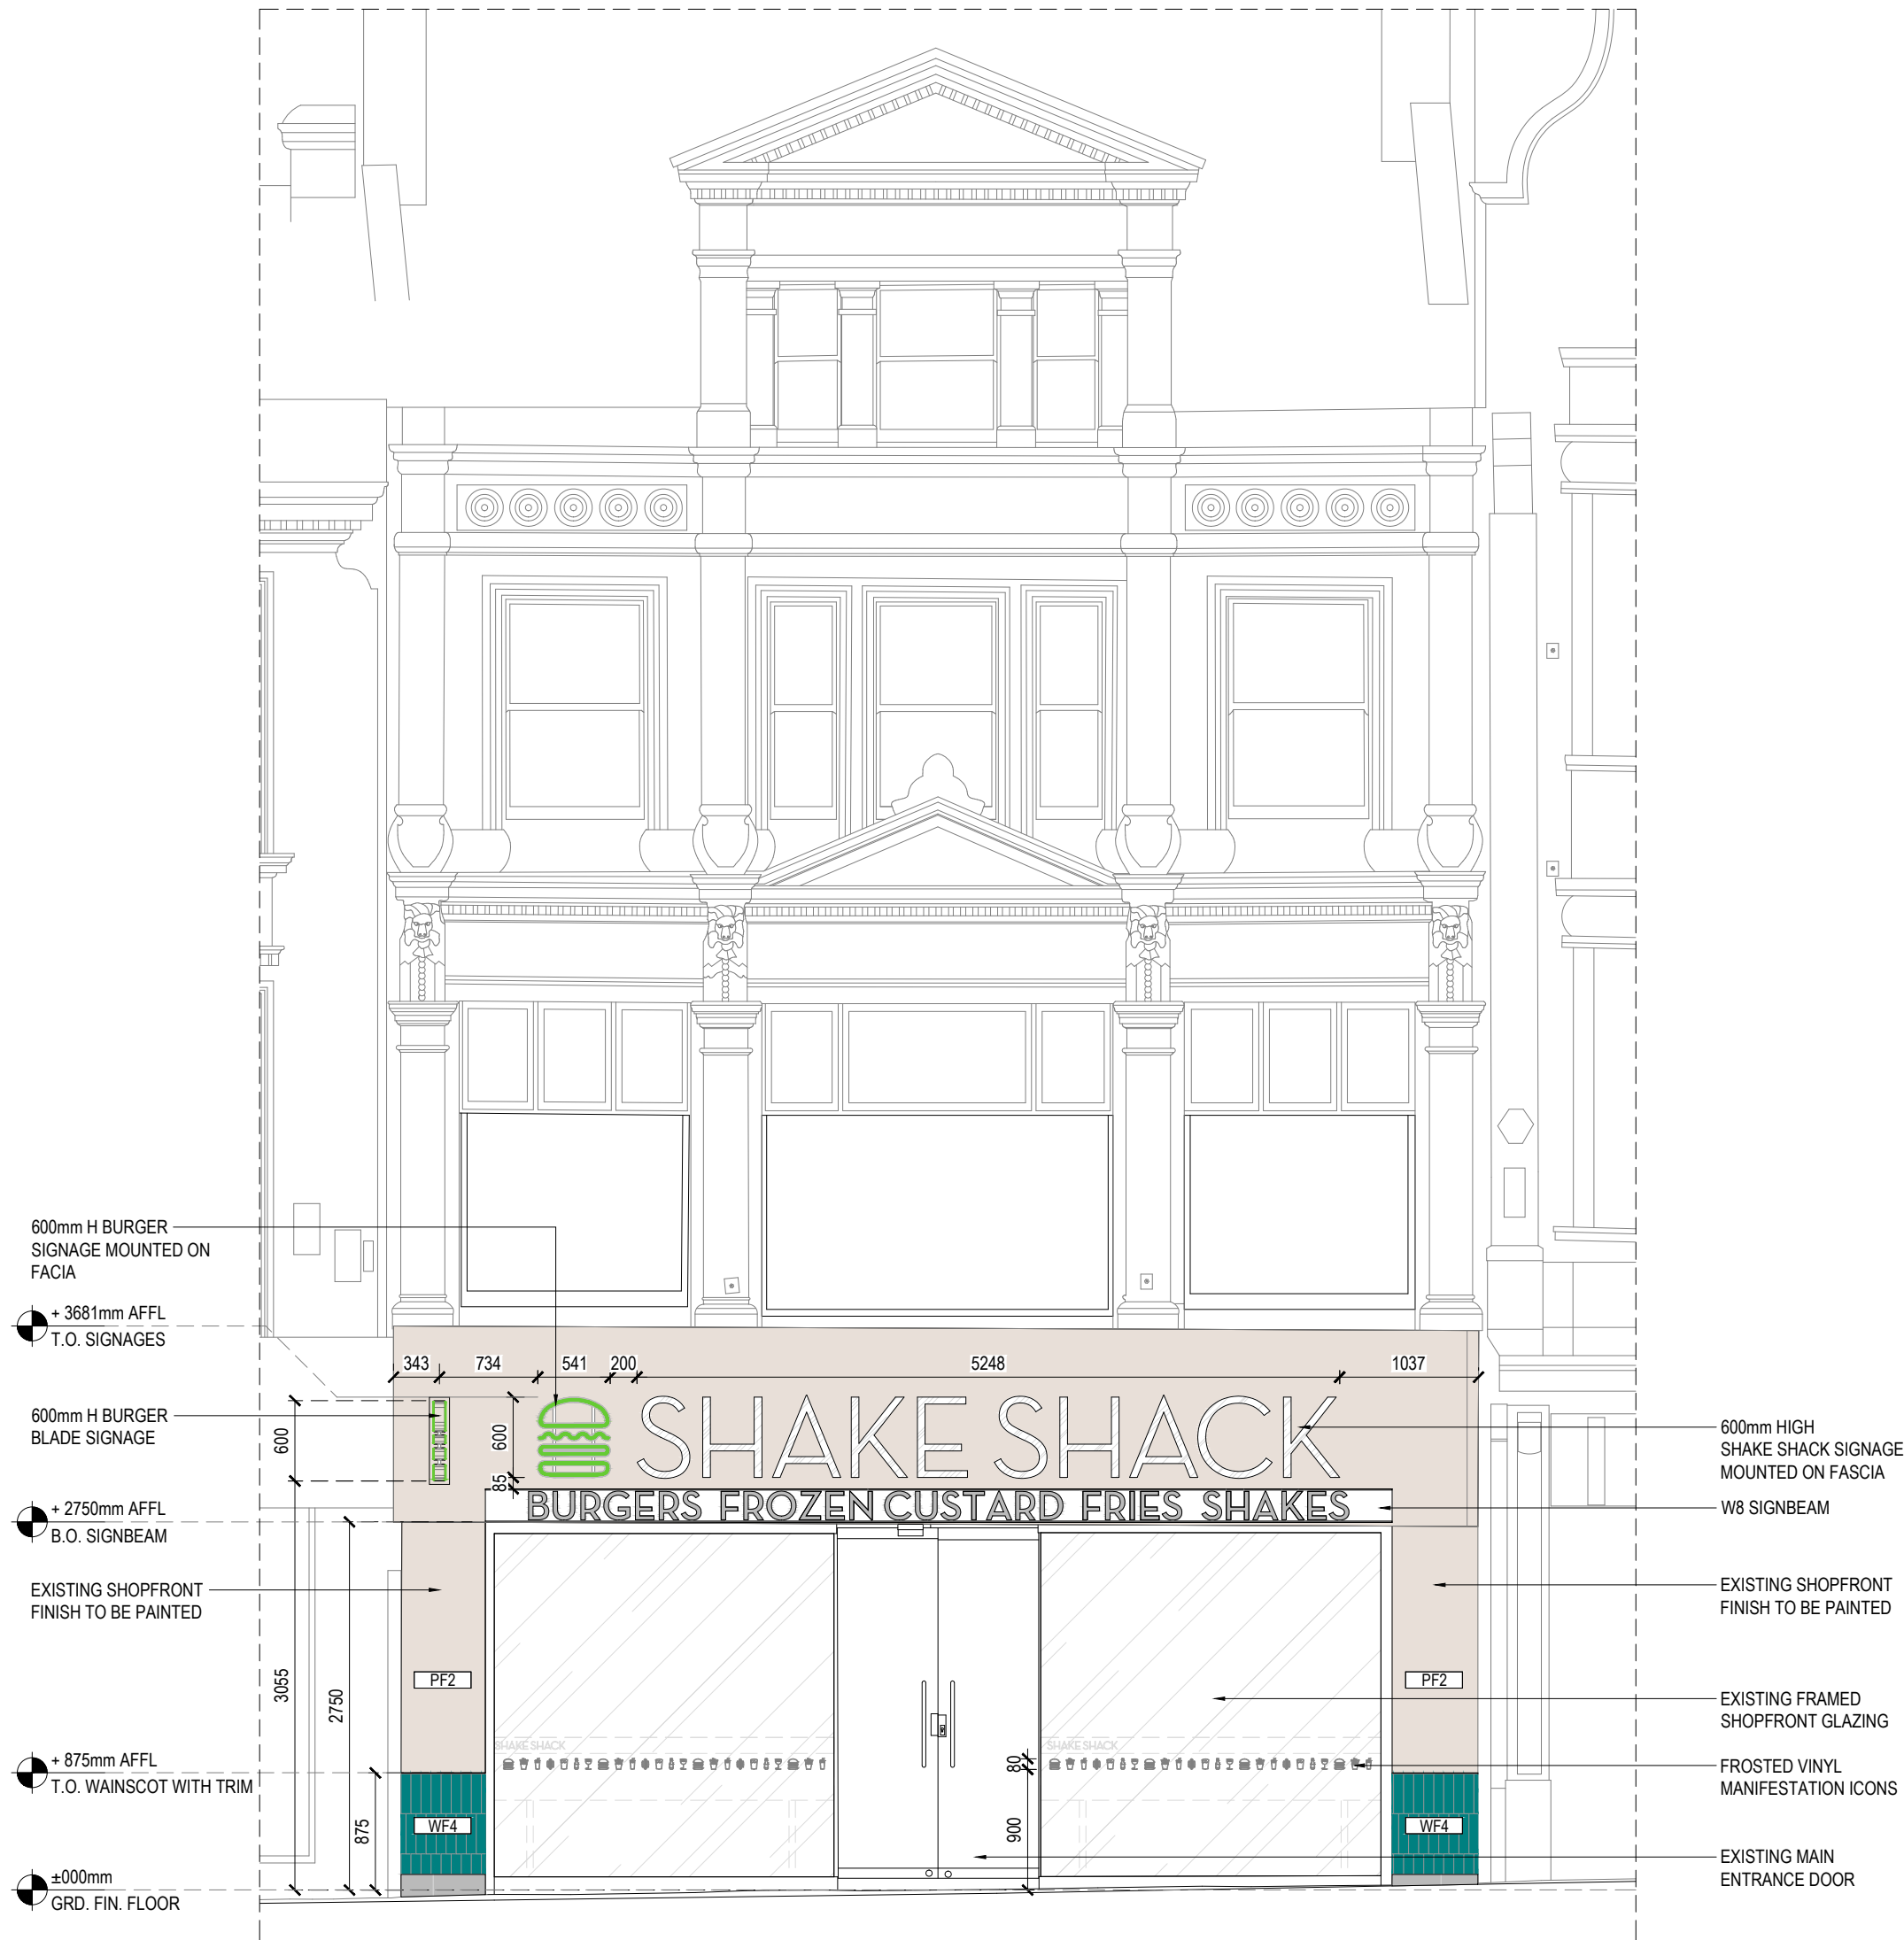

1 STOREFRONT ELEVATION
061 SCALE 1:50

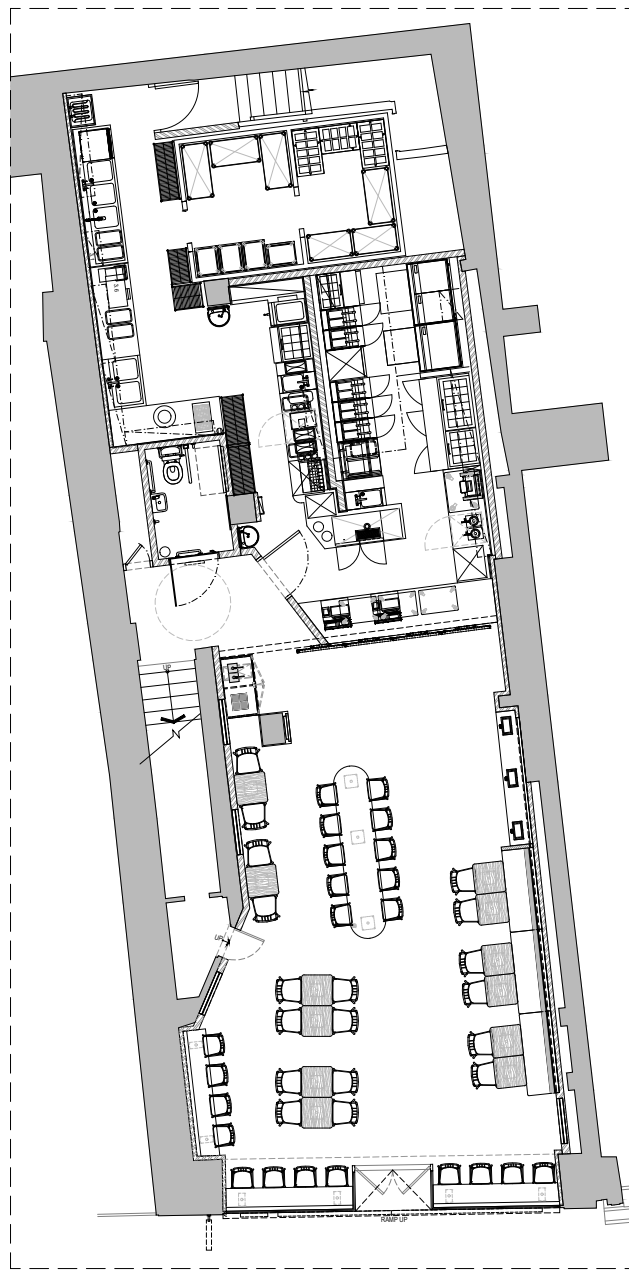

GROUND FLOOR KEYPLAN
061 SCALE N.T.S

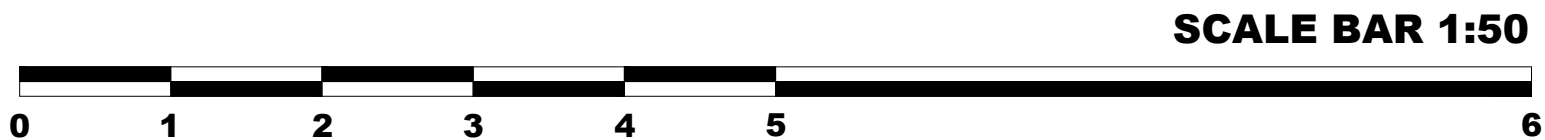

SCHEDULE OF FINISHES	
FLOORING	
FF1	KARNDJEN CERAMIC TILES SPECS: TBC
FF2	BOH FLOORING ALTRO BY: MIC
FF3	COLD ROOM FLOORING REINFORCED MARINE PLY WITH METAL CHECKBOARD
WALL BASE	
BA1	150mm x 600mm COLLECTION URBAN 8mm GRIP+ URBAN DOVE - NATURAL FINISH GROUT: MAPEI 115 CEMENT GREY BY: CASA CERAMICA
BA2	150mm HIGH SKIRTING TO MATCH 'FF2'
WAINSCOT / WALL FINISH	
WF1	FOH SOFFIT 320100 BOX PROFILE SHEETING 0.7 THICK POLYESTER PAINT COATED ROOF SHEET CLADCO 0.7mm BOX PROFILE ROOFING SHEETS W/ A 25-MICRON THICK
WF2	STAINLESS STEEL WALL FLASHING PANEL 18 GAUGE, TYPE 304 STAINLESS STEEL
WF3	WHITEROCK PANEL 1220 x 2500 x 2.5mm
WF4	TEAL TILE 7.5cm X 30cm PERSPECTIVE COLOR: TEAL MATT PLACEMENT: VERTICAL OFFSET BOND
WF5	PALE STEEL INDUSTRIAL LAMINATE 6010 (BM) BY: CEAVES
WF6	GREY TINTED MIRROR
WF7	TEAL LAMINATE - SPECS TBC
WF8	ARTWORK FINAL DESIGN TBC BY: SHAKE SHACK
WF9	CISTERN WALL PDQ PANEL AND FRAME COLOUR: STONE BY: TBS AMWELL
CEILING	
CF1	2x2" WHITE 15/16 LAY IN GRID CEILING TILE
CF2	GYPSUM BOARD CEILING PAINTED 'PF1'
CF3	GYPSUM BOARD CEILING PAINTED 'PF3'
PAINT	
PF1	NCS 0500-N SUBTLE IVORY 3 - DULUX EASY CARE DULUX: 50YY 83057 (BOH ONLY)
PF2	LIGHT BEIGE (WALLS)
PF3	DARK BEIGE (CEILING)
MISCELLANEOUS	
F1	TEAL LEATHER ADVANTAGE 7 TEAL 337ADV2/151 BY: PANAZ

GENERAL NOTES

This drawing is the property of zebra Projects Ltd and is not to be copied, reproduced, retained or disclosed to any unauthorised person, either wholly, electronically or in part without the written consent of zebra Projects Ltd.

ILLUSTRATED BRIEF

Any drawing prefixed with 'Illustrated brief' in the drawing title block must not in any way be used on site as a construction drawing or used for final detailed costing.

MAINTENANCE NOTES

-	-	-	-
-	-	-	-
-	-	-	-
-	-	-	-
-	-	-	-
-	-	-	-
-	-	-	-
-	-	-	-
B	REVISED SF FINISHES	JD	2025-04-15
A	FIRST ISSUE	RJ	2024-04-23
REVISION		INIT	DATE
W:\DESIGN\BRANDS\SHAKE SHACK\NEW BUILT\SS UK\38277 - SS 122 BROAD STREET READING, UK\CURRENT			
CAD REFERENCE			

DIVERSE DINING

CLIENT

SHAKE SHACK
121-122 BROAD STREET,
READING, UK

PROJECT TITLE

STOREFRONT ELEVATION

DRAWING TITLE	
1:50 @ A1	2025-05-19
SCALE	DATE
38277	RJ
PROJECT NO.	DRAWN BY
061	B
DRAWING NO.	REVISION

zebra
PROJECTS FZE

PO BOX 120789
SAIF
SHARJAH
UAE

Tel: +971 6 557 5229
Fax: +971 6 575 889

Zebra Projects FZE licence No: 02-01-04425