

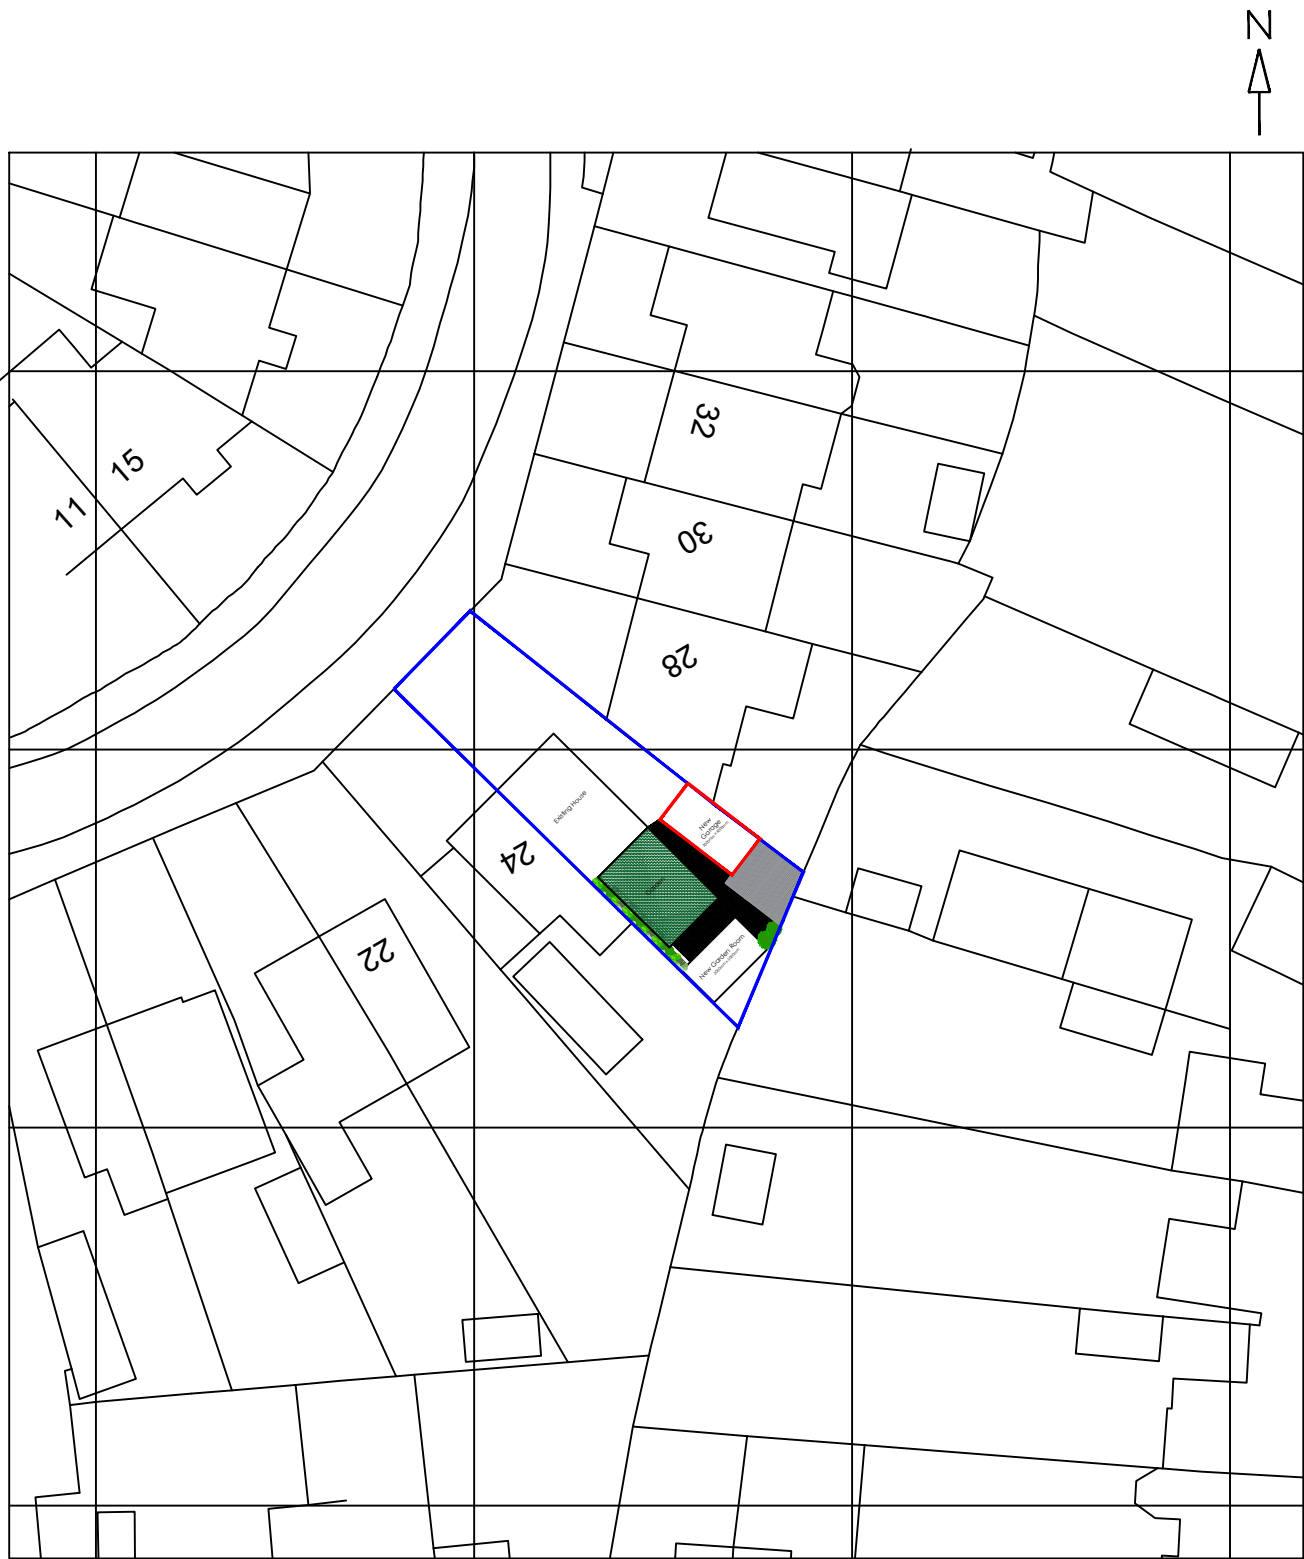
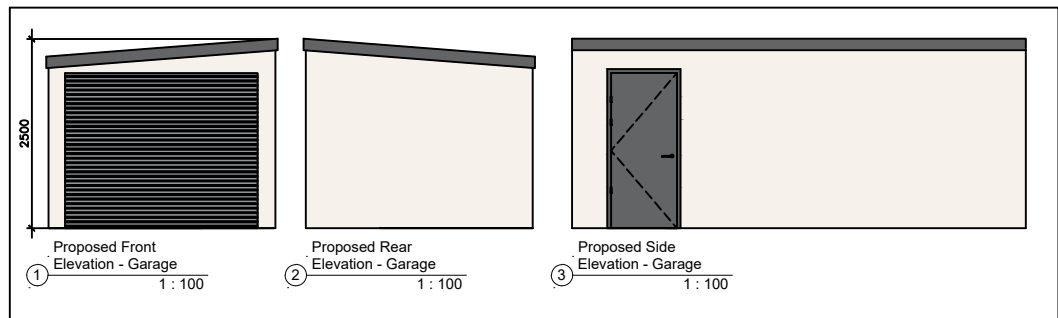


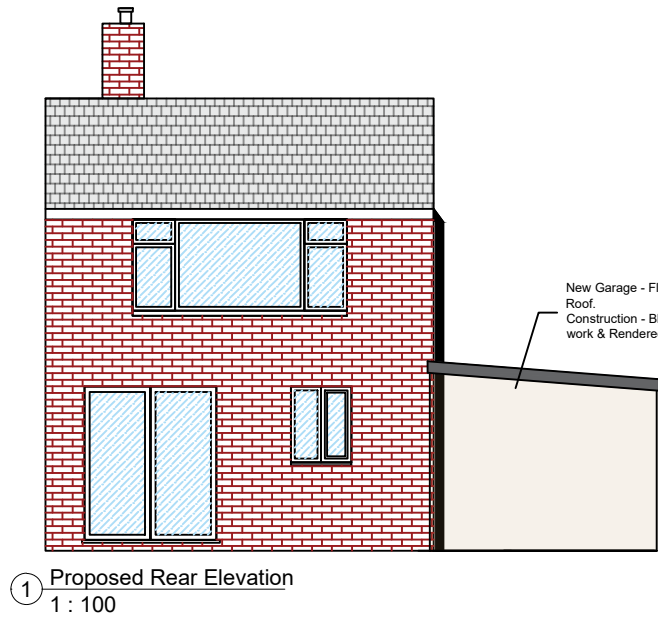

02. Proposed Site Plan
1 : 500

0m 10m 20m 30m 40m
SCALE 1:500 @ A3

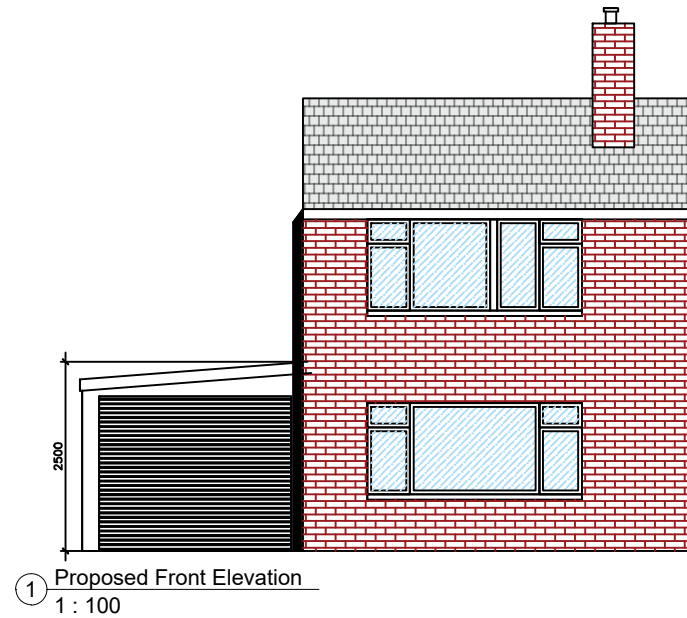

This drawing is copyright of Palette & Space & must not be copied or reproduced in any way without written permission.

Do not scale if in doubt ask.

NOTES:

[add notes]

Rev:	Date:	Issue	Description:
P1	14.01.26	First Issue	

Document Status:

PRELIMINARY

palette
& space
INTERIORS

Client:

26 Vine Crescent,
Reading
RG30 3LU

Project Title:

Planning Drawings

Document Title:

Proposed Site Plan & Elevations

Drawn:	SM	Checked:	PT
Scale:	1:1250/500@A3	Date:	14.01.26
Document Number:			
JOB NUMBER	DWG TYPE	NUMBER	REVISION
2587	- PL	- 0003	P1