
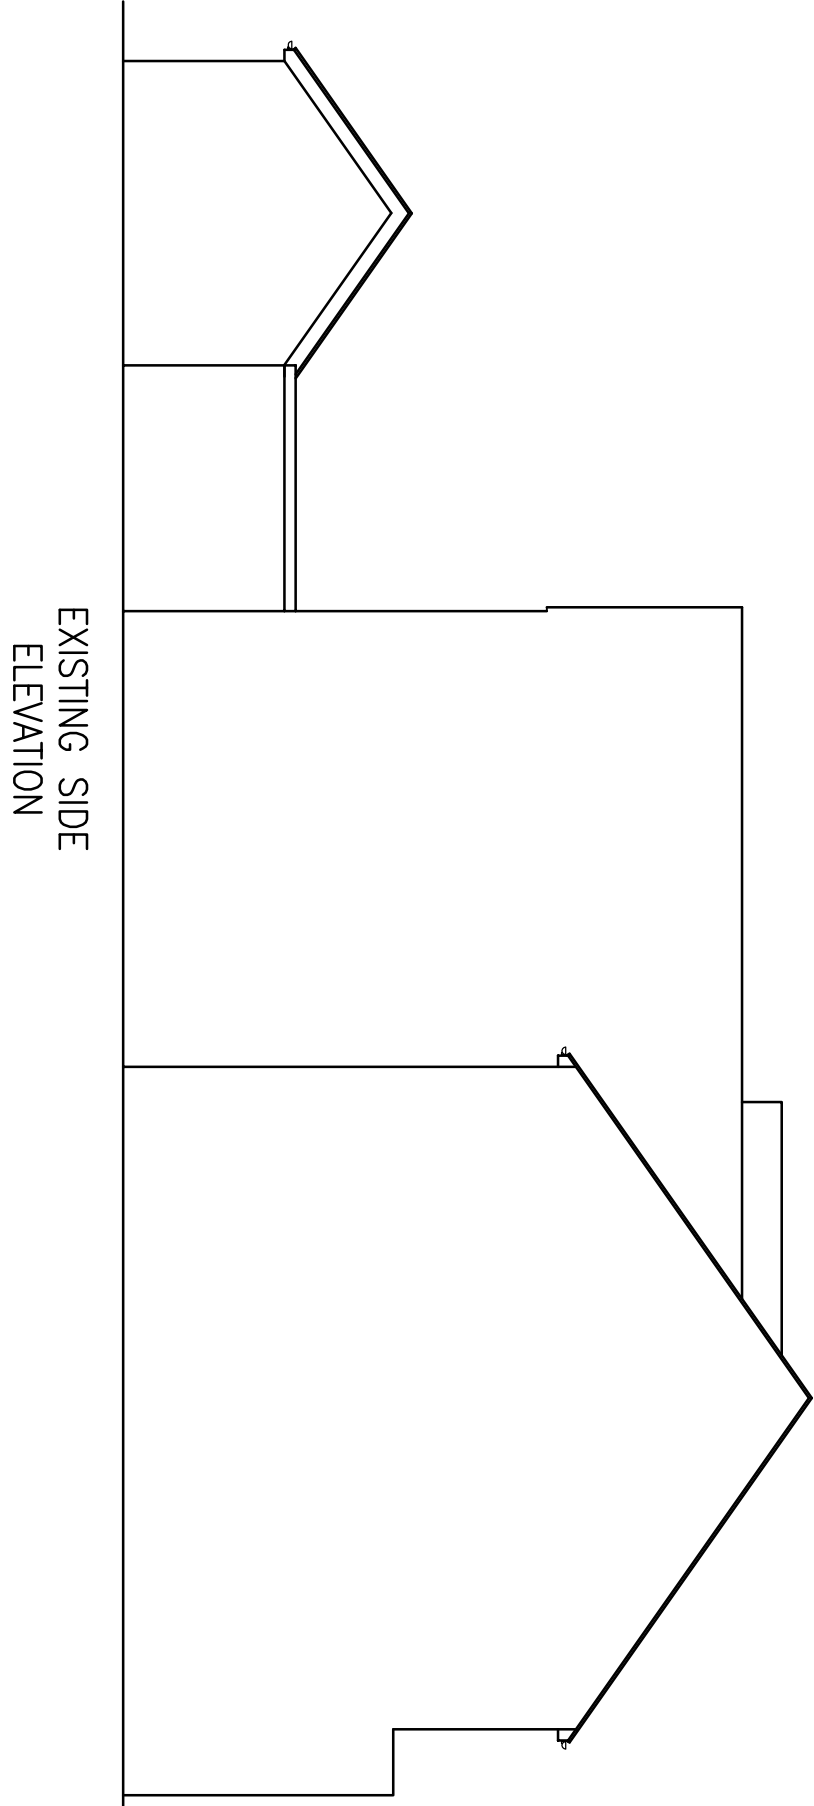
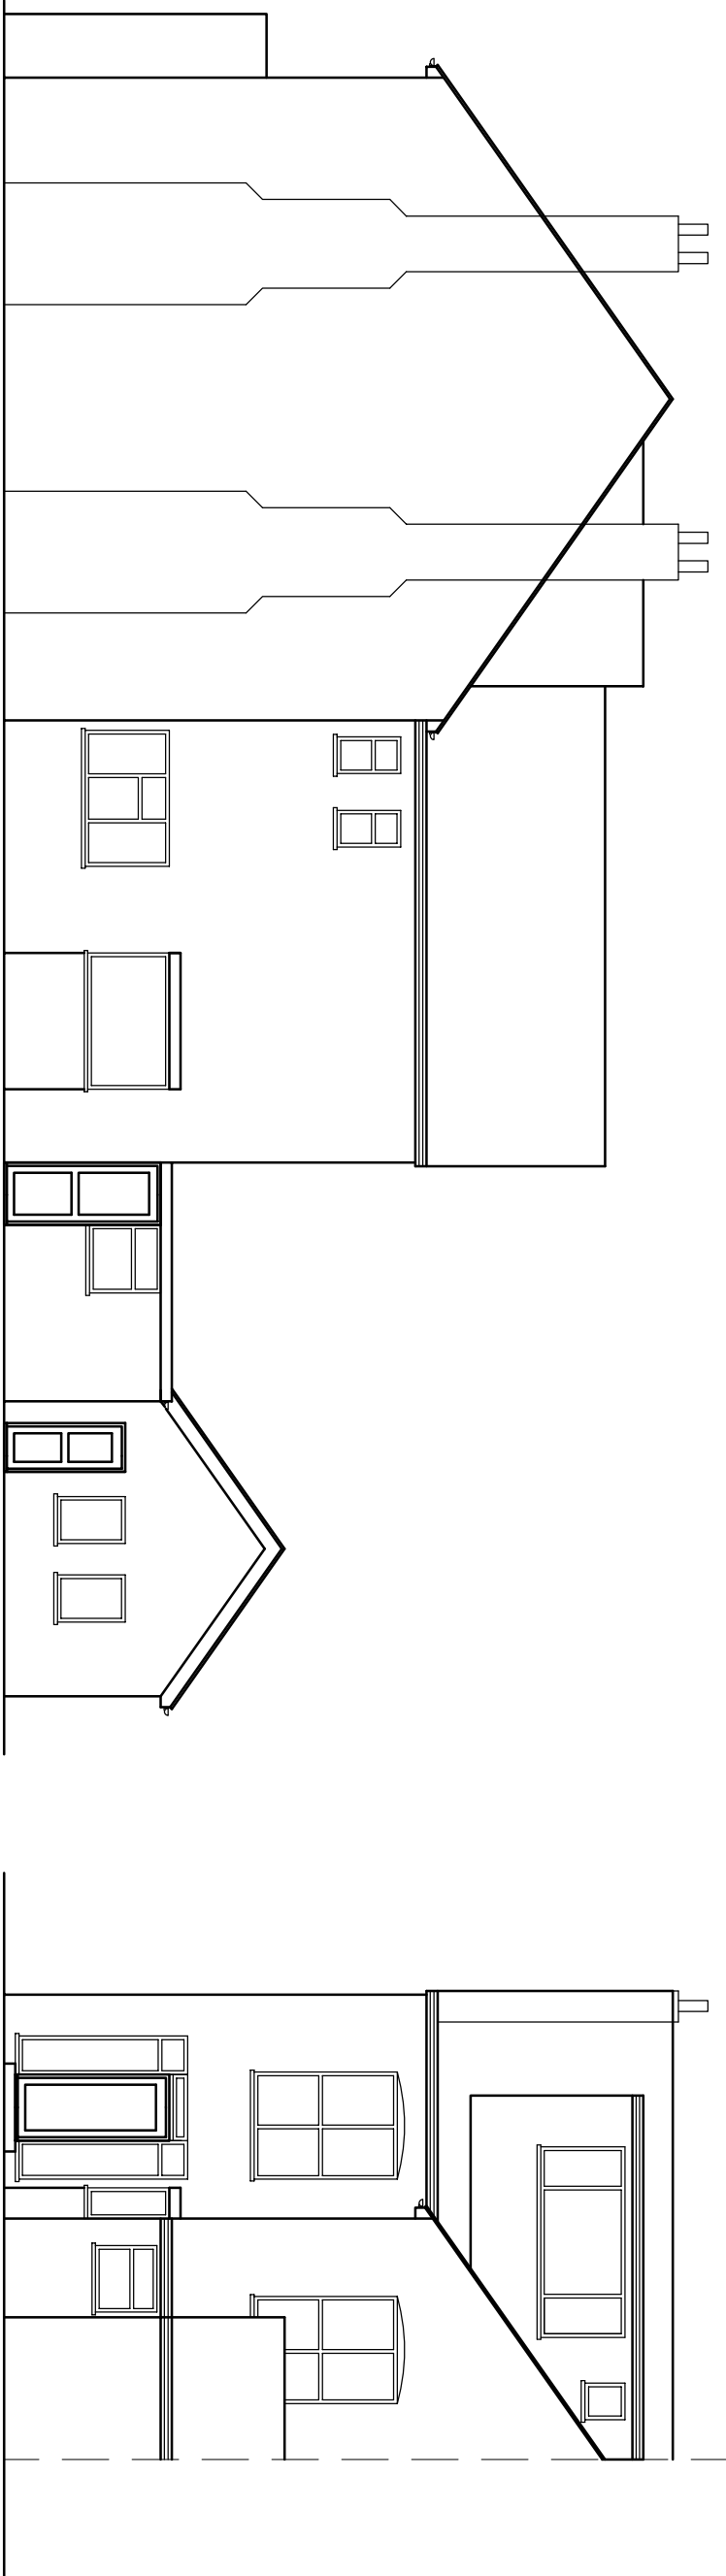


NOTES

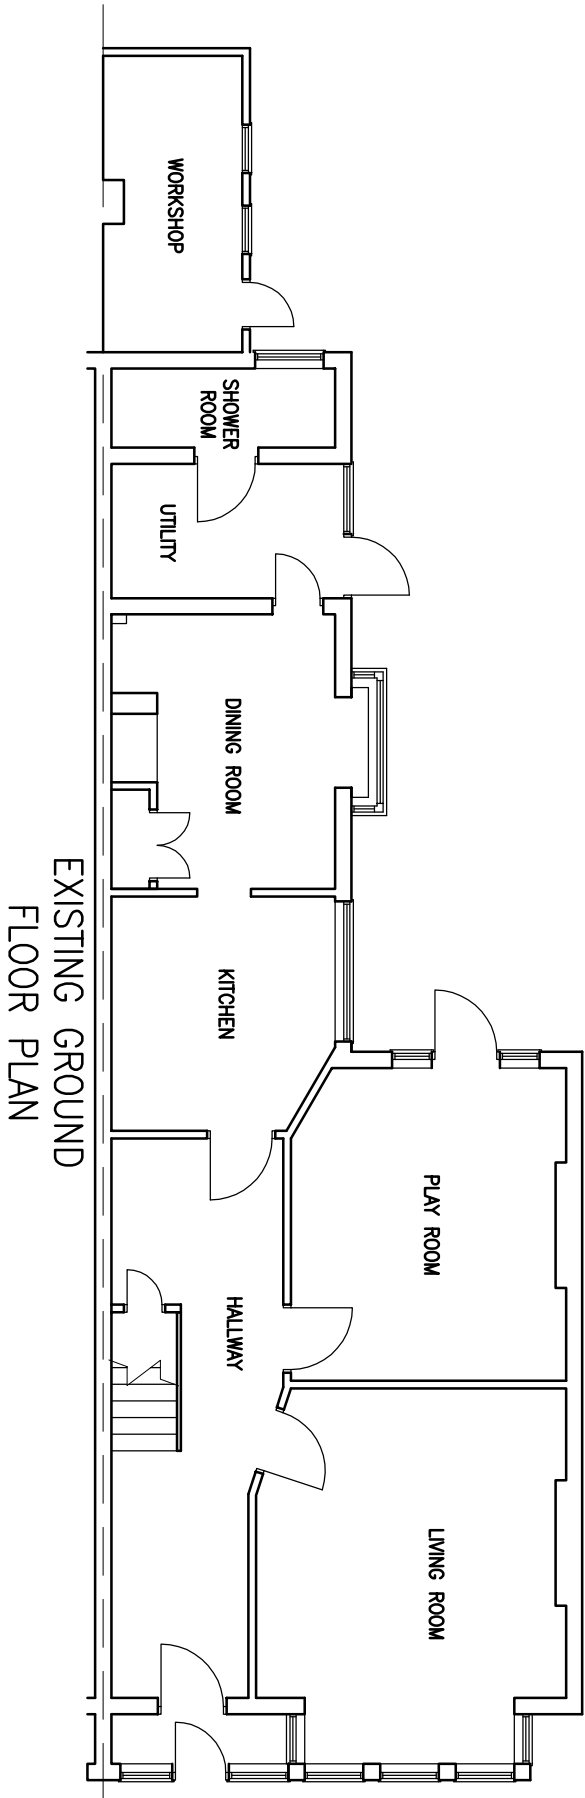

A	-				
Rev	Date	Amendment			
PROJECT					
14 MATLOCK ROAD					
CAVERSHAM					
RG4 7BS					
TITLE					
EXISTING GROUND FLOOR PLAN AND ELEVATIONS					
RRS Designs					
Architectural & Planning Services					
Mobile- 07964326643					
Email- amar@rrsdesigns.co.uk					
Website- www.rrsdesigns.co.uk					
DRAWN	AS	SCALE @ A2			
DATE	NOV 25	1:100			
DRAWING NO.		REV.			
AS02725-01		A	B	C	