


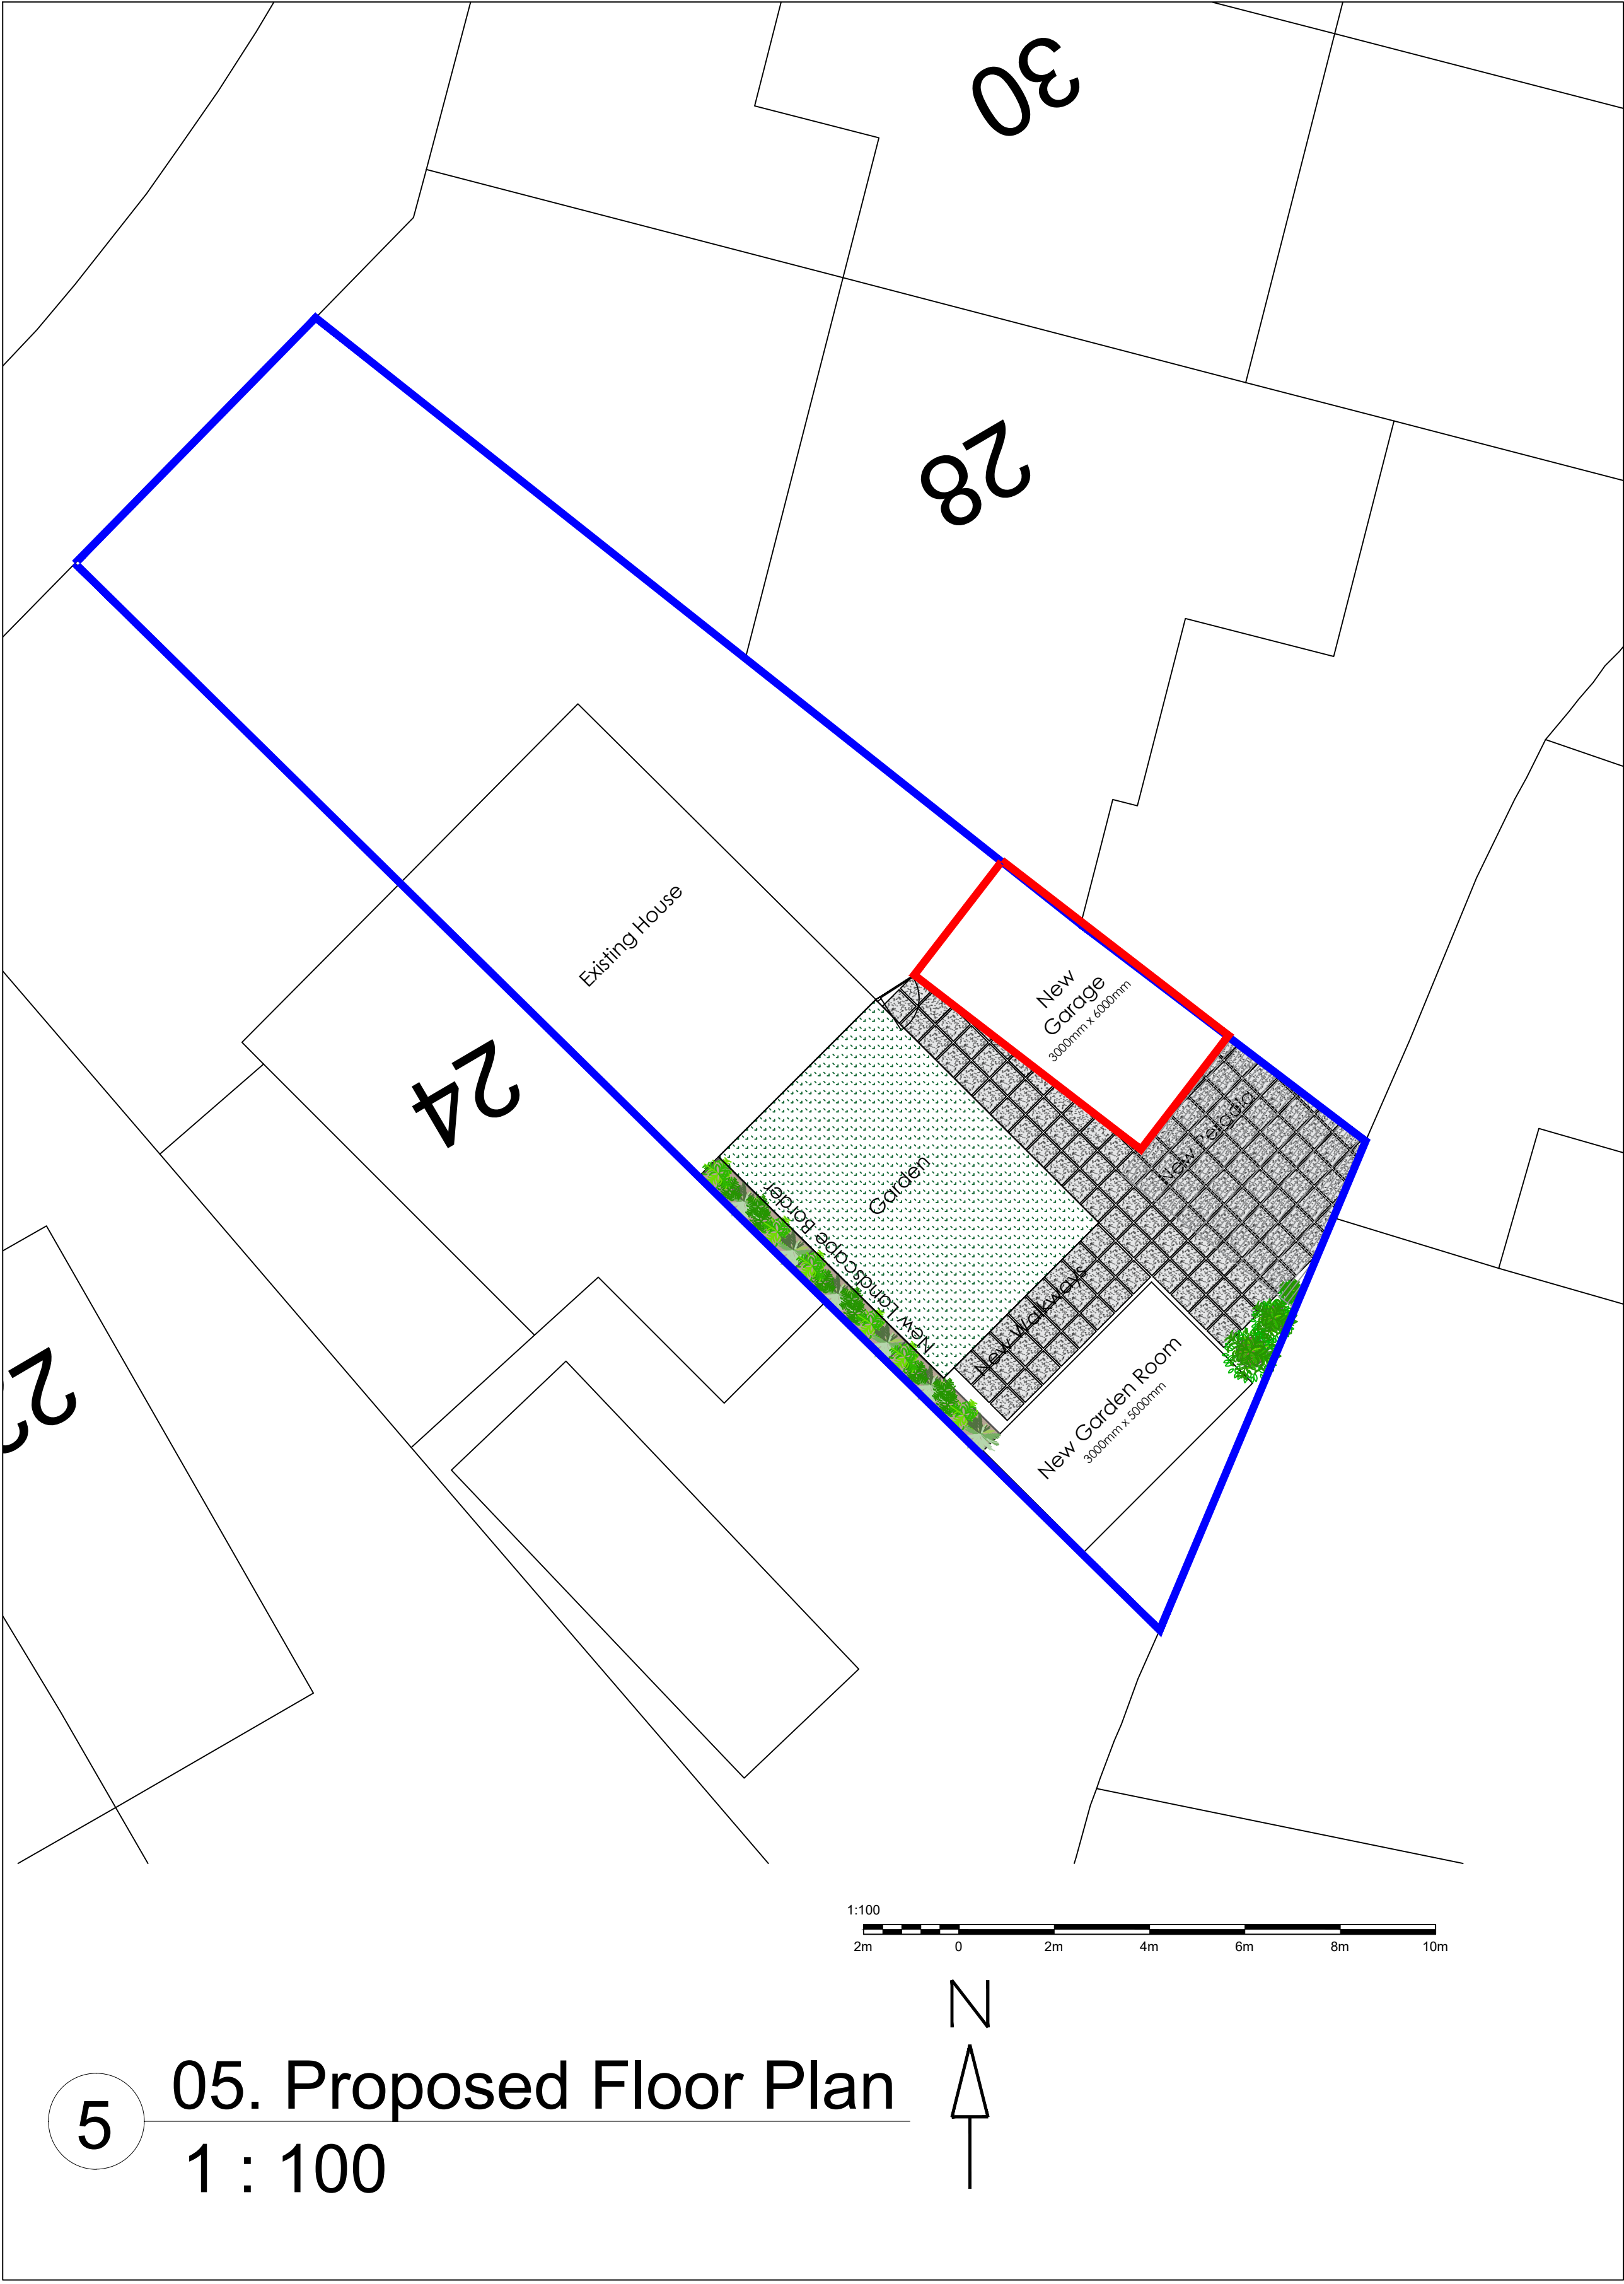

This drawing is copyright of Palette & Space & must not be copied or reproduced in any way without written permission.

Do not scale if in doubt ask.

NOTES:
[add notes]

Rev:	Date:	Drawn By:	Description:
P1	20.01.26		First Issue

Document Status:

PRELIMINARY

palette & space
INTERIORS

Client:

26 Vine Crescent,
Reading
RG30 3LU

Project Title:

Planning Drawings

Document Title:

Existing & Proposed Floor Plans

Drawn:	SM	Checked:	PT
Scale:	1:100 @ A1	Date:	20.01.26

Document Number:

JOB NUMBER	DWG TYPE	NUMBER	REVISION
2587	- FLP -	0002	P1