



Notes:

- This drawing is protected by copyright.
- Do not scale from drawing.


Key:

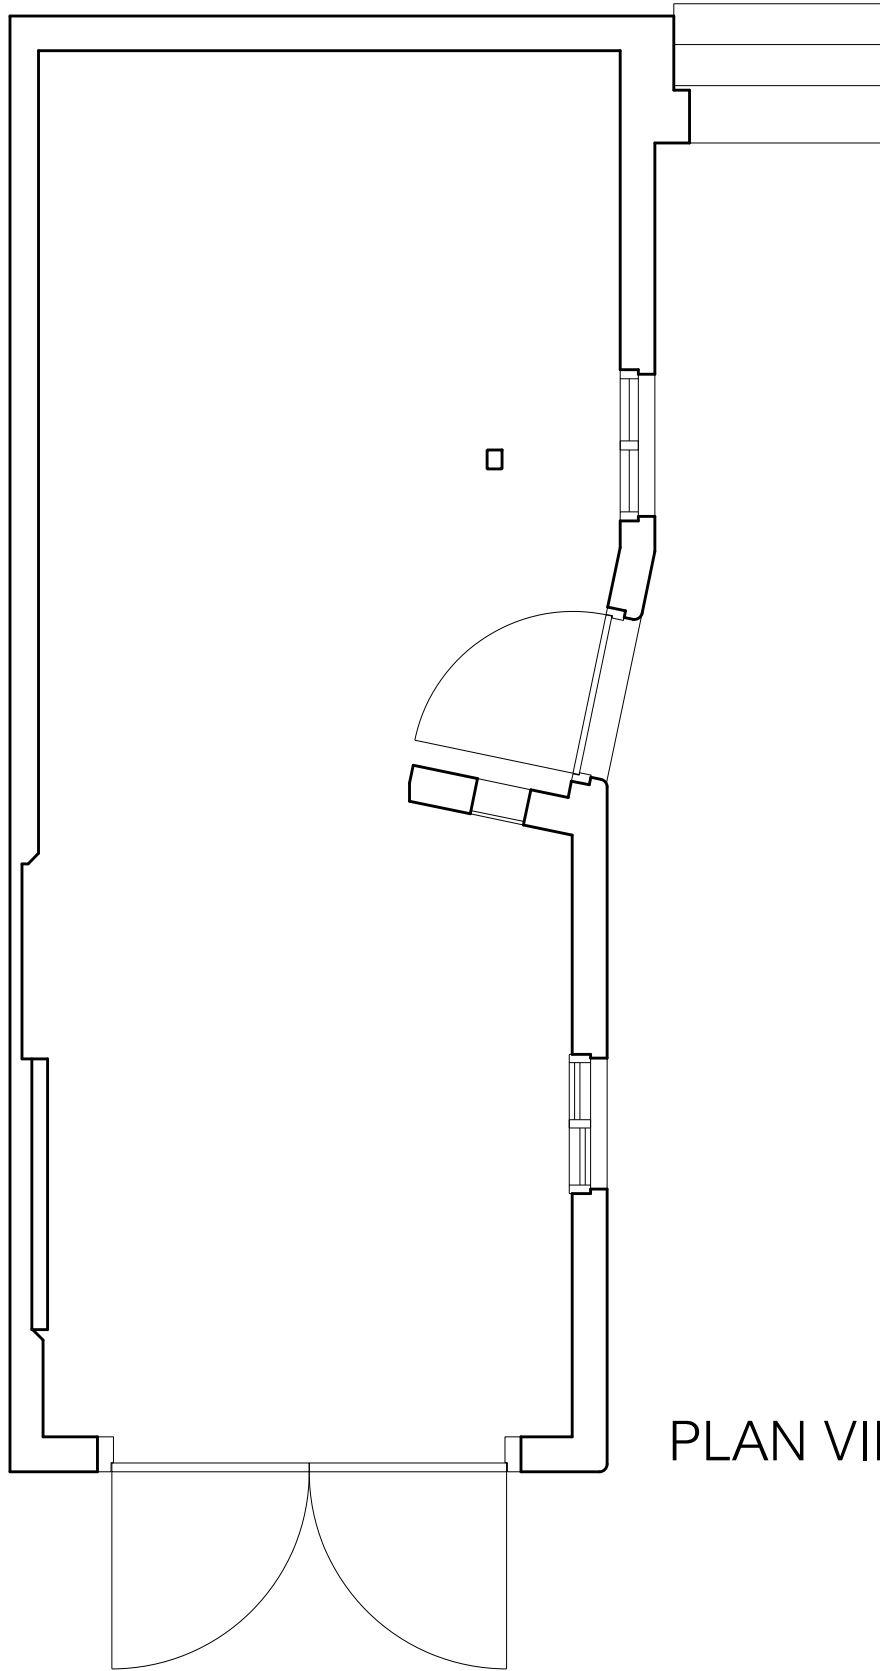


PLAN VIEW

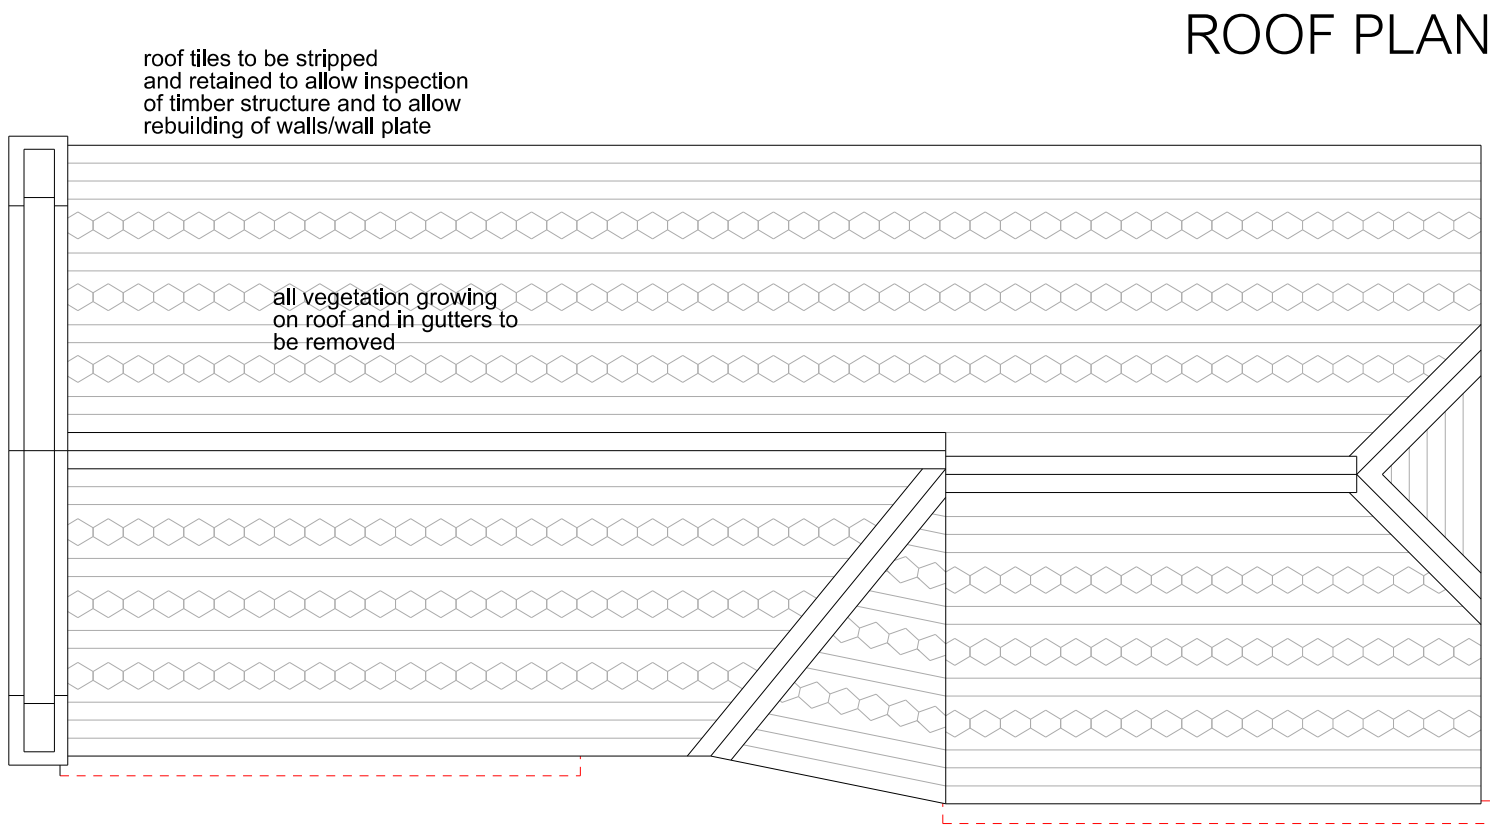


ROOF PLAN

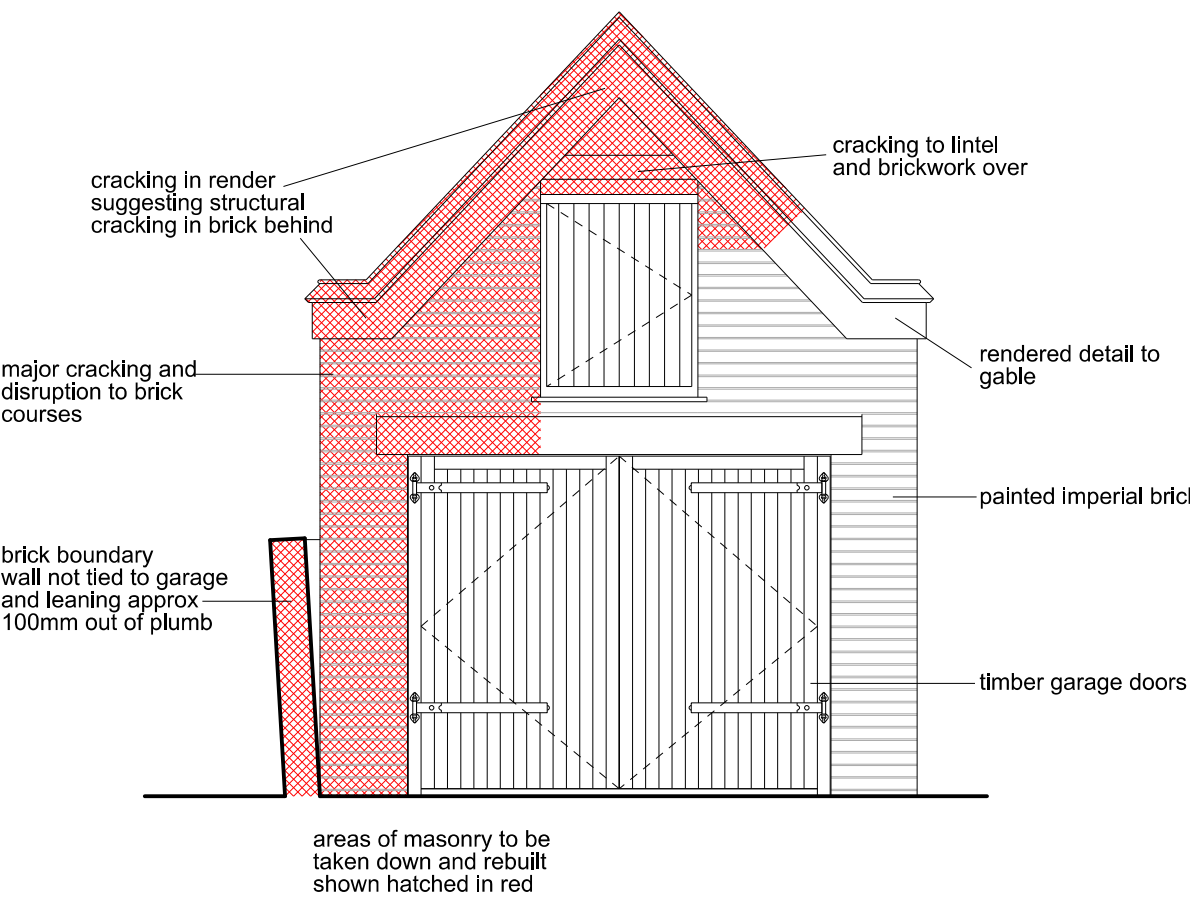


FRONT ELEVATION (WEST)

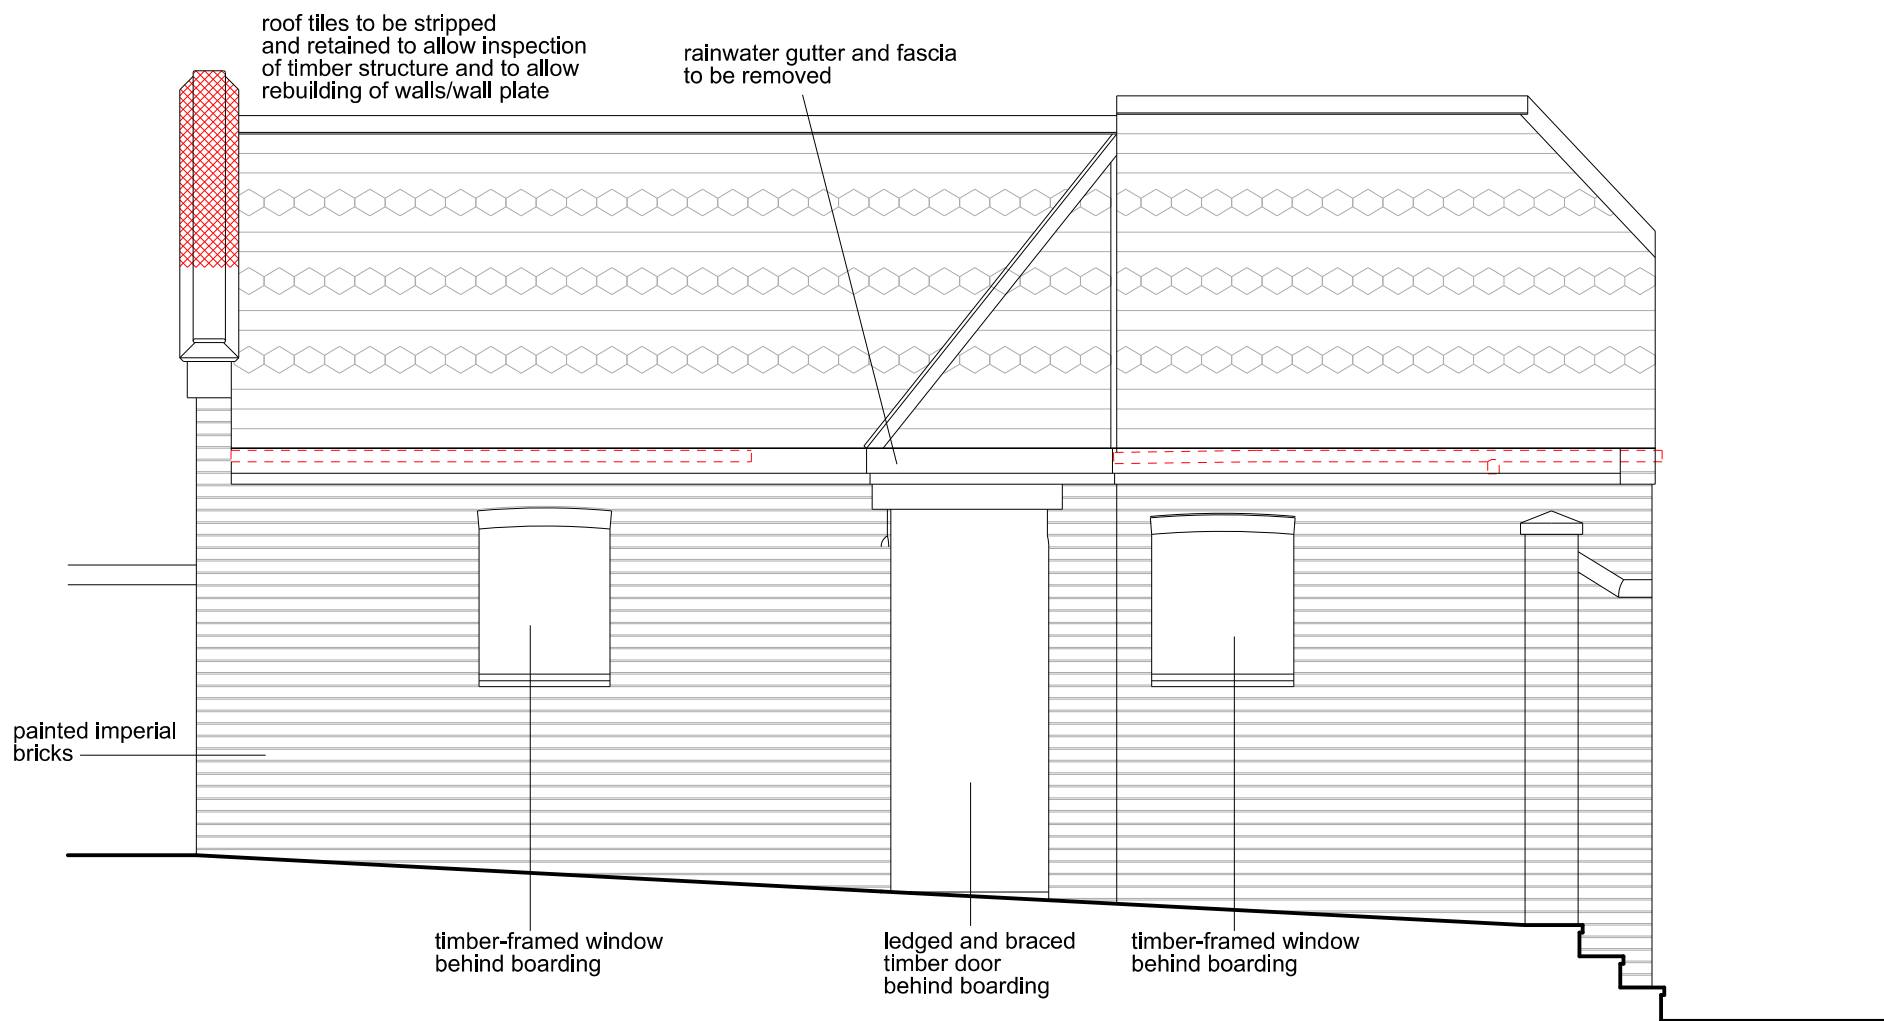


SIDE ELEVATION (SOUTH)

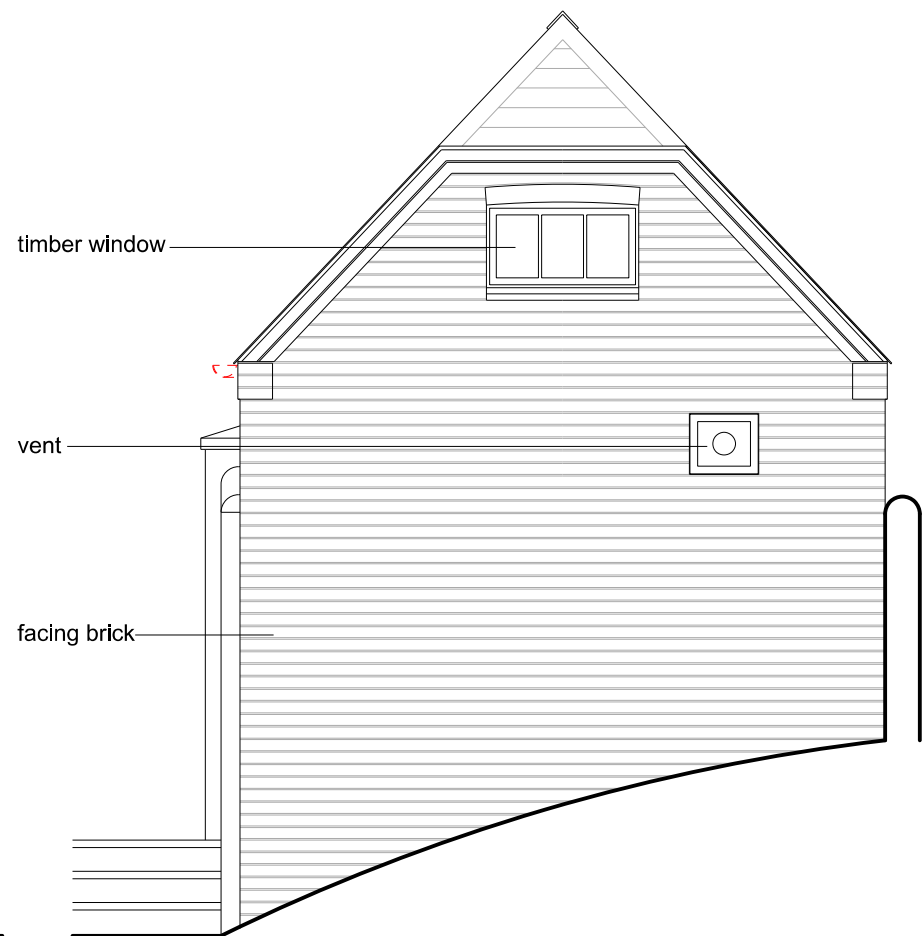

REAR ELEVATION (EAST)

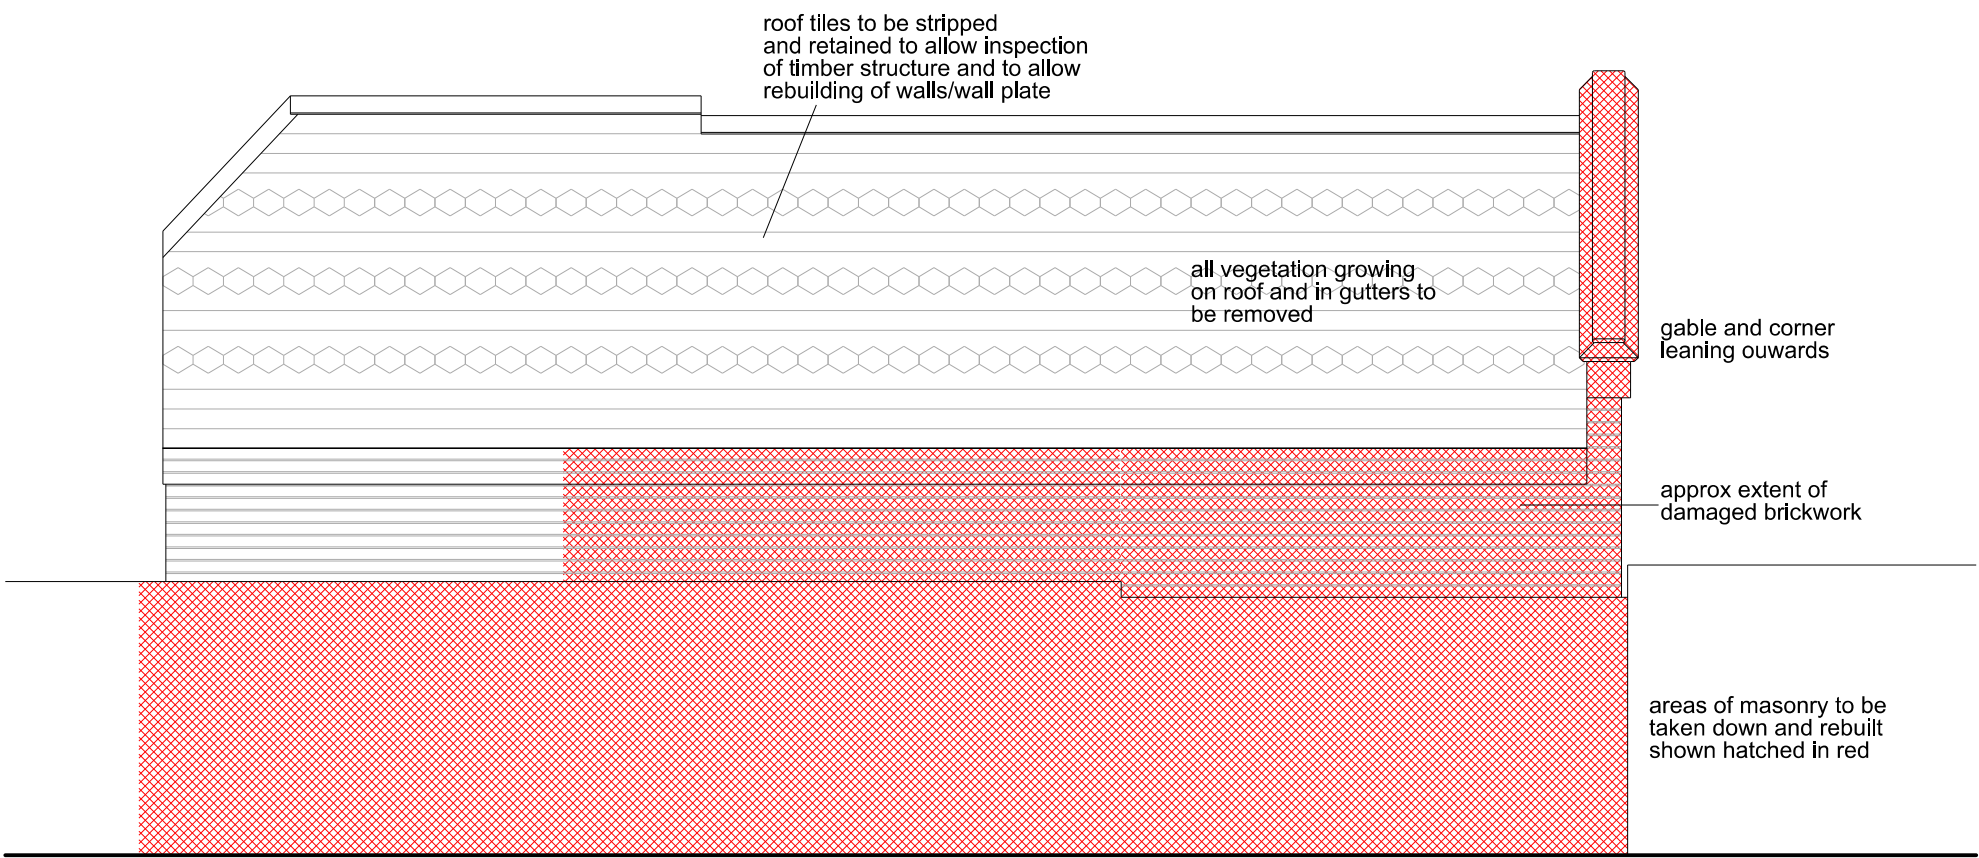

SIDE ELEVATION (NORTH)

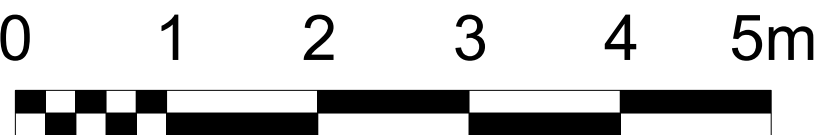

scale bar added	mb	21/1/26	P02
revision	by	date	index

Royal Berkshire Hospital
Craven Road Garage

GBS health +

Existing Layout

t: 01865 305 130 • e: info@gsbsarchitects.co.uk • w: www.gbsarchitects.co.uk

scale: 1:50 at A1

date: 18/1/26

dwn/cld: MB

7321-GBS-XX-XX-DR-A-001-P02