




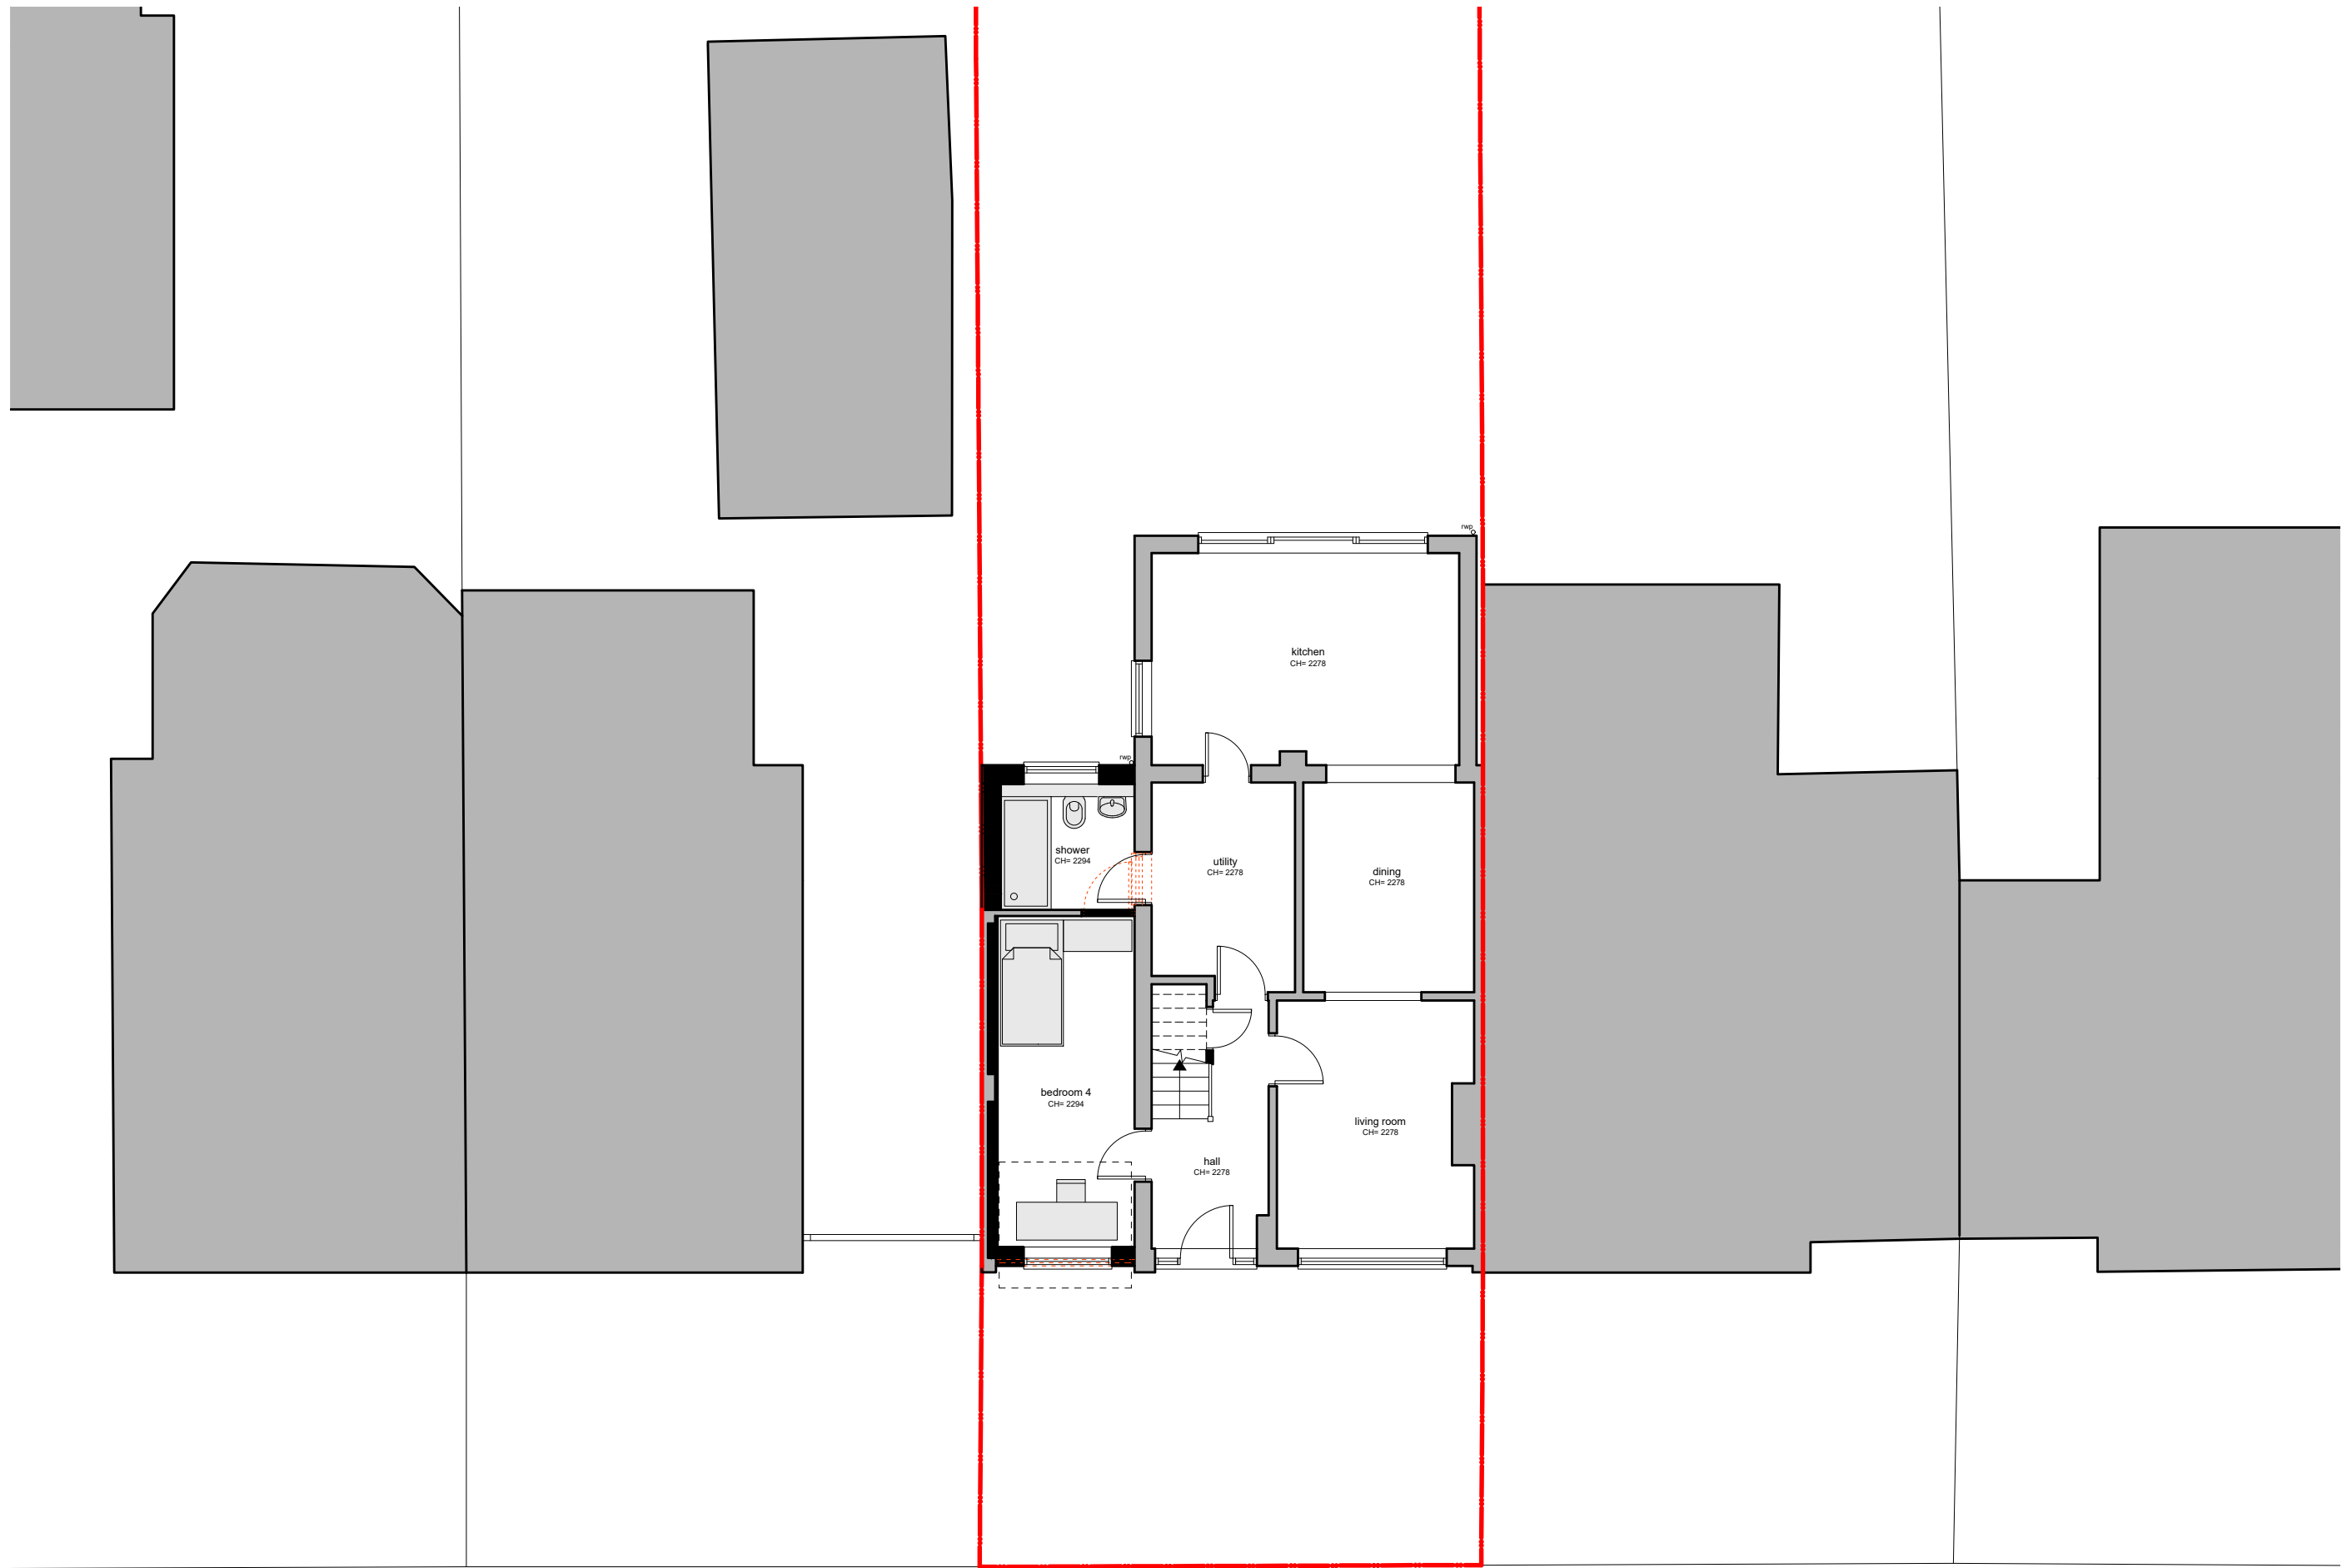


PROPOSED GROUND FLOOR

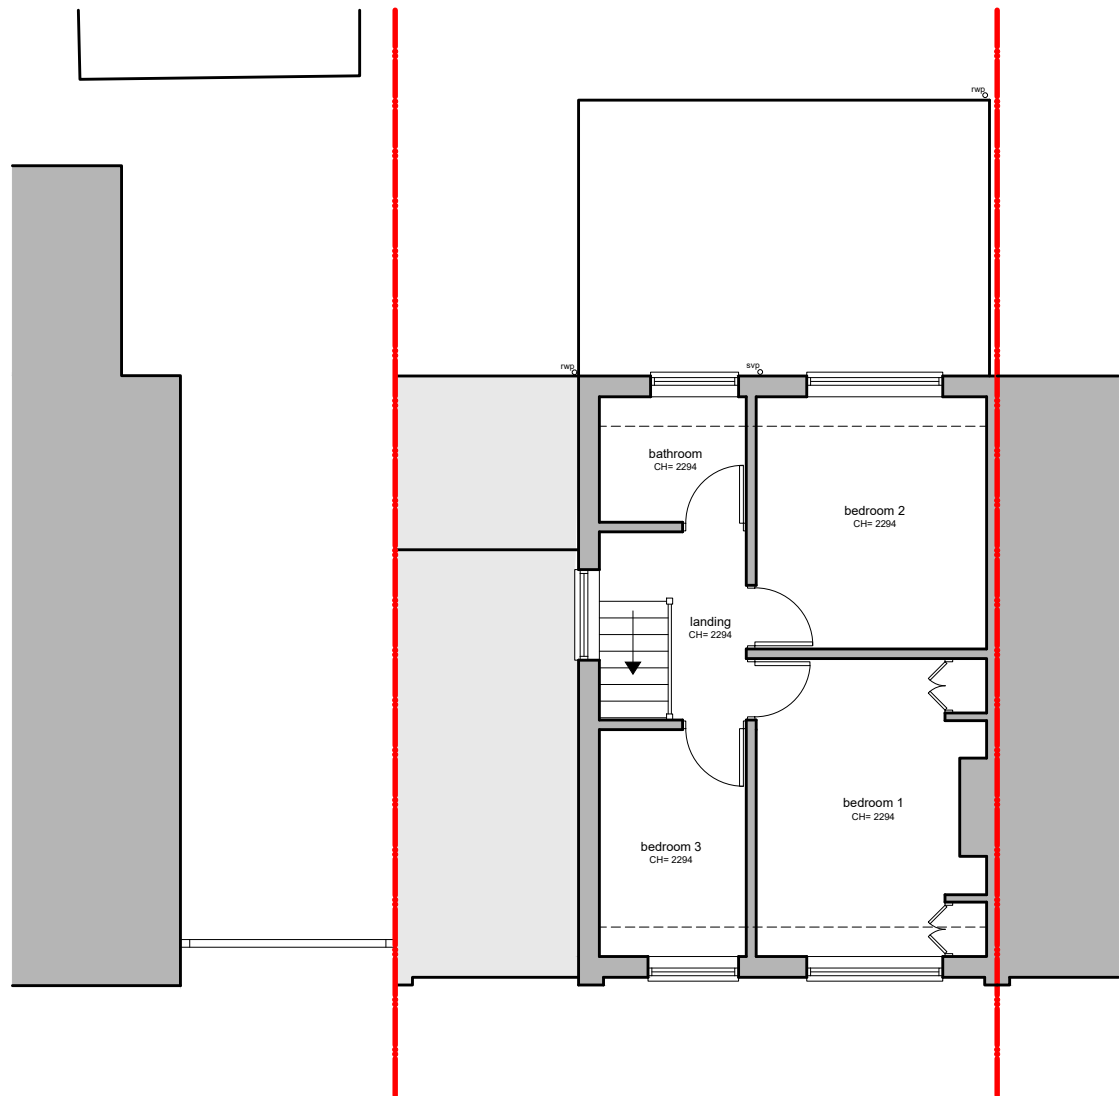


1 PROPOSED FIRST FLOOR PLAN

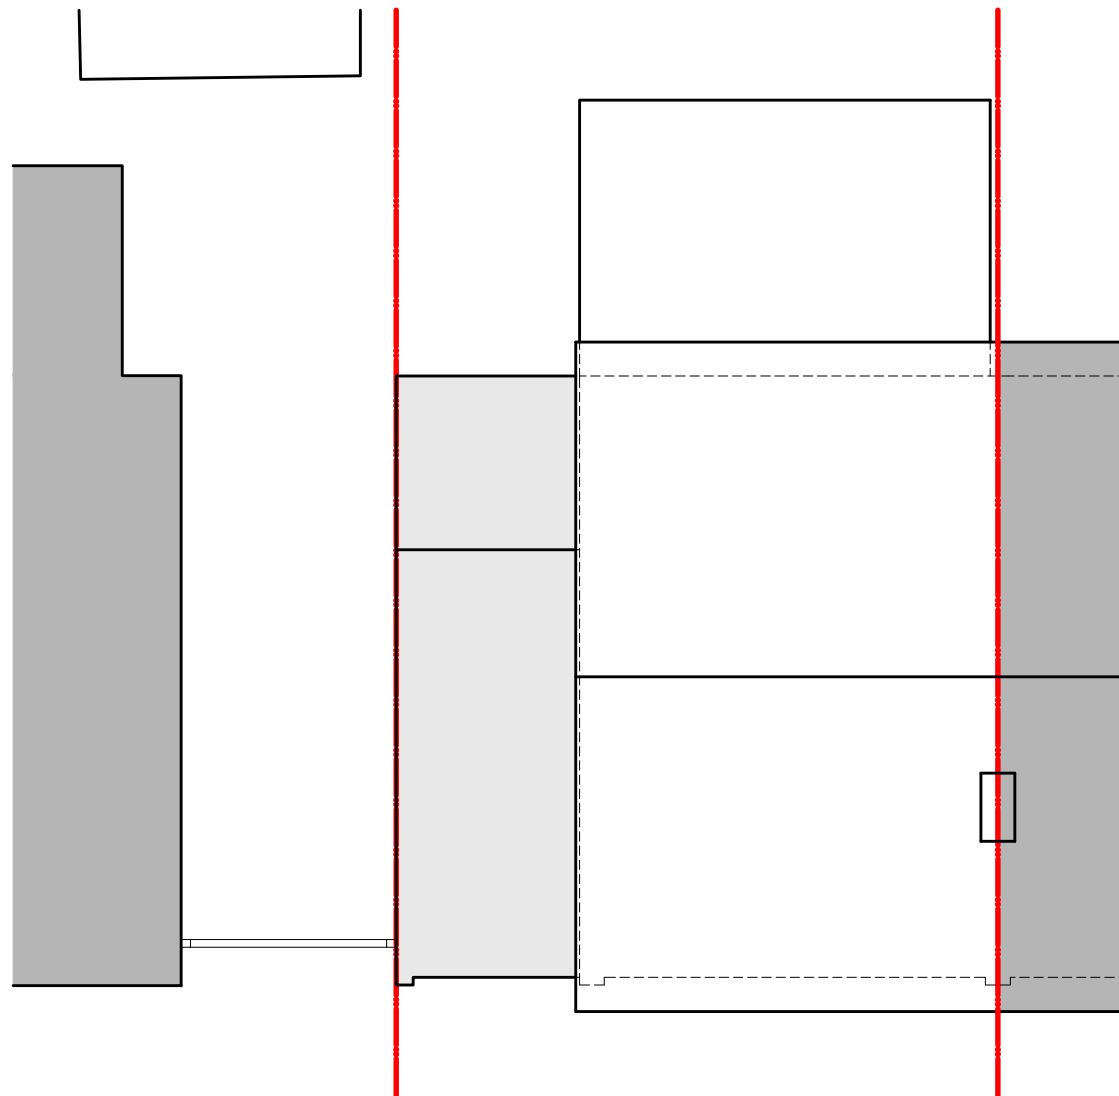


2 PROPOSED ROOF PLAN

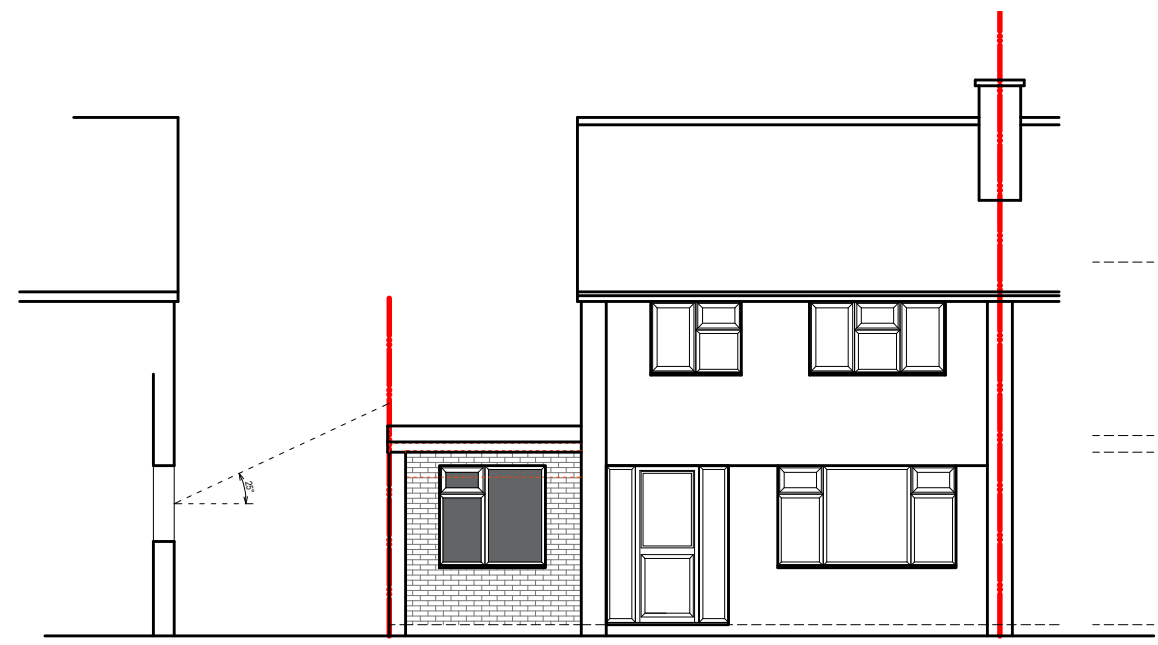


3 PROPOSED FRONT ELEVATION

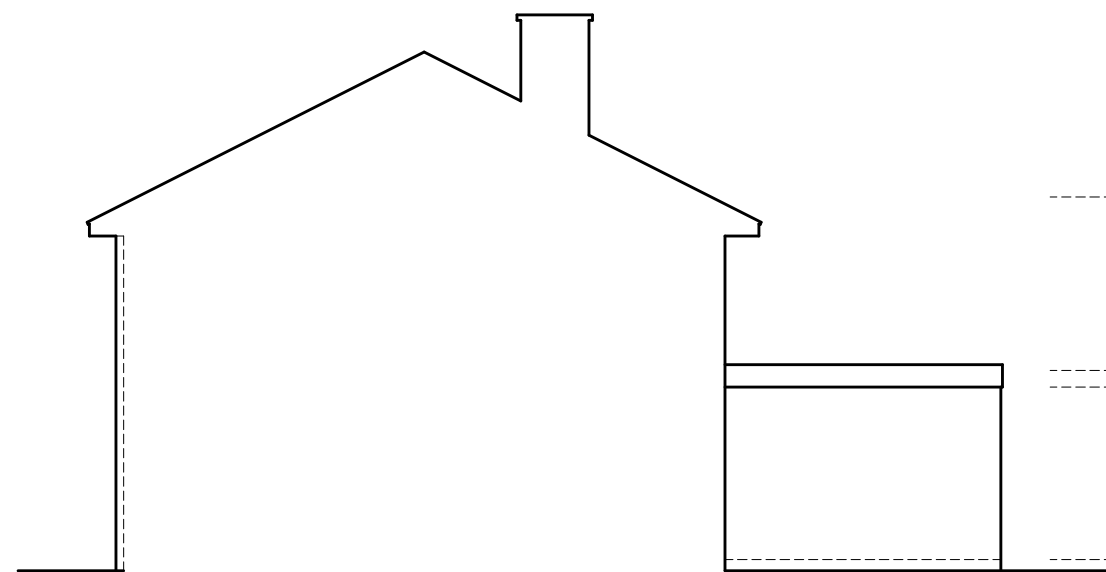

4 PROPOSED SIDE ELEVATION

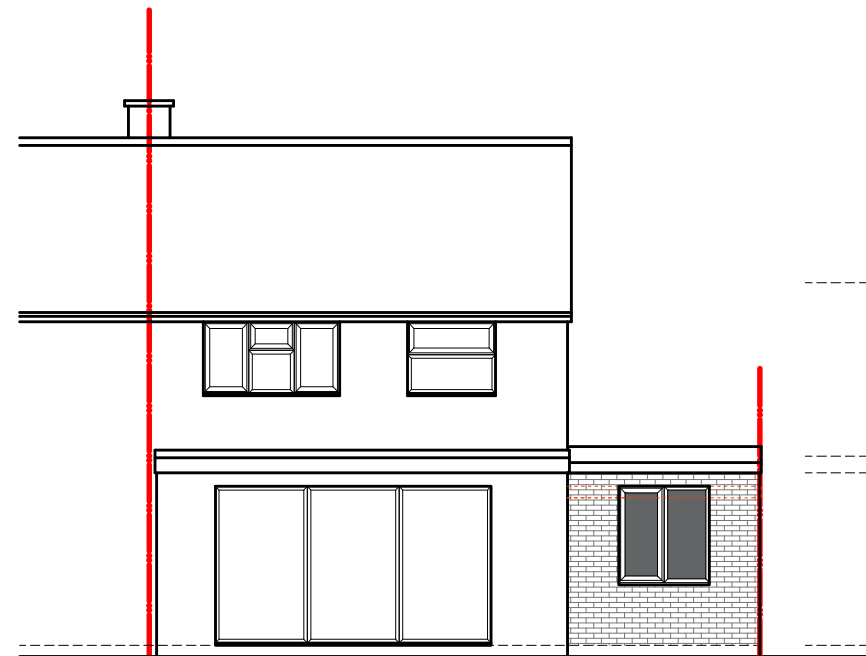

5 PROPOSED REAR ELEVATION

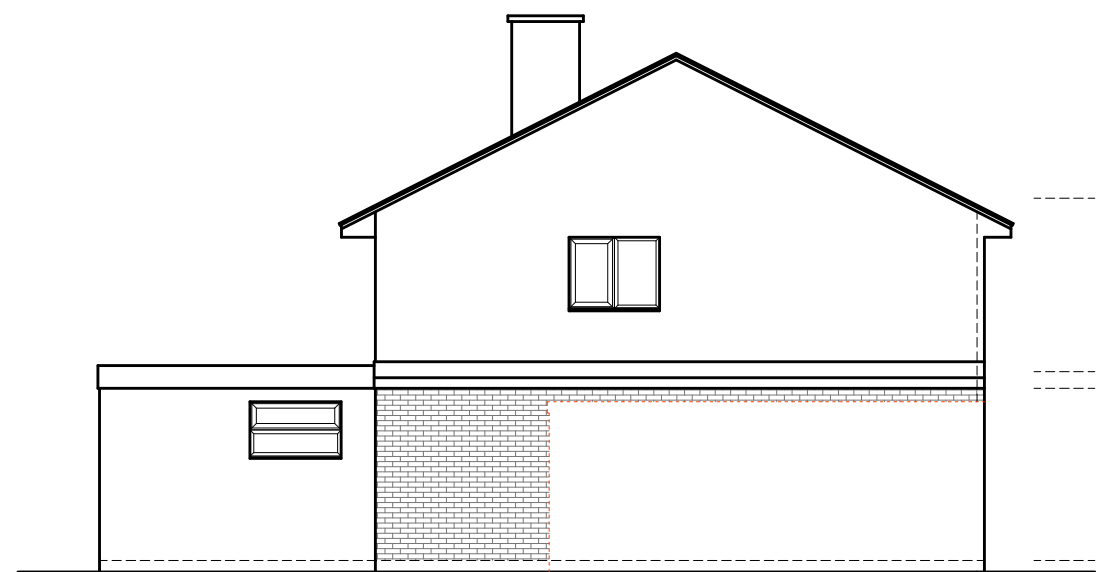


6 PROPOSED SIDE ELEVATION

Status

PLANNING

1. Scalable for planning purposes only. Do not scale of this drawing for construction.
2. All ATRIO ARCHITECTURE LTD drawings to be read in conjunction with written specification and all other consultant drawings.
3. All dimensions to be checked on site.
4. Any errors or omissions to be reported to ATRIO ARCHITECTURE immediately, prior to work being carried out.
5. This information is copyright protected.

 

Key

- existing walls
- proposed walls
- demolitions
- other land in applicant's ownership
- site boundary

No.	Revisions	Date
-----	-----------	------

ATRIO
atrio architecture

Windsor House
Henley-on-Thames
Oxfordshire

t: 07715317658
e: info@atrioarch.co.uk
w: www.atrioarch.co.uk

company no. 16082571

Copyright

This drawing is the property of ATRIO ARCHITECTURE LTD. No disclosure or copy of it may be made without the written permission of ATRIO ARCHITECTURE LTD.

Project 61 Trelleck Road
Reading
RG1 6EN

Keyplan



Title

PROPOSED PLANS

Job	Drawing No.		Rev.
03725	A-102		-
Drawn	Scales at A1	Scales at A3	Date
ED	1:100	1:200	05/25